


[illegible]

Architecture
Graphic Design
Interior Design
Planning
Programming

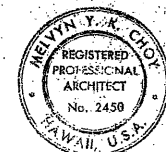

THIS WORK WAS
PREPARED BY ME OR
UNDER MY DIRECT
SUPERVISION

Project: Project No. MFL-2804.00

HONOLULU AFFORDABLE
HOUSING COMPLEX

Consultant



KEY PLAN

FURRING

INTERIOR PARTITIONS

EXTERIOR WALL

EXTERIOR WALL AND PARTITION SCHEDULE NOTES

1. PARTITION TYPES INDICATE GENERIC PARTITION CONSTRUCTION. ROOM MATERIAL CODE INDEX AND FINISH & COLOR SCHEDULE IDENTIFY SPECIFIC MATERIALS. EACH MUST BE USED WITH THIS SCHEDULE TO UNDERSTAND THE TOTAL ASSEMBLY AND ITS FINISHES.

2. EXTERIOR WALL TYPES INDICATE GENERIC WALL CONSTRUCTION. ROOM MATERIAL CODE INDEX AND FINISH & COLOR SCHEDULE IDENTIFY SPECIFIC MATERIALS FOR THE SUBSTRATE AT THE INTERIOR FACE OF THE EXTERIOR WALL. EACH MUST BE USED WITH THIS SCHEDULE TO UNDERSTAND THE TOTAL ASSEMBLY AND ITS FINISHES.

3. TYPICAL CONDITIONS (U.O.N.):

A. TERMINATION: TERMINATE STUDS AT STRUCTURAL SOFFIT; ALLOW FOR DEFLECTION. SEE (26A)

B. PERIMETER RELIEF: WHERE PARTITIONS MEET STRUCTURE OR DISSIMILAR CONSTRUCTION, PROVIDE PERIMETER RELIEF. SEE (26B)


C. TYPICAL PARTITION SUBSTRATE MATERIAL TERMINATIONS: 3-INCHES ABOVE HIGHEST ADJACENT CEILING.

D. FIRE RATED PARTITION FACE MATERIAL TERMINATIONS: CONTINUOUS FROM TOP OF FLOOR SLAB TO SOFFIT OF STRUCTURE ABOVE.


E. ACOUSTICAL PARTITION SUBSTRATE MATERIAL TERMINATIONS: CONTINUOUS FROM TOP OF FLOOR SLAB TO SOFFIT OF STRUCTURE ABOVE.

F. SMOKE STOP PARTITION SUBSTRATE MATERIAL TERMINATIONS: EXTEND FACE MATERIAL ON ONE SIDE ONLY TO STRUCTURE ABOVE; TERMINATE OPPOSITE SIDE 3" ABOVE HIGHEST CEILING.

EXAMPLE:
SUBSCRIPT S: ACOUSTICAL INSULATION
SUBSCRIPT T: THERMAL INSULATION
SUBSCRIPT X: METAL BACKING TYPE B SEE (16)
STUD WIDTH IF OTHER THAN TYPICAL
STUD GAGE IF OTHER THAN TYPICAL
STUD SPACING IF OTHER THAN TYPICAL
SUBSCRIPTS
PARTITION, FURRING OR WALL TYPE

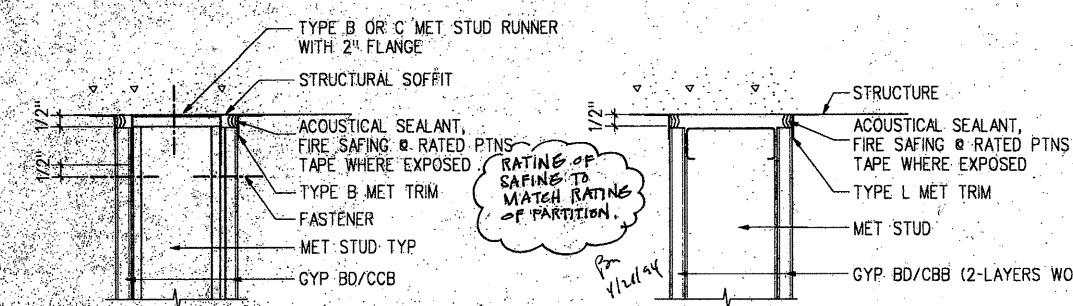


A PARTITION / SOFFIT INTERSECTION

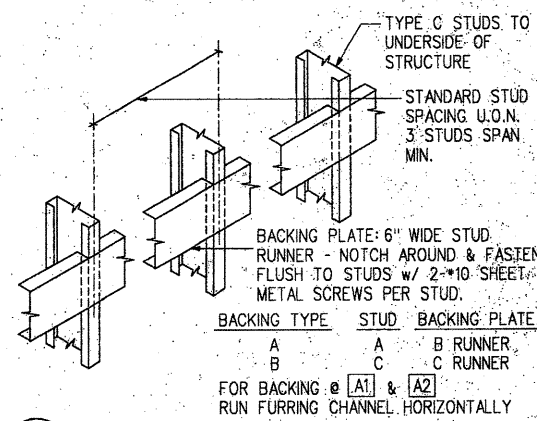


B PARTITION / WALL INTERSECTION

26 TYPICAL TERMINATIONS
SCALE: 3" = 1'-0"


16 BACKING PLATE-TYPE A & B
NOT TO SCALE

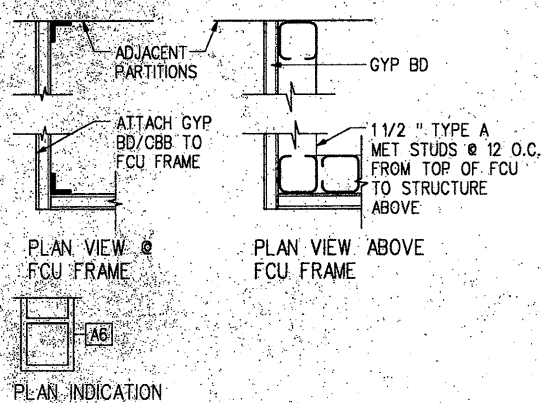


A6 TYPICAL FCU FURRING

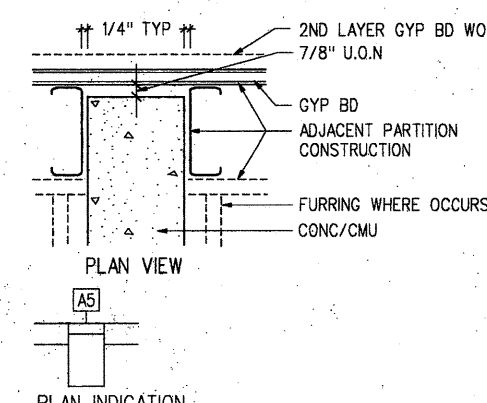


A5 TYP @ CONC WALL TERMINATIONS

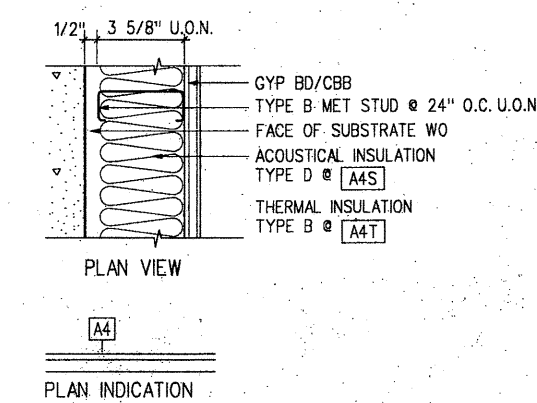


A4 FURRING

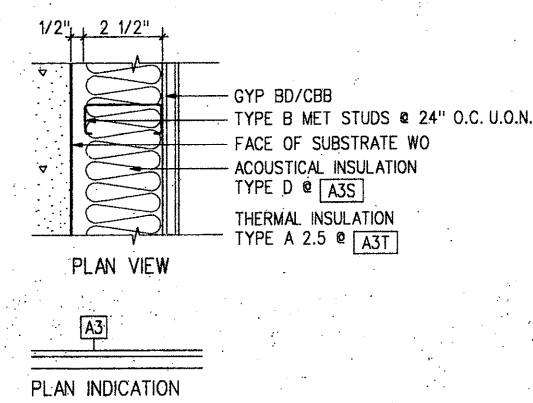


A3 FURRING

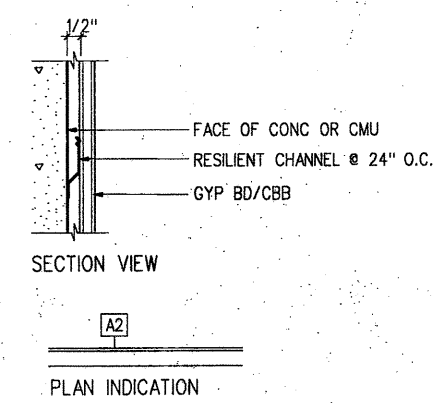


A2 FURRING

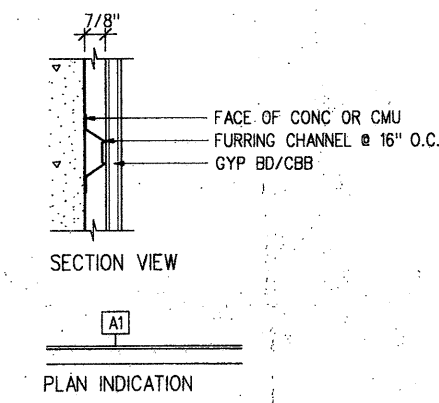


A1 FURRING

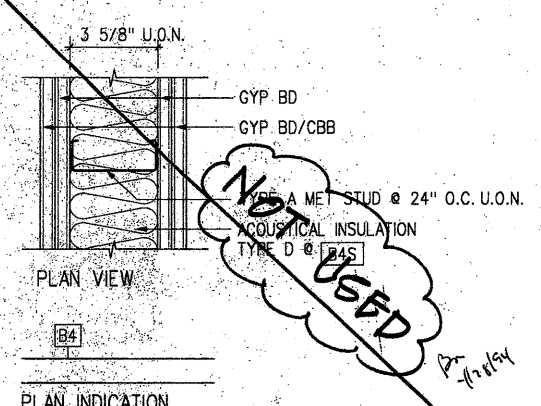


B4 ACOUSTICAL METAL STUD PARTITION

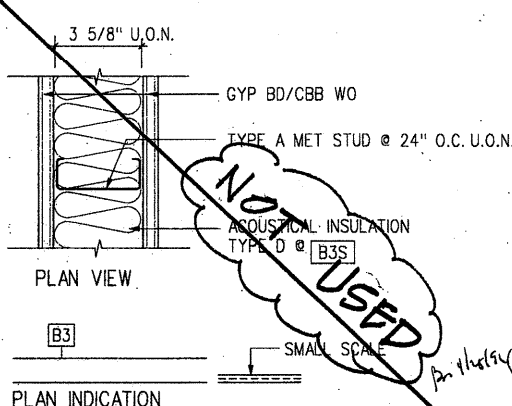


B3 SMOKE STOP PARTITION

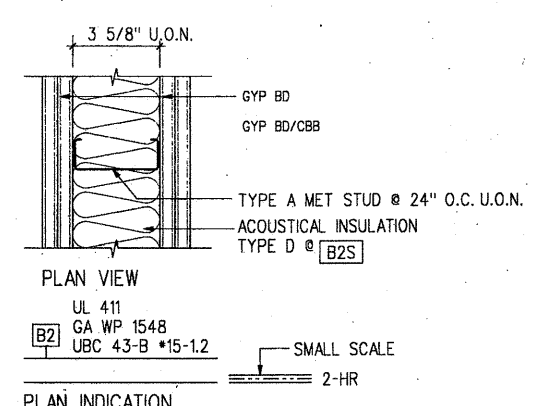


B2 2-HR FIRE RATED MET STUD PTN

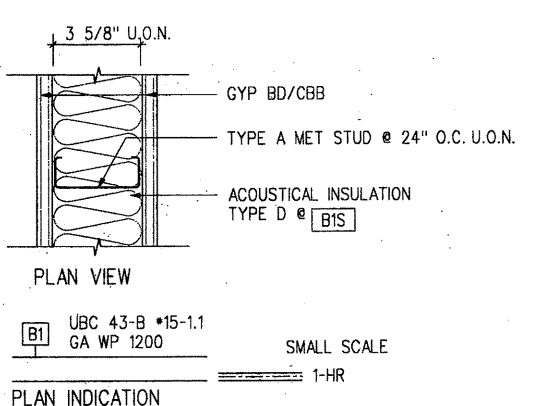


B1 1-HR FIRE RATED MET STUD PTN

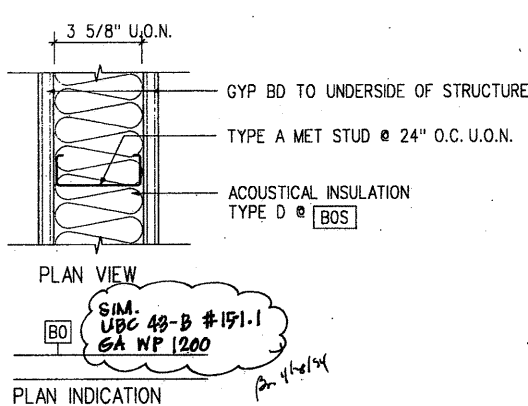


B0 ACOUSTICAL METAL STUD PARTITION

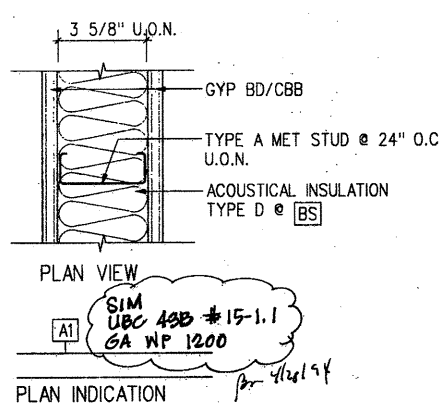


B METAL STUD PARTITION

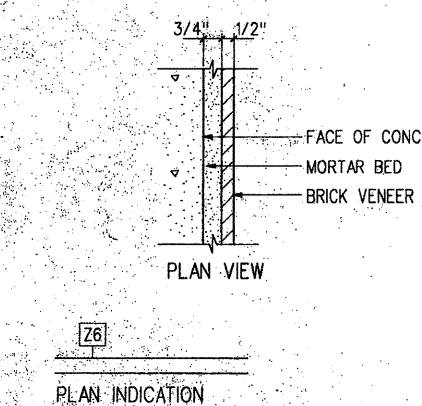


Z6 CONC / BRICK VENEER

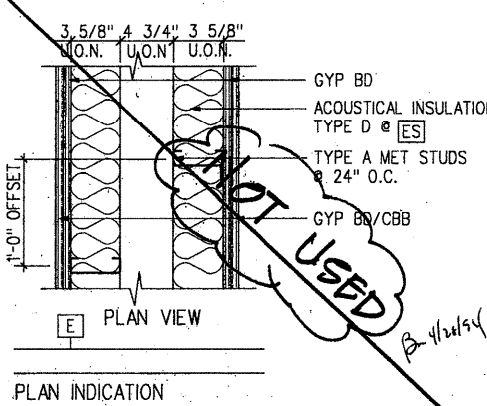


E ACOUSTICAL SPLIT-STUD PARTITION

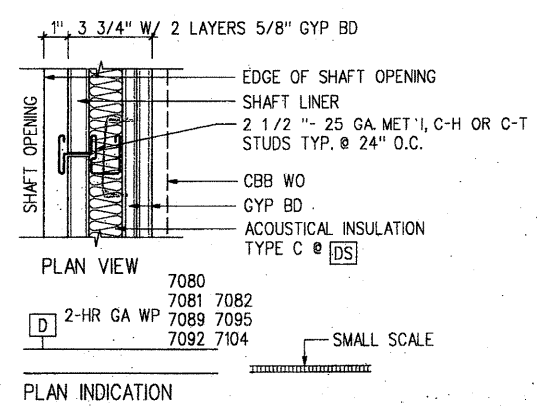


D 2-HR FIRE RATED SHAFT WALL

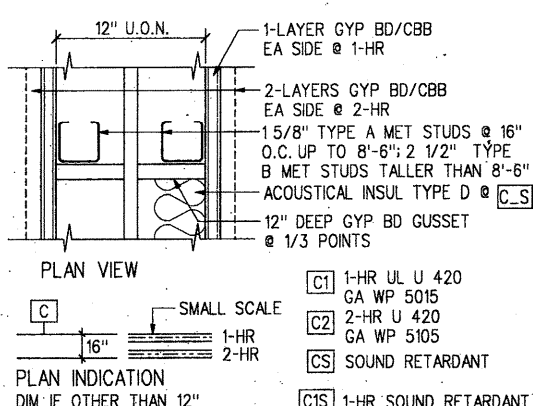


C CHASE WALL

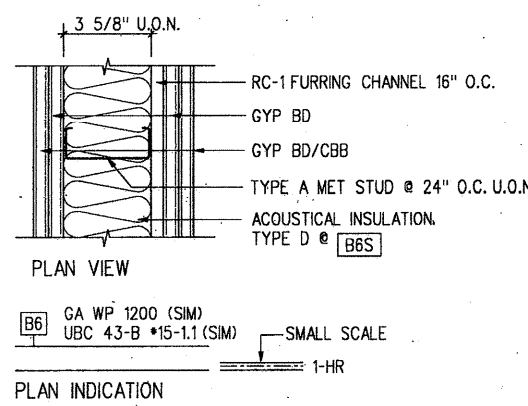


B6 1-HR FIRE RATED ACOUSTICAL METAL STUD PARTITION

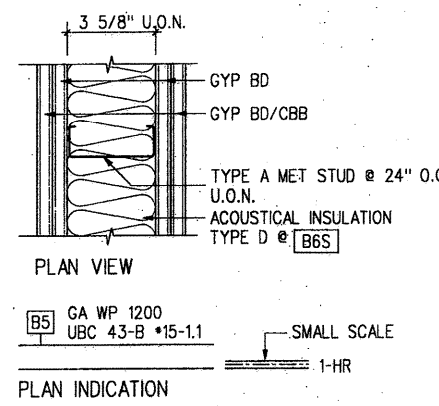


B5 1-HR FIRE RATED ACOUSTICAL METAL STUD PARTITION

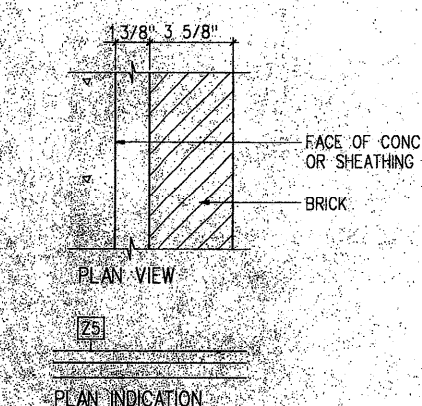


Z5 CONC / BRICK VENEER

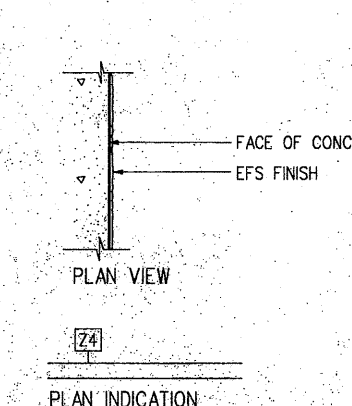


Z4 EIFS ON CONC

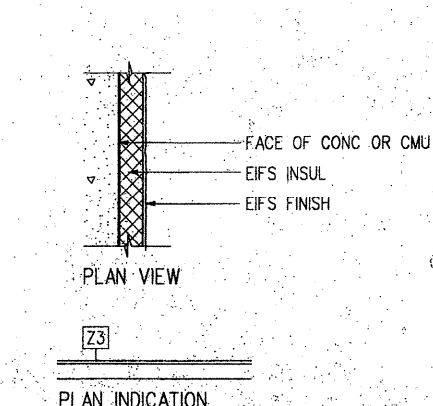


Z3 EIFS ON CONC

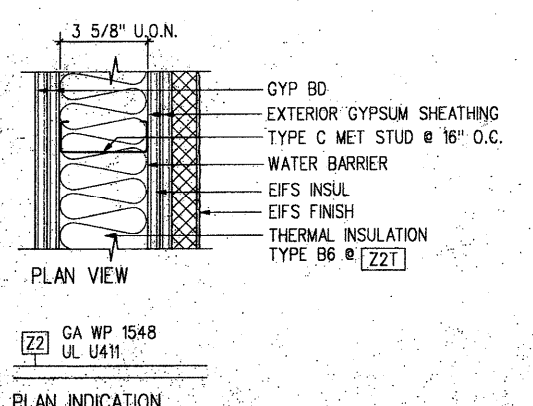

Z2 EXT 2HR FIRE RATED CAVITY WALL

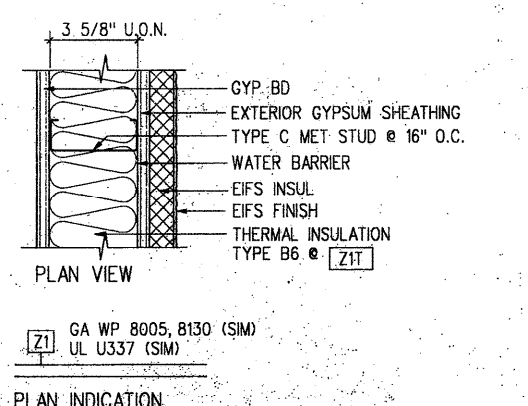


Z1 EXT 1HR FIRE RATED CAVITY WALL

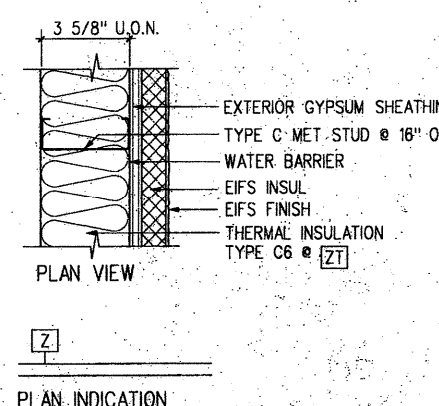

Z EXT FURRED WALL

EXTERIOR WALL AND PARTITION SCHEDULE NOTES
APPROVED BY: [Signature]
Date: 1/21/94
Project Director: MC
Project Manager: BM
Project Architect: RC
Approved By:
Date: 1/21/94
Building Department, City & County of Honolulu
A-0.02

Architecture
Graphic Design
Interior Design
Planning
Programming

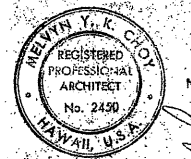

THIS WORK WAS
PREPARED BY ME OR
UNDER MY DIRECT
SUPERVISION

Project No. MFL 2804.00

HONOUAKAHA AFFORDABLE HOUSING COMPLEX


Consultant

SHEET NOTES:

- SEE SPECIFICATION FOR APPLICABLE ACCESSORIES AND FIXTURES. NOT ALL ITEMS SHOWN MAYBE USED.
- ALL TYPICAL DIMENSIONS SHOWN ARE MINIMUM UNLESS OTHERWISE NOTED.
- ALL ACCESSIBLE DIMENSIONS SHOWN ARE MINIMUM SEE PLANS FOR DIMENSIONAL VARIATIONS.
- PROVIDE TYPE B BACKING PLATES AT ALL SEATS, SHELVES, MEDICINE CABINETS, TOWEL BARS AND GRAB BARS. USE TYPE A BACKING PLATES AT ALL OTHER SURFACE MOUNTED ACCESSORIES.
- SEE "BACKING PLATE" DETAIL AT PARTITION SCHEDULE.

TYPICAL MOUNTING HEIGHT
ACCESSIBLE MOUNTING HEIGHT
SEE ON PLANS FOR LOCATION

2 ELEVATOR MOUNTING HEIGHTS SCALE 1/4" = 1'-0"

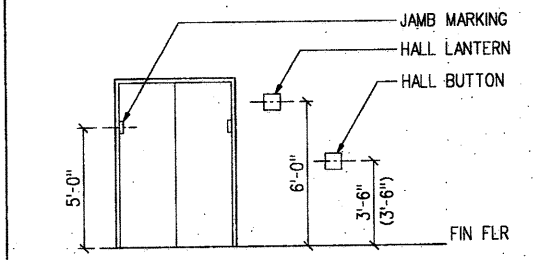


KEY PLAN


No.	Rev.	Date	Description
△			
△			
△			
△			
△			
△			
△			

Project Director: MC
Project Manager: BM
Project Architect: RC
Approved By:
Date: 10/19/94



APPROVED
This plan and specifications MUST be used for the project. No changes or alterations shall be made without the written approval of the Building Department. No other person shall be permitted to use this plan for any other project. Building Department - City & County of Honolulu

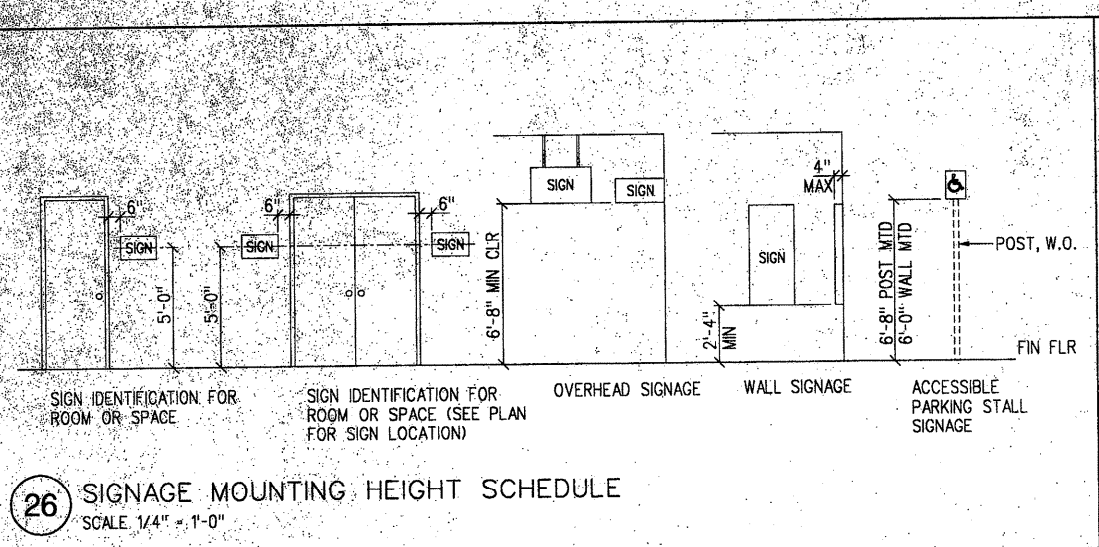


26 SIGNAGE MOUNTING HEIGHT SCHEDULE SCALE 1/4" = 1'-0"

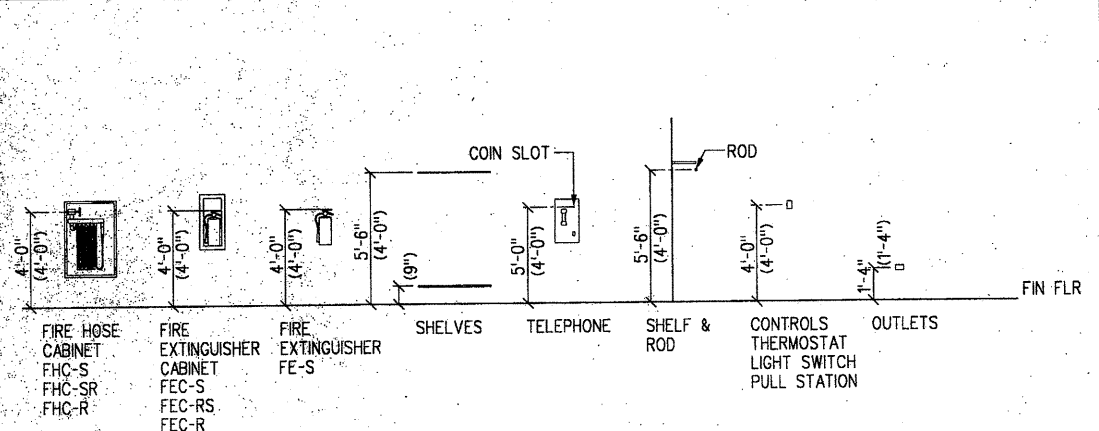



27 MISCELLANEOUS FIXTURE MOUNTING HEIGHT SCHEDULE SCALE 1/4" = 1'-0"

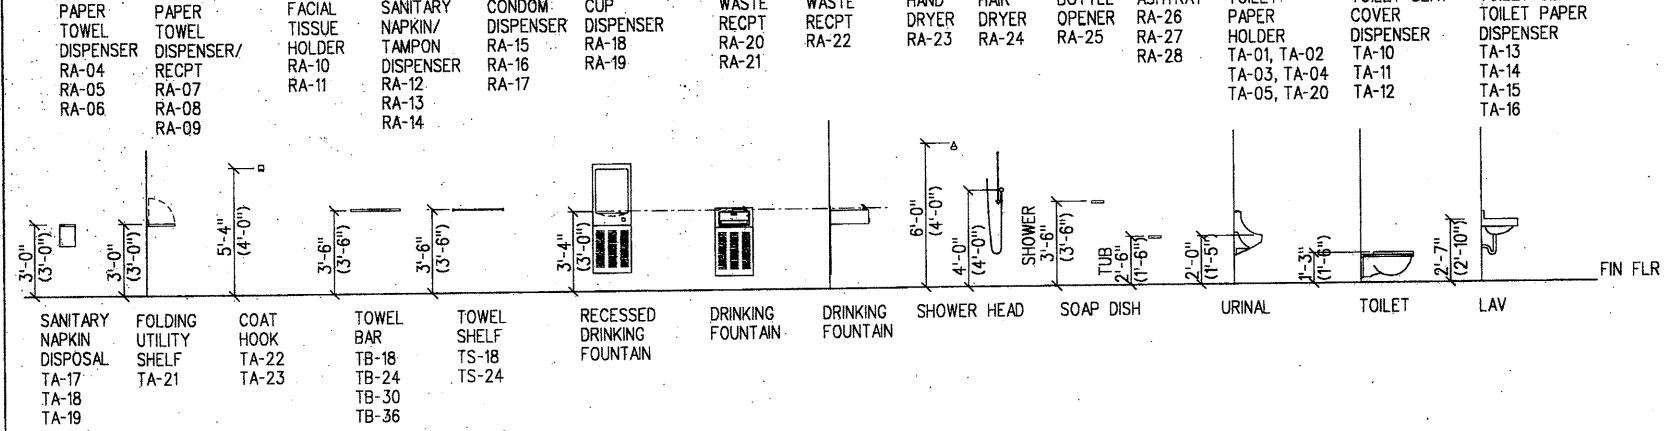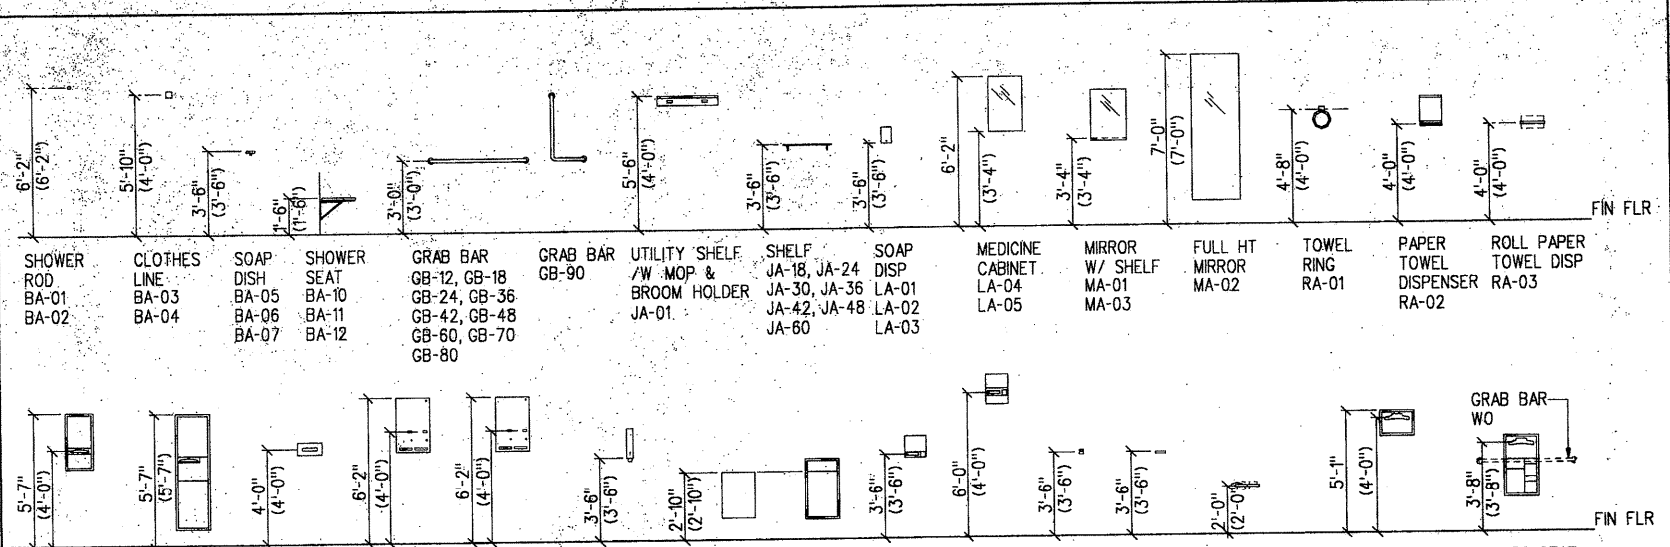


15 FIXTURE MOUNTING HEIGHT SCHEDULE SCALE 1/4" = 1'-0"

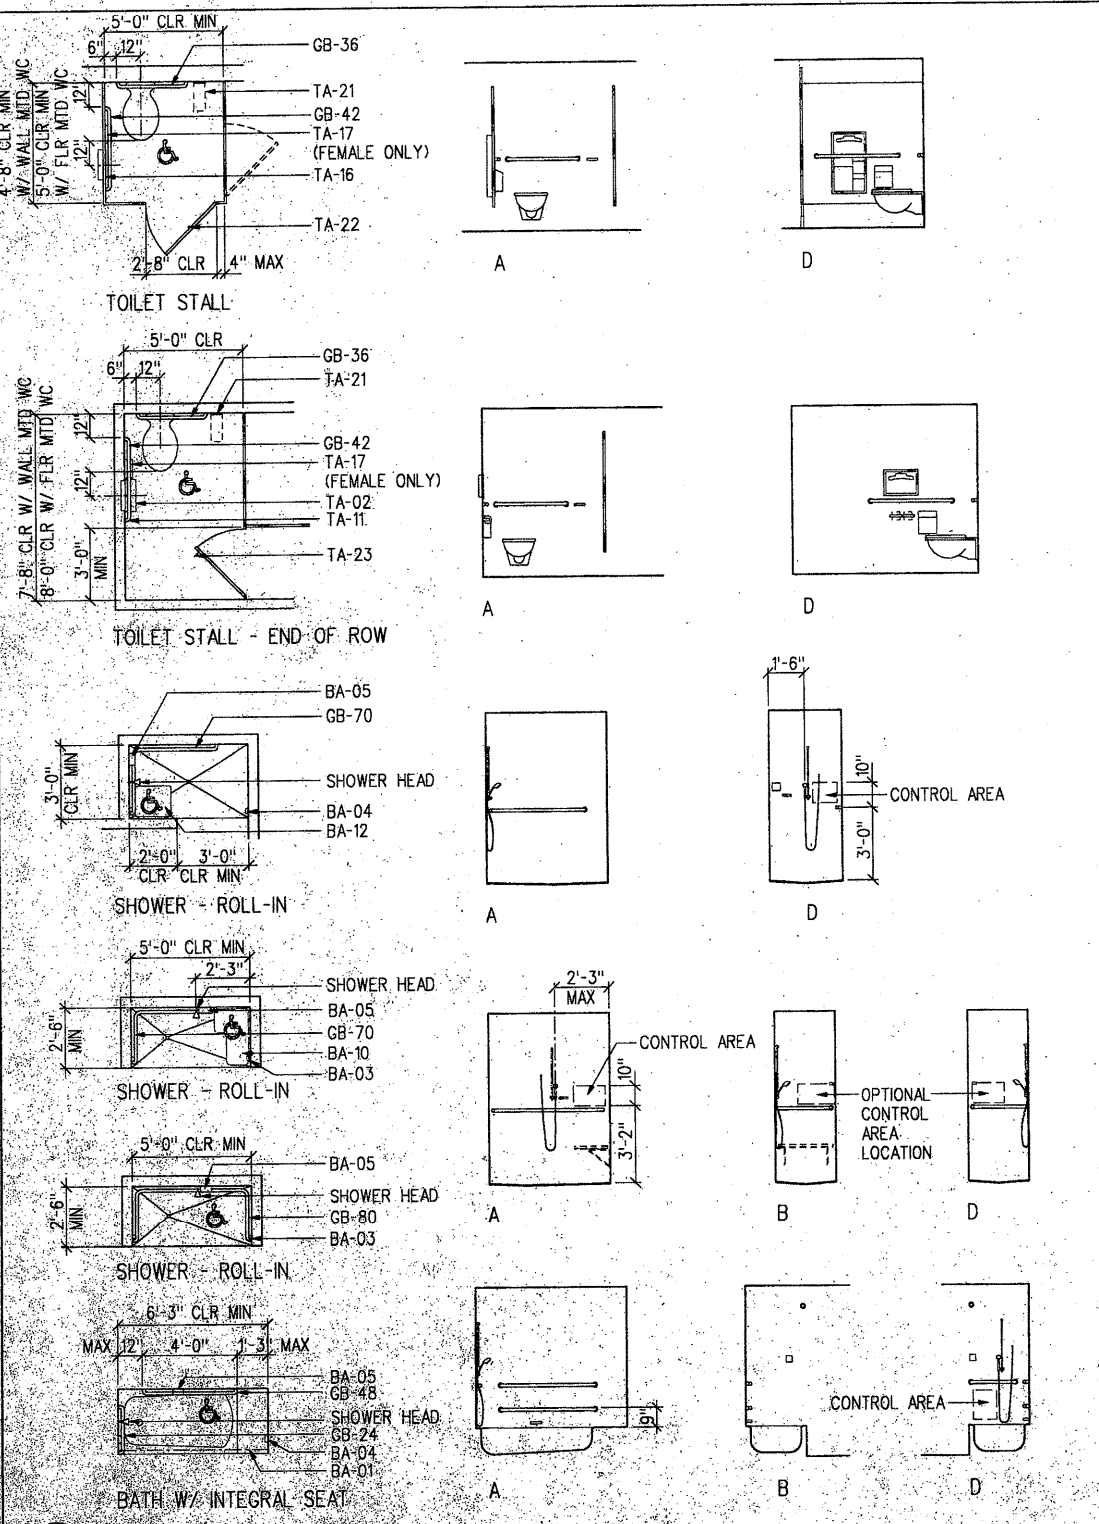

30 ACCESSIBLE PLANS & ELEVATIONS SCALE 1/4" = 1'-0"

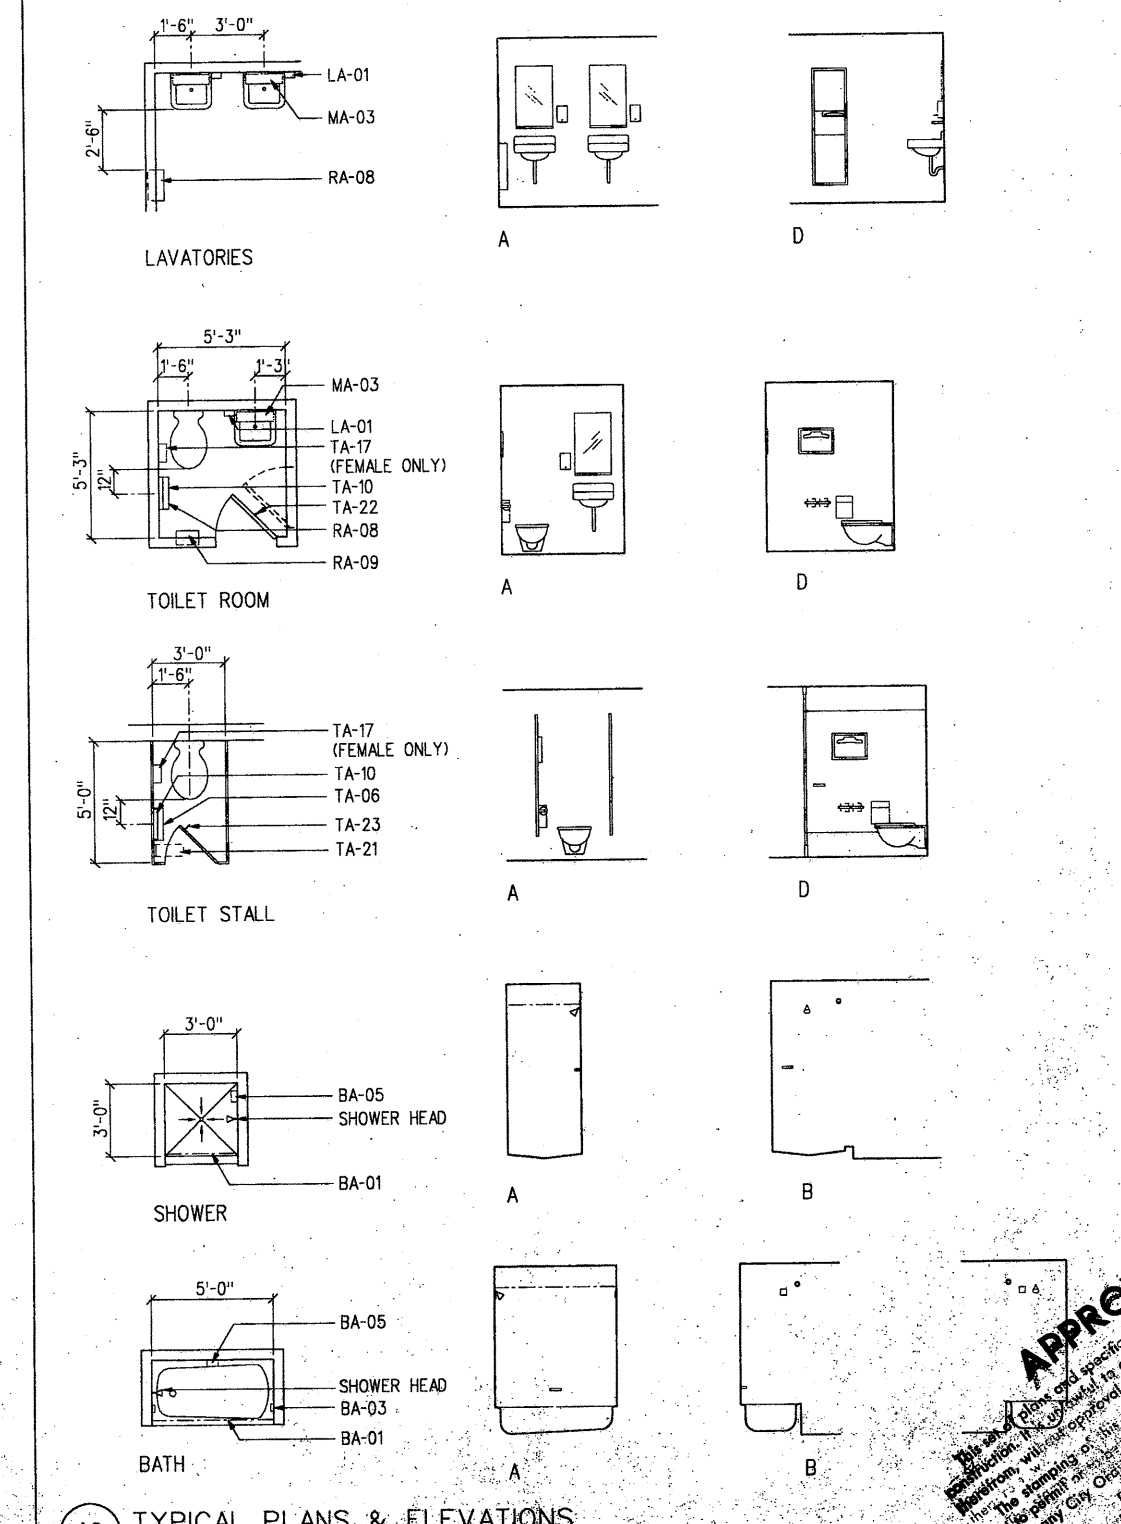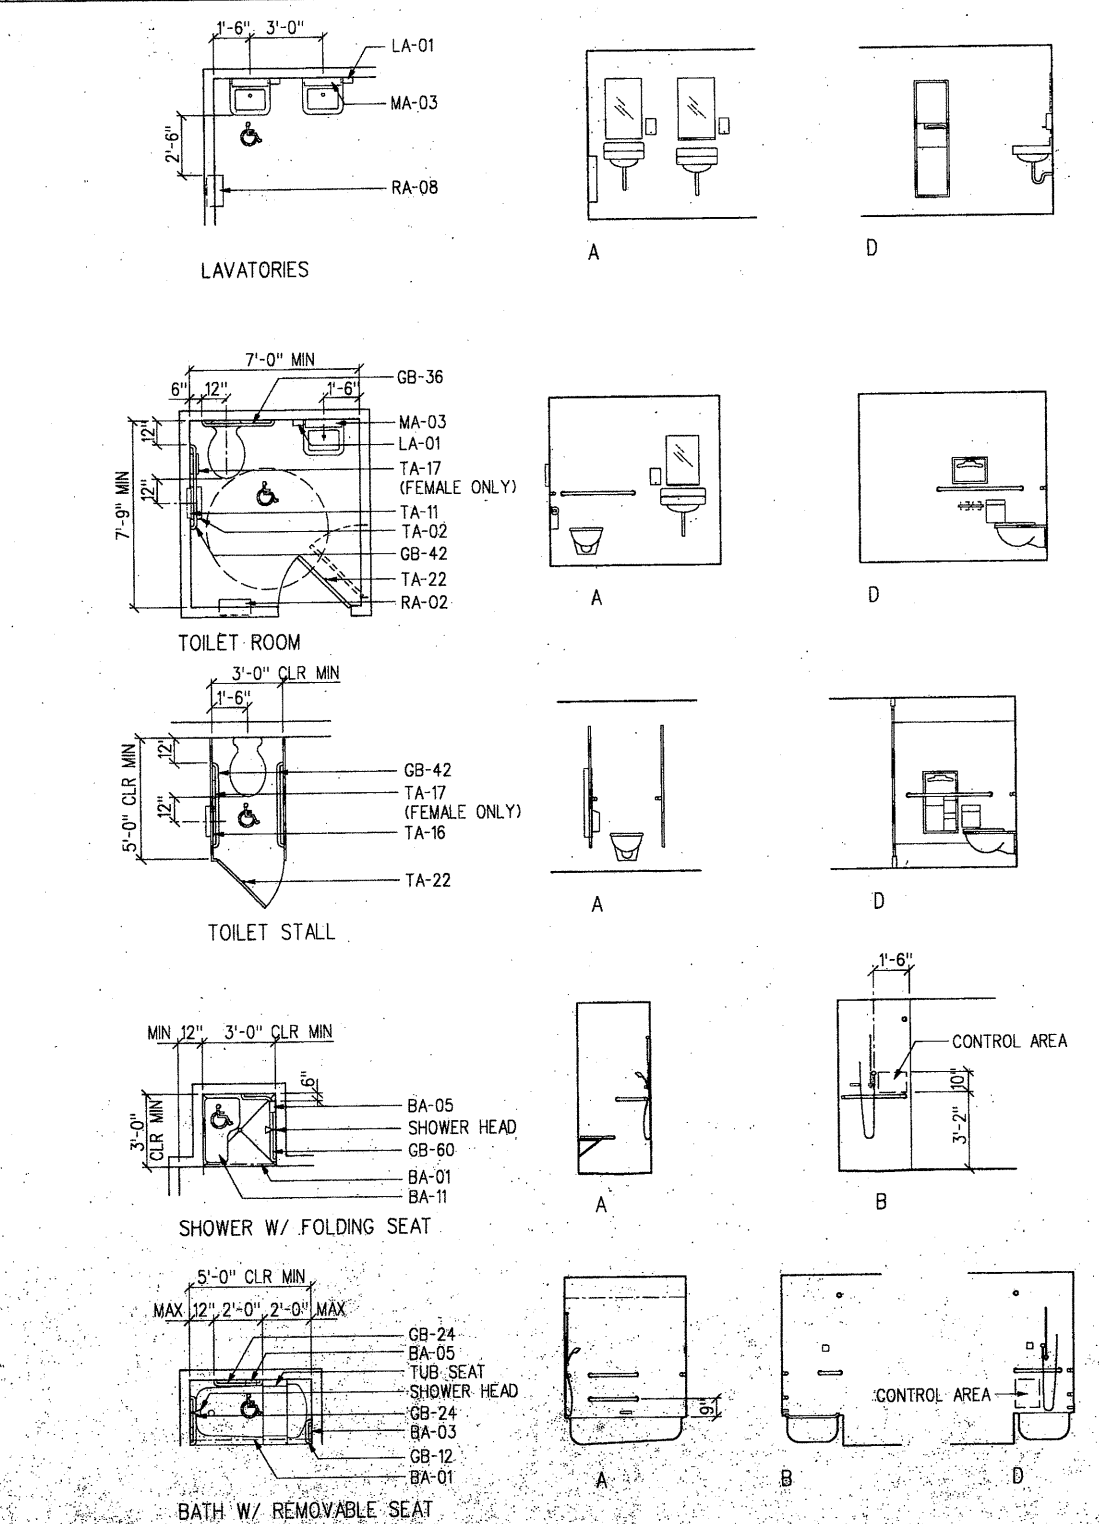

10 TYPICAL PLANS & ELEVATIONS SCALE 1/4" = 1'-0"

 

NOTES:
1. WINDOWS VIEWED FROM INTERIOR
2. PROVIDE SCREENS FOR ALL OPERABLE WINDOWS (Secured Screen) *Em 5/27/94*
3. "B" SUBSCRIPT INDICATES HORIZONTAL LOUVER BLINDS



APPROVED **WINDOW & LOUVER**
SCHEDULE
 This set of plans and specifications MUST be approved by the Building Department of the City and County of Honolulu, Hawaii, prior to the start of construction. The stamping of this plan and specifications is subject to the approval of the Building Department - City & County of Honolulu. 

Sheet **A-0.04**

Architecture
Graphic Design
Interior Design
Planning
Programming



THIS WORK WAS
PREPARED BY ME OR
UNDER MY DIRECT
SUPERVISION

Project No. MFL 2804.00

**HONUAKAHA AFFORDABLE
HOUSING COMPLEX**

Consultant



KEY PLAN

No.	Rev.	Date	Description
△			
△			
△			
△			
△			
△			
△			
△			

Hawaii Community Development Authority
Approved as to the zoning and land use
requirements of the Kakaako Community
Development District Plan and Rules.
Date: 1/27/14

Project Director: MC


Project Manager: BM

Project Architect: RC

Approved by:

Date: 1/27/14

APPROVED
This set of plans and specifications MUST be used in accordance with the provisions of the City of Honolulu Building Department. It is a violation of the Building Department rules to use these plans for any other project without the written consent of the Building Department. The stamping of these plans is not a guarantee of the accuracy of the information contained herein. The Building Department is not responsible for any errors or omissions in these plans. Building Department - City & County of Honolulu

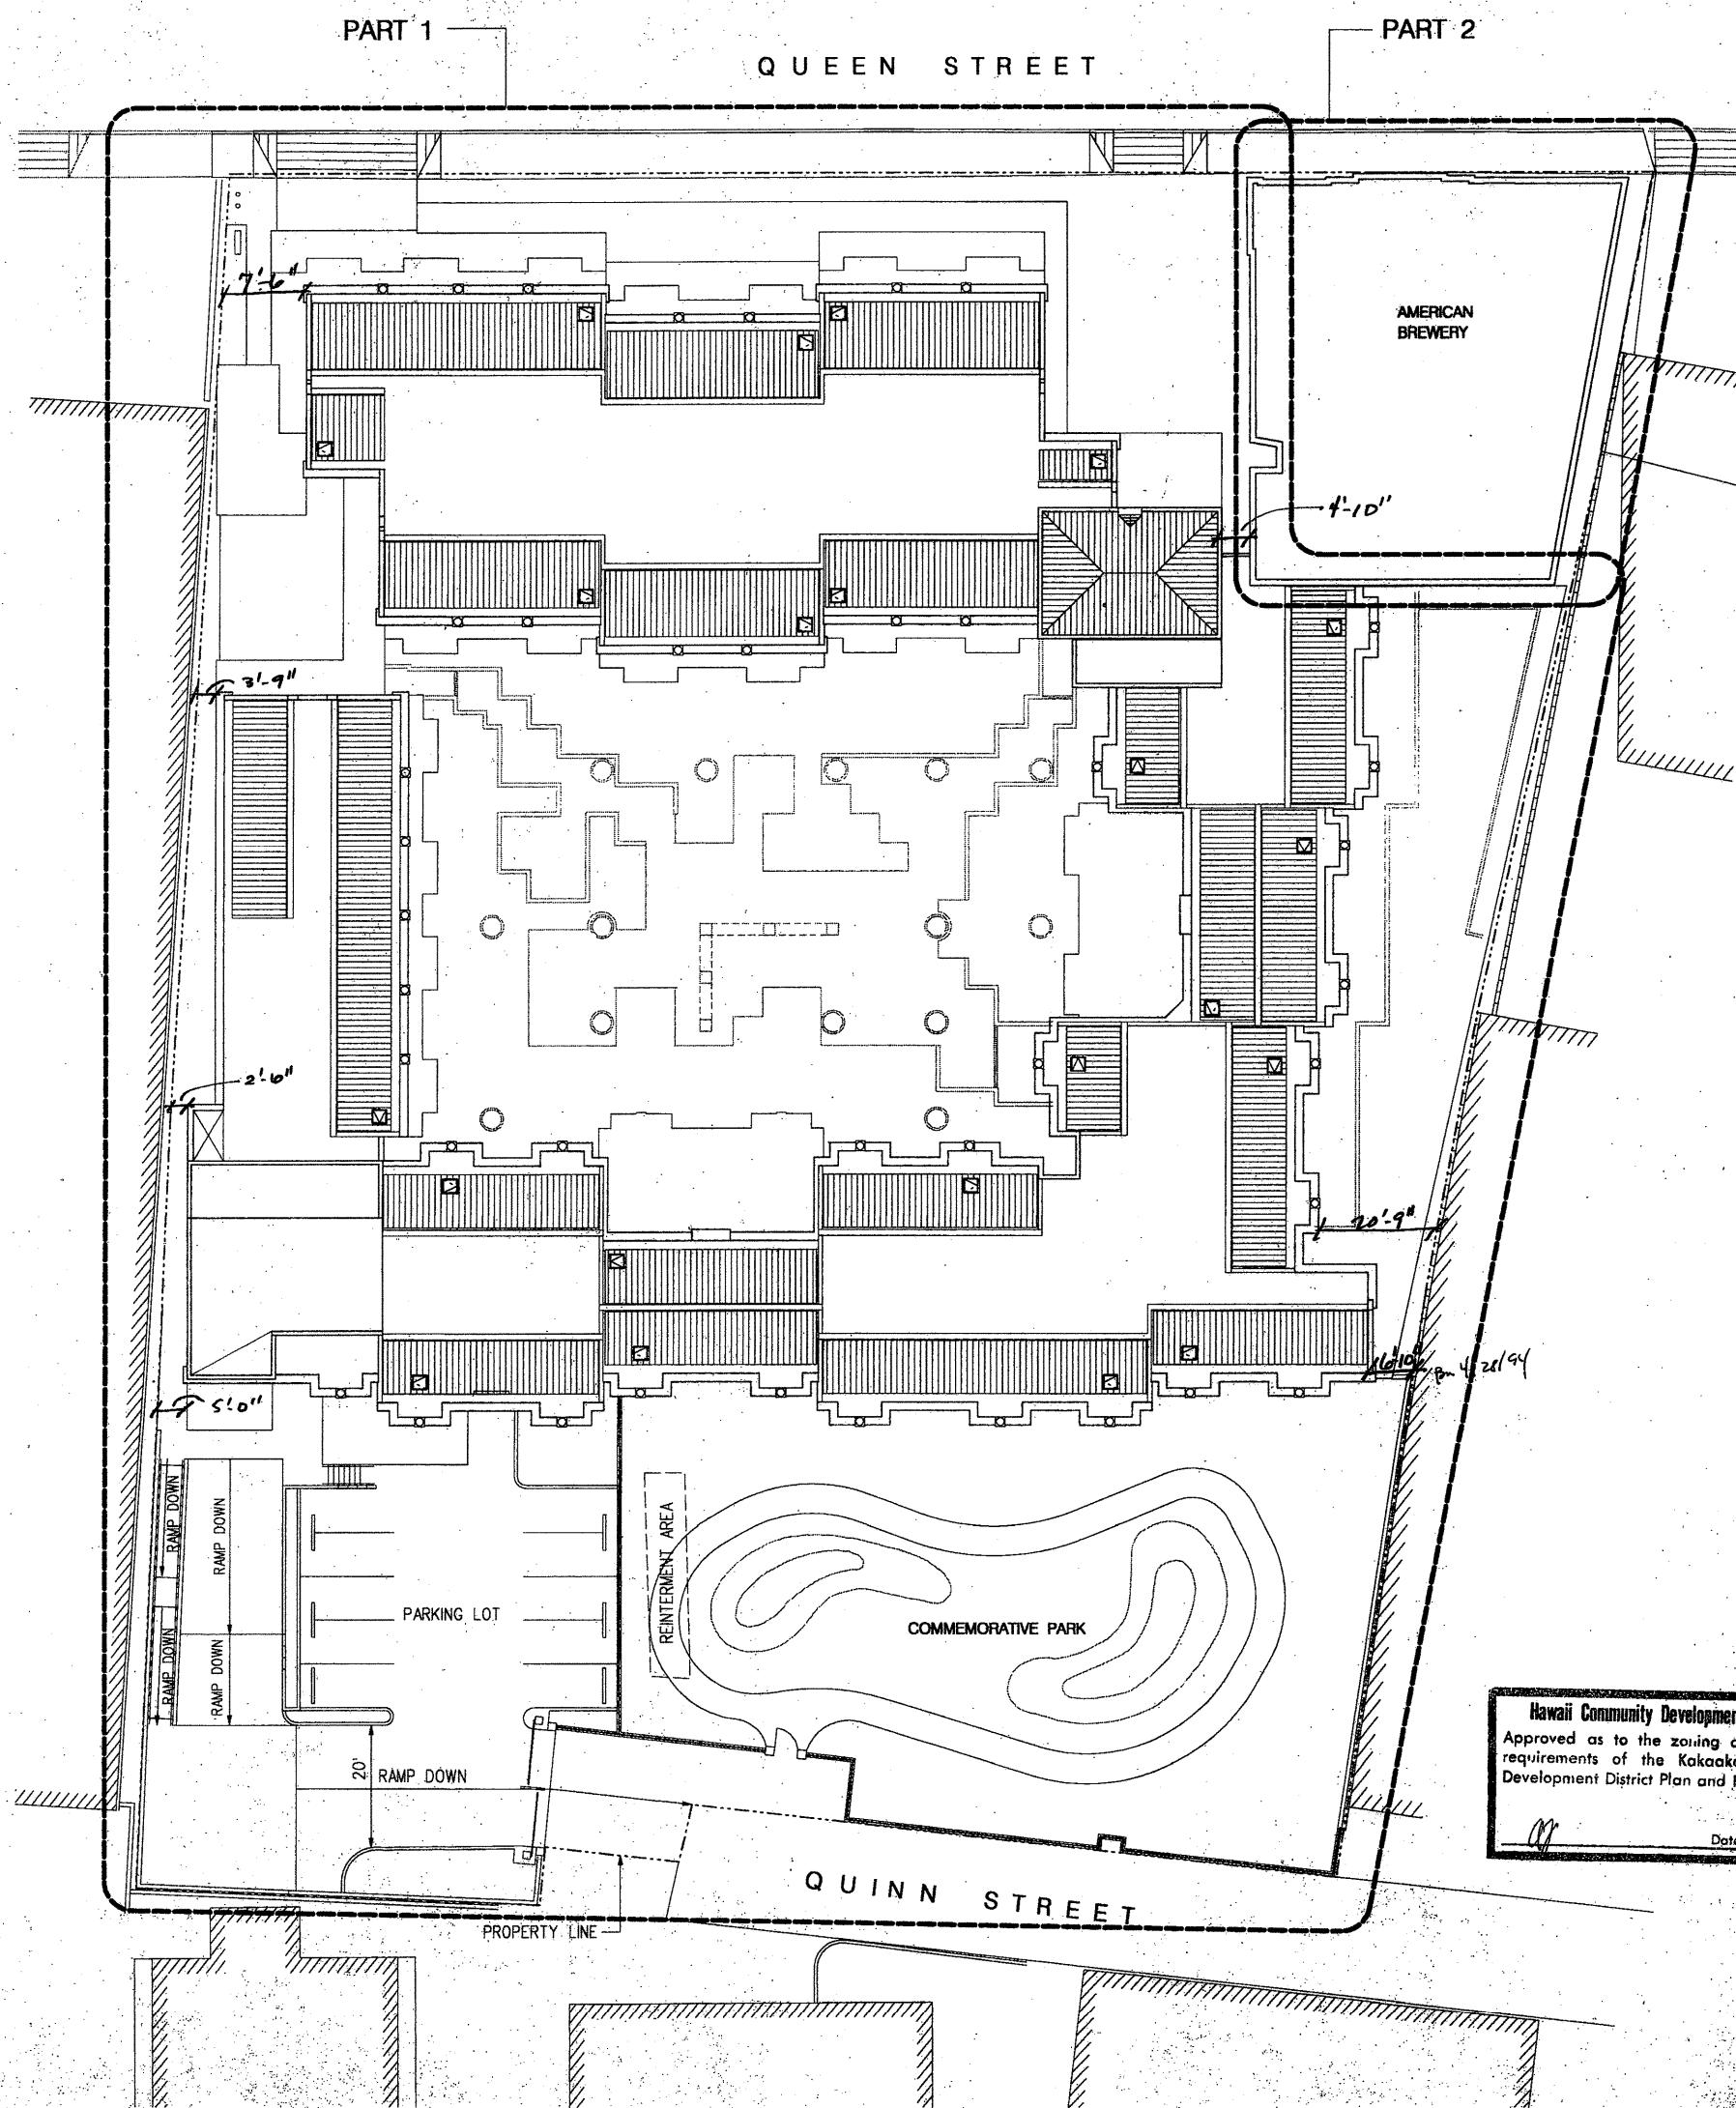

Architecture
Graphic Design
Interior Design
Planning
Programming




THIS WORK WAS
PREPARED BY ME OR
UNDER MY DIRECT
SUPERVISION.

Project No. MFL 2804.00

HONUAKAHA AFFORDABLE HOUSING COMPLEX

Consultant

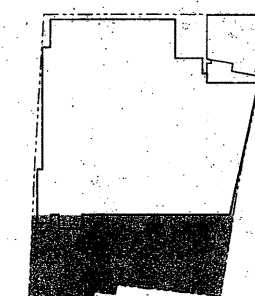


KEY PLAN

No.	Rev.	Date	Description
1			
2			
3			
4			
5			
6			
7			
8			
9			
10			


Project Director: MC
Project Manager: BM
Project Architect: RC
Approved By:
Date: 1/21/94

PLAN @
COMMEMORATIVE
PARK & FENCE
WALL ELEVATIONS


APPROVED
This plan was prepared and submitted for the building department. It is subject to the review and approval of the building department. The building department is not responsible for the accuracy of the information provided on this plan. 

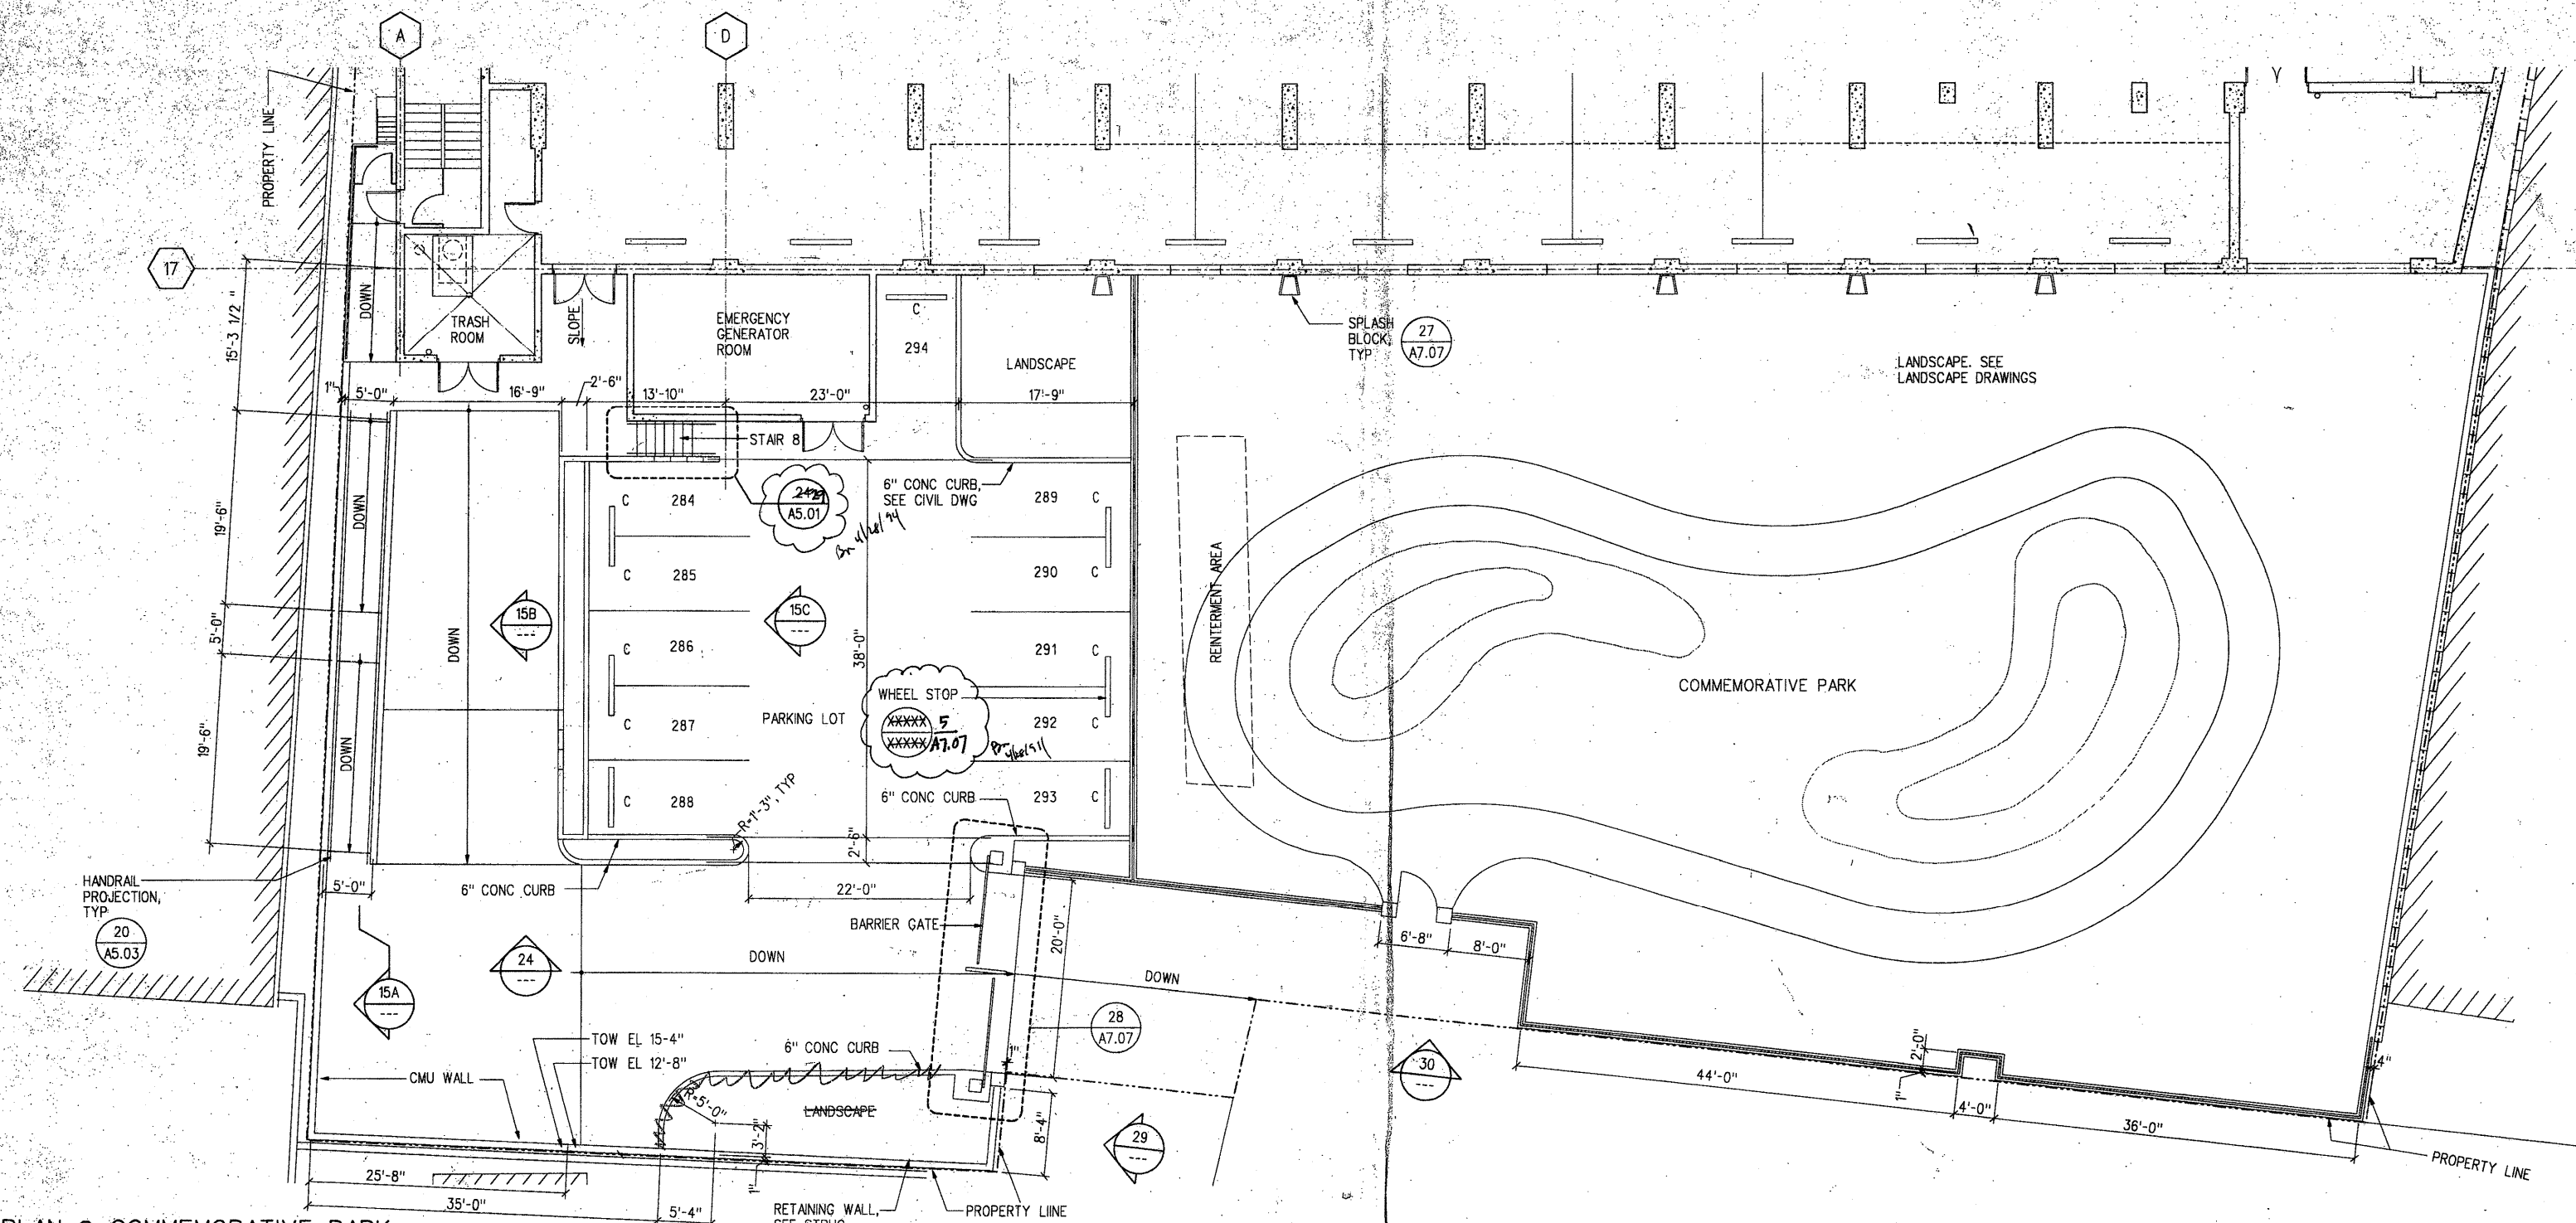


28 PLAN @ COMMEMORATIVE PARK
SCALE 1/8" = 1'-0"

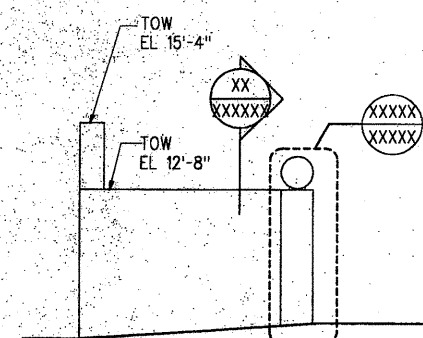


29 WALL ELEVATION @ BARRIER GATE
SCALE 1/4" = 1'-0"

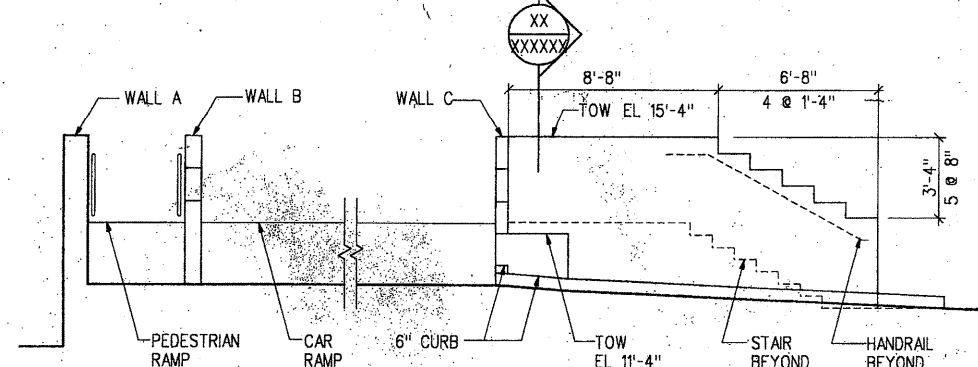

24 WALL ELEVATION @ PARKING LOT
SCALE 1/4" = 1'-0"

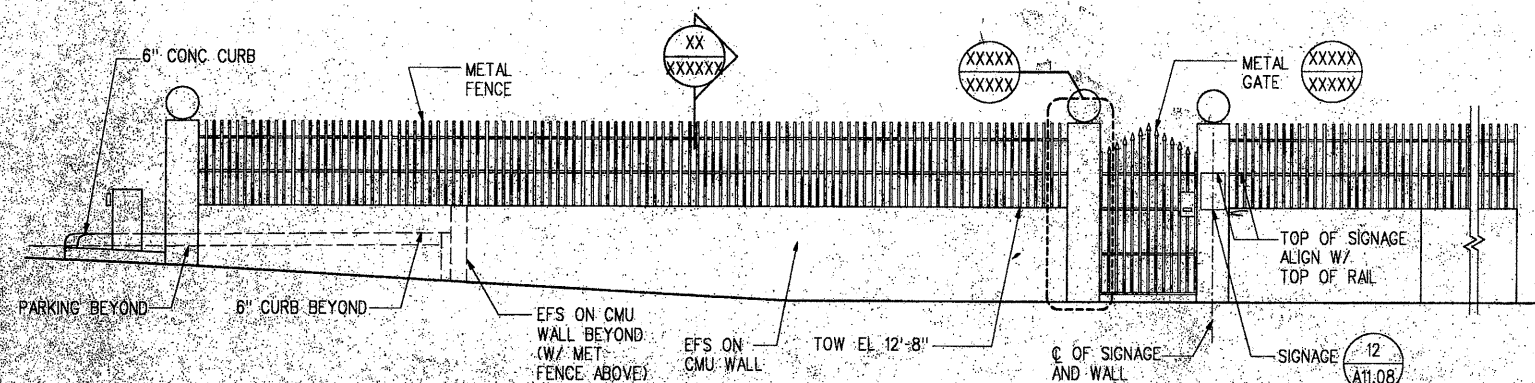


30 FENCE ELEVATION @ COMMEMORATIVE PARK
SCALE 1/4" = 1'-0"

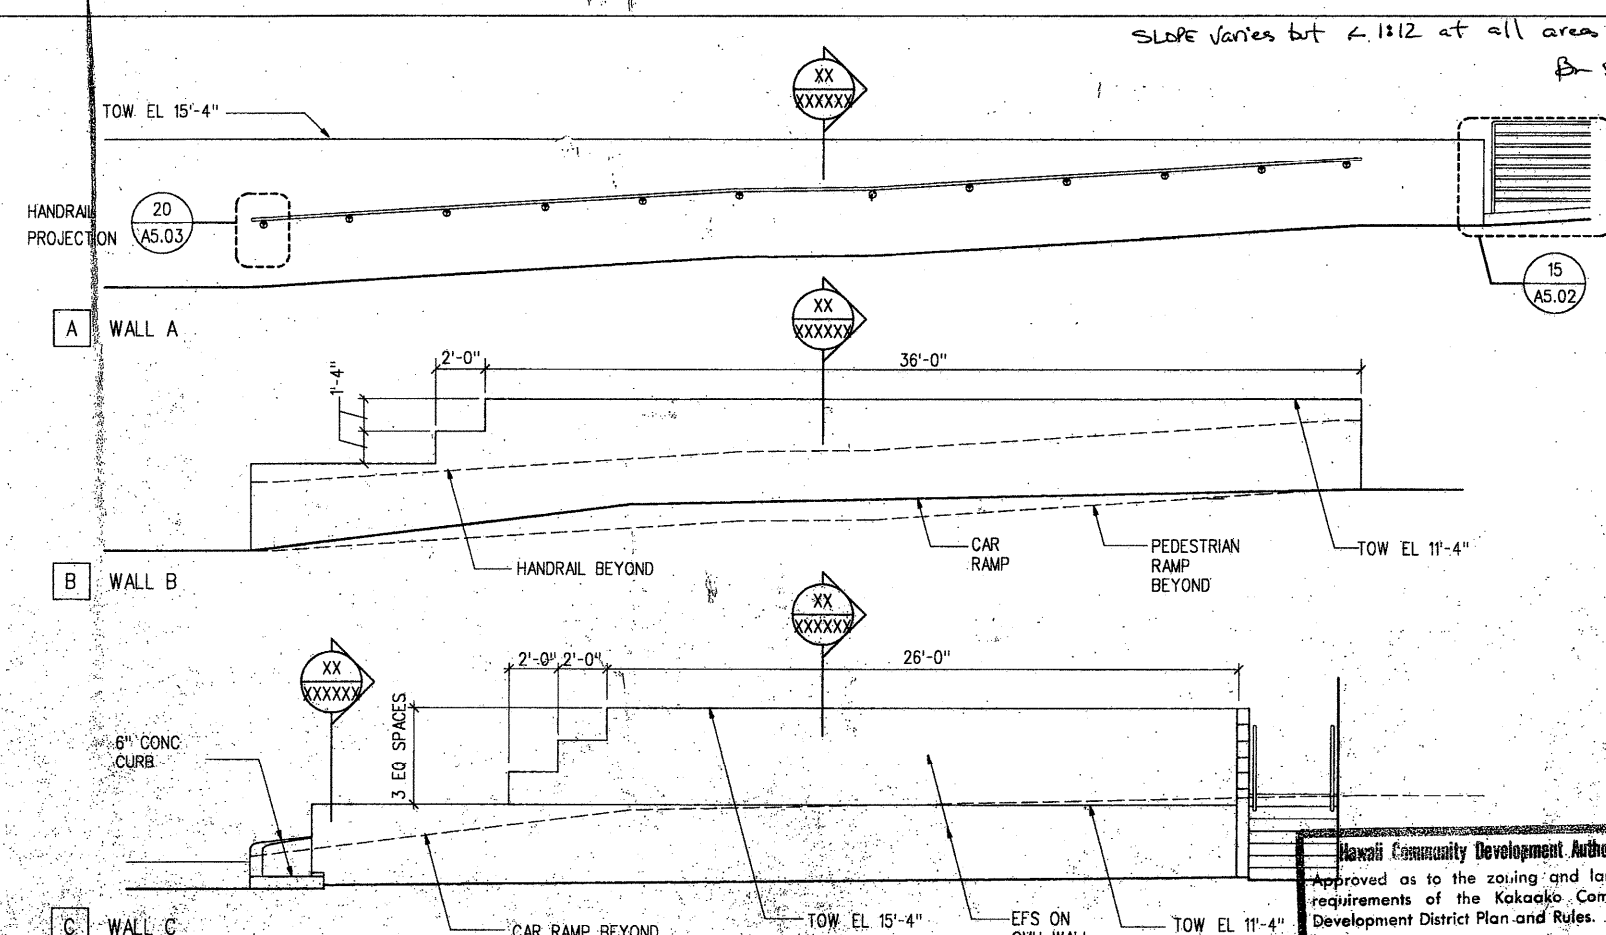

15 WALL ELEVATIONS @ EXTERIOR RAMPS
SCALE 1/4" = 1'-0"

Architecture
Graphic Design
Interior Design
Planning
Programming


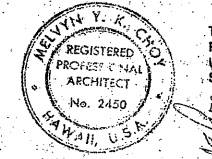


THIS WORK WAS
PREPARED BY ME OR
UNDER MY DIRECT
SUPERVISION.

Project No. MFL 2804.00

**HONUAKAHA AFFORDABLE
HOUSING COMPLEX**

Consultant

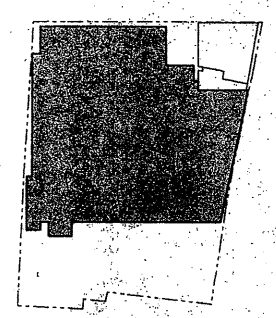 

KEY PLAN

No.	Rev.	Date	Description
1			
2			
Project Director: MC

Project Manager: BM


Project Architect: RC

Approved By:


Date: 1/21/94

APPROVED
This set of plans and specifications is approved for construction as shown, subject to the provisions of the Building Code of the City and County of Honolulu, and the provisions of the Building Safety Division of the City and County of Honolulu. The stamping of this plan and specifications shall not be held to any City or County official or to any person who has not signed or stamped the same. The stamping of this plan and specifications shall not be held to any City or County official or to any person who has not signed or stamped the same.


Hawaii Community Development Authority
Approved as to the zoning and land use requirements of the Kakaako Community Development District Plan and Rules.
Date: 1/21/94

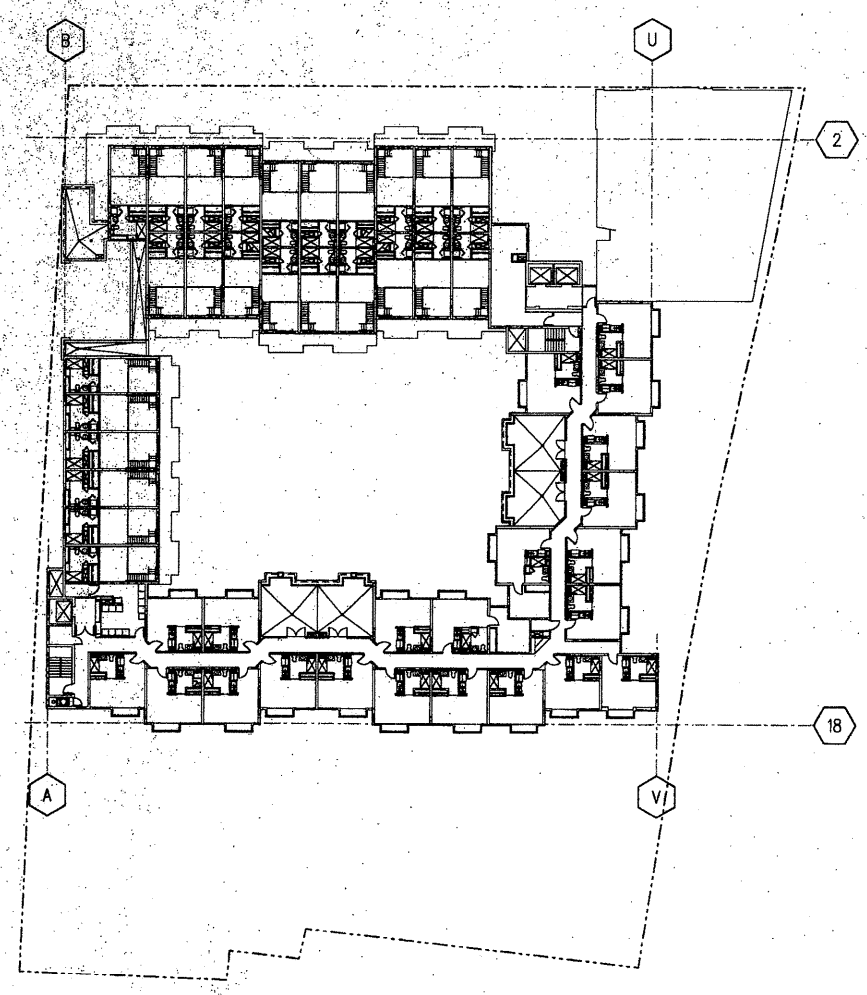


28 LEVEL L7
SCALE 1/32" = 1'-0"

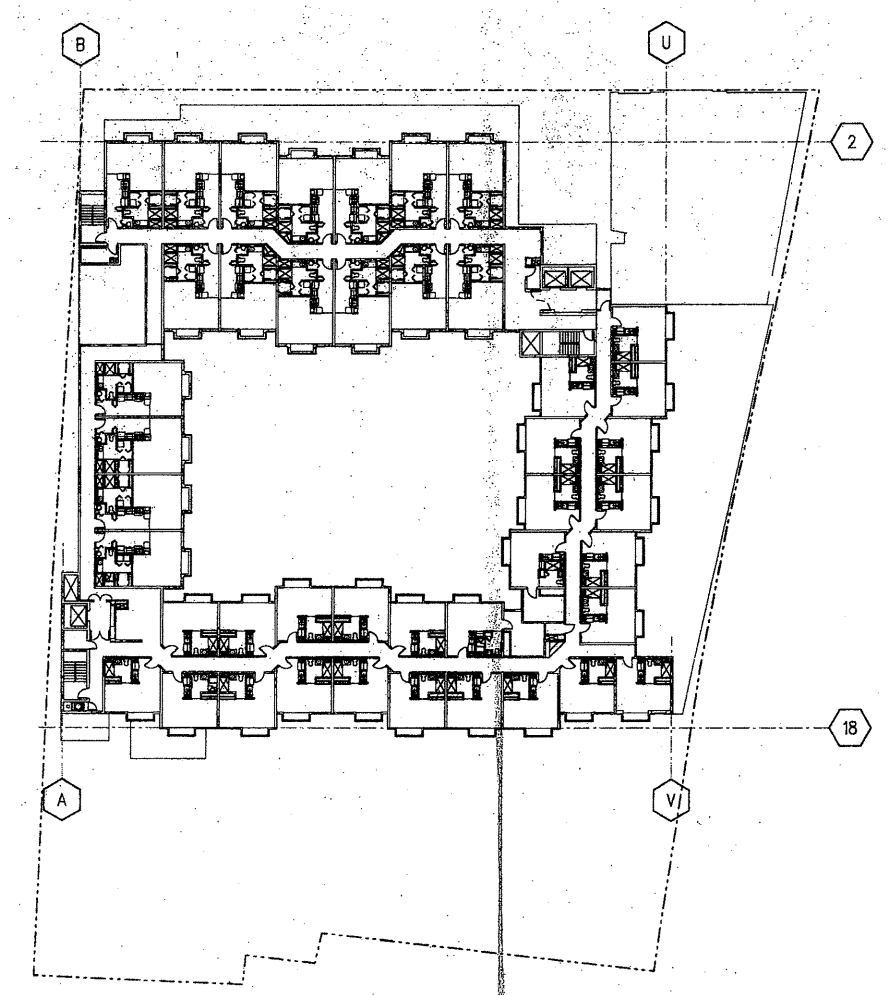


18 LEVELS L3, L4, L5
SCALE 1/32" = 1'-0"

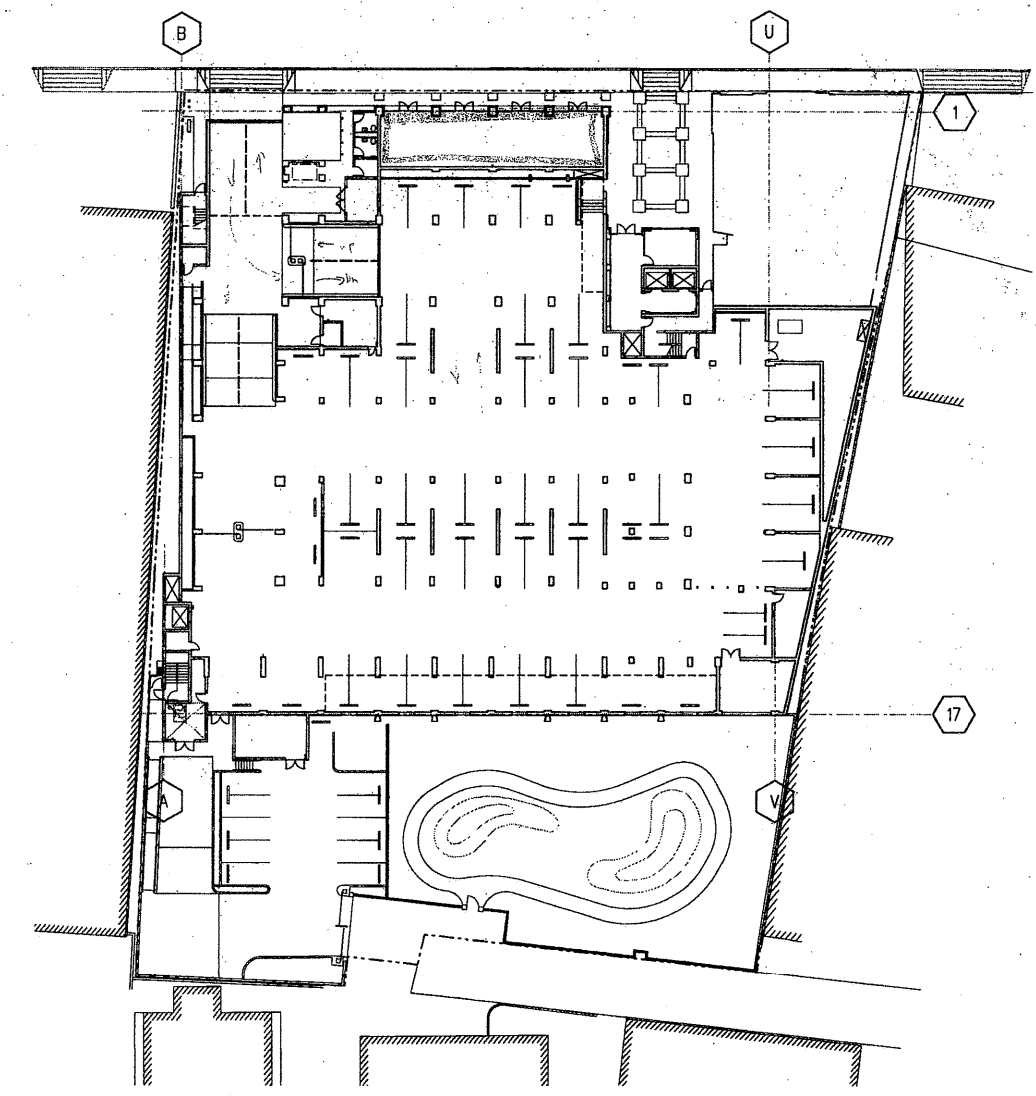


8 LEVEL P2/L1
SCALE 1/32" = 1'-0"

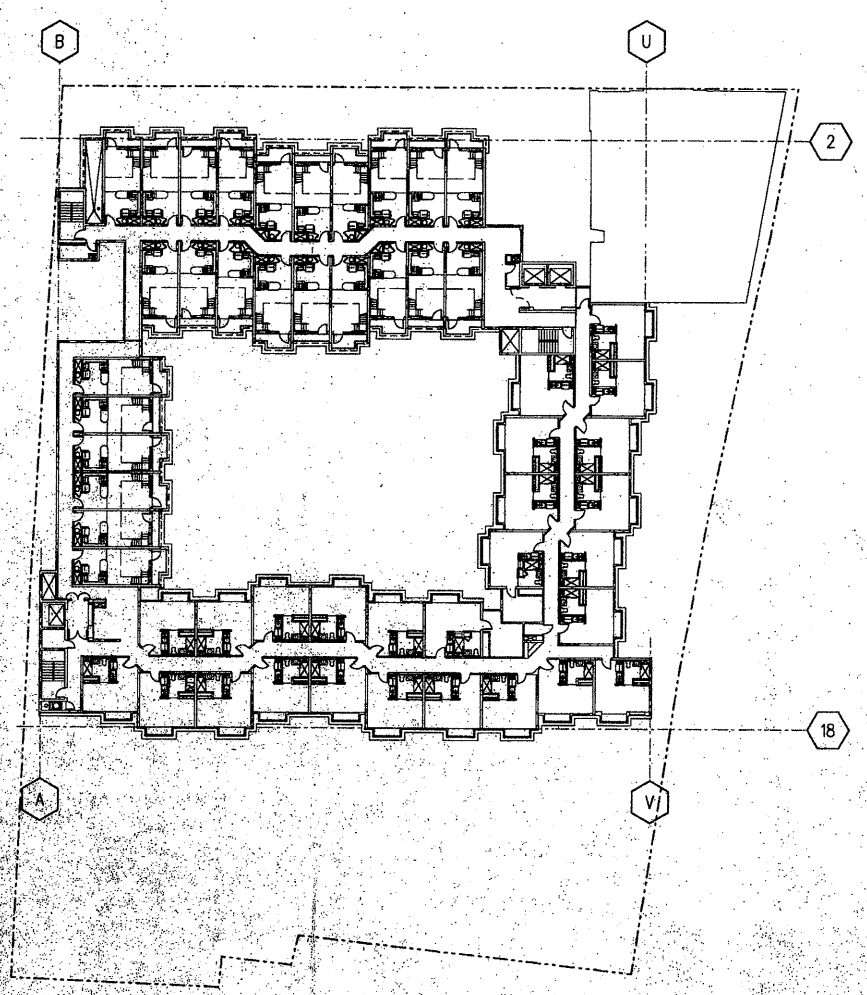


30 LEVEL L6
SCALE 1/32" = 1'-0"

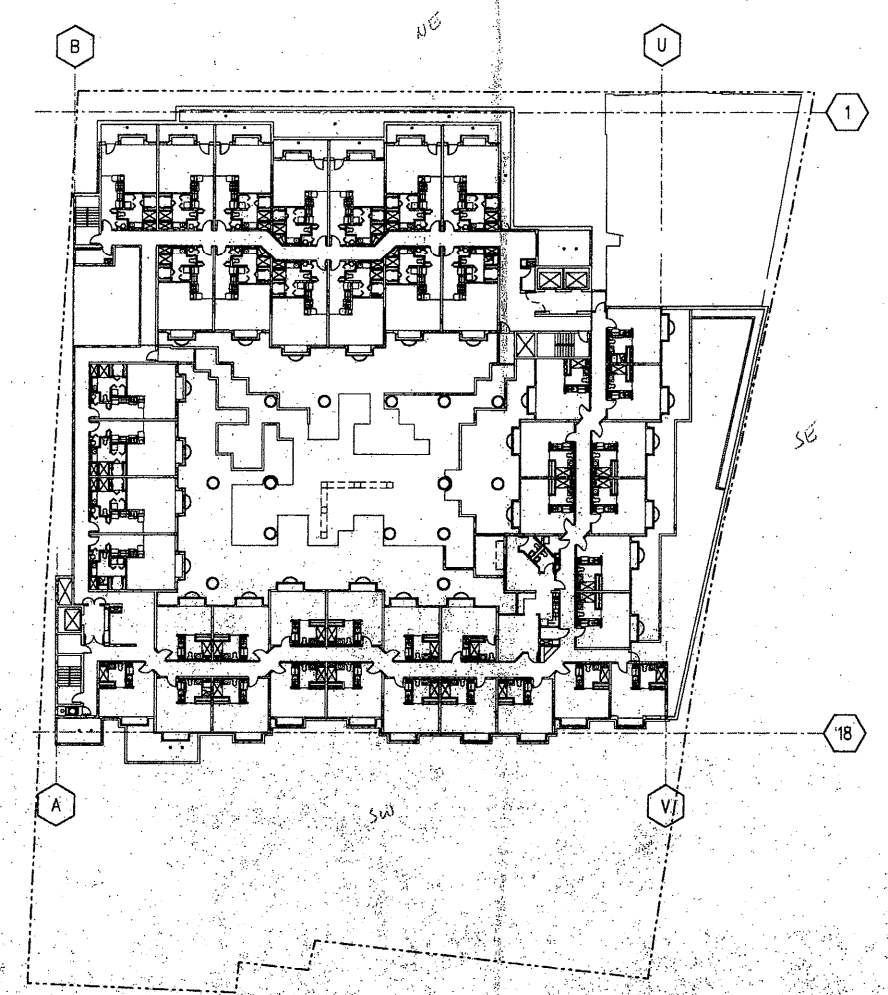

20 LEVEL L2
SCALE 1/32" = 1'-0"

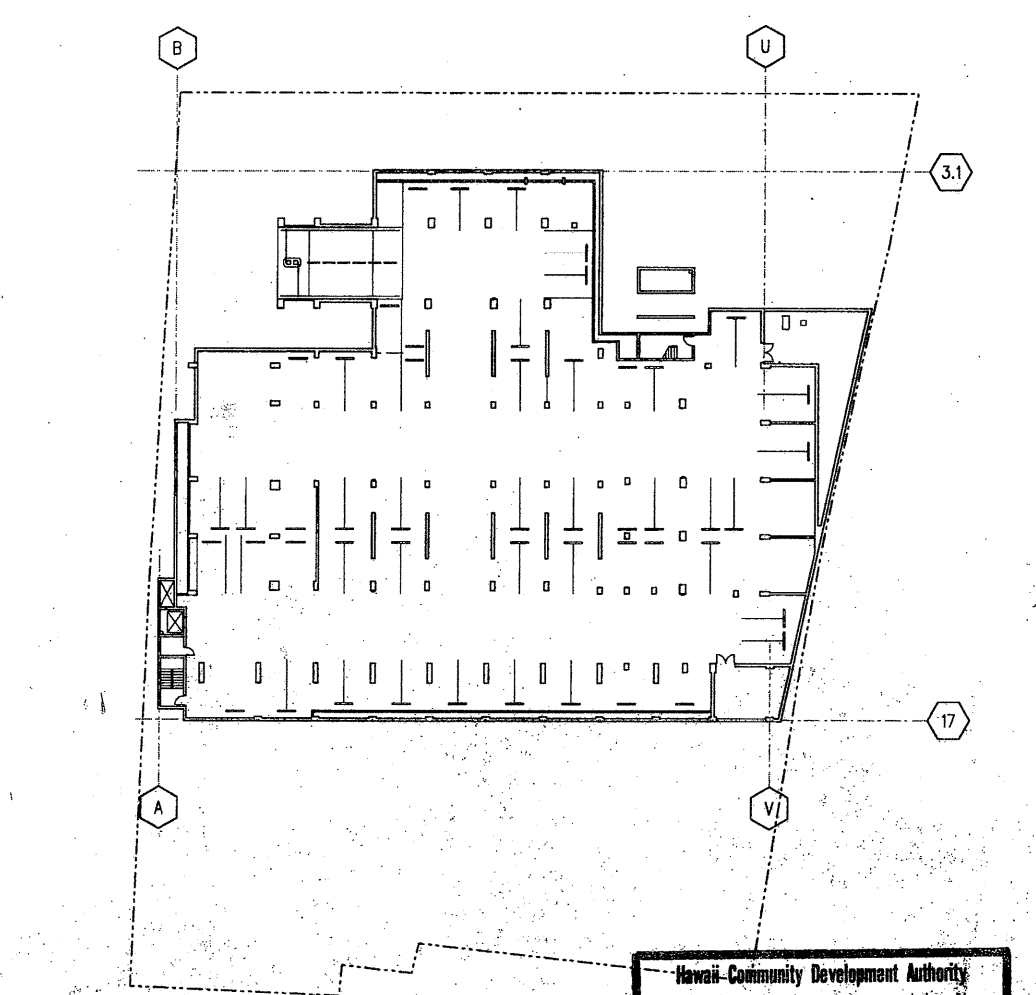


10 LEVEL P1
SCALE 1/32" = 1'-0"

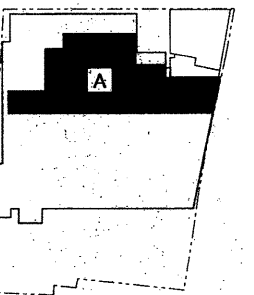


APPROVED
The use of plans and specifications must be in accordance with the Building Department. The stamping of this plan and specifications shall not be held to be an approval of the Building Department. Building Department, City & County of Honolulu

SHEET NOTES:

1. FOR PARKING STALL DETAILS SEE 6 A-7.07
2. FOR TYPICAL FOUNDATION DETAILS SEE A-7.01 AND STRUCTURAL DRAWINGS

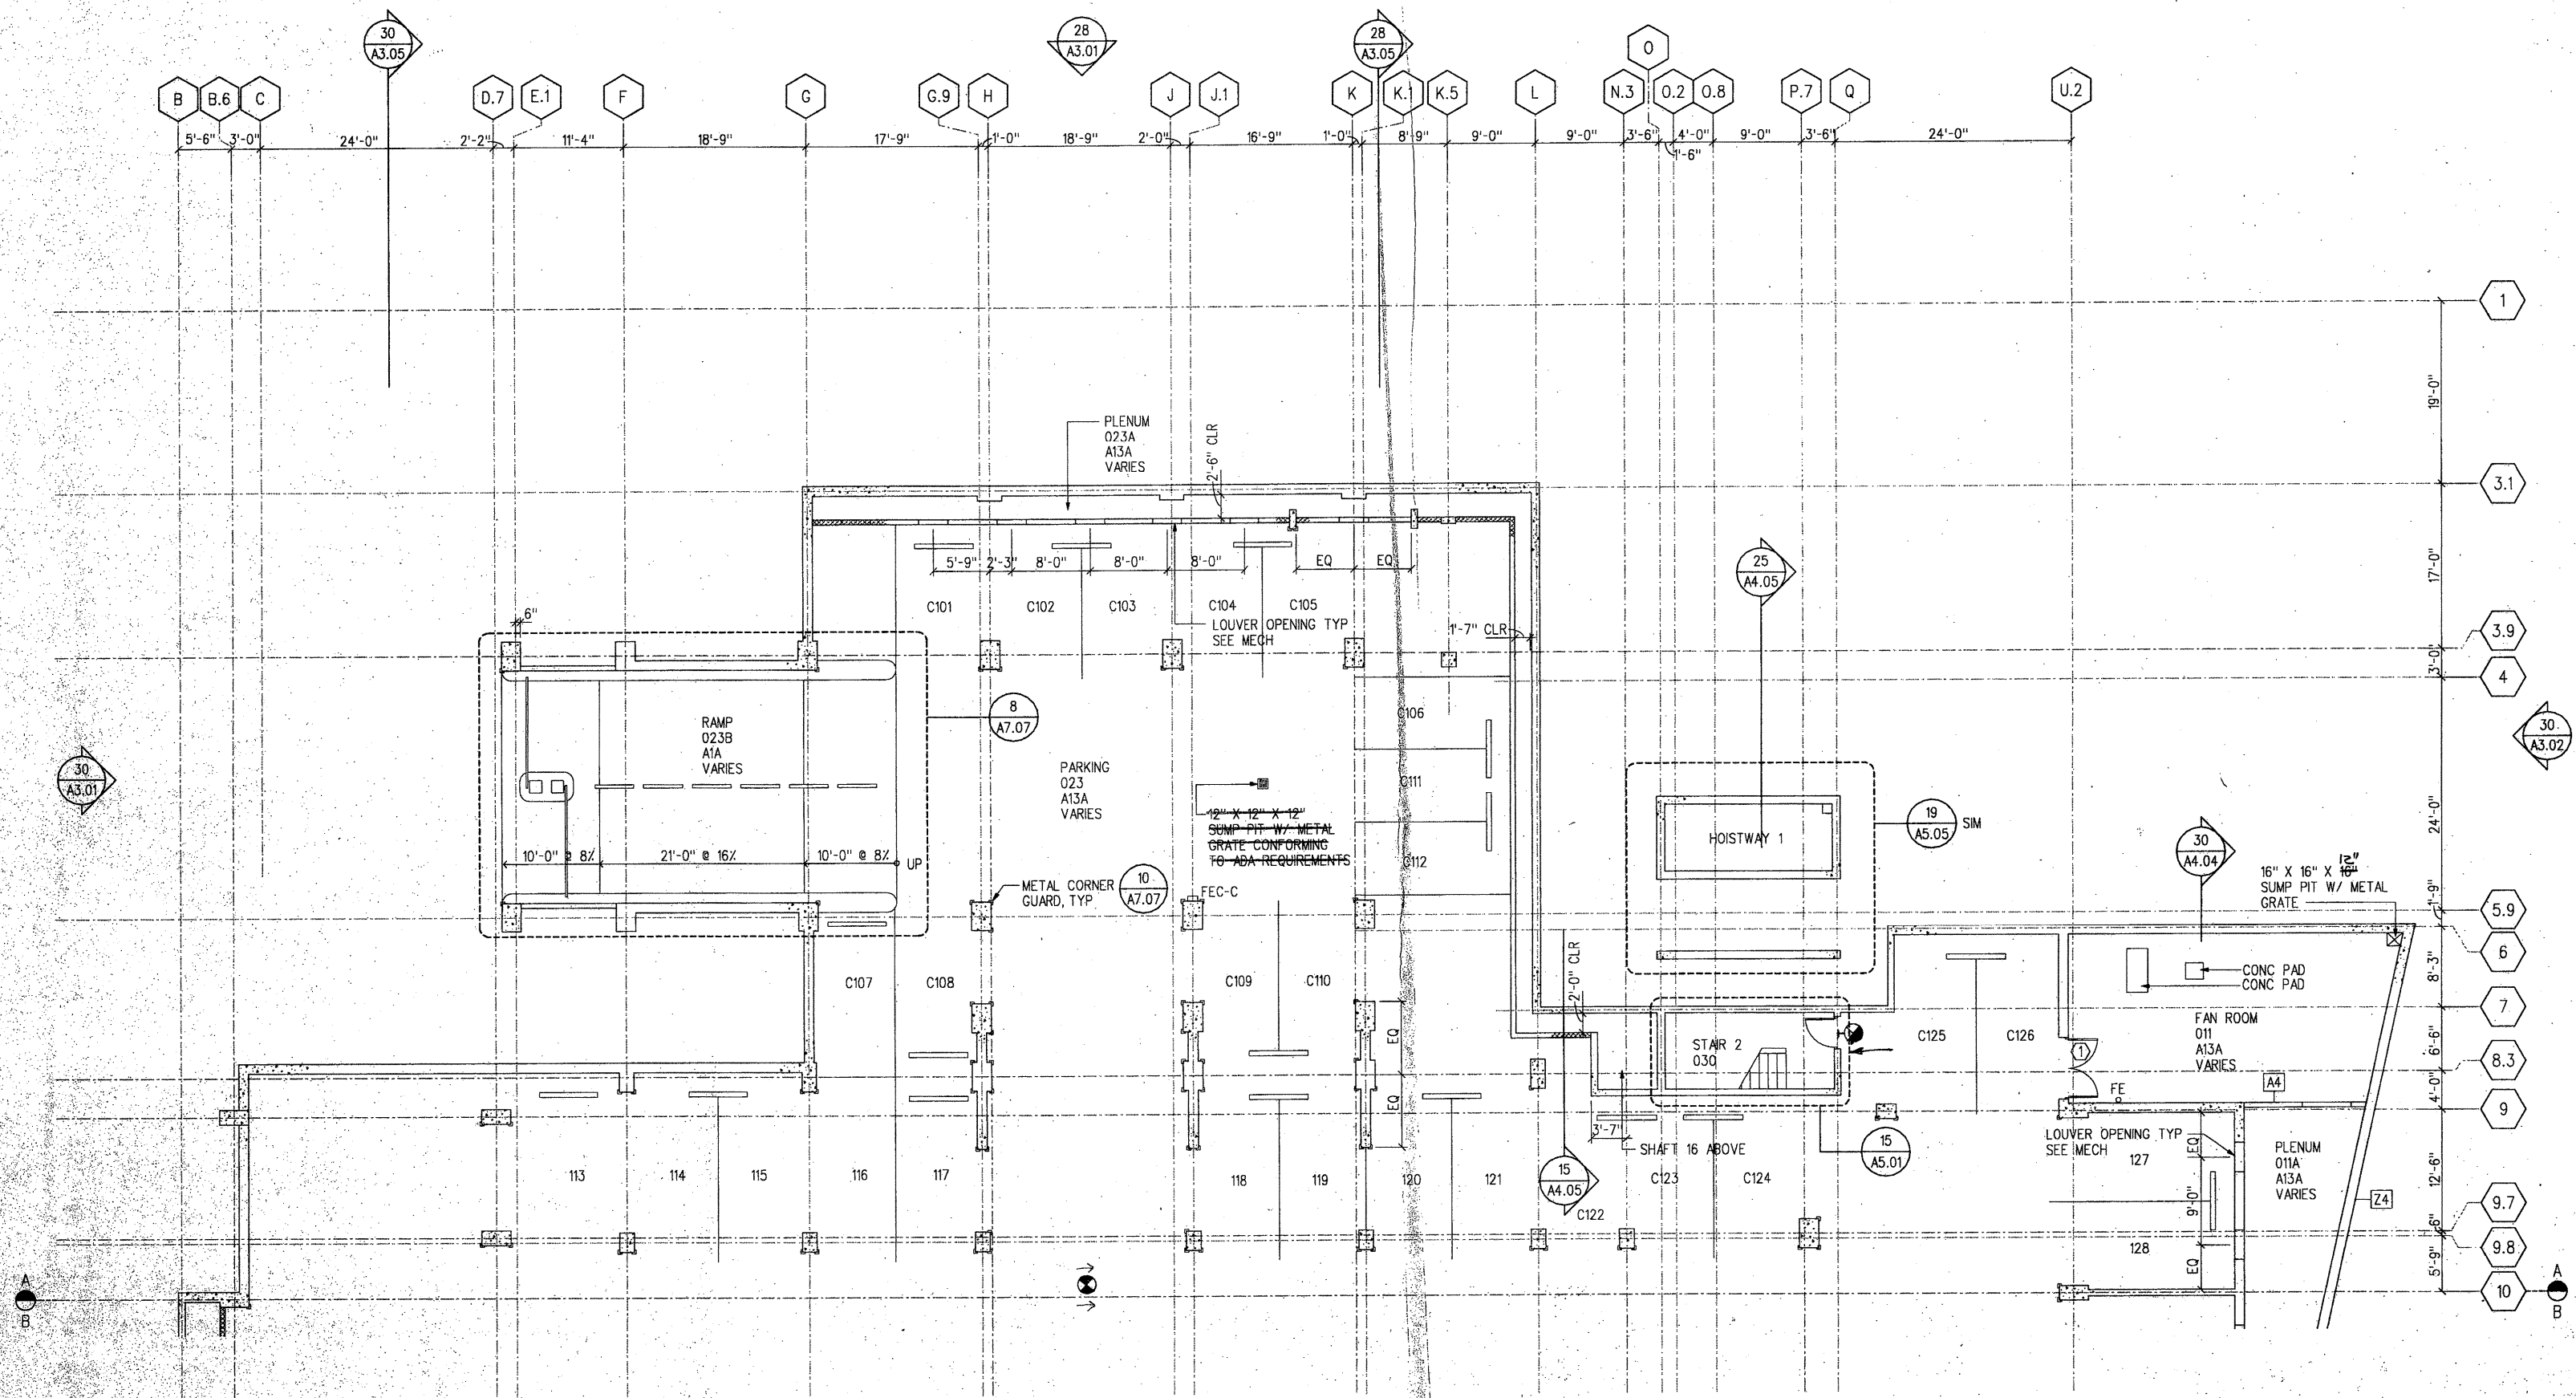

Architecture
Graphic Design
Interior Design
Planning
Programming

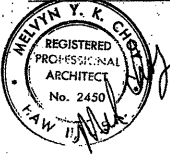


THIS WORK WAS
PREPARED BY ME OR
UNDER MY DIRECT
SUPERVISION.

Project No. MFL 2804.00

HONUAKAHA AFFORDABLE
HOUSING COMPLEX

Consultant

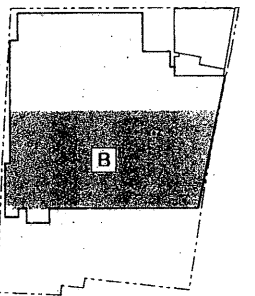

KEY PLAN

No.	Rev.	Date	Description
ADD	1	3/11/94	REV DIMENSION
PR	7	8/3/94	REVISE EXTERIOR WALL

Project Director: MC

Project Manager: BM

Project Architect: RC

Approved By:


Date: 3/1/94

LEVEL P1 PART B
FLOOR PLAN

APPROVED
This plan and specifications MUST be approved by the Planning Department, City of Honolulu, before any construction is begun. The City Engineer's Office shall not be responsible for the construction of any project.


SHEET NOTES:

1. FOR PARKING STALL DETAILS SEE 6 A-7.07
2. FOR TYPICAL FOUNDATION DETAILS SEE A-7.01 AND STRUCTURAL DRAWINGS

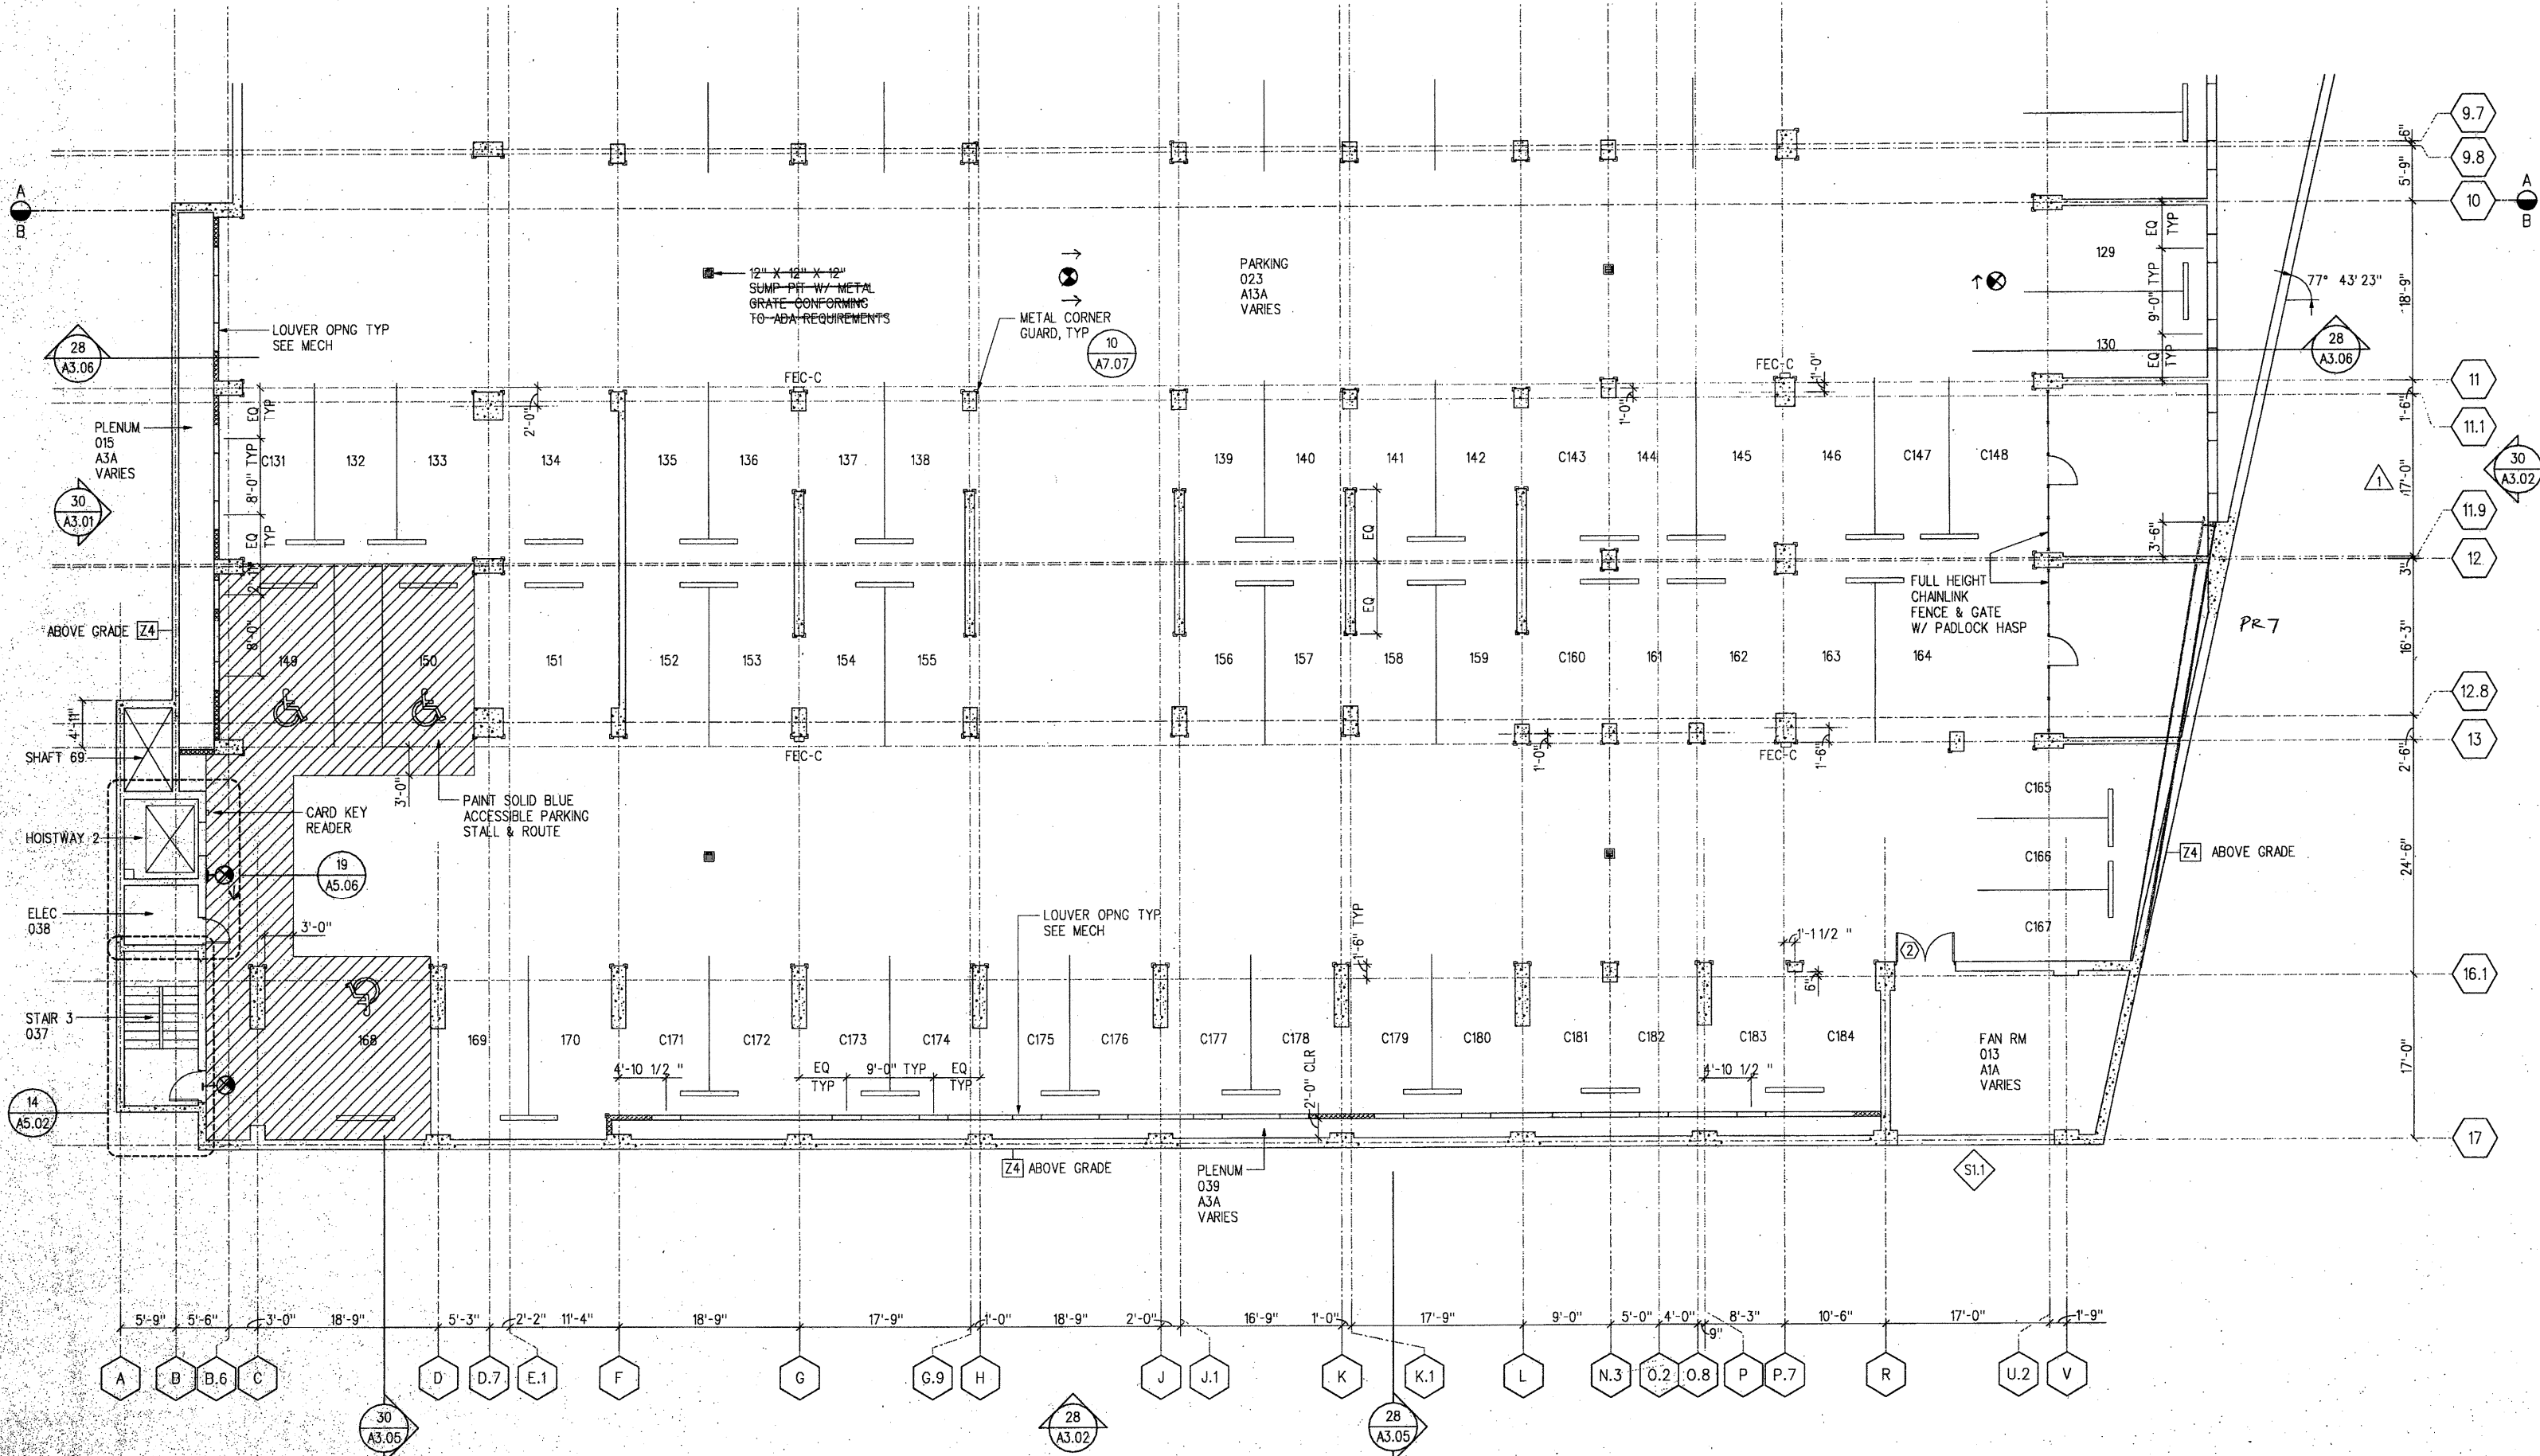

30 LEVEL P1 PART B FLOOR PLAN
SCALE: 1/8" = 1'-0"

Architecture
Graphic Design
Interior Design
Planning
Programming

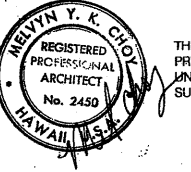


THIS WORK WAS
PREPARED BY ME OR
UNDER MY DIRECT
SUPERVISION.

Project No. MFL 2804.00

HONOLULU AFFORDABLE HOUSING COMPLEX

Consultant

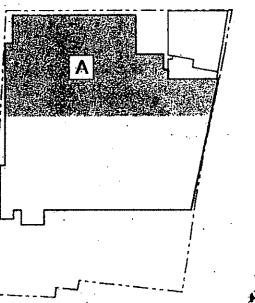


KEY PLAN

No.	Rev.	Date	Description
1	PR-2	02/14/14	Added (EXTENDED) SHEAR WALLS

Project Director: MC
Project Manager: BM
Project Architect: RC
Approved by: _____

APPROVED
The set of plans and specifications (MUST) be submitted to the Building Department for review and approval. It is the responsibility of the architect to obtain the necessary permits and approvals from the Building Department. The Building Department shall not be held responsible for any errors or omissions on the part of the architect or engineer. Building Department - City & County of Honolulu

SHEET NOTES:
1. FOR PARKING STALL DETAILS SEE 6 A-7.07

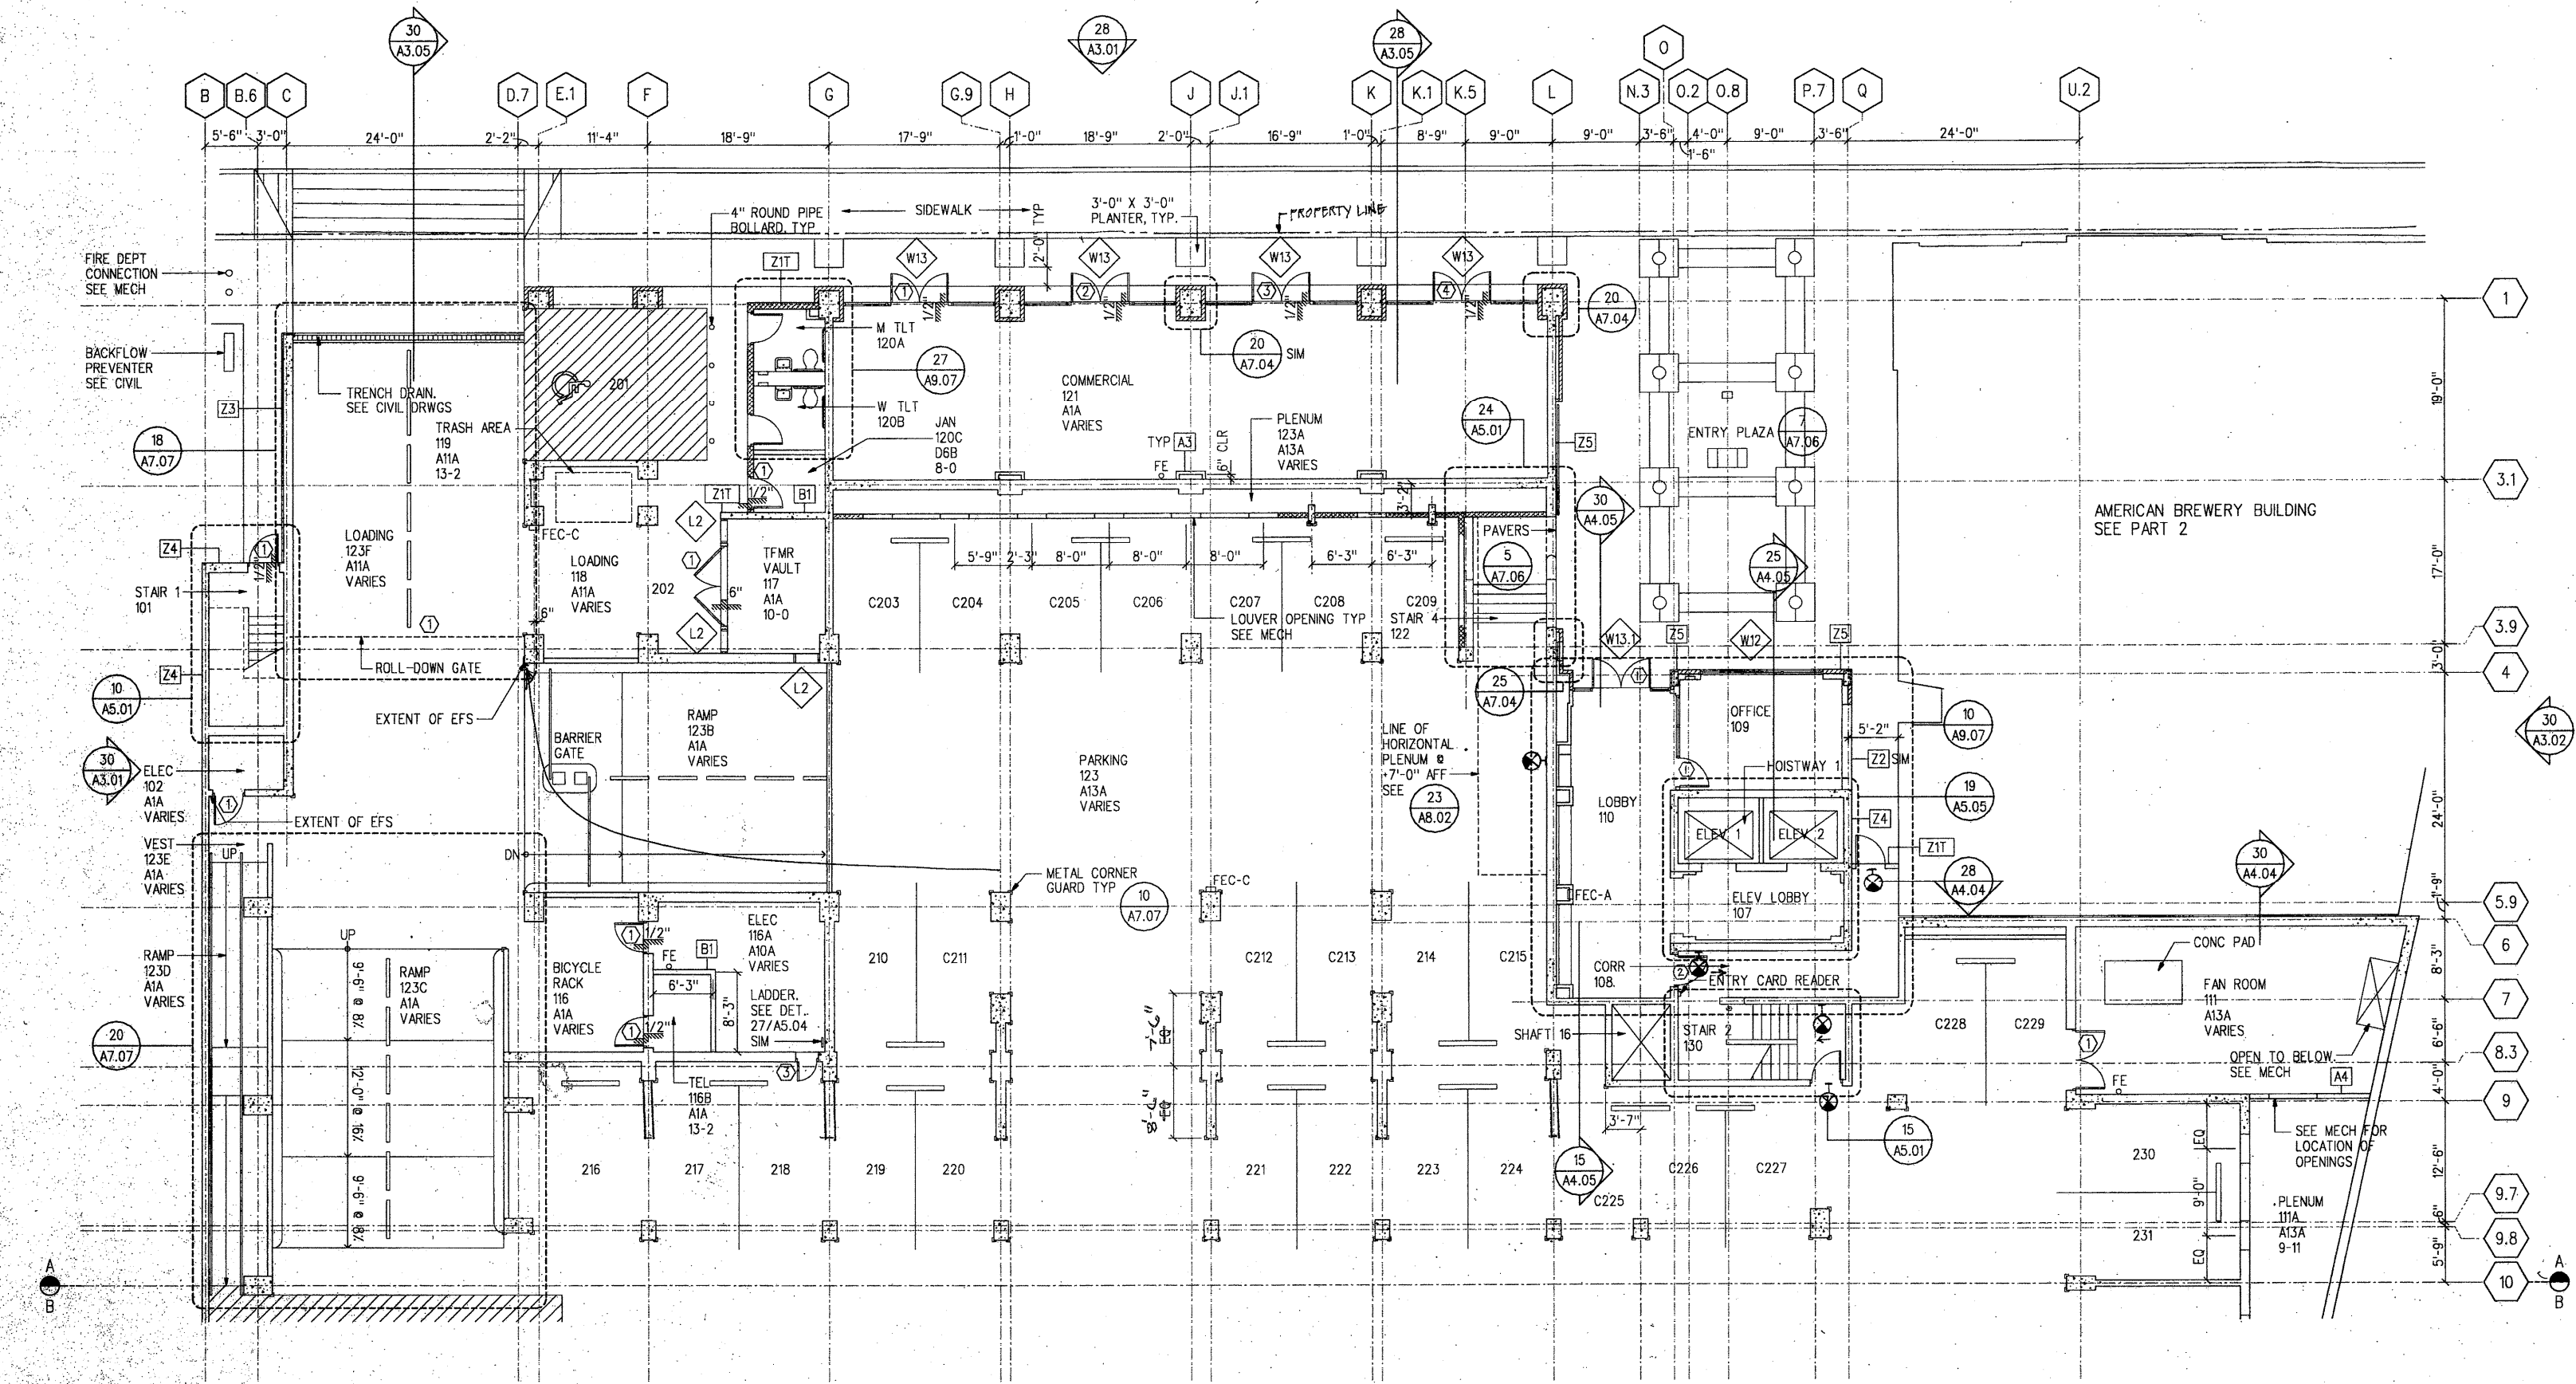

30 LEVEL P2/L1 PART A FLOOR PLAN
SCALE 1/4" = 1'-0"

30 LEVEL P2/L1 PART B FLOOR PLAN
SCALE 1/8" = 1'-0"

Architecture
Graphic Design
Interior Design
Planning
Programming




THIS WORK WAS
PREPARED BY ME OR
UNDER MY DIRECT
SUPERVISION

Project No. MFL 2804.00

HONUAKAHA AFFORDABLE HOUSING COMPLEX


Consultant

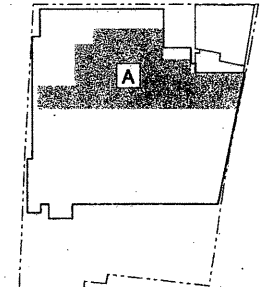

KEY PLAN


No.	Rev.	Date	Description
1	ADD	3/20/94	CHANGE PLANTER DRAIN TO AREA DRAIN
2	ADD	4/27/94	ADDED MULTI-TYPE
3			
4			
5			
6			
7			
8			
9			

Project Director: MC
Project Manager: BM
Project Architect: RC
Approved By:
Date: 1/21/94

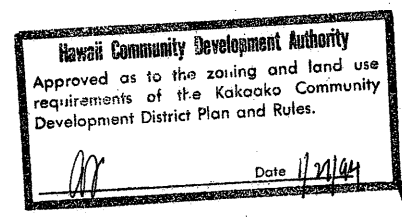

LEVEL L2 PART A

APPROVED
This set of plans and specifications must be approved by the Planning Commission, without approval from the Planning Commission, the planning of this plan and specifications shall be null and void. The planning of this plan and specifications shall be null and void if any City Ordinance or State law, Building Department, City & County of Honolulu.

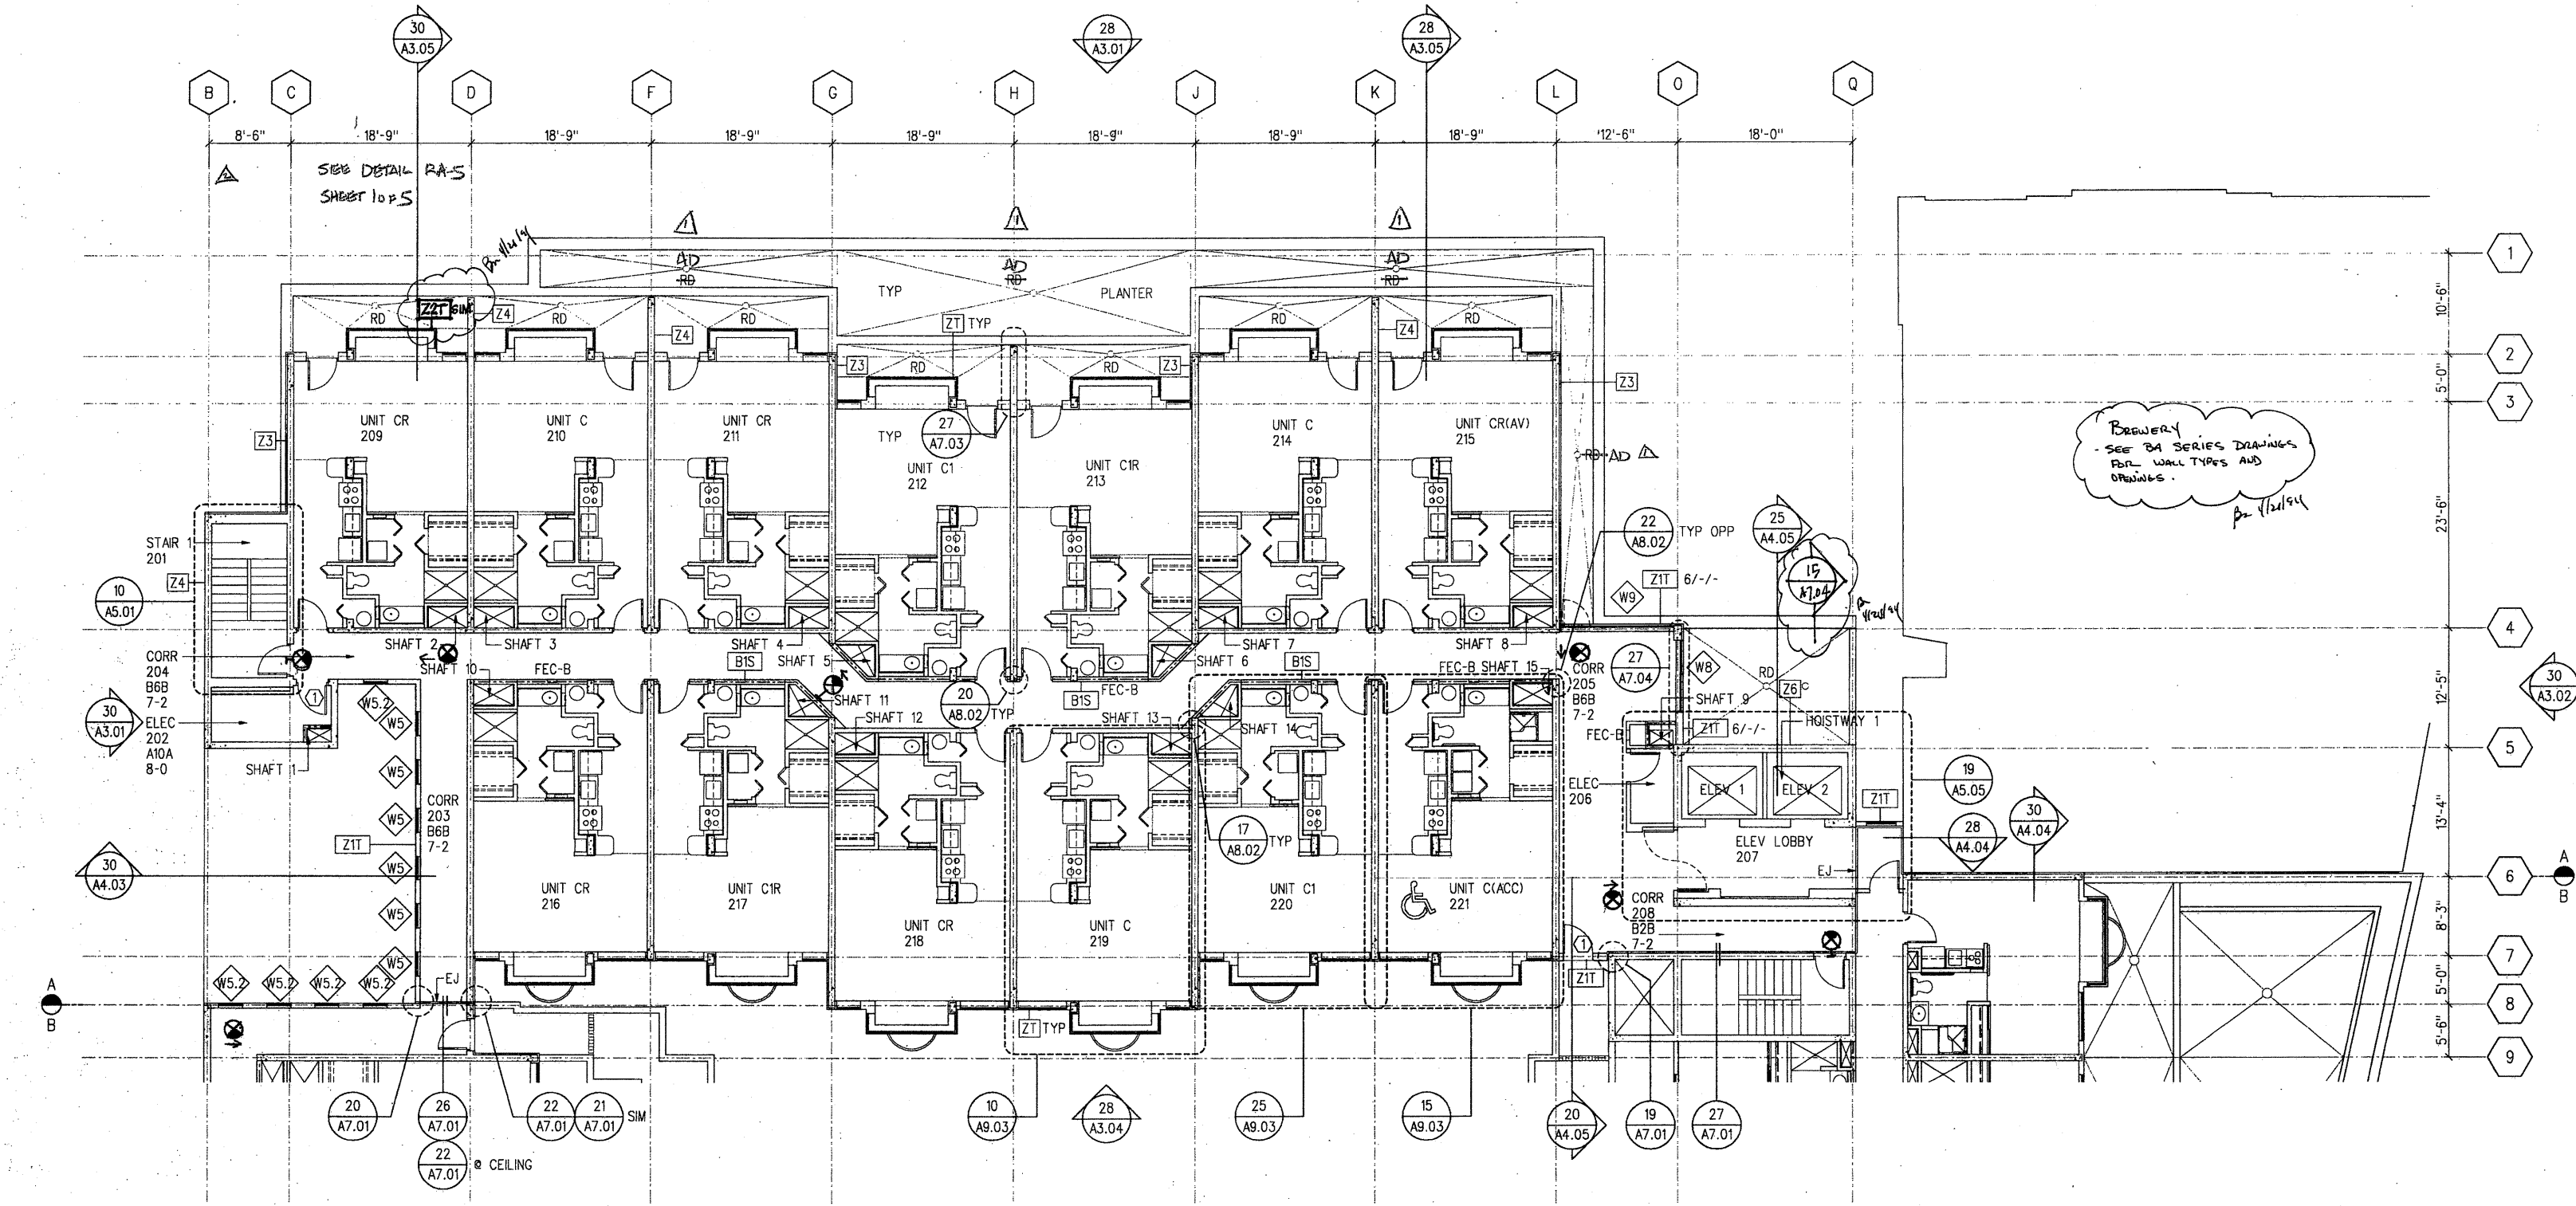

30 LEVEL L2 PART A FLOOR PLAN
SCALE: 1/8" = 1'-0"

Architecture
Graphic Design
Interior Design
Planning
Programming




THIS WORK WAS
PREPARED BY ME OR
UNDER MY DIRECT
SUPERVISION.

Project No. MFL 2804.00

**HONUAKAHA AFFORDABLE
HOUSING COMPLEX**


Consultant

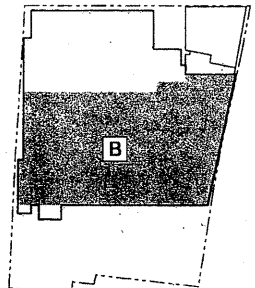


KEY PLAN

No.	Rev.	Date	Description
1	ADD	3/30/94	CHANGE PLANTER TO 24" DIA. 18" DEEP
2	ADD	4/8/94	REV ROOF DRAIN LOWER FLOOR
3	ADD	4/14/94	ADDED NOTES

Project Director: MC
Project Manager: BM
Project Architect: FC
Approved By:
Date: 1/21/94

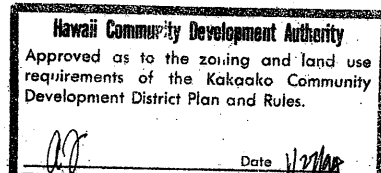


REMOVED
This set of plans and specifications shall be used only for the project at the site and shall not be used for any other project. The stamping of this plan and specifications shall NOT be held to permit or to be an approval of the violation of any code, ordinance, or rule of any City, County, or State of Hawaii.
BUILDING SAFETY DIVISION
City and County of Honolulu

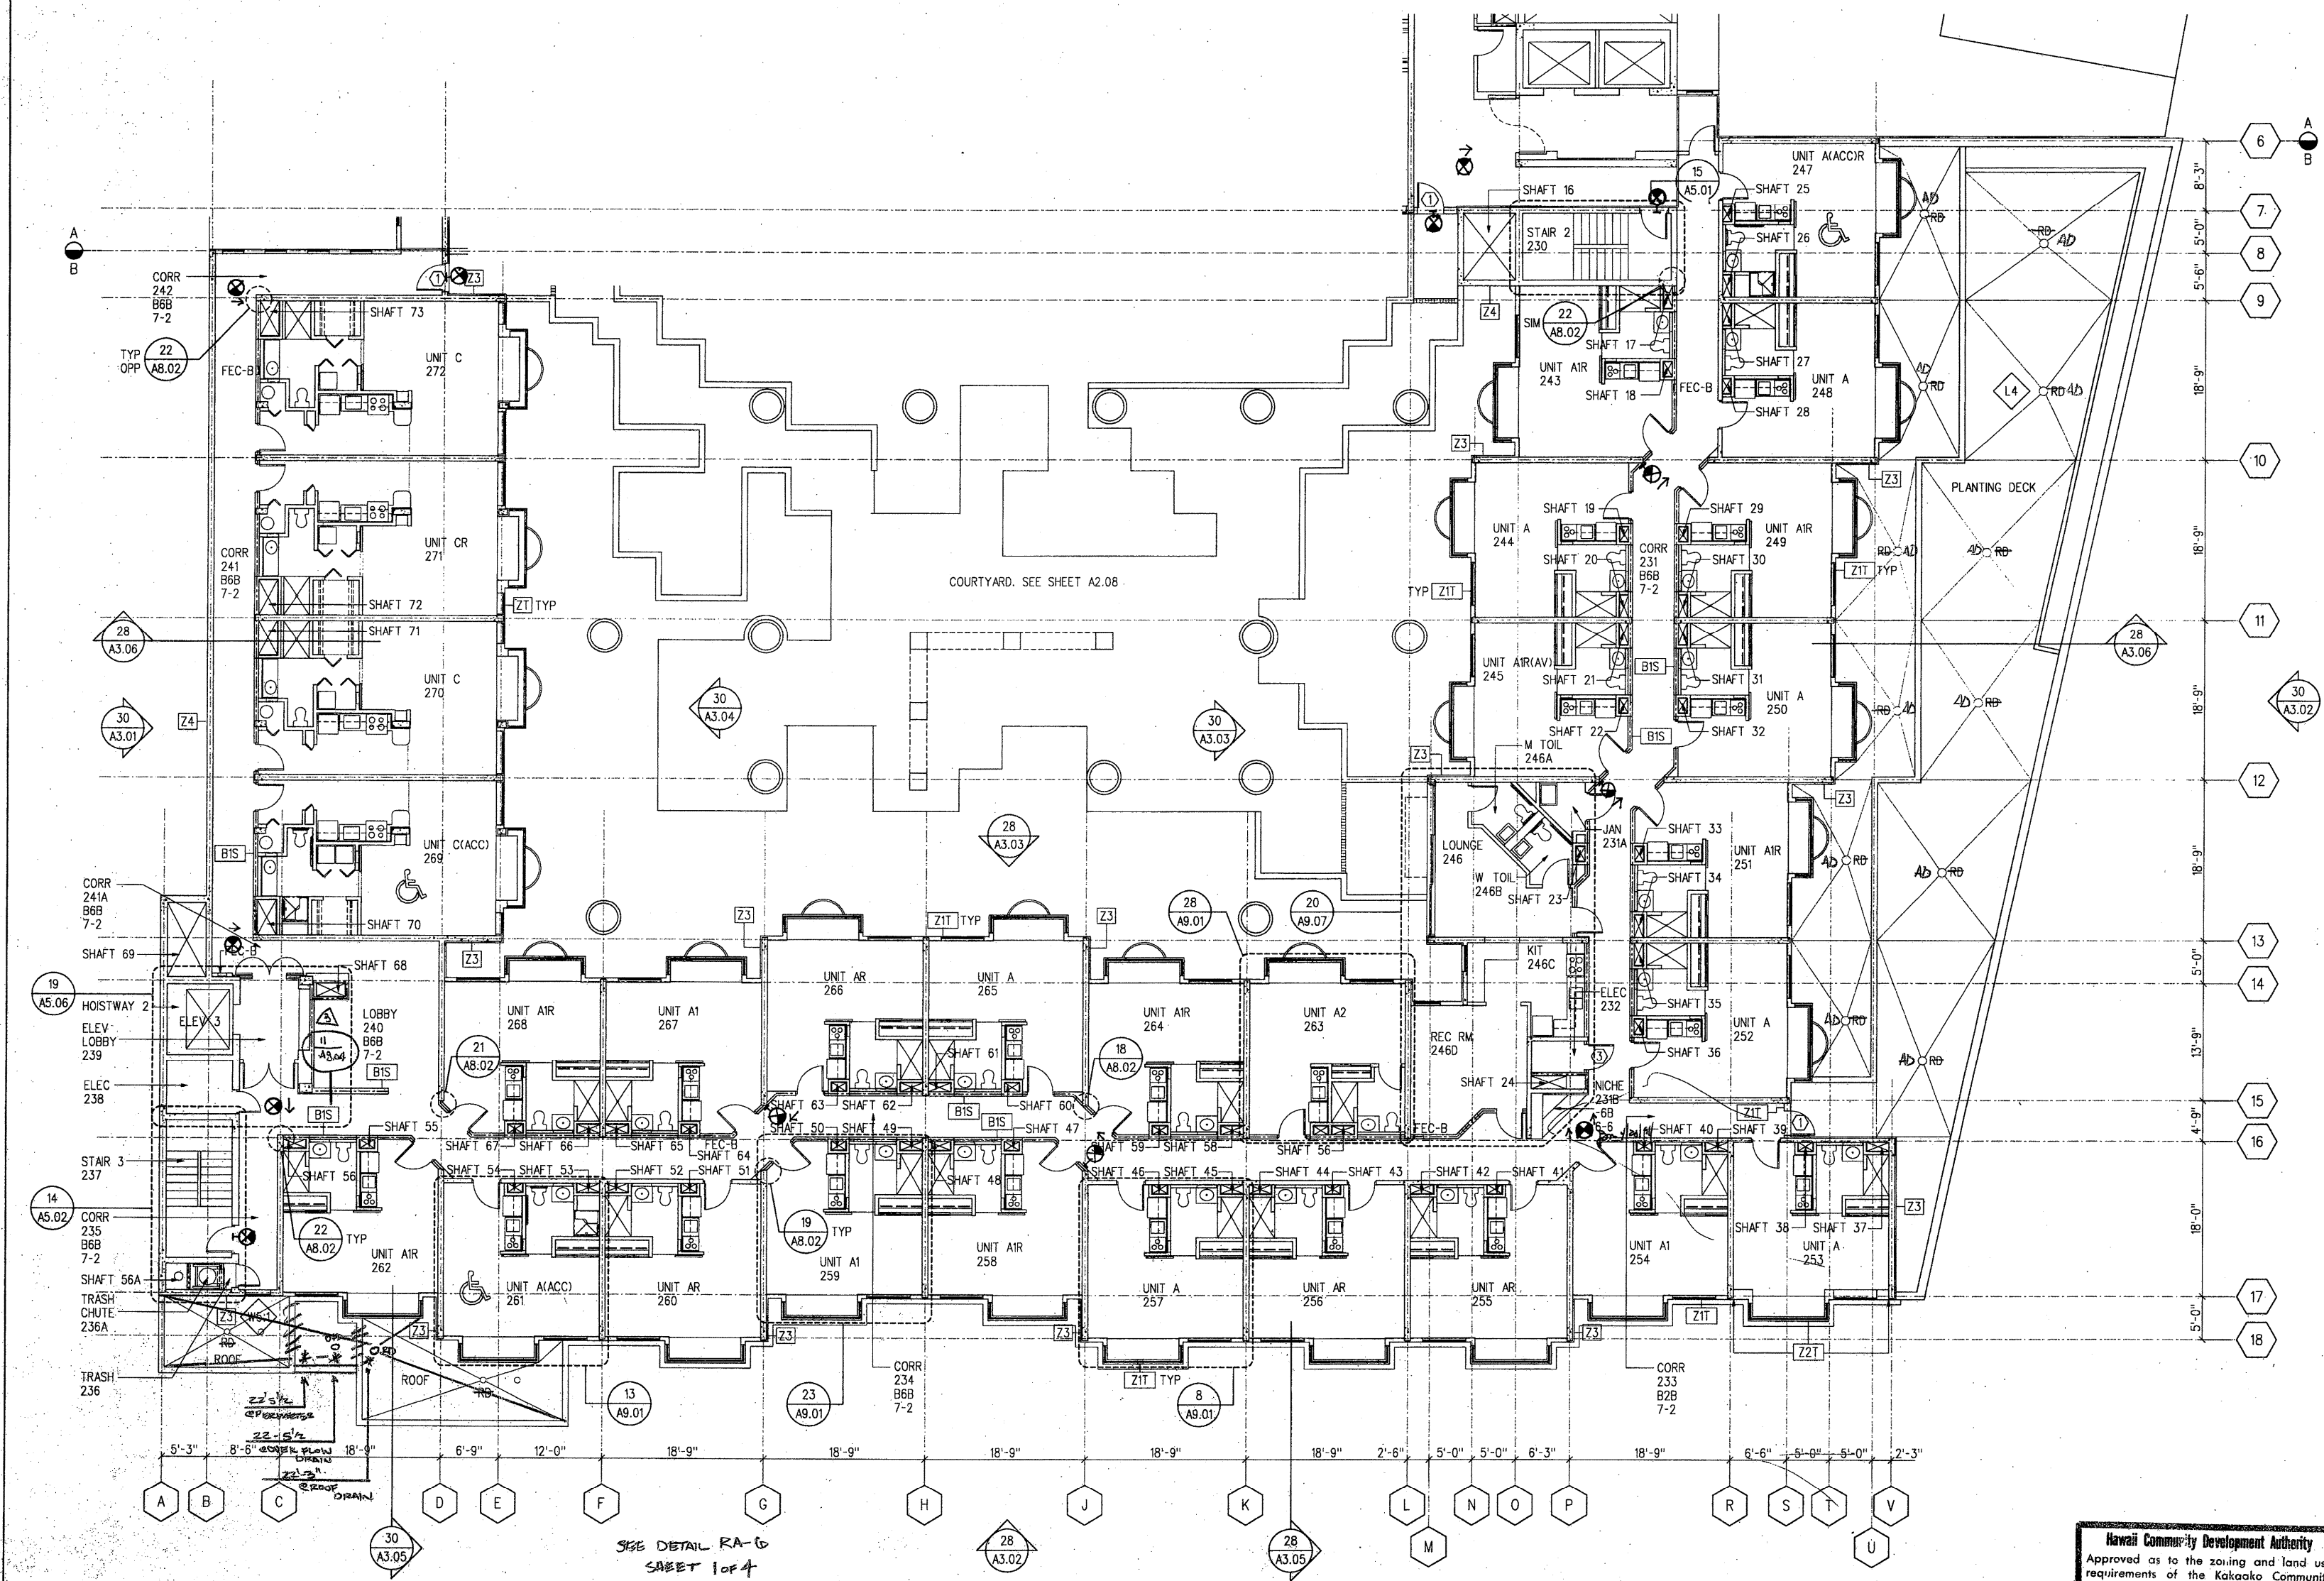

30 LEVEL L2 PART B FLOOR PLAN
SCALE 1/8" = 1'-0"

SEE DETAIL RA-10
SHEET 1 OF 4

Architecture
Graphic Design
Interior Design
Planning
Programming

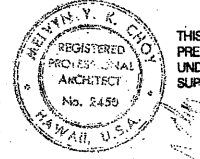


THIS WORK WAS
PREPARED BY ME OR
UNDER MY DIRECT
SUPERVISION.

Project HONUAKA AFFORDABLE HOUSING COMPLEX
Project No. MFL 2804.00

HONUAKA AFFORDABLE
HOUSING COMPLEX

Consultant

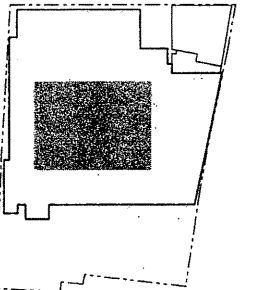

KEY PLAN

No.	Rev.	Date	Description
1	1		
2	1		
Project Director: MC
Project Manager: BM
Project Architect: RC
Approved By:
Date: 1/24/44

APPROVED
This set of drawings is to be used for construction purposes only. It is not to be used for any other purpose without the written consent of the architect. The architect is not responsible for any errors or omissions in these drawings. The architect is not responsible for any changes or modifications to these drawings. The architect is not responsible for any delays or interruptions in the construction process. The architect is not responsible for any damages or injuries to persons or property. The architect is not responsible for any costs or expenses incurred in the construction process. The architect is not responsible for any claims or lawsuits filed against the architect or the construction team. The architect is not responsible for any other matters related to the construction process.


Sheet A-2.08

18 LEVEL L2 COURTYARD FLOOR PLAN (LOWER SLAB)
SCALE: 1/8" = 1'-0"

20 LEVEL L2 COURTYARD FLOOR PLAN (UPPER SLAB)
SCALE: 1/8" = 1'-0"

Hawaii Community Development Authority
Approved as to the zoning and land use
requirements of the Kakaako Community
Development District Plan and Rules.
Date: 1/24/44

Architecture
Graphic Design
Interior Design
Planning
Programming

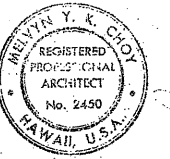


THIS WORK WAS
PREPARED BY ME OR
UNDER MY DIRECT
SUPERVISION.

Project No. MFL 2804.00

HONUAKAHA AFFORDABLE
HOUSING COMPLEX


Consultant

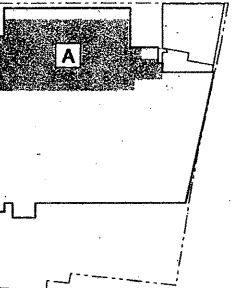


KEY PLAN

No.	Rev.	Date	Description
1	AS	1/21/94	ADDED WALL TYPE
2			
3			
4			
5			
6			
7			
8			
9			

Project Director: MC
Project Manager: BM
Project Architect: RC
Approved By:
Date: 1/21/94

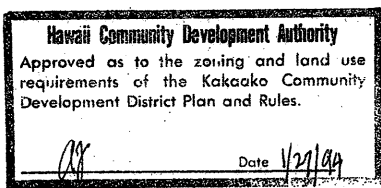

LEVEL L3-L4 PART A FLOOR PLAN
APPROVED
This set of plans and specifications MUST be approved by the Planning Department of the City and County of Honolulu before any construction is begun. The Planning Department shall not be responsible for the accuracy of the information provided on these plans. 

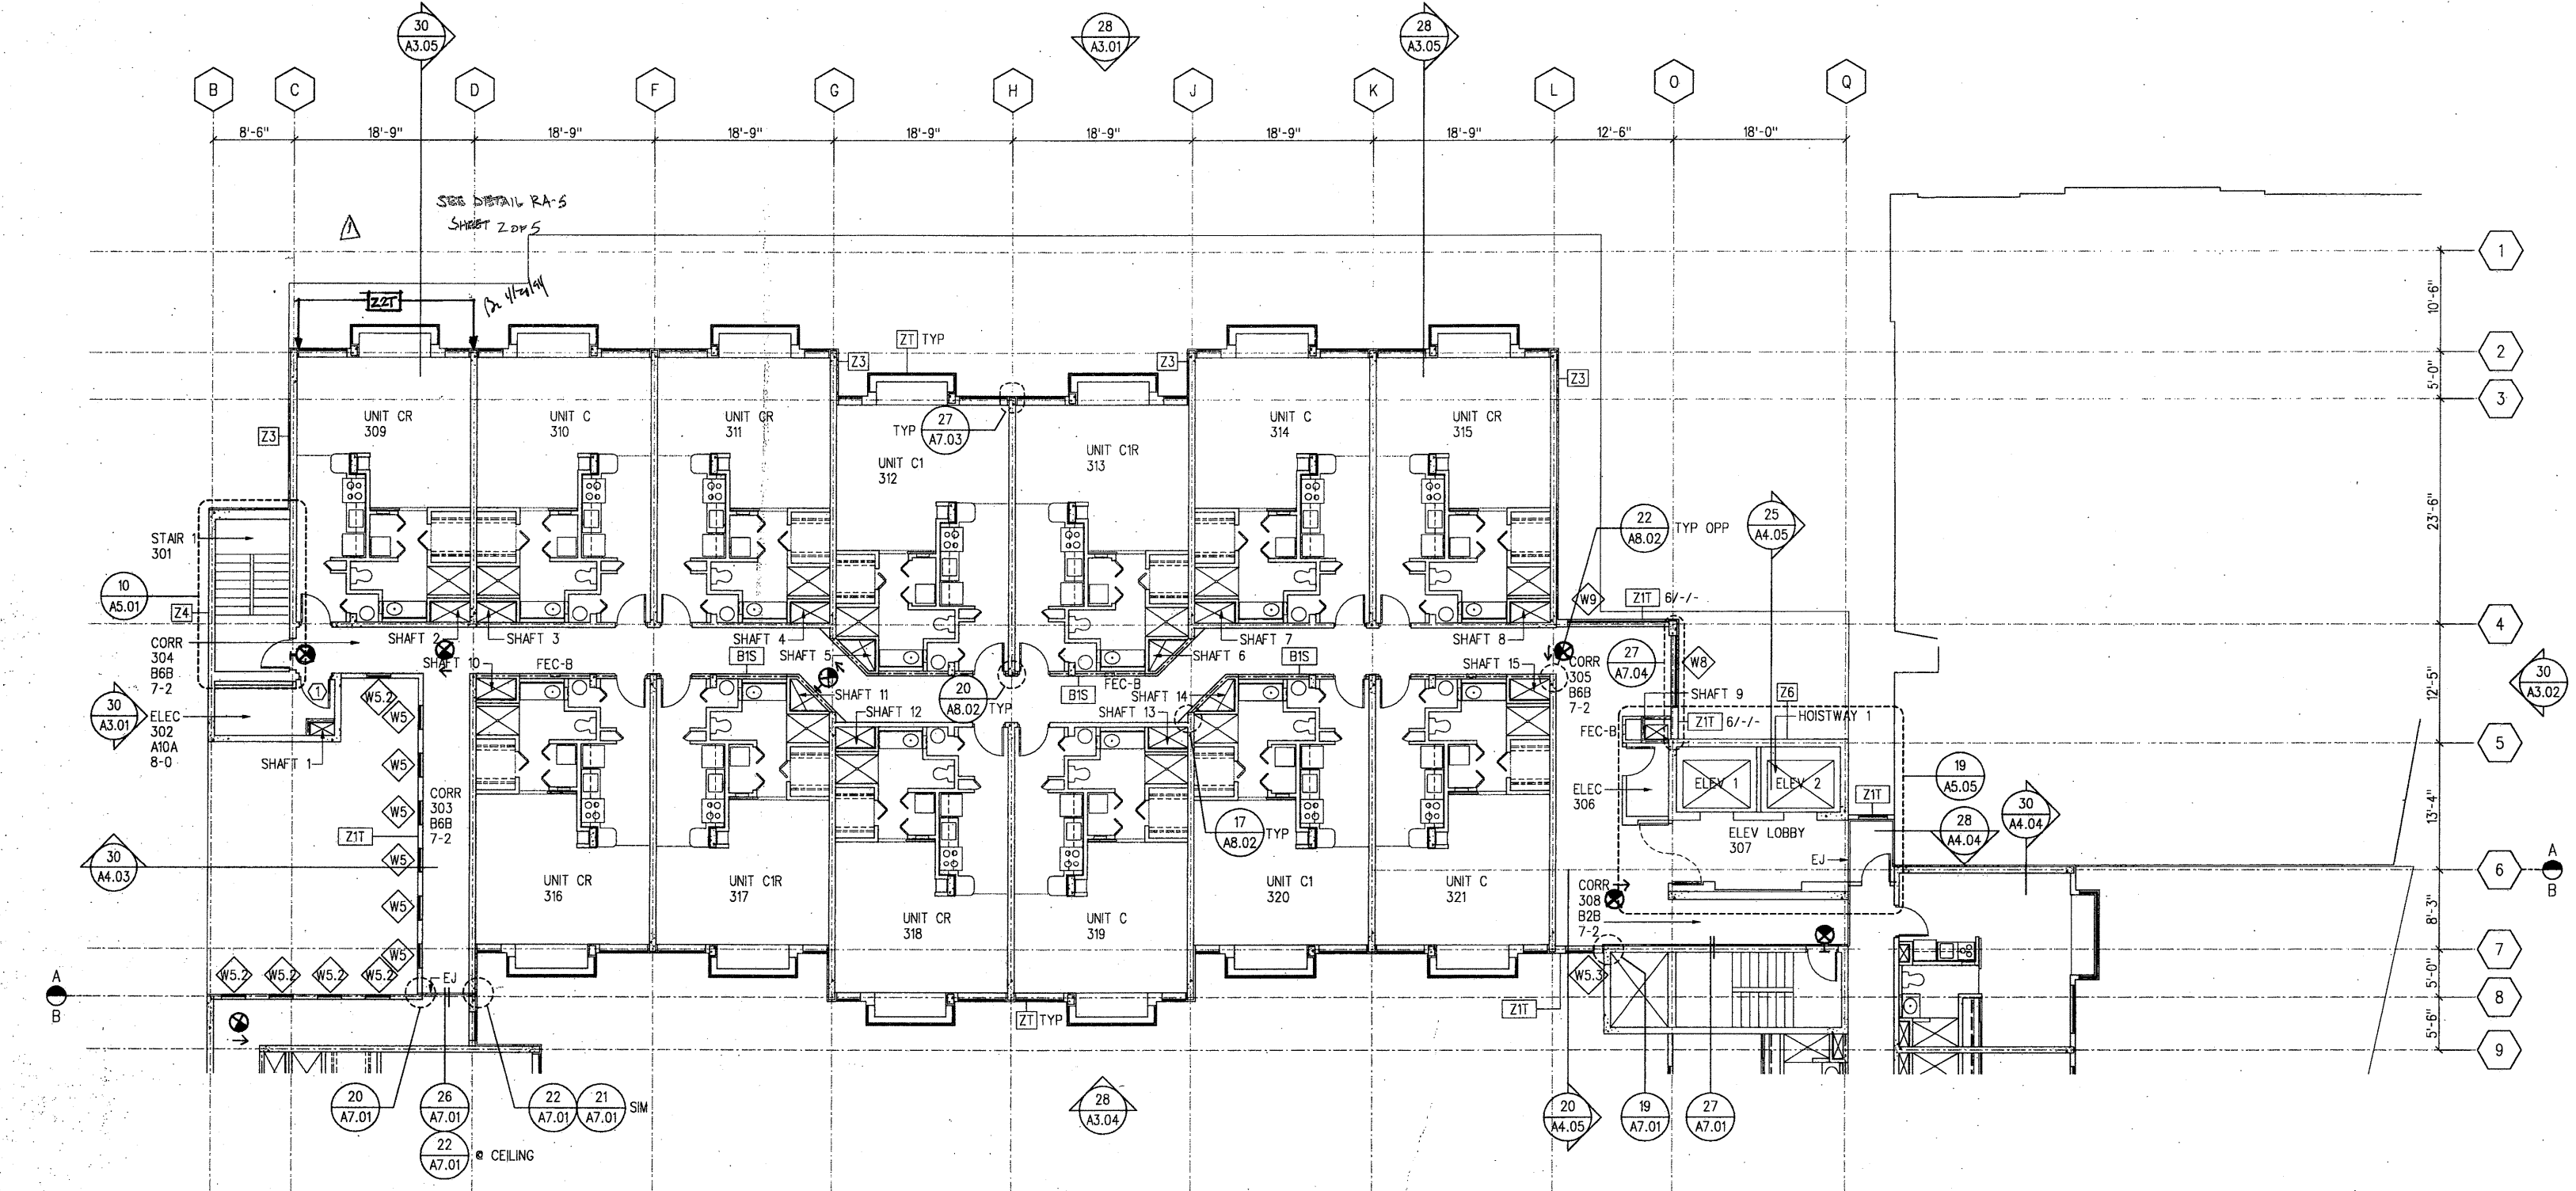


30 LEVEL L3-L4 PART A FLOOR PLAN
SCALE 1/8" = 1'-0"



30 LEVEL L3-L4 PART B FLOOR PLAN
SCALE: 1/8" = 1'-0"

Architecture
Graphic Design
Interior Design
Planning
Programming

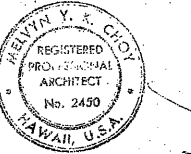


THIS WORK WAS
PREPARED BY ME OR
UNDER MY DIRECT
SUPERVISION.

Project No. MFL 2804.00

**HONUAKAHA AFFORDABLE
HOUSING COMPLEX**

Consultant

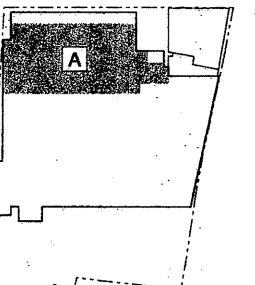

KEY PLAN

No.	Rev.	Date	Description
1	PR	6/1/04	Change of Unit
2	AS	5/1/04	Revised Unit
3			
4			
5			
6			
7			
8			
9			


Project Director: MC

Project Manager: BM

Project Architect: RC


Approved By:

Date: 1/1/04

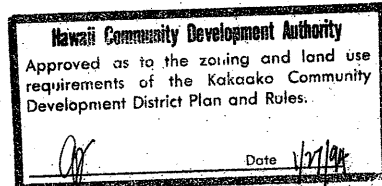

APPROVED
LEVEL L5 PART A
FLOOR PLAN
This set of plans and specifications is approved for construction as shown, subject to the approval of the City and County of Honolulu. The approval of this set of plans and specifications does not constitute a guarantee of the accuracy or completeness of the information contained herein. The City and County of Honolulu shall not be held responsible for any errors or omissions in these plans and specifications.

Sheet A-2.11

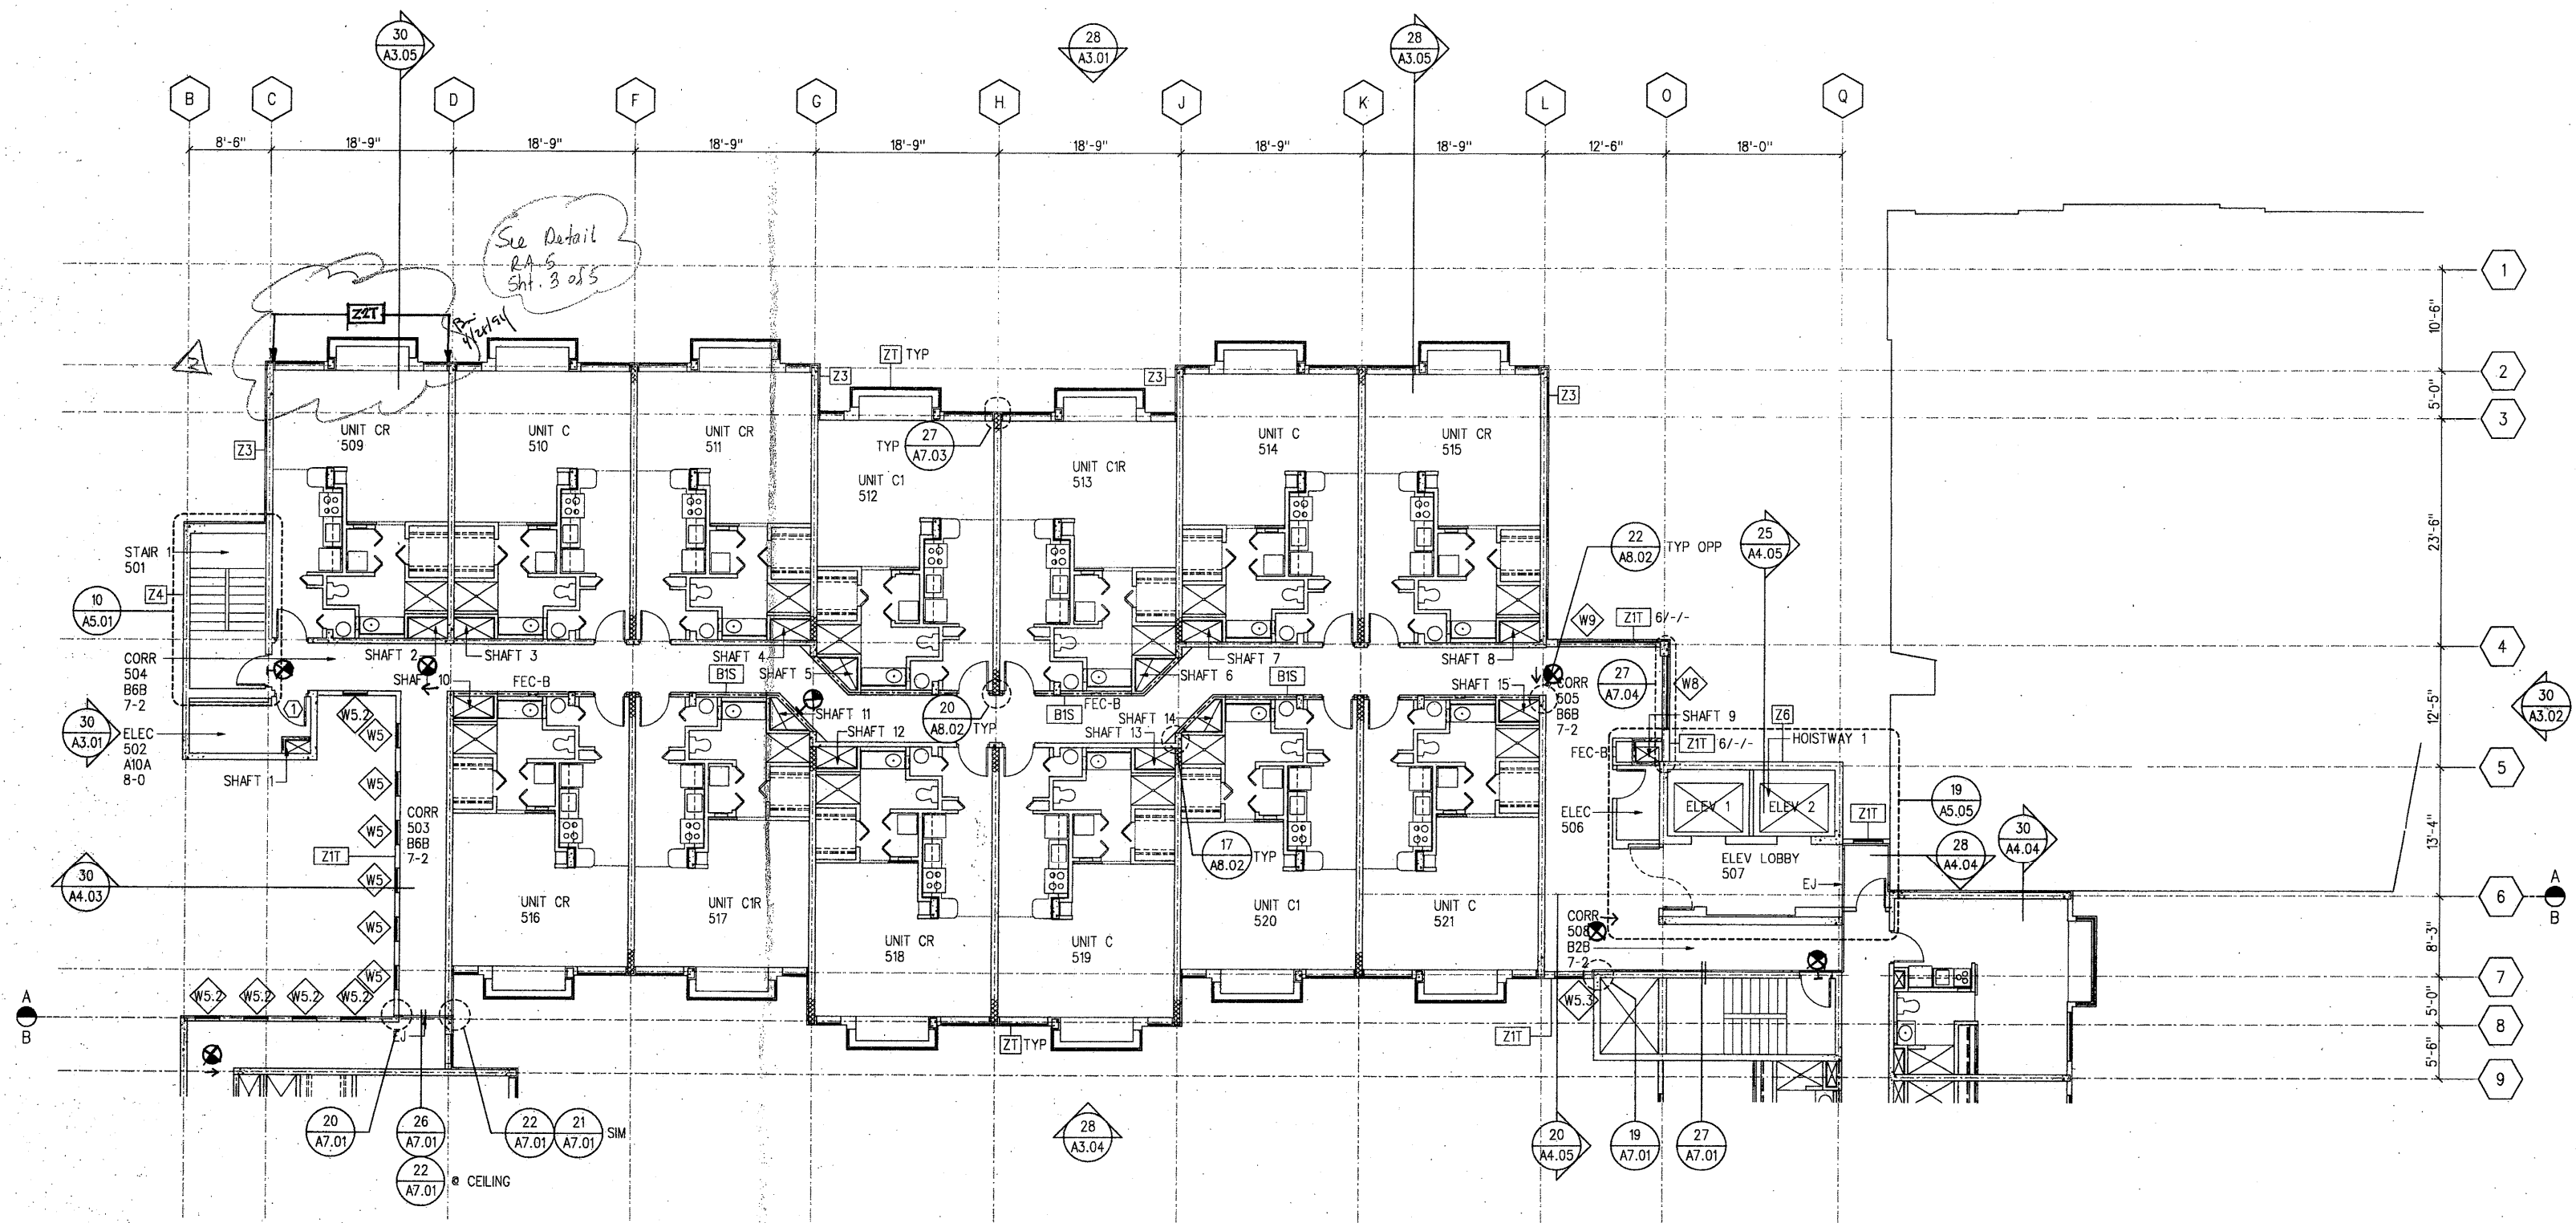

30 LEVEL L5 PART A FLOOR PLAN
SCALE: 1/8" = 1'-0"


Architecture
Graphic Design
Interior Design
Planning
Programming

THIS WORK WAS
PREPARED BY ME OR
UNDER MY DIRECT
SUPERVISION.
REGISTERED
PROFESSIONAL
ARCHITECT
No. 2450
HAWAII, U.S.A.

Project No. MFL 2804.00

**HONOLULU AFFORDABLE
HOUSING COMPLEX**

Consultant

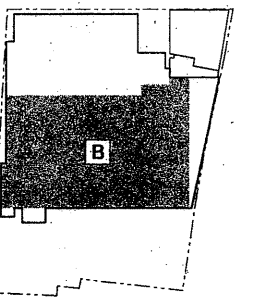

KEY PLAN

No.	Rev.	Date	Description
1	000	3/20/94	Added Notes
2	001	3/20/94	Added Notes
3	002	3/20/94	Added Notes
100	099	3/20/94	Added Notes

Project Director: MC
Project Manager: BM
Project Architect: RC
Approved By:
Date: 1/21/94


Hawaii Community Development Authority
Approved as to the zoning and land use
requirements of the Kaka'ako Community
Development District Plan and Rules.
Date: 1/21/94

APPROVED
This set of plans and specifications must be used in the construction of this building. It is unlawful to alter or change any of the details shown on these plans without the written approval of the Building Department. This approval is given on the condition that the building shall conform to all applicable laws, rules, and regulations of the City and County of Honolulu. Building Department
Date: 1/21/94



30 LEVEL L5 PART B FLOOR PLAN
SCALE 1/8" = 1'-0"

Architecture
Graphic Design
Interior Design
Planning
Programming

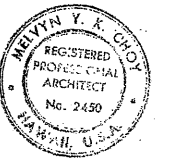


THIS WORK WAS
PREPARED BY ME OR
UNDER MY DIRECT
SUPERVISION.

Project Project No. MFL 2804.00

**HONUAKAHA AFFORDABLE
HOUSING COMPLEX**


Consultant

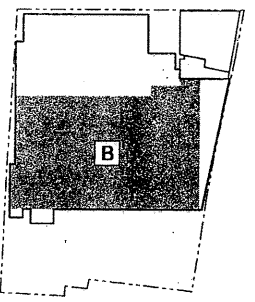

KEY PLAN

No.	Rev.	Date	Description
1	1	1/21/94	Added Revised Window Types
2	1	1/21/94	Added Details
3			
4			
5			
6			
7			
8			
9			
10			
11			
12			
13			
14			
15			
16			
17			
18			

Project Director: MC
Project Manager: BM
Project Architect: RC
Approved By:
Date: 1/21/94

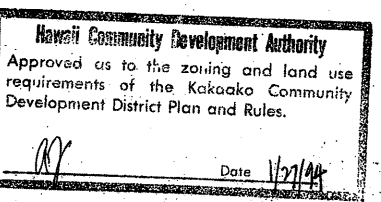

APPROVED
This set of plans and specifications were approved by the Building Department on 1/21/94. The stamping of this plan and specification shall not be valid without the signature of the Building Department. Building Department - City & County of Honolulu

A-2.14



30 LEVEL 6 PART B FLOOR PLAN
SCALE 1/8" = 1'-0"

Architecture
Graphic Design
Interior Design
Planning
Programming




THIS WORK WAS
PREPARED BY ME OR
UNDER MY DIRECT
SUPERVISION

Project No. MFL 2804.00

**HONUAKAHA AFFORDABLE
HOUSING COMPLEX**

Consultant:

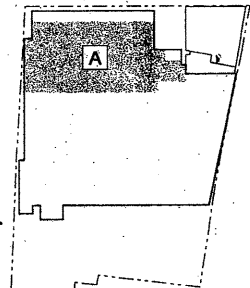

KEY PLAN

No.	Rev.	Date	Description
1			
2			
3			
4			
5			
6			
7			
8			
9			


Project Director: MC

Project Manager: BM


Project Architect: RC

Approved By:

Date: 1/21/94

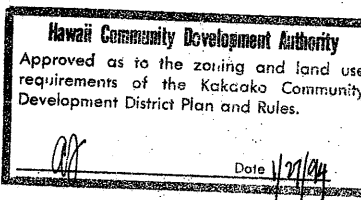

APPROVED
This set of plans and specifications is hereby approved for the building construction. It is unlawful to alter or change the same without the written consent of the City and County of Honolulu. The stamping of this plan and specifications shall NOT be held to permit or be an approval of the City and County of Honolulu. Building Department - City & County of Honolulu

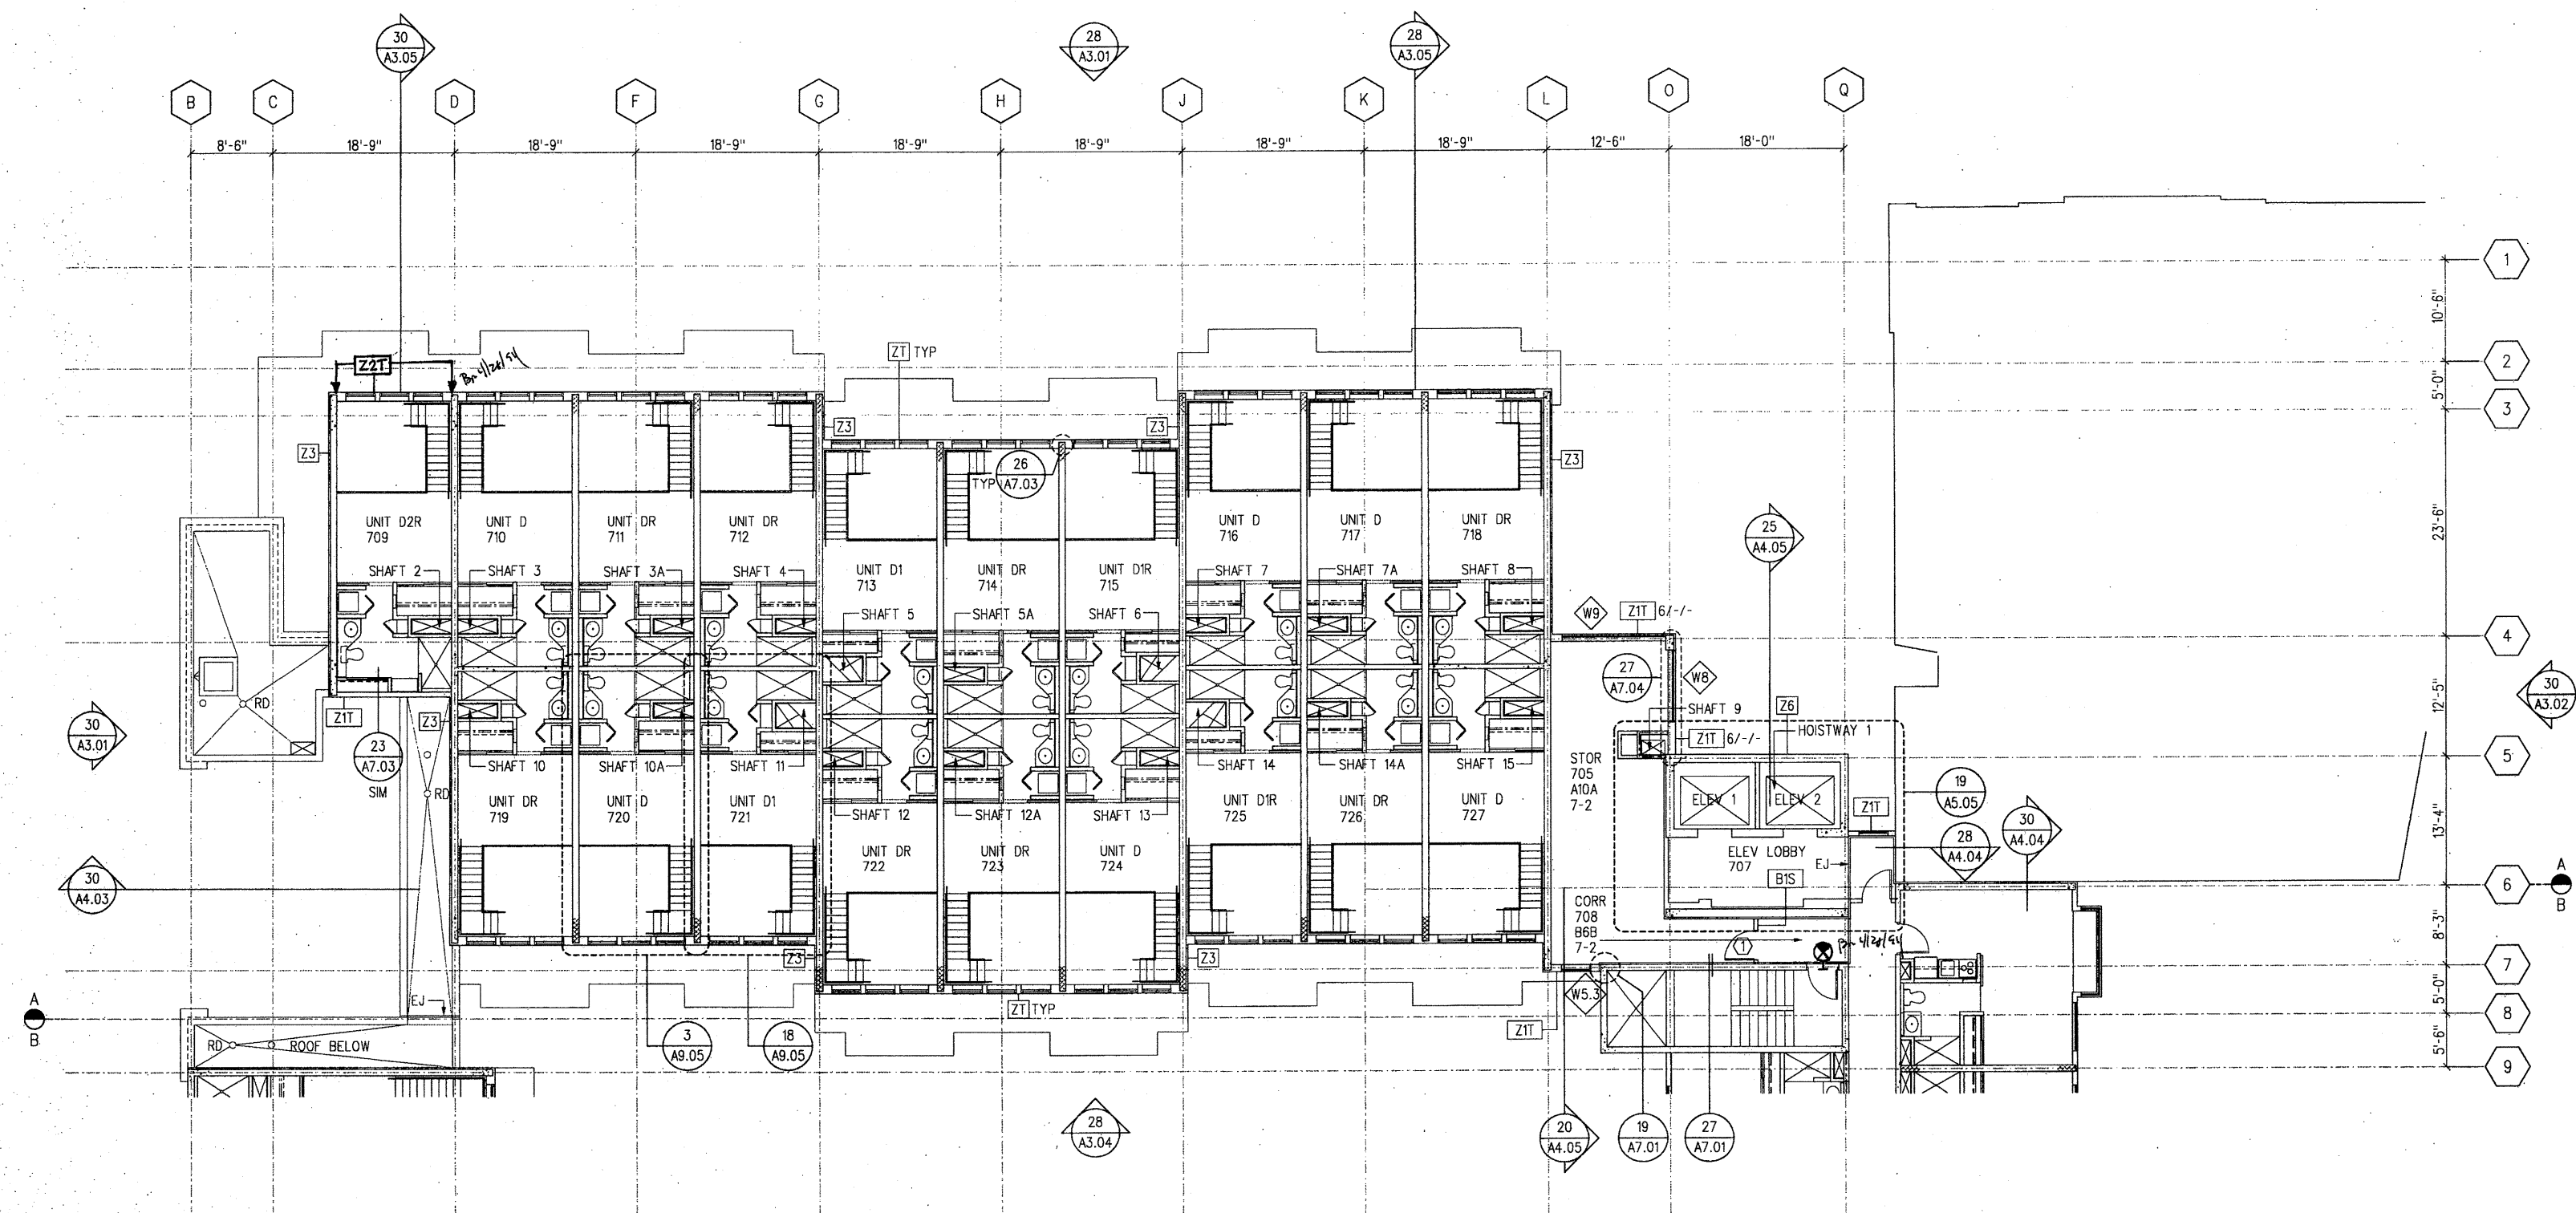

30 LEVEL L7 PART A FLOOR PLAN
SCALE 1/8" = 1'-0"

Architecture
Graphic Design
Interior Design
Planning
Programming




THIS WORK WAS
PREPARED BY ME OR
UNDER MY DIRECT
SUPERVISION.

Project No. MFL 2804.00

HONUAKAHA AFFORDABLE HOUSING COMPLEX

Consultant

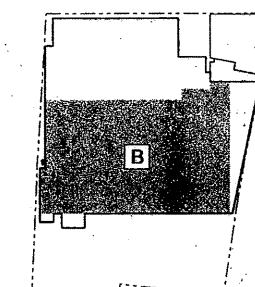

KEY PLAN

No.	Rev.	Date	Description
1			
2			
3			
4			
5			
6			
7			
8			
9			
10			
11			
12			
13			
14			
15			
16			
17			
18			


Project Director: MC

Project Manager: BM

Project Architect: RC

Approved By:

Date: 1/21/94

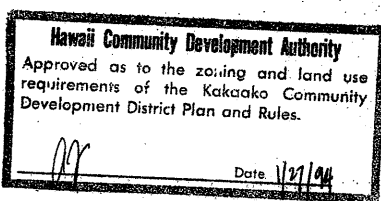


APPROVED
LEVEL 7 PART B FLOOR PLAN
This set of plans and specifications must be used in accordance with the Building Code of Hawaii. No changes or alterations shall be made without the approval of the Building Department. The drawing of this plan and specifications shall be held to comply with the Building Code of Hawaii. City & County of Honolulu



30 LEVEL 7 PART B FLOOR PLAN
SCALE: 1/8" = 1'-0"

HONUAKAHA AFFORDABLE
HOUSING COMPLEX

Consultant

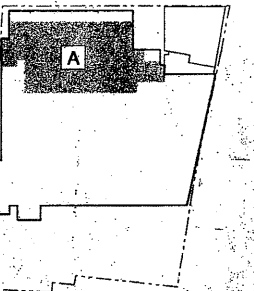

KEY PLAN

[illegible]

Project Director: MC
Project Manager: BM
Project Architect: RC
Approved By:
Date: 3/1/94

APPROVED

LEVEL 1 - PART A


FLOOR PLAN

MUST BE SUBMITTED WITHIN 90 DAYS OF THE DATE OF APPROVAL

BUILDING SAFETY DIVISION

City & County of Honolulu


A-2.17

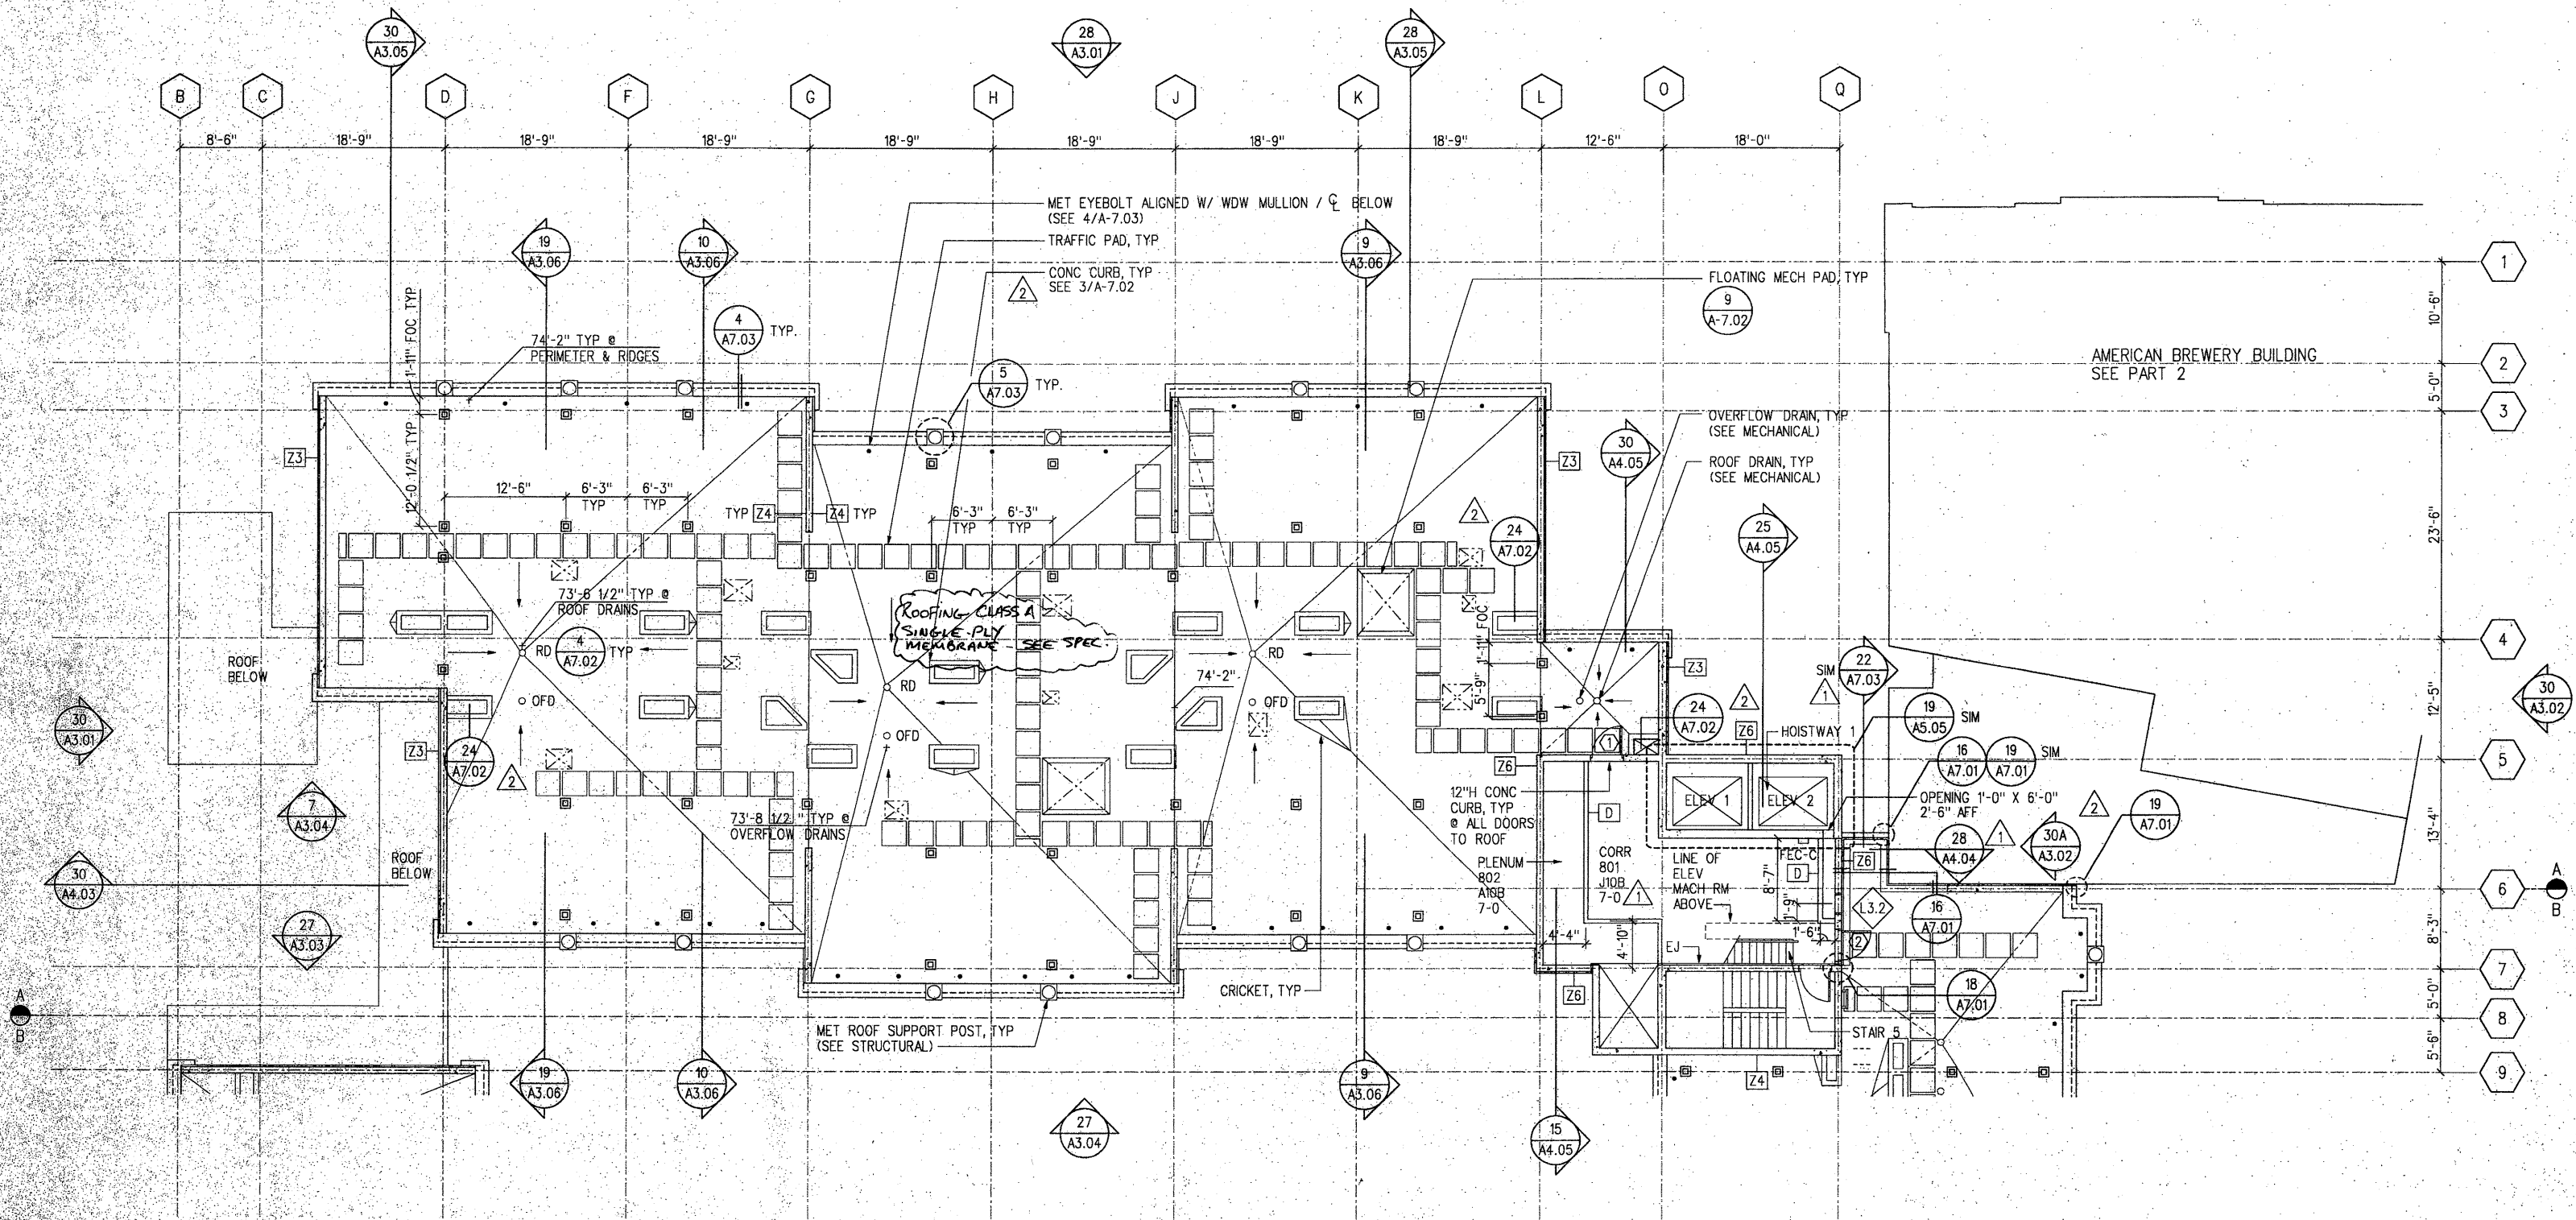

30 LEVEL R1 PART A ROOF PLAN
SCALE 1/8" = 1'-0"

Project No. MFL 2804.00

Consultant

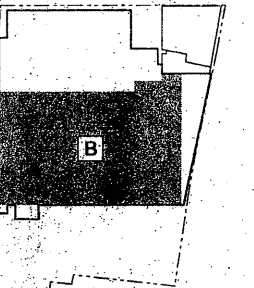

No.	Rev.	Date	Description
1	ADD -1	3/11/94	ADDED LOUVER BUBBLE
2	ADD -2	3/30/94	ADDED REFERENCE BUBBLES

Project Director: MC
Project Manager: BM
Project Architect: RC
Approved By:
Date: 3/1/94

[illegible]

A-2.18

[illegible]

30 LEVEL R1 PART B FLOOR PLAN
SCALE 1/8" = 1'-0"

Architecture
Graphic Design
Interior Design
Planning
Programming




THIS WORK WAS
PREPARED BY ME OR
UNDER MY DIRECT
SUPERVISION.

Project No. MFL 2804.00

HONUAKAHA AFFORDABLE HOUSING COMPLEX

Consultant

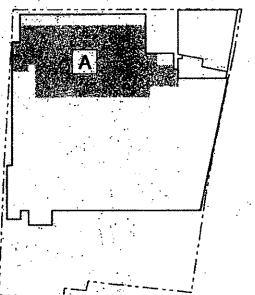

KEY PLAN

No. Rev. Date Description


Project Director: MC
Project Manager: BM
Project Architect: RC

Approved: [Signature]

APPROVED

This set of plans and specifications MUST be read in conjunction with the Building Department's Building Code and all applicable laws and regulations. The Building Department is not responsible for the accuracy or completeness of these plans. 

LEVEL R2 PART A
ROOF PLAN

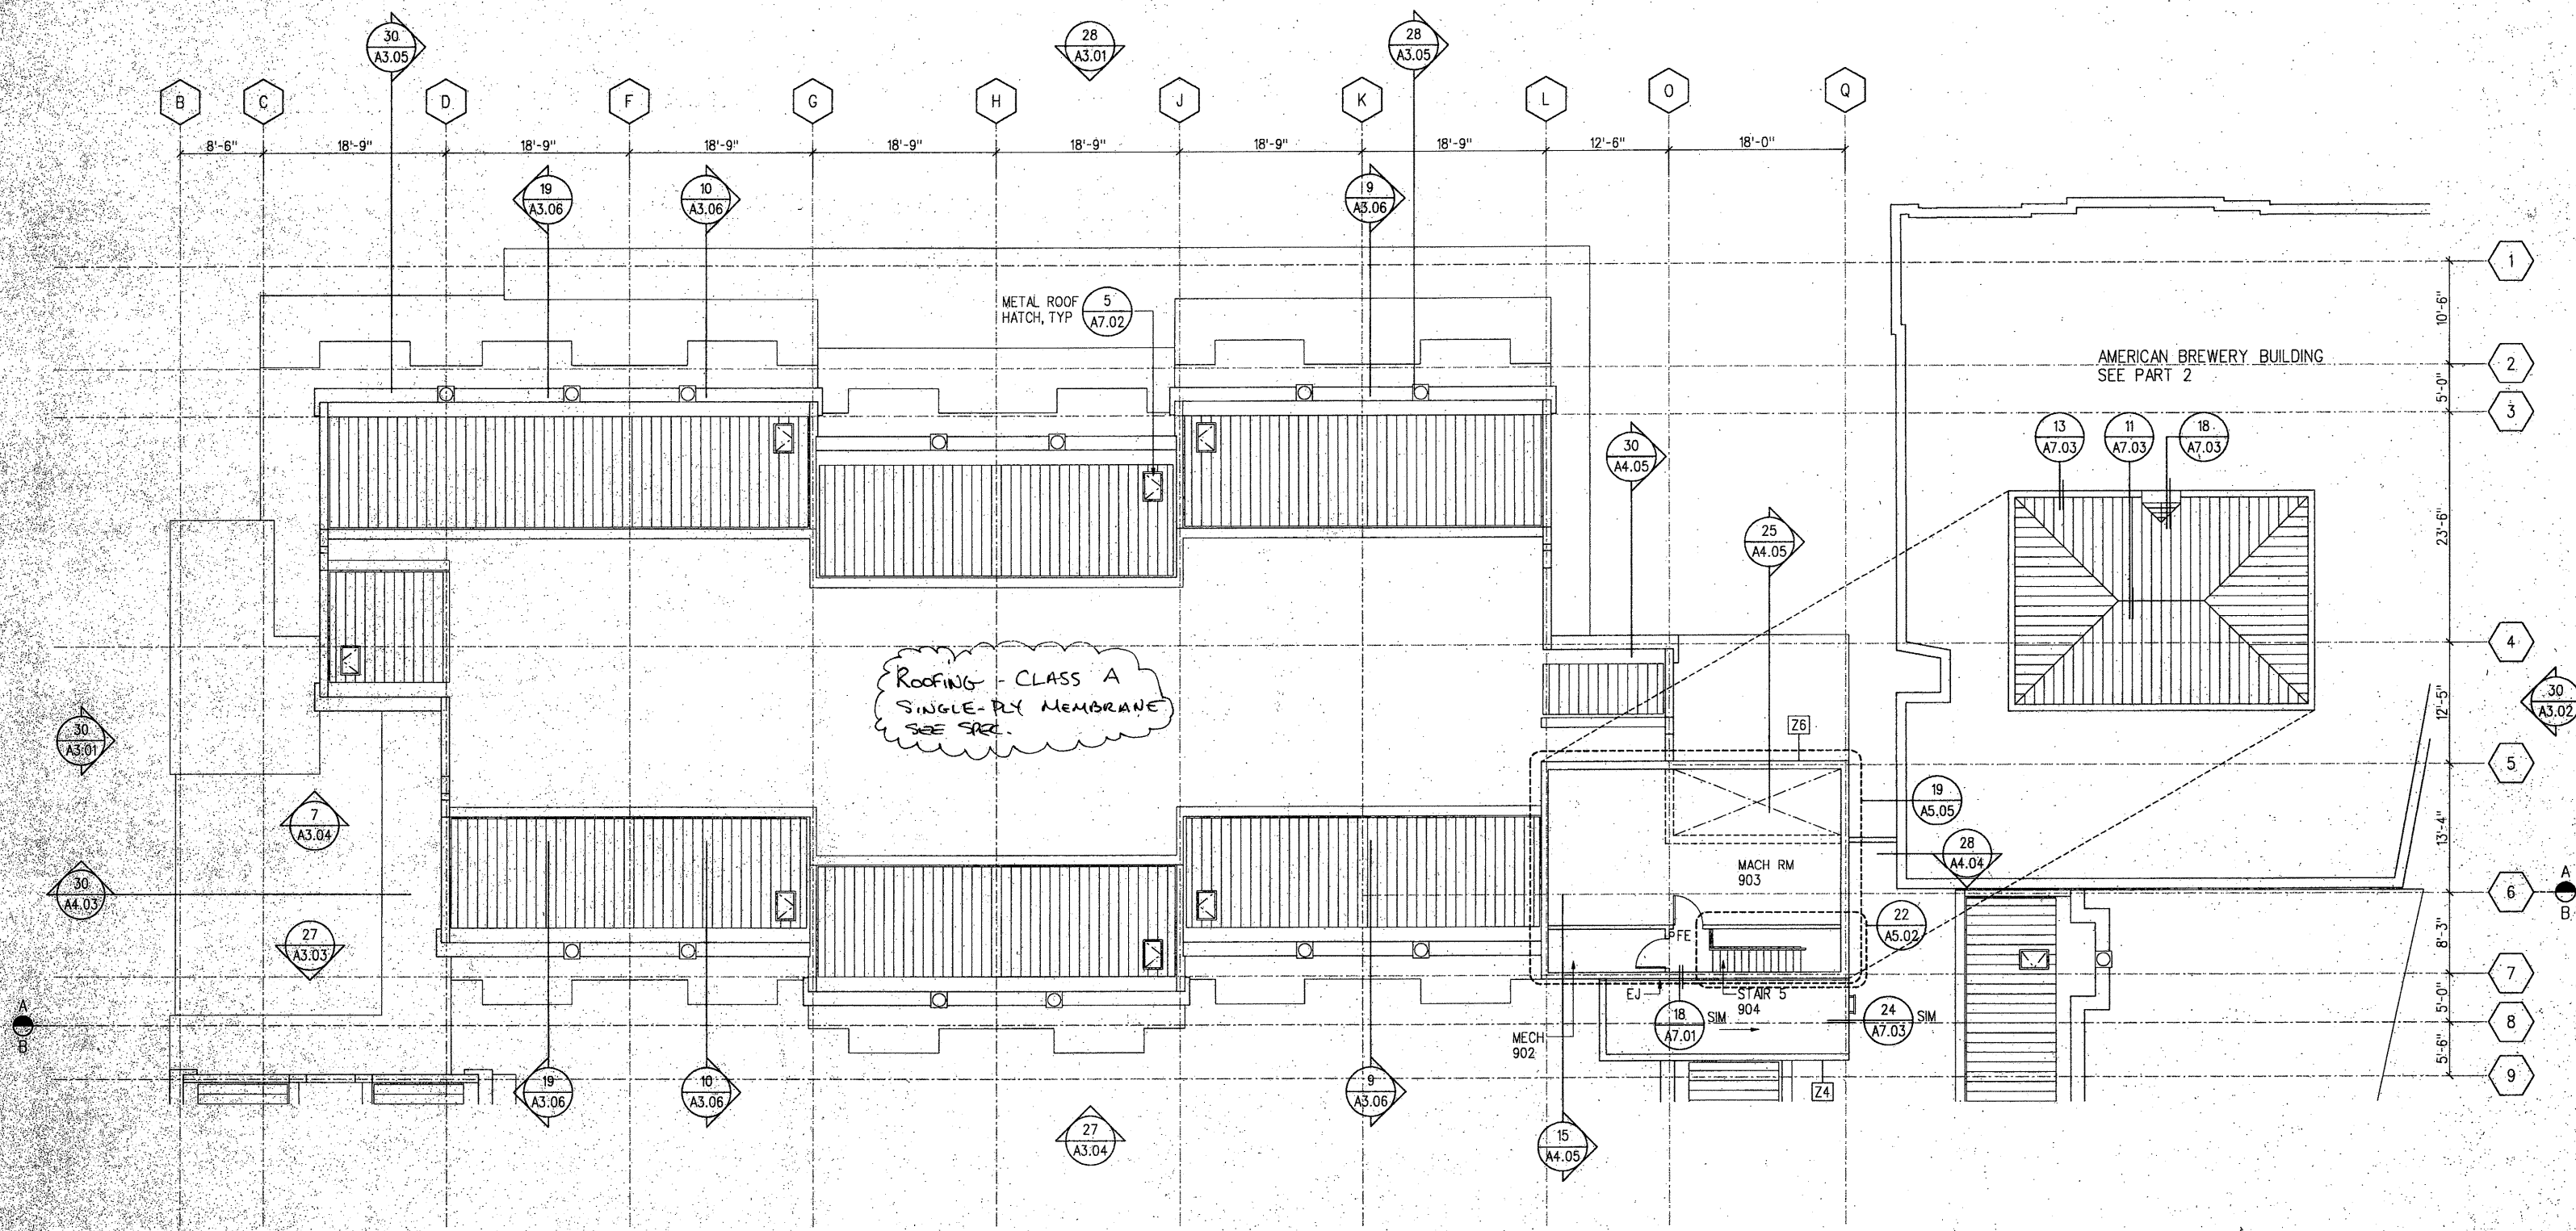


30 LEVEL R2 PART A ROOF PLAN
SCALE: 1/8" = 1'-0"

SHEET NOTES:
1. FOR ADDITIONAL NOTES SEE SHT A/2.17

Media Five
A Design Corporation
Media Five Plaza
345 Queen Street
Honolulu, Hawaii 96813
(808) 524-2040
Fax (808) 538-1529

Architecture
Graphic Design
Interior Design
Planning
Programming

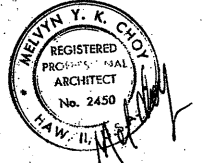


THIS WORK WAS
PREPARED BY ME OR
UNDER MY DIRECT
SUPERVISION.

Project No. MFL 2804.00

**HONUAKAHA AFFORDABLE
HOUSING COMPLEX**

Consultant

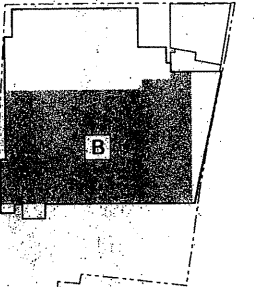

KEY PLAN:

No.	Rev.	Date	Description
1	ADD	3/30/94	MISC. REVISIONS
2			
3			
4			
5			
6			
7			
8			
9			
10			
11			
12			
13			
14			
15			
16			
17			
18			

Project Director: MC

Project Manager: BM

Project Architect: RC


Approved By:

Date: 3/1/94


APPROVED
LEVEL R2 PART B
FLOOR PLAN
This set of plans and specifications MUST be used in construction. It is unlawful to alter or change same. The drawings of this plan and specifications SHALL NOT be used to permit or license any business or other law. BUILDING SAFETY DIVISION City & County of Honolulu

A-2.20

30 LEVEL R2 PART B FLOOR PLAN
SCALE: 1/8" = 1'-0"

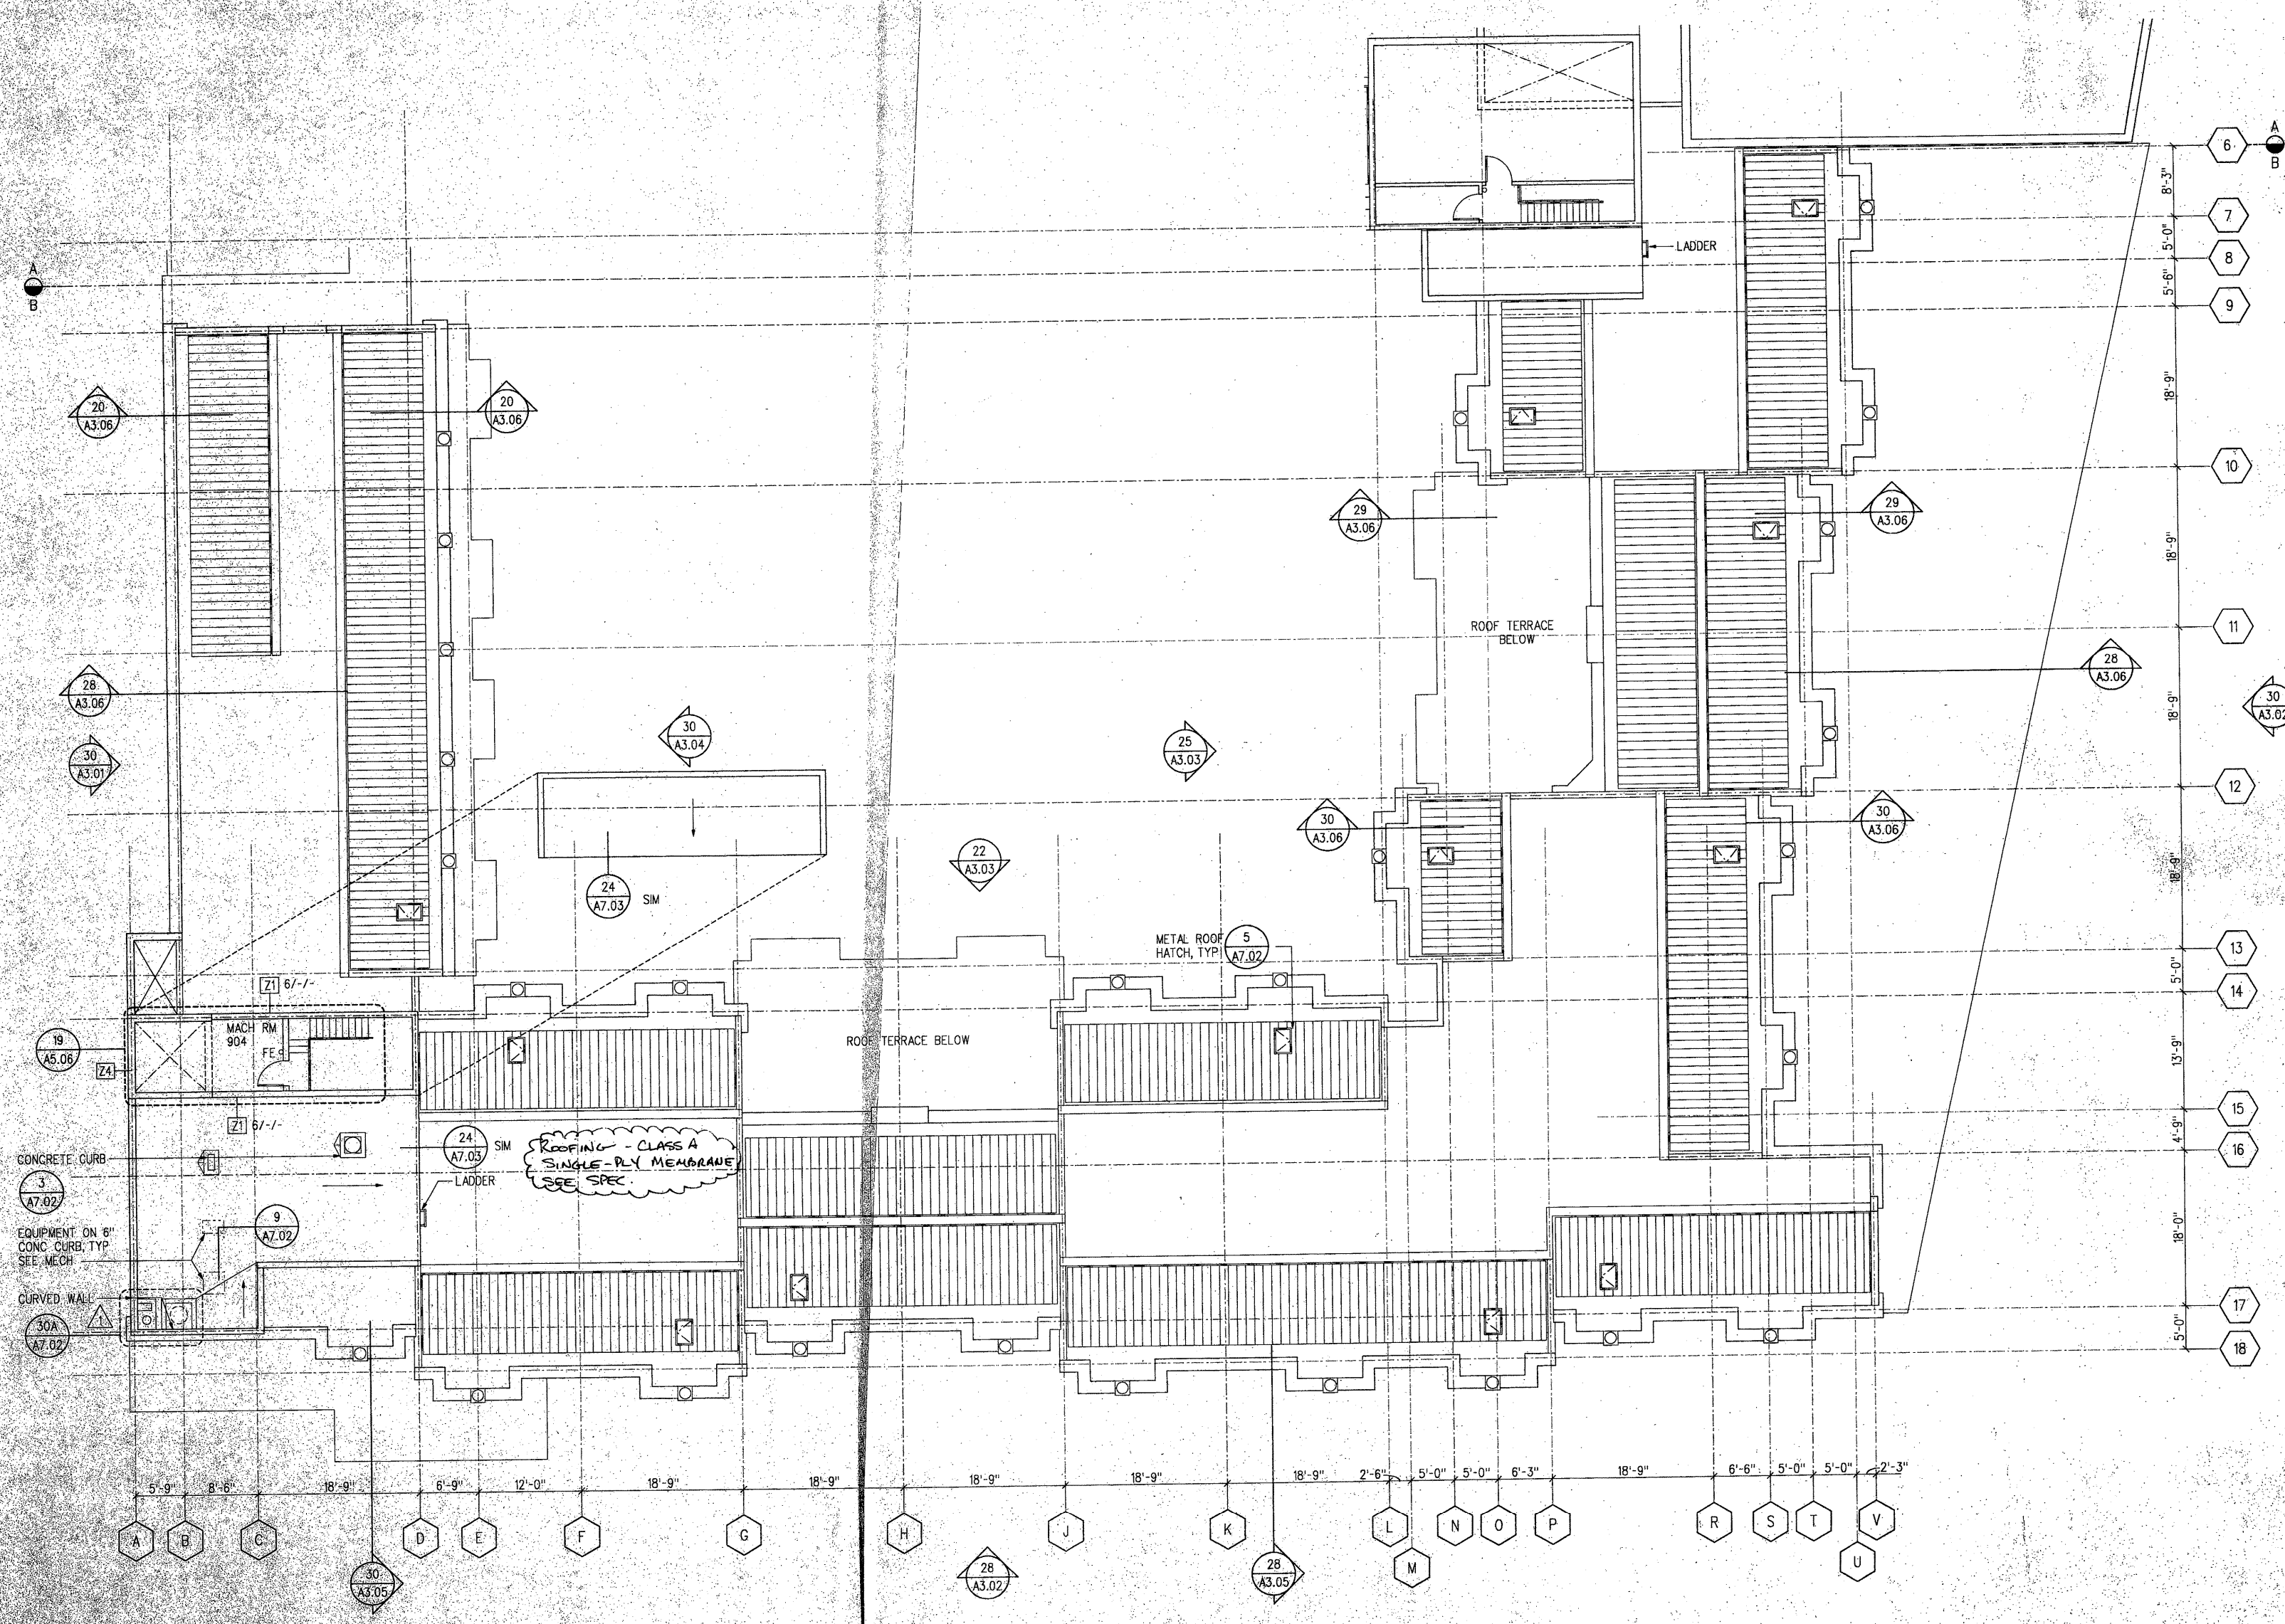

Architecture
Graphic Design
Interior Design
Planning
Programming

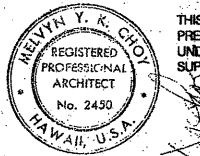

THIS WORK WAS
PREPARED BY ME OR
UNDER MY DIRECT
SUPERVISION.

Project Project No. MFL 2804.00

**HONUAKAHA AFFORDABLE
HOUSING COMPLEX**


Consultant

KEY PLAN


No.	Rev.	Date	Description
1	REV	3/1/94	change drawings
2	REV	4/8/94	change drawings
3	REV	4/8/94	change drawings
Project Director: MC
Project Manager: BM
Project Architect: RC
Approved By:
Date: 1/21/94

APPROVED
NORTH & WEST
ELEVATIONS
This set of plans and specifications is for use during construction. It is unlawful to alter or change any part of these plans and specifications without approval from the Building Department, City & County of Honolulu. The stamping of this plan and specifications shall not be held to permit or to be an approval of the violation of any law, ordinance, or rule of the City & County of Honolulu.
BUILDING SAFETY DIVISION
Date: 1/21/94

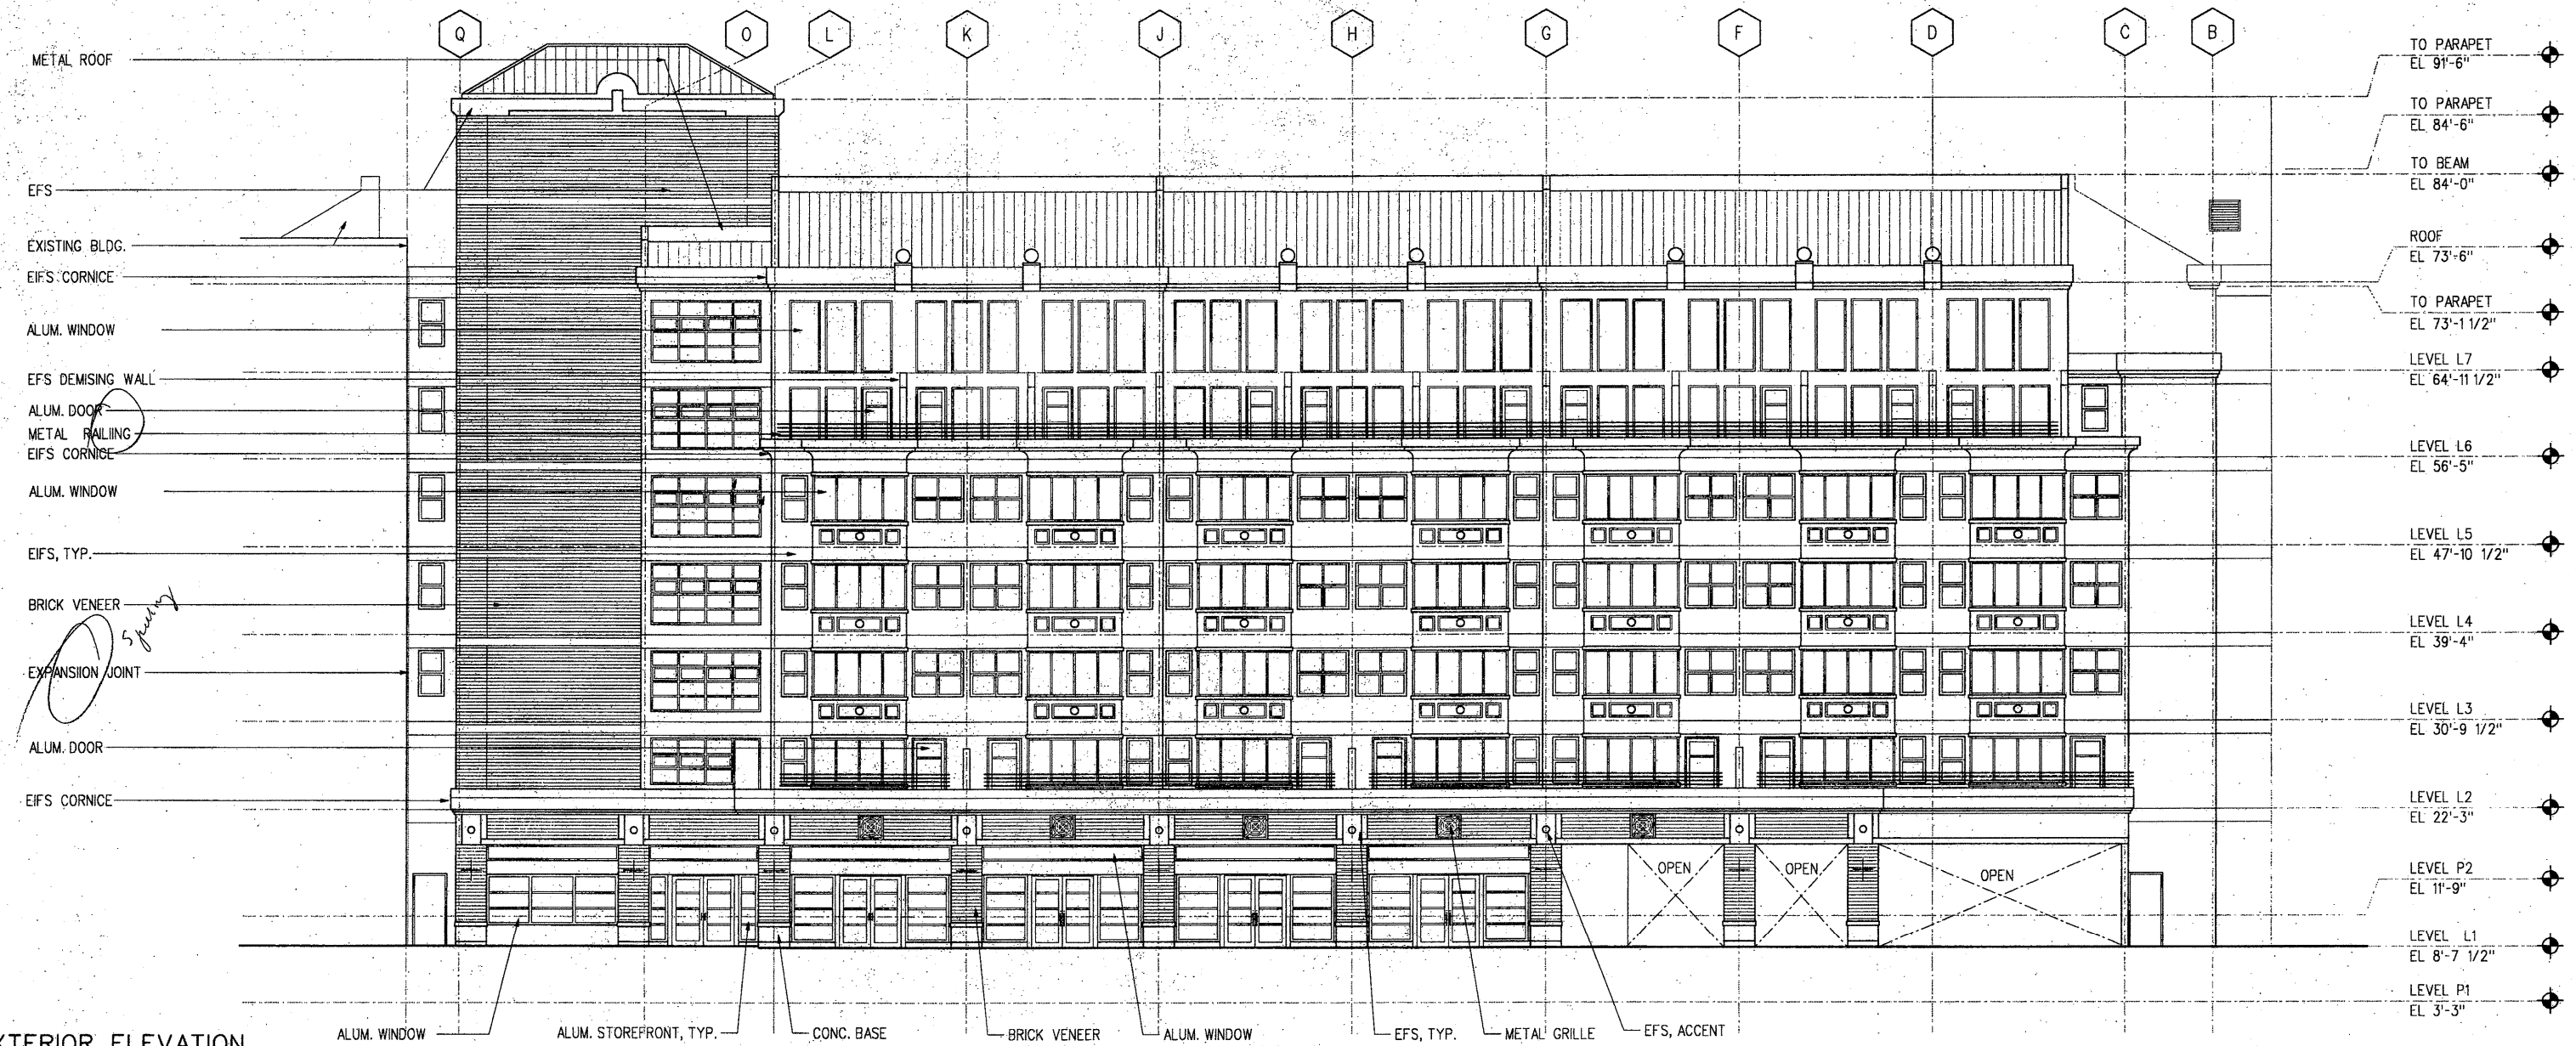


28 NORTH EXTERIOR ELEVATION
SCALE 1/8" = 1'-0"

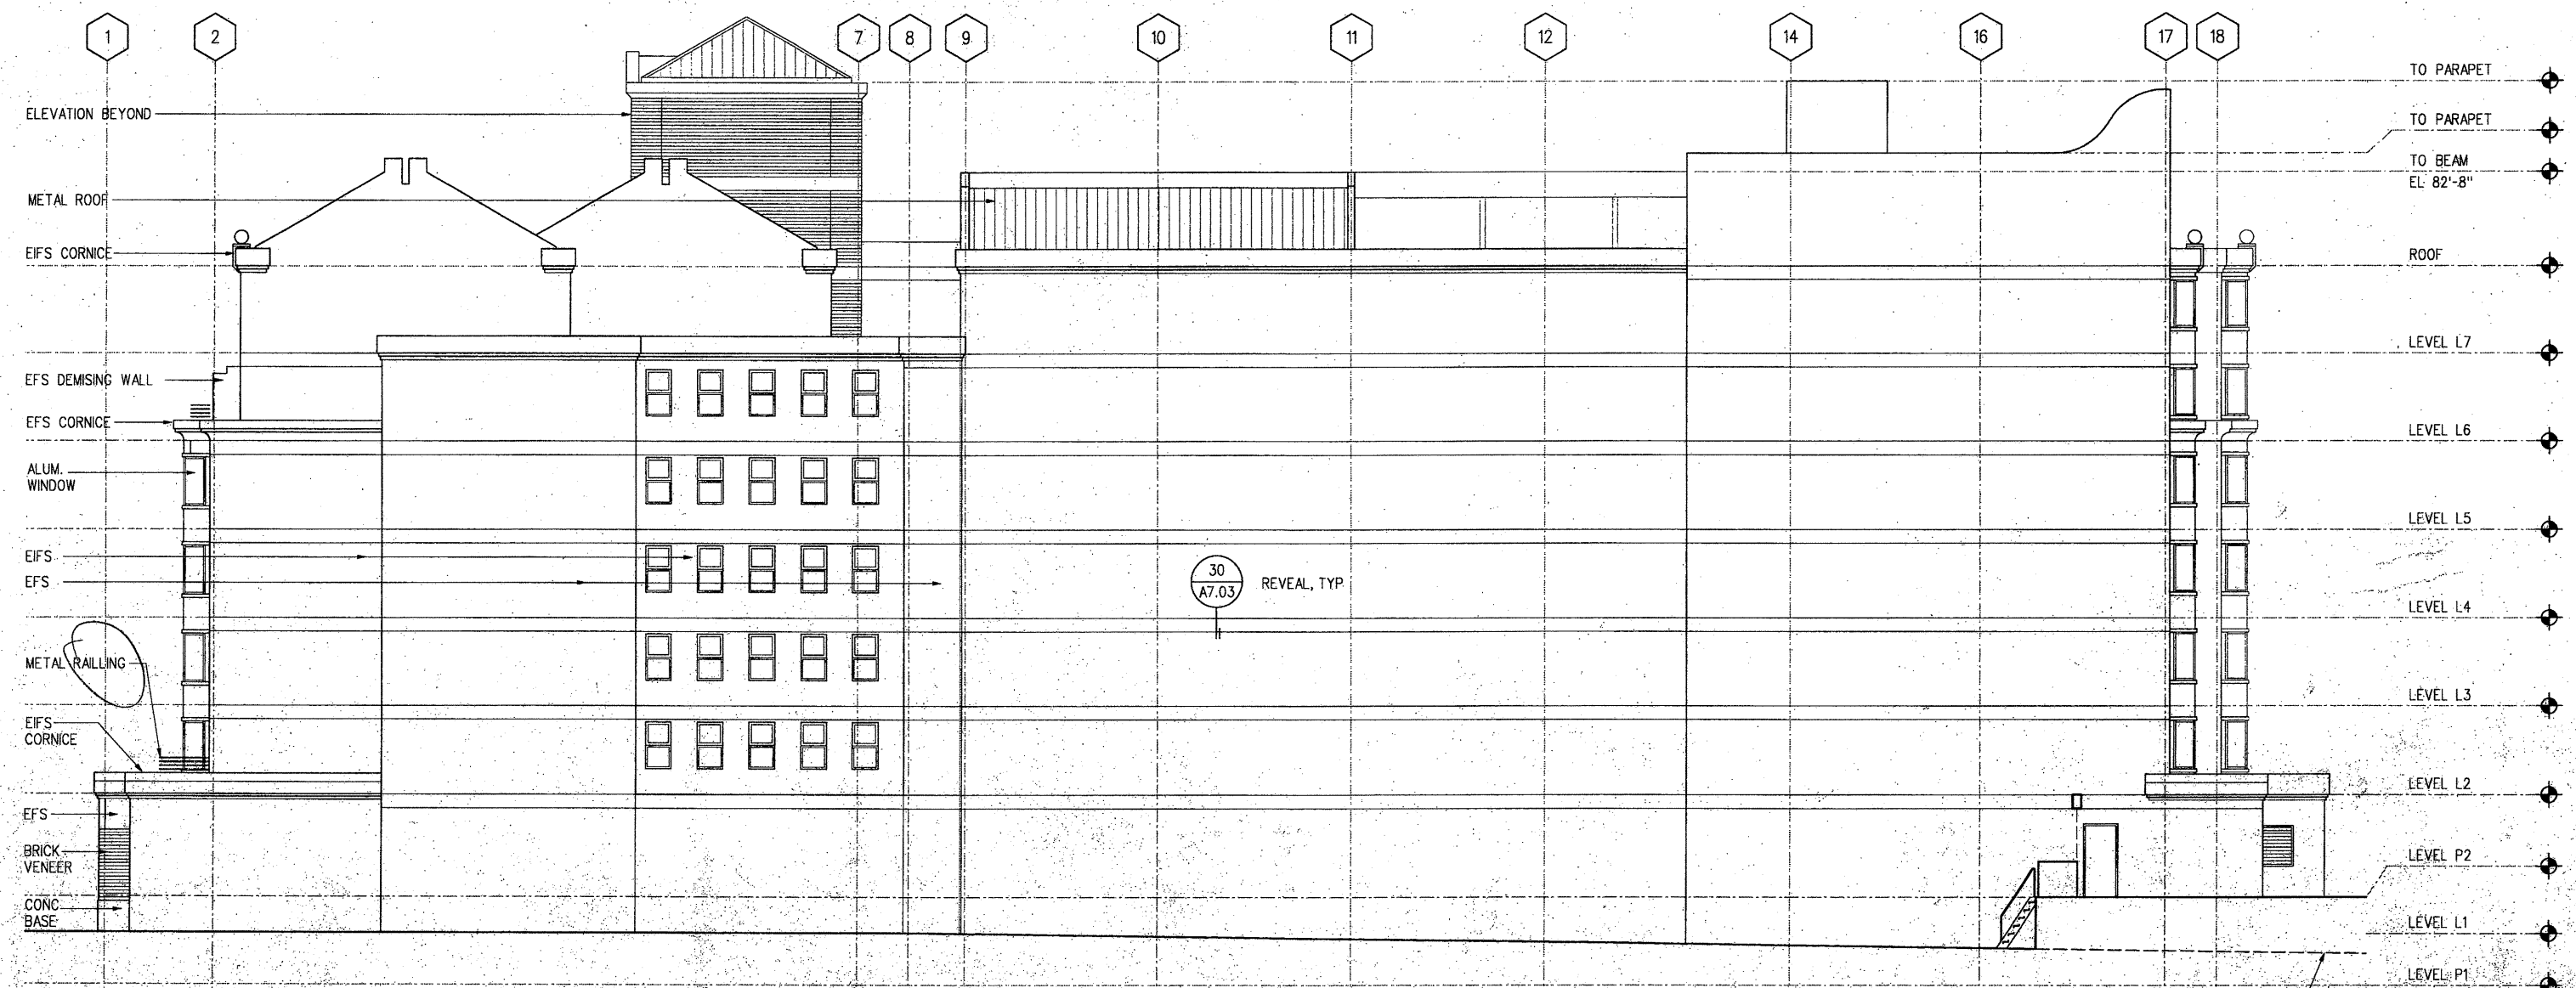

30 WEST EXTERIOR ELEVATION
SCALE 1/8" = 1'-0"

Honolulu Community Development Authority
Approved as to the zoning and land use
requirements of the Kaka'ako Community
Development District Plan and Rules.
Date: 1/21/94

Architecture
Graphic Design
Interior Design
Planning
Programming

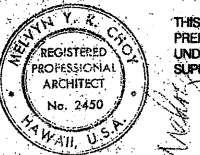

THIS WORK WAS
PREPARED BY ME OR
UNDER MY DIRECT
SUPERVISION.

Project Project No. MFL 2804.00

**HONUAKAHA AFFORDABLE
HOUSING COMPLEX**

Consultant


KEY PLAN

No.	Rev.	Date	Description
1	1	2/1/94	Corrections
2	1	2/1/94	2nd Floor Corridor
3	1	2/1/94	2nd Floor Corridor
Project Director: MC
Project Manager: BM
Project Architect: RC
Approved By:
Date: 1/21/94

APPROVED
SOUTH & EAST
EXTERIOR ELEVATIONS
This drawing is to be used for construction only. It is not to be used for any other purpose without the written approval of the architect. The architect is not responsible for any errors or omissions in this drawing. 

A-3.02

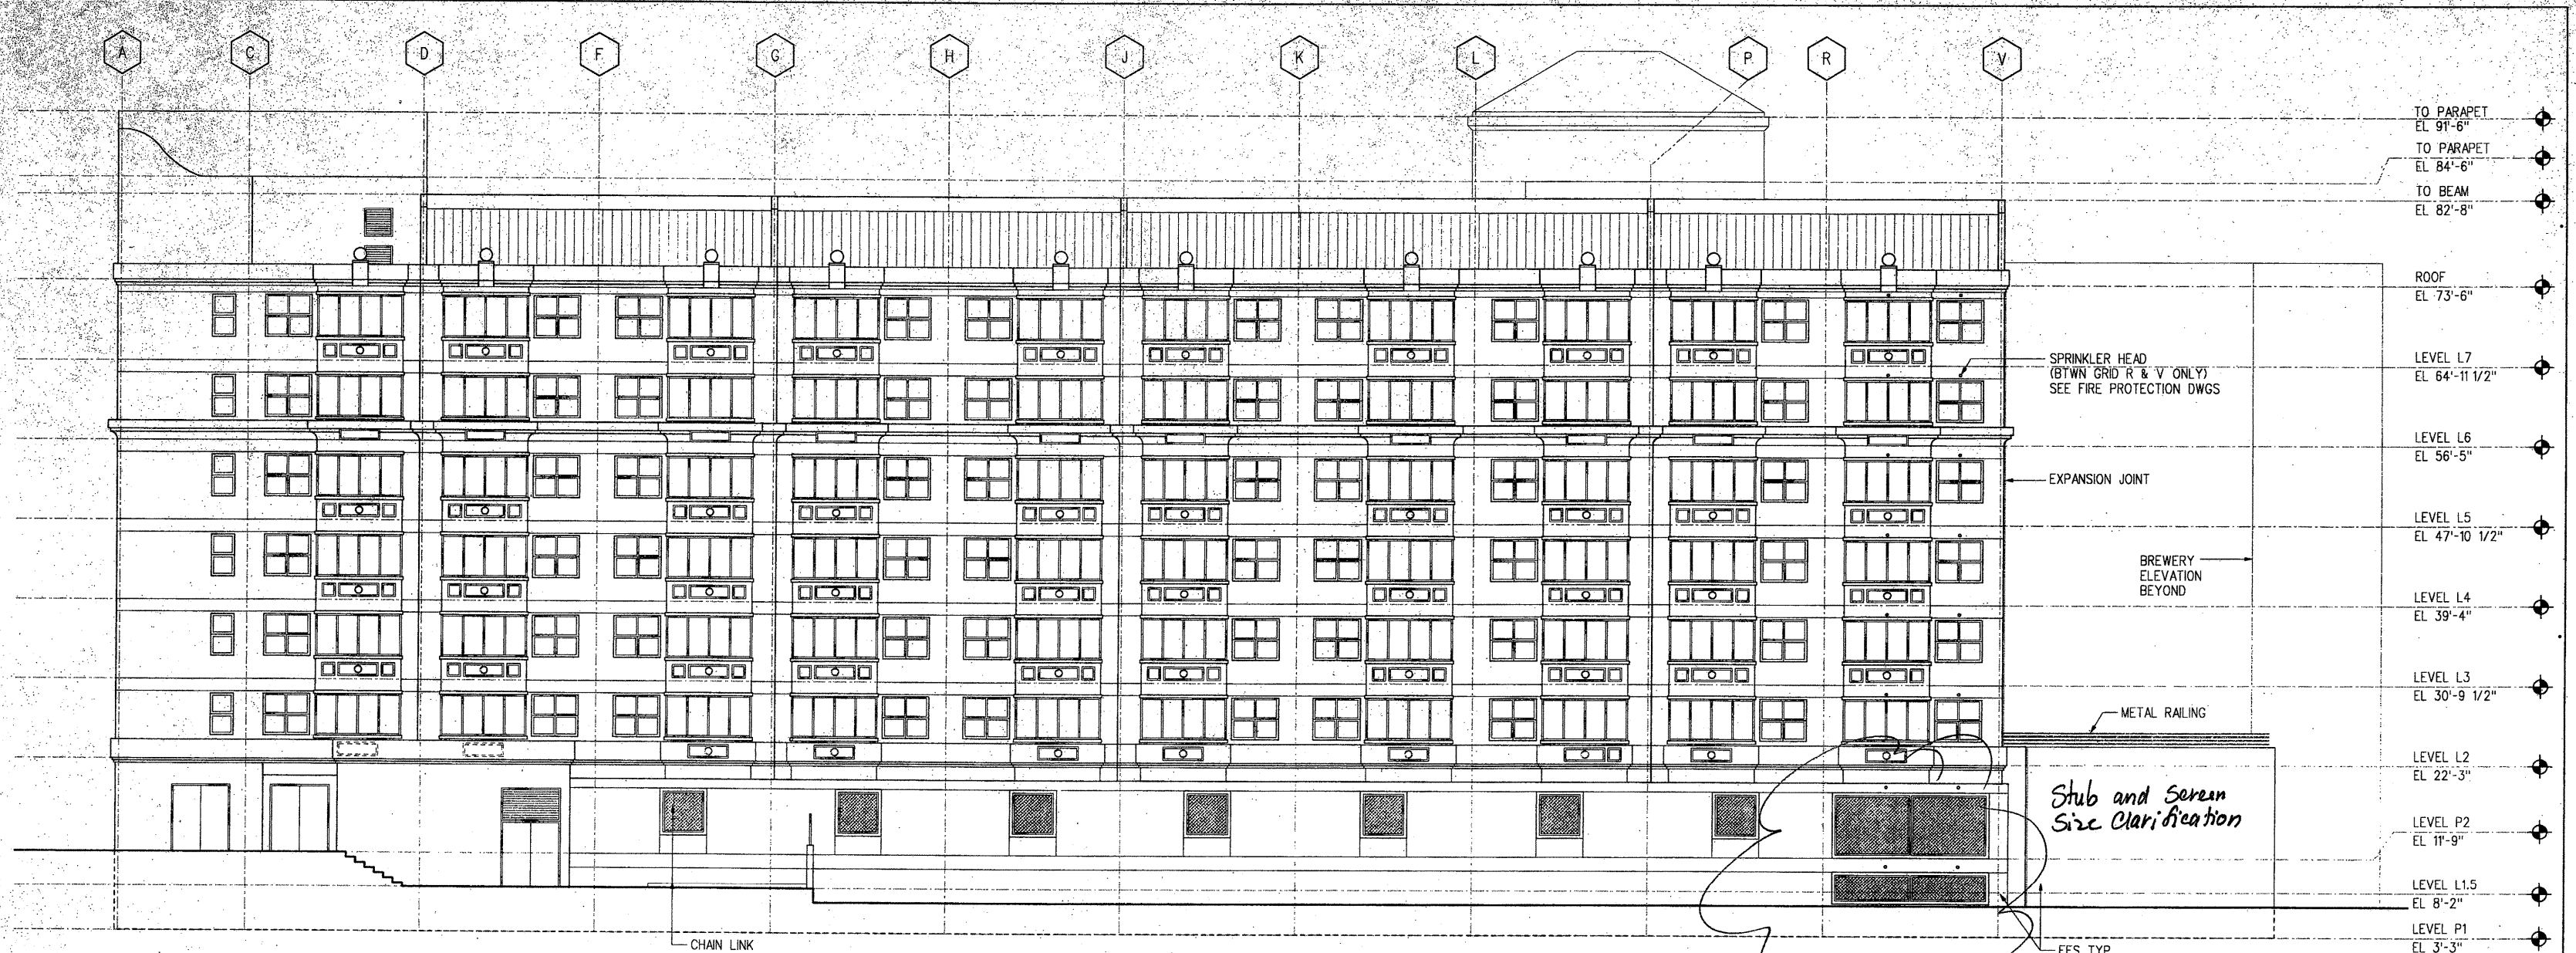

28 SOUTH EXTERIOR ELEVATION
SCALE 1/8" = 1'-0"

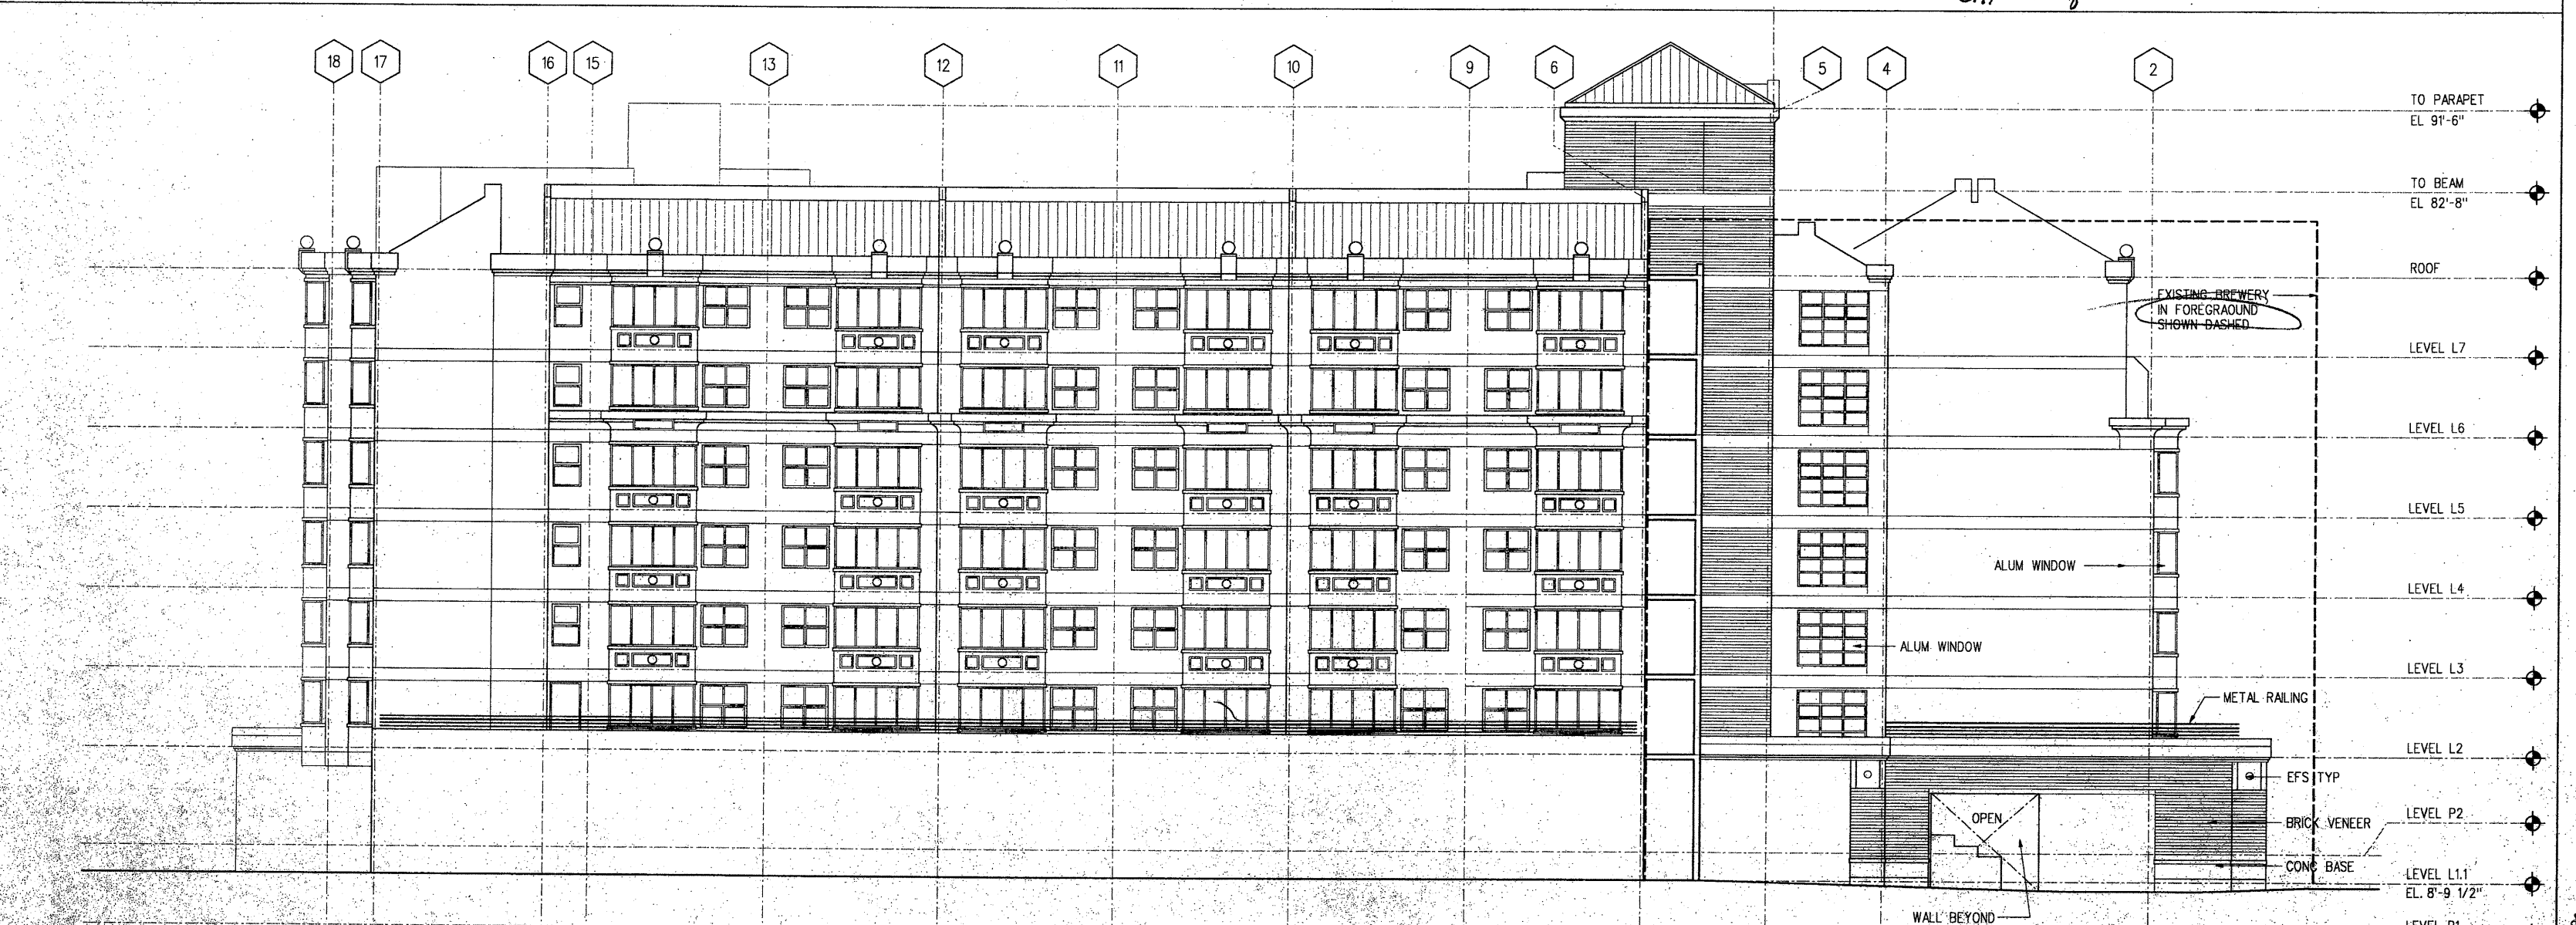


30 EAST EXTERIOR ELEVATION
SCALE 1/8" = 1'-0"

Hawaii Community Development Authority
Approved as to the zoning and land use
requirements of the Kakaako Community
Development District Plan and Rules.

SHEET NOTES
1. FOR ADDITIONAL NOTES REFER TO EXTERIOR
ELEVATIONS ON SHEET A-3.01.

Architecture
Graphic Design
Interior Design
Planning
Programming

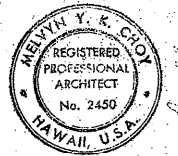


THIS WORK WAS
PREPARED BY ME OR
UNDER MY DIRECT
SUPERVISION.


Project No. MFL 2804.00

**HONUAKAHA AFFORDABLE
HOUSING COMPLEX**


Consultant

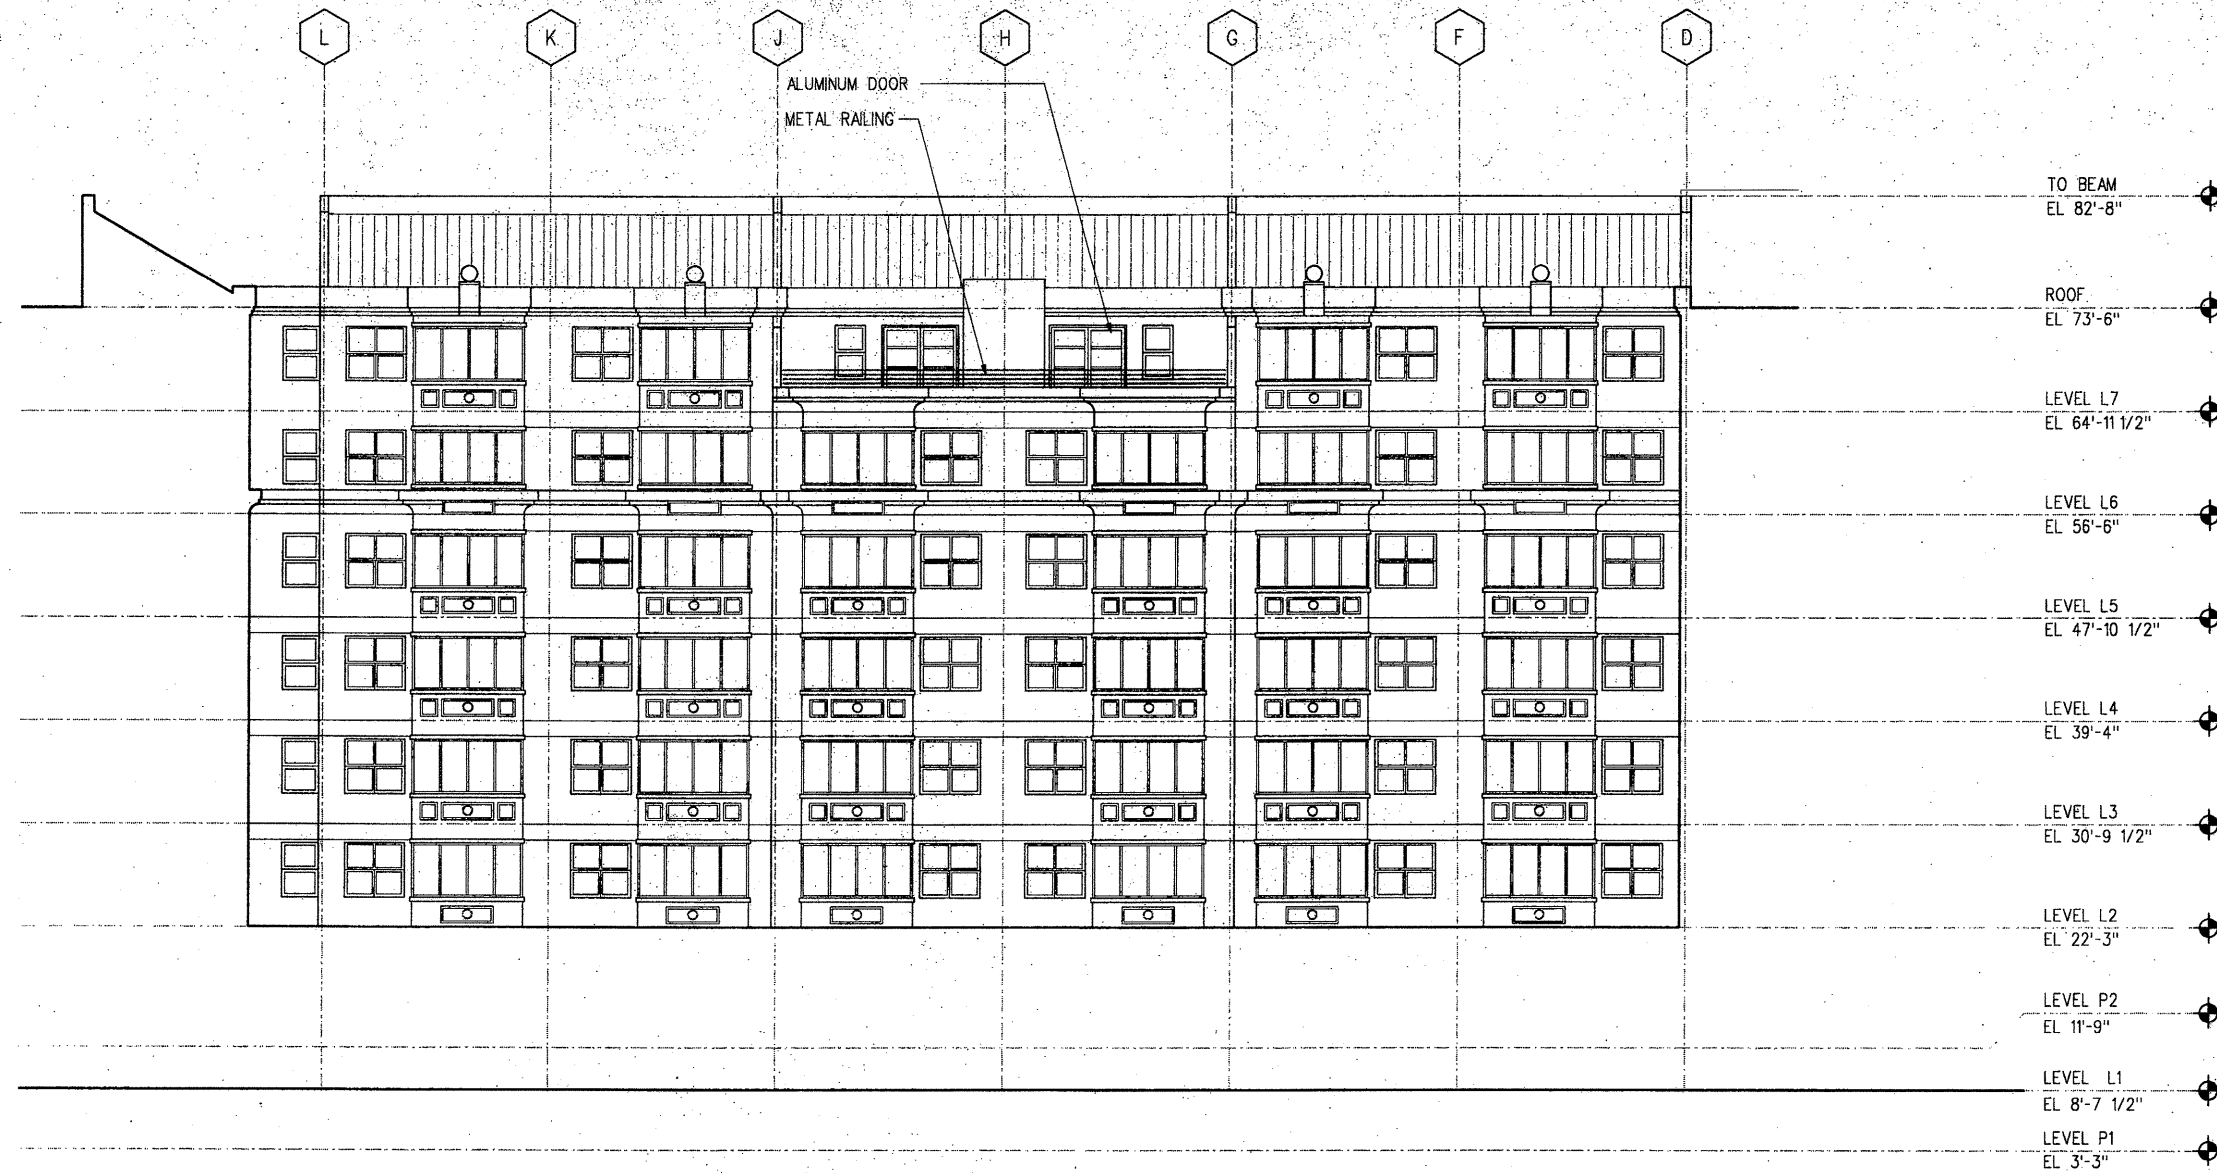

28 NORTH COURTYARD ELEVATION
SCALE 1/8" = 1'-0"

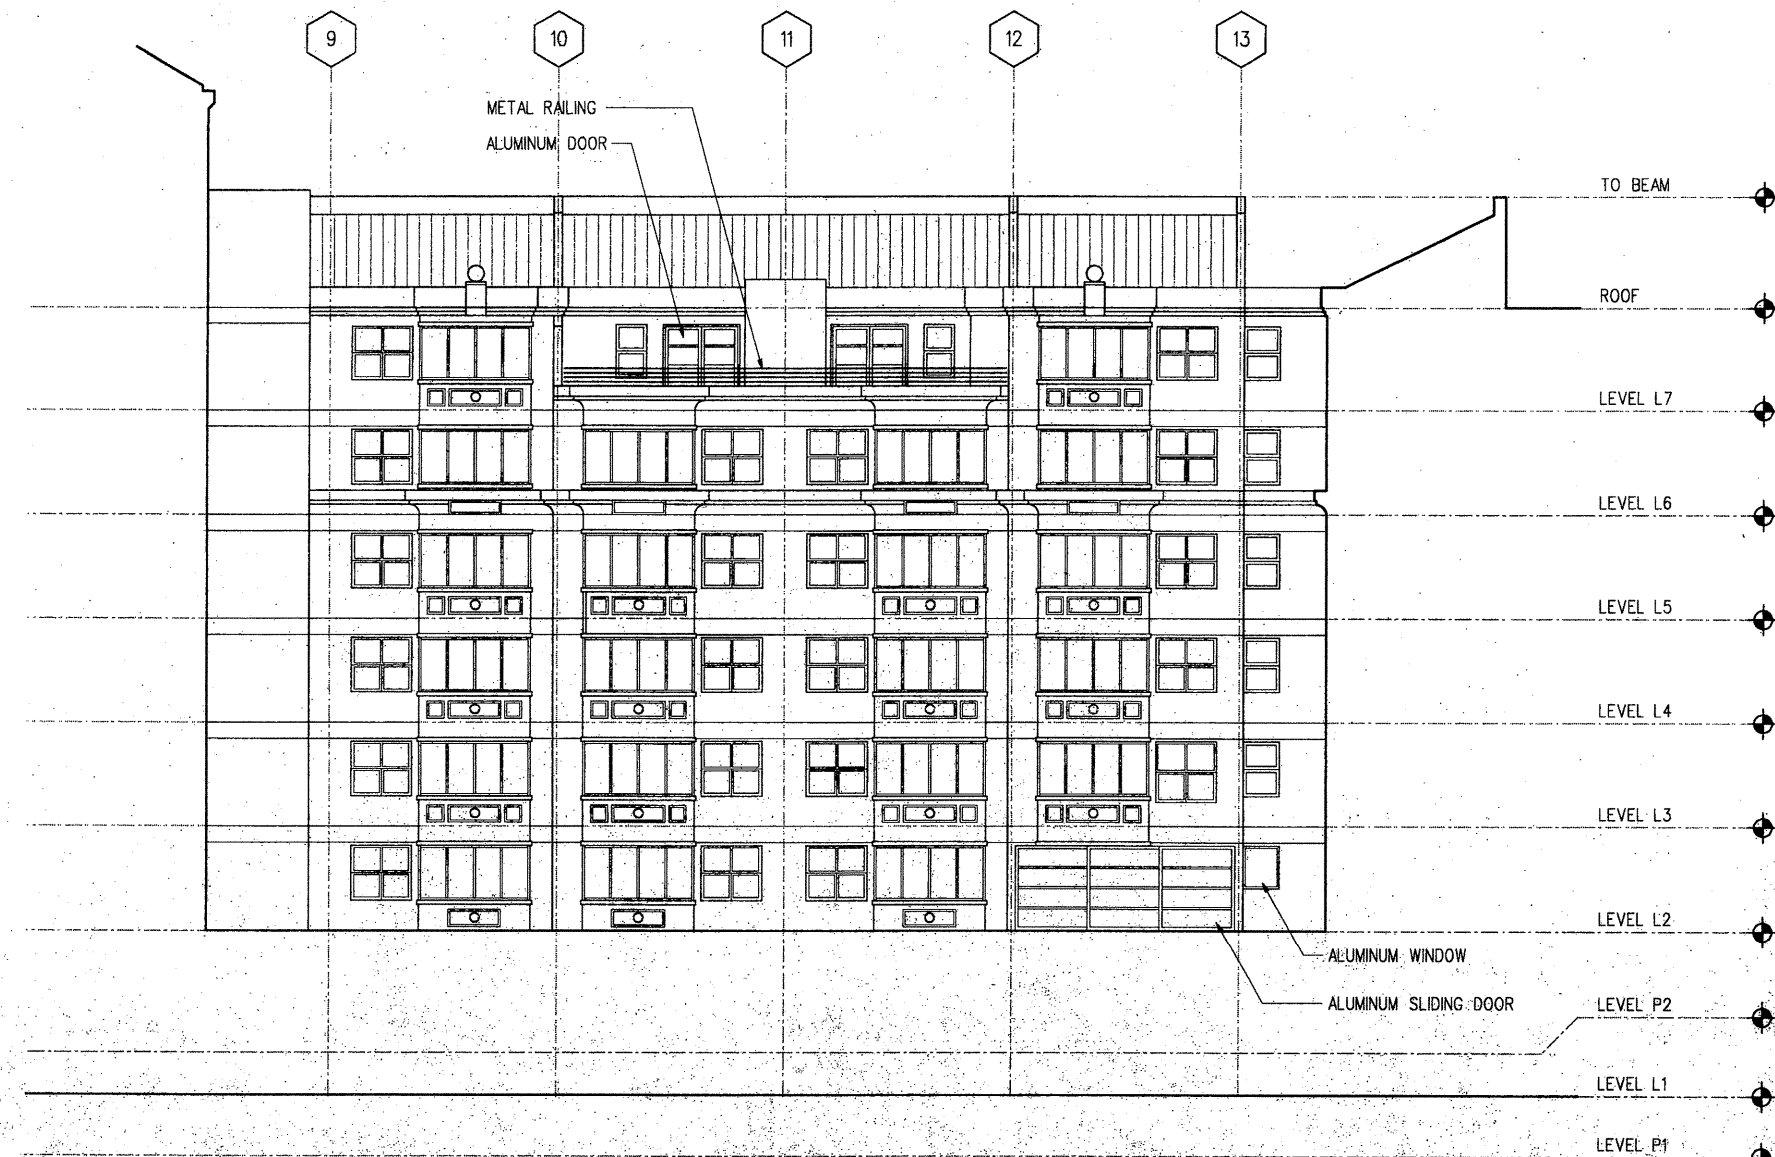

30 WEST COURTYARD ELEVATION
SCALE 1/8" = 1'-0"

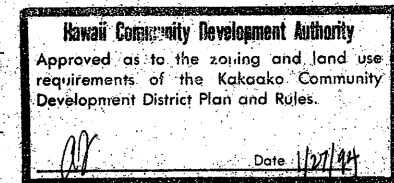

SHEET NOTES:

1. FOR TYPICAL NOTES REFER TO ELEVATION
ON DRAWING A-3.01

KEY PLAN

No.	Rev.	Date	Description
1	ADD	3/24/94	Change of Metal Railing to Alum. Railing

Project Director: MC


Project Manager: BM

Project Architect: RC

Approved: [Signature]

Date: 1/27/94

APPROVED
NORTH & WEST
COURTYARD ELEVATIONS
This set of drawings was prepared by the Architect and is to be used for the purpose of obtaining a building permit. It is not to be used for any other purpose without the written consent of the Architect. The Architect is not responsible for the accuracy of the information provided by the client or for the results of the use of these drawings. 

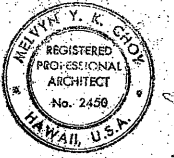

THIS WORK WAS
PREPARED BY ME OR
UNDER MY DIRECT
PERMISSION.

HONUAKAHA AFFORDABLE
HOUSING COMPLEX

Consultant

Architectural elevation drawing of a building facade. The drawing shows a multi-story building with a grid of windows and doors. The facade is divided into sections by vertical lines labeled D, F, G, H, J, K, and L. The building has a flat roof with a parapet. To the right of the main building is a smaller structure with a gabled roof. The drawing includes level markers on the right side: EL 91'-6", TO PARAPET EL 84'-6", ROOF EL 73'-6", LEVEL L7 EL 64'-11 1/2", LEVEL L6 EL 56'-5", LEVEL L5 EL 47'-10 1/2", LEVEL L4 EL 39'-4", LEVEL L3 EL 30'-9 1/2", LEVEL L2 EL 22'-3", LEVEL P2 EL 11'-9", LEVEL L1 EL 8'-7 1/2", and LEVEL P1 EL 3'-3". An "EXPANSION JOINT" is indicated between the main building and the smaller structure. A note "ALUMINUM DOOR, TYP." points to a door on the left side of the building.

Architectural elevation drawing of a building facade. The drawing shows a multi-story building with a grid of windows and doors. The facade is divided into sections by vertical grid lines labeled 9, 10, 11, 12, and 13. Horizontal grid lines indicate levels: LEVEL P1, LEVEL L1, LEVEL P2, LEVEL L2, LEVEL L3, LEVEL L4, LEVEL L5, LEVEL L6, LEVEL L7, ROOF, and TO BEAM EL. 82'-8". The building has a flat roof with a parapet. The facade features aluminum doors and windows. An expansion joint is indicated on the right side of the building. The drawing is a technical architectural elevation.

SHEET NOTES:

1. FOR TYPICAL NOTES REFER TO ELEVATIONS
ON DRAWING A-3.01

KEY PLAN

[illegible]

Date: 1/21/94

**SOUTH & EAST
COURTYARD ELEVATIONS**

[illegible]

Architecture
Graphic Design
Interior Design
Planning
Programming




THIS WORK WAS
PREPARED BY ME OR
UNDER MY DIRECT
SUPERVISION


Project No. MFL-2804.00

HONUAKAHA AFFORDABLE HOUSING COMPLEX

Consultant

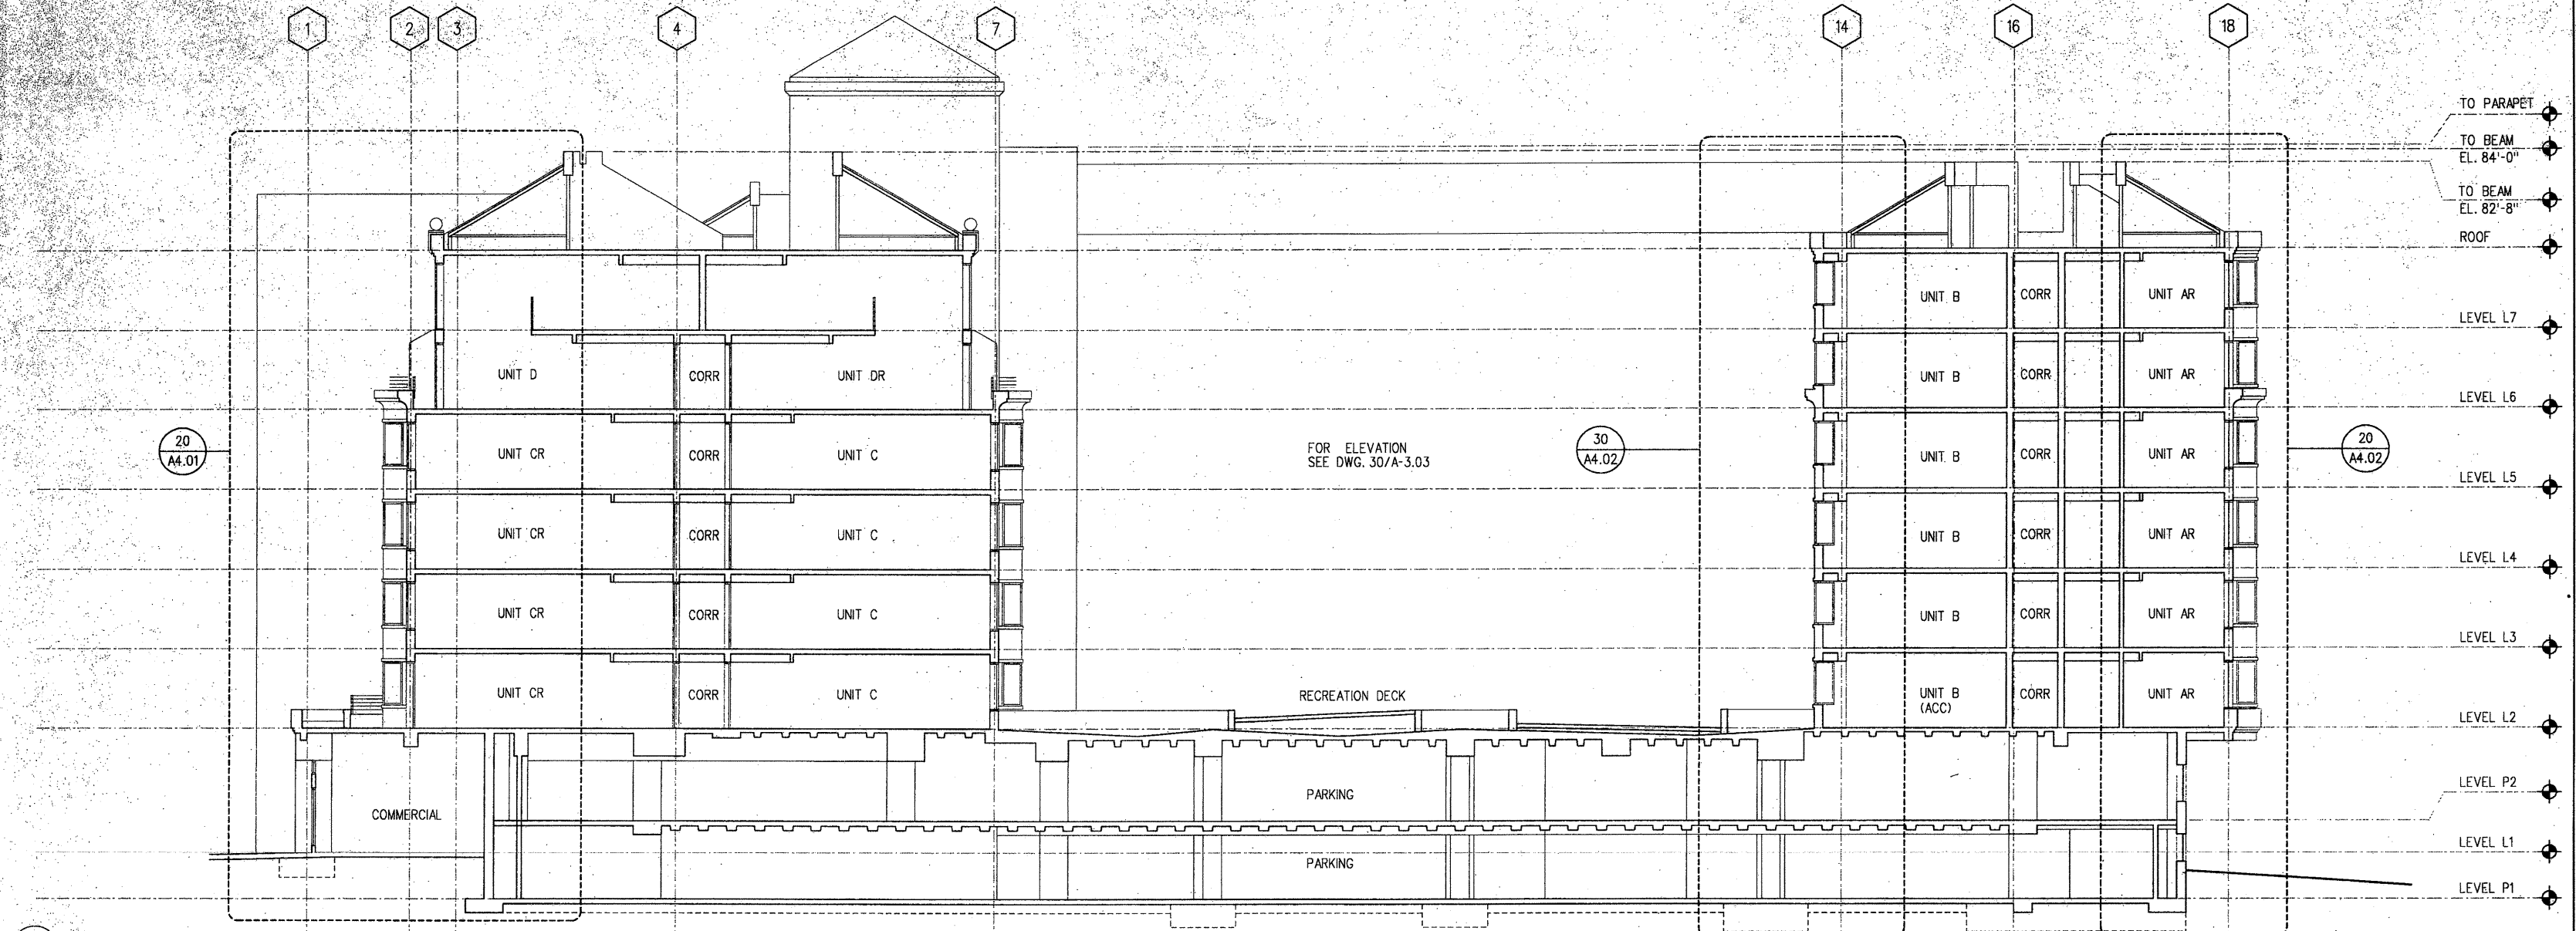

28 BUILDING SECTION
SCALE 1/8" = 1'-0"

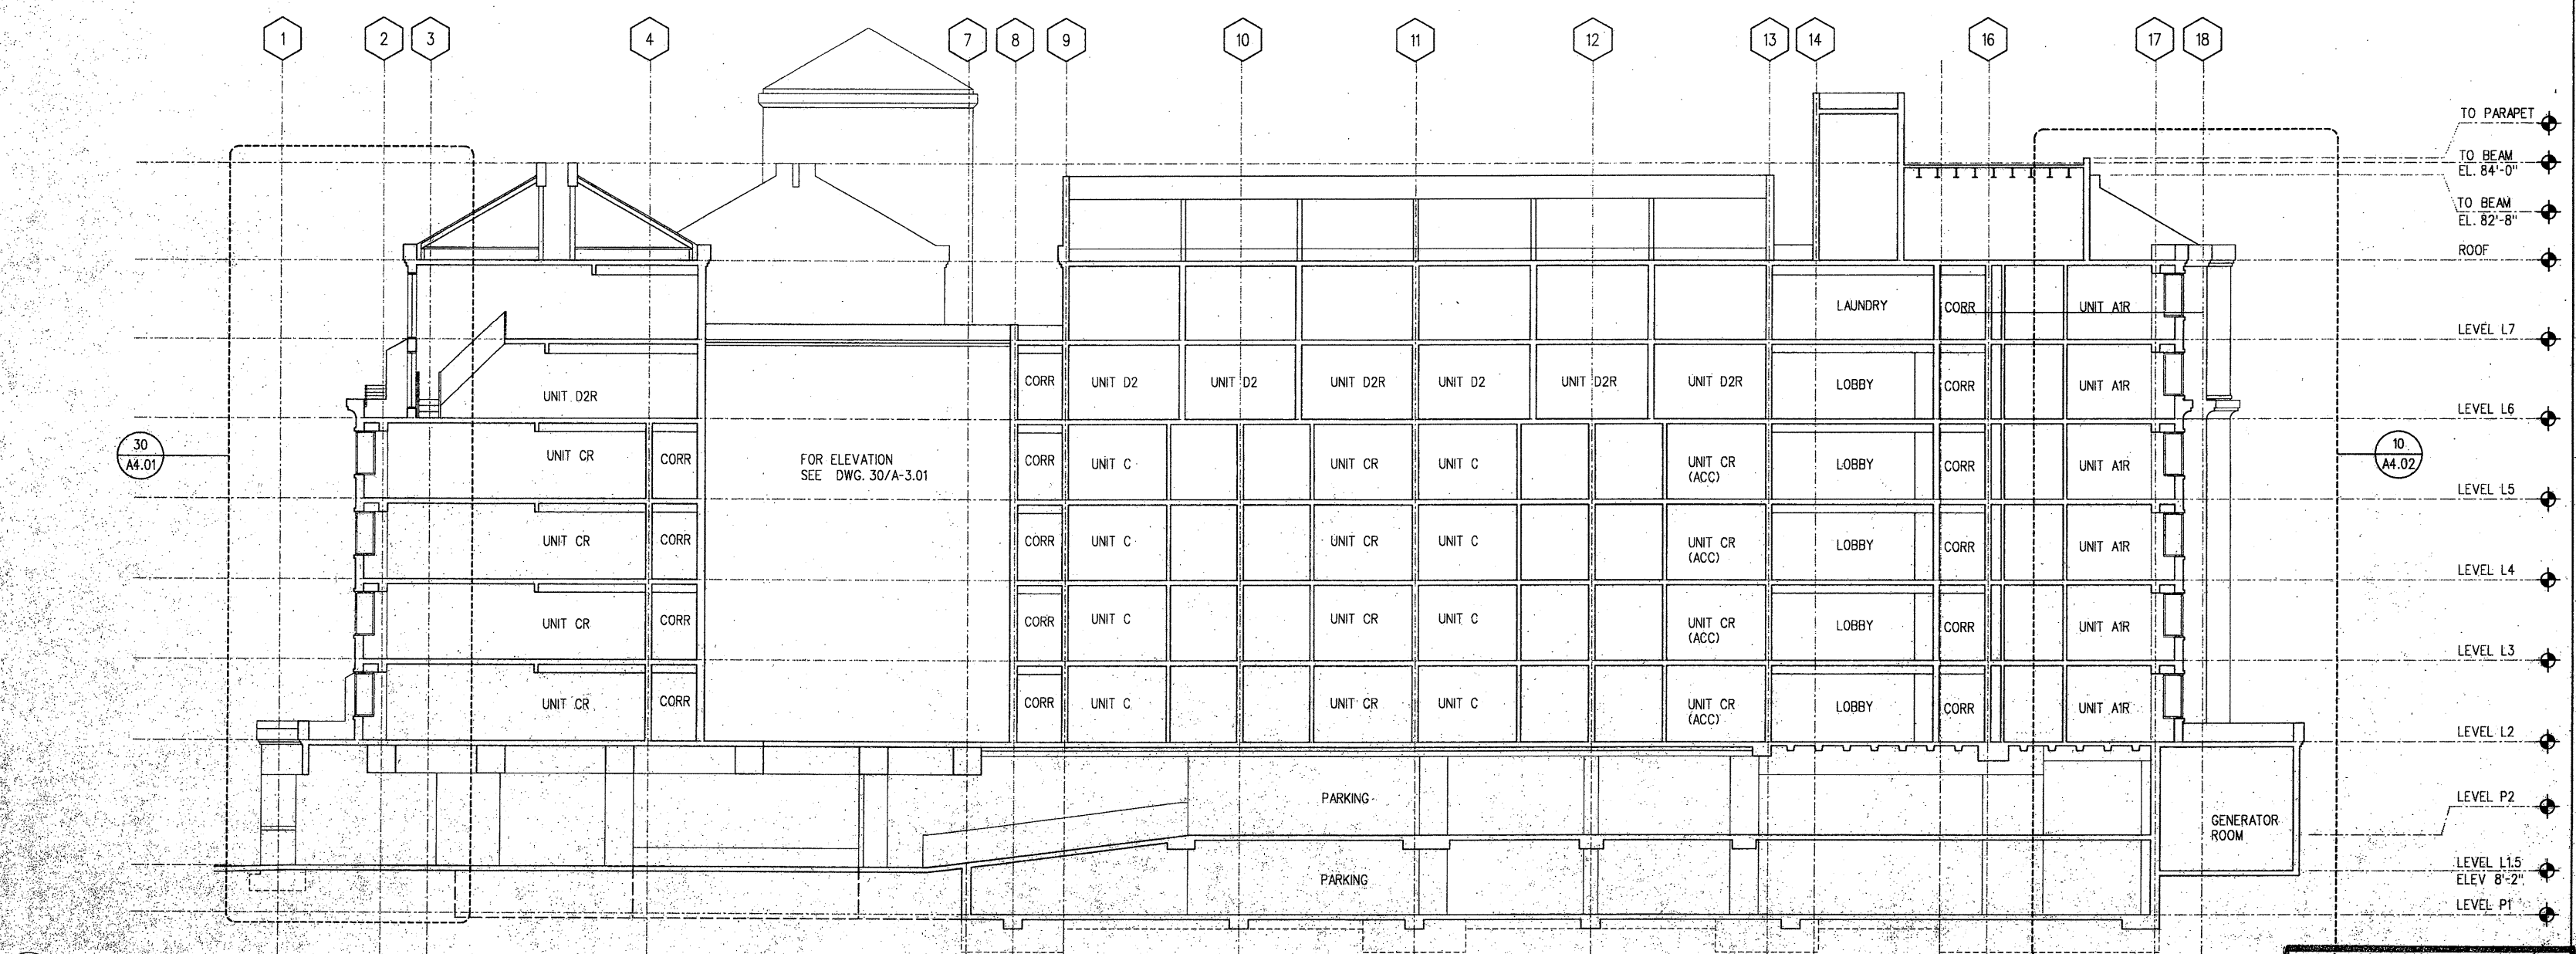

30 BUILDING SECTION
SCALE 1/8" = 1'-0"

KEY PLAN

No.	Rev.	Date	Description
1	003	4/21/94	Revised Dimensions

Project Director: MC
Project Manager: BM
Project Architect: RC
Approved By:
Date: 1/21/94

BUILDING SECTION
APPROVED
This set of plans and specifications MUST be at all times in accordance with the zoning and land use requirements of the Kaka'ako Community Development District Plan and Rules.
The signing of this plan and specifications SHALL NOT be held as an endorsement or approval by the City of Honolulu.
Date: 4/21/94

Hawaii Community Development Authority
Approved as to the zoning and land use requirements of the Kaka'ako Community Development District Plan and Rules.
Date: 4/21/94

Architecture
Graphic Design
Interior Design
Planning
Programming



THIS WORK WAS
PREPARED BY ME OR
UNDER MY DIRECT
SUPERVISION.

Project No. MFL 2804.00


HONUAKAHA AFFORDABLE
HOUSING COMPLEX

Consultant

KEY PLAN


No.	Rev.	Date	Description
△			
△			
△			
△			
△			
△			
△			
△			

Project Director: MC
Project Manager: BM
Project Architect: RC
Approved By:
Date: 1/21/94

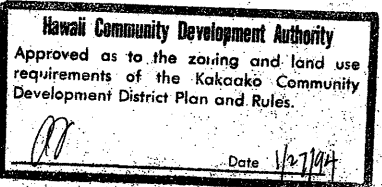


BUILDING SECTION
APPROVED
This set of plans and specifications MUST be used during construction. It is unlawful to alter the design or construction without approval from the Building Department. The design and construction shall conform to the City & County of Honolulu Building Department. NO SAFETY DIVISION

4-3.06

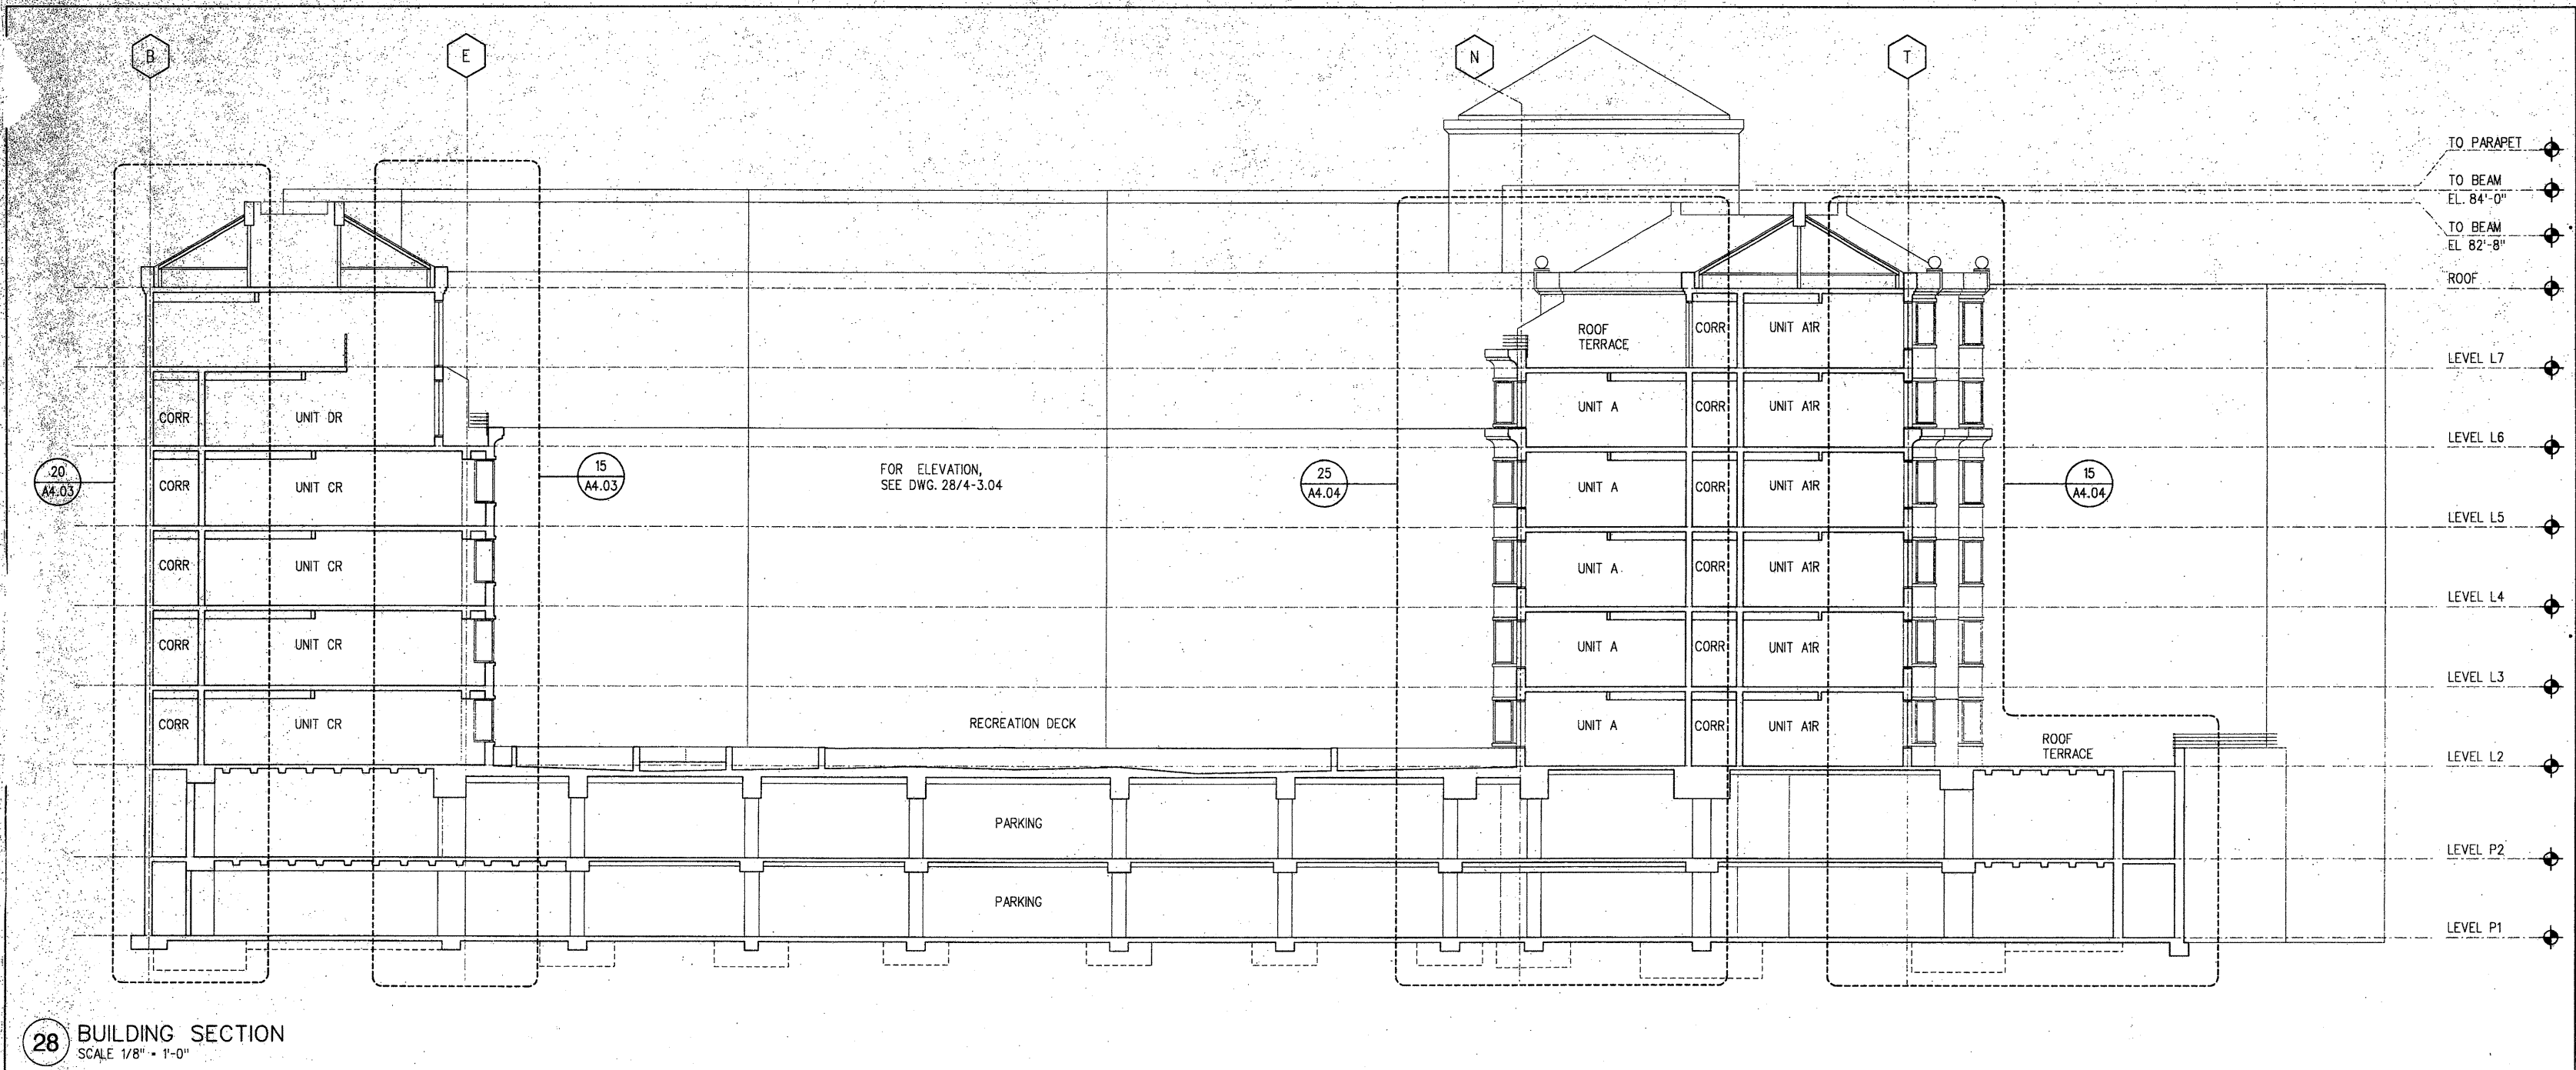


28 BUILDING SECTION
SCALE 1/8" = 1'-0"

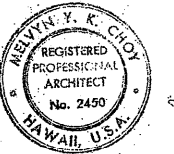


HIS WORK WAS
PREPARED BY ME OR
UNDER MY DIRECT
SUPERVISION.

HONUAKAHA AFFORDABLE
HOUSING COMPLEX

Consultant .

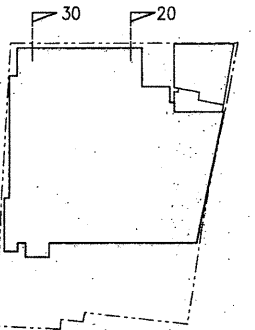[illegible][illegible]

A-4.01

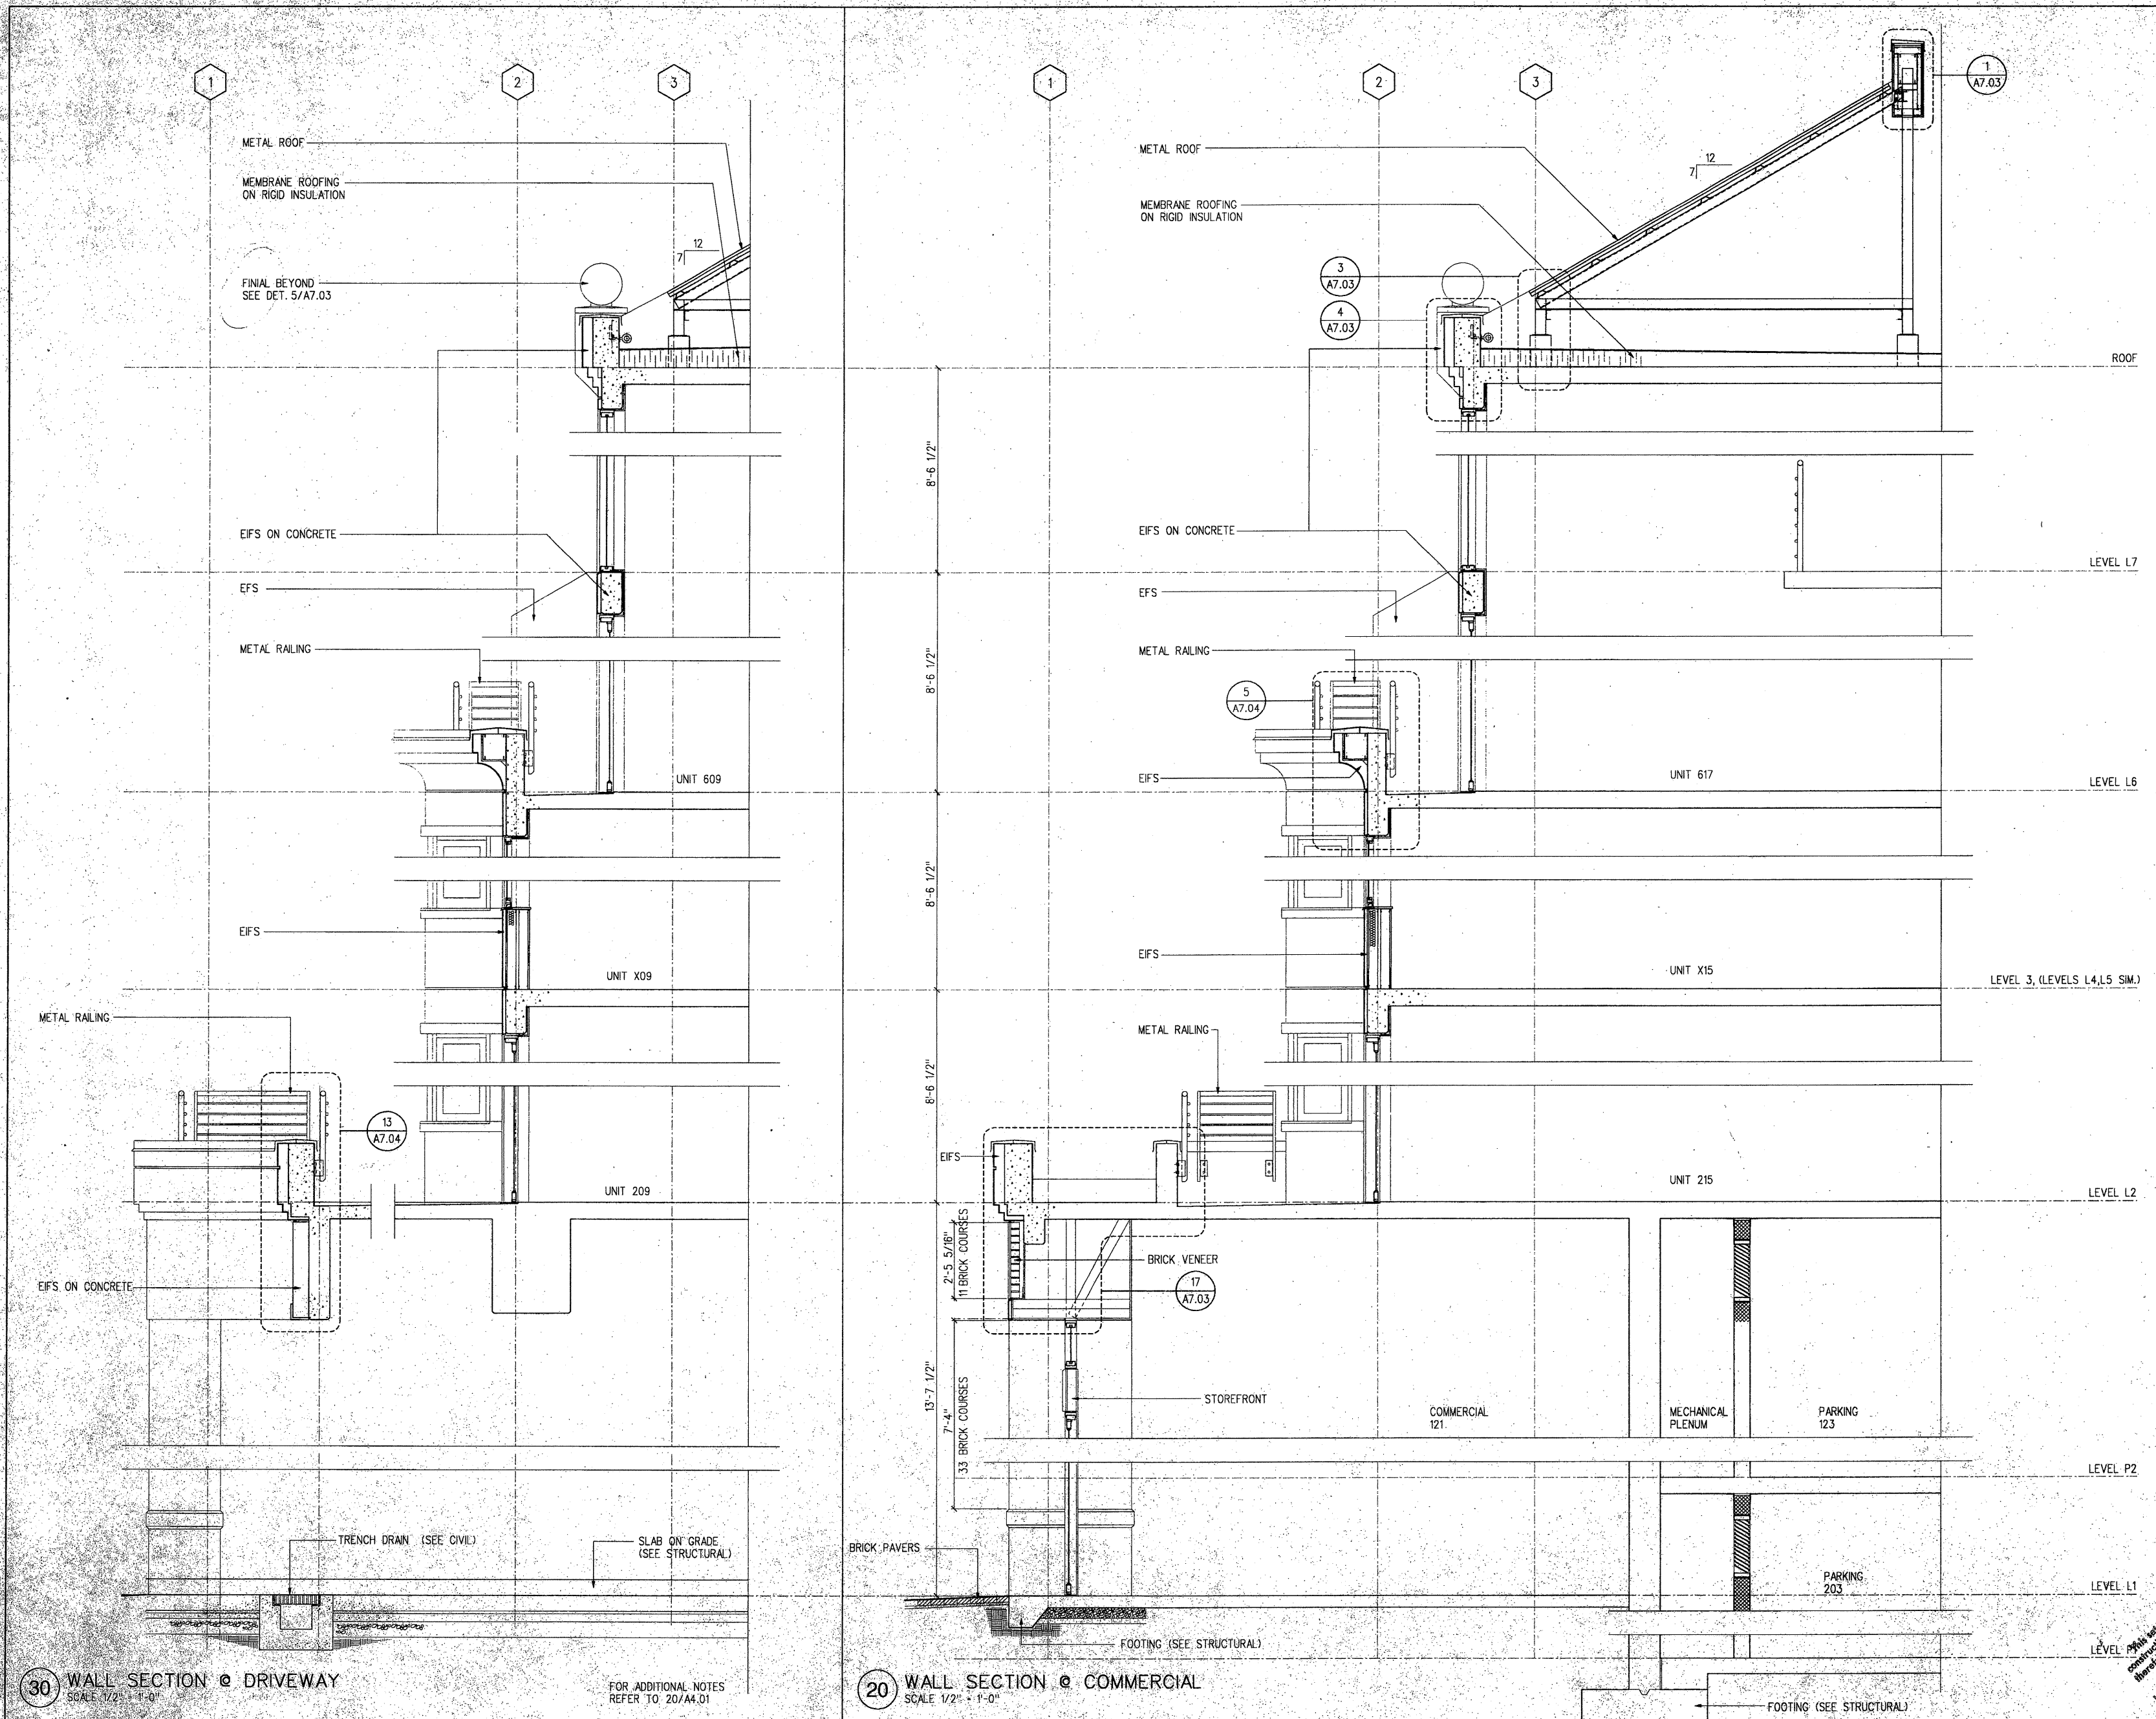

Architecture
Graphic Design
Interior Design
Planning
Programming




THIS WORK WAS
PREPARED BY ME OR
UNDER MY DIRECT
SUPERVISION.

Project No. MFL 2804.00

**HONUAKAHA AFFORDABLE
HOUSING COMPLEX**

Consultant

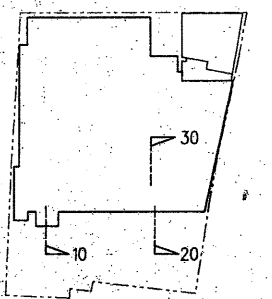


KEY PLAN


No.	Rev.	Date	Description
△			
△			
△			
△			
△			
△			
△			
△			
△			

Project Director: MC
Project Manager: BM
Project Architect: RC
Approved By:
Date: 1/21/94


WALL SECTIONS
APPROVED
This set of drawings and specifications shall be used for the construction of the project. It is to be used in accordance with the provisions of the building code of the State of Hawaii, and the rules and regulations of the Department of Public Works, City and County of Honolulu. The drawings are to be used in accordance with the provisions of the building code of the State of Hawaii, and the rules and regulations of the Department of Public Works, City and County of Honolulu. The drawings are to be used in accordance with the provisions of the building code of the State of Hawaii, and the rules and regulations of the Department of Public Works, City and County of Honolulu.

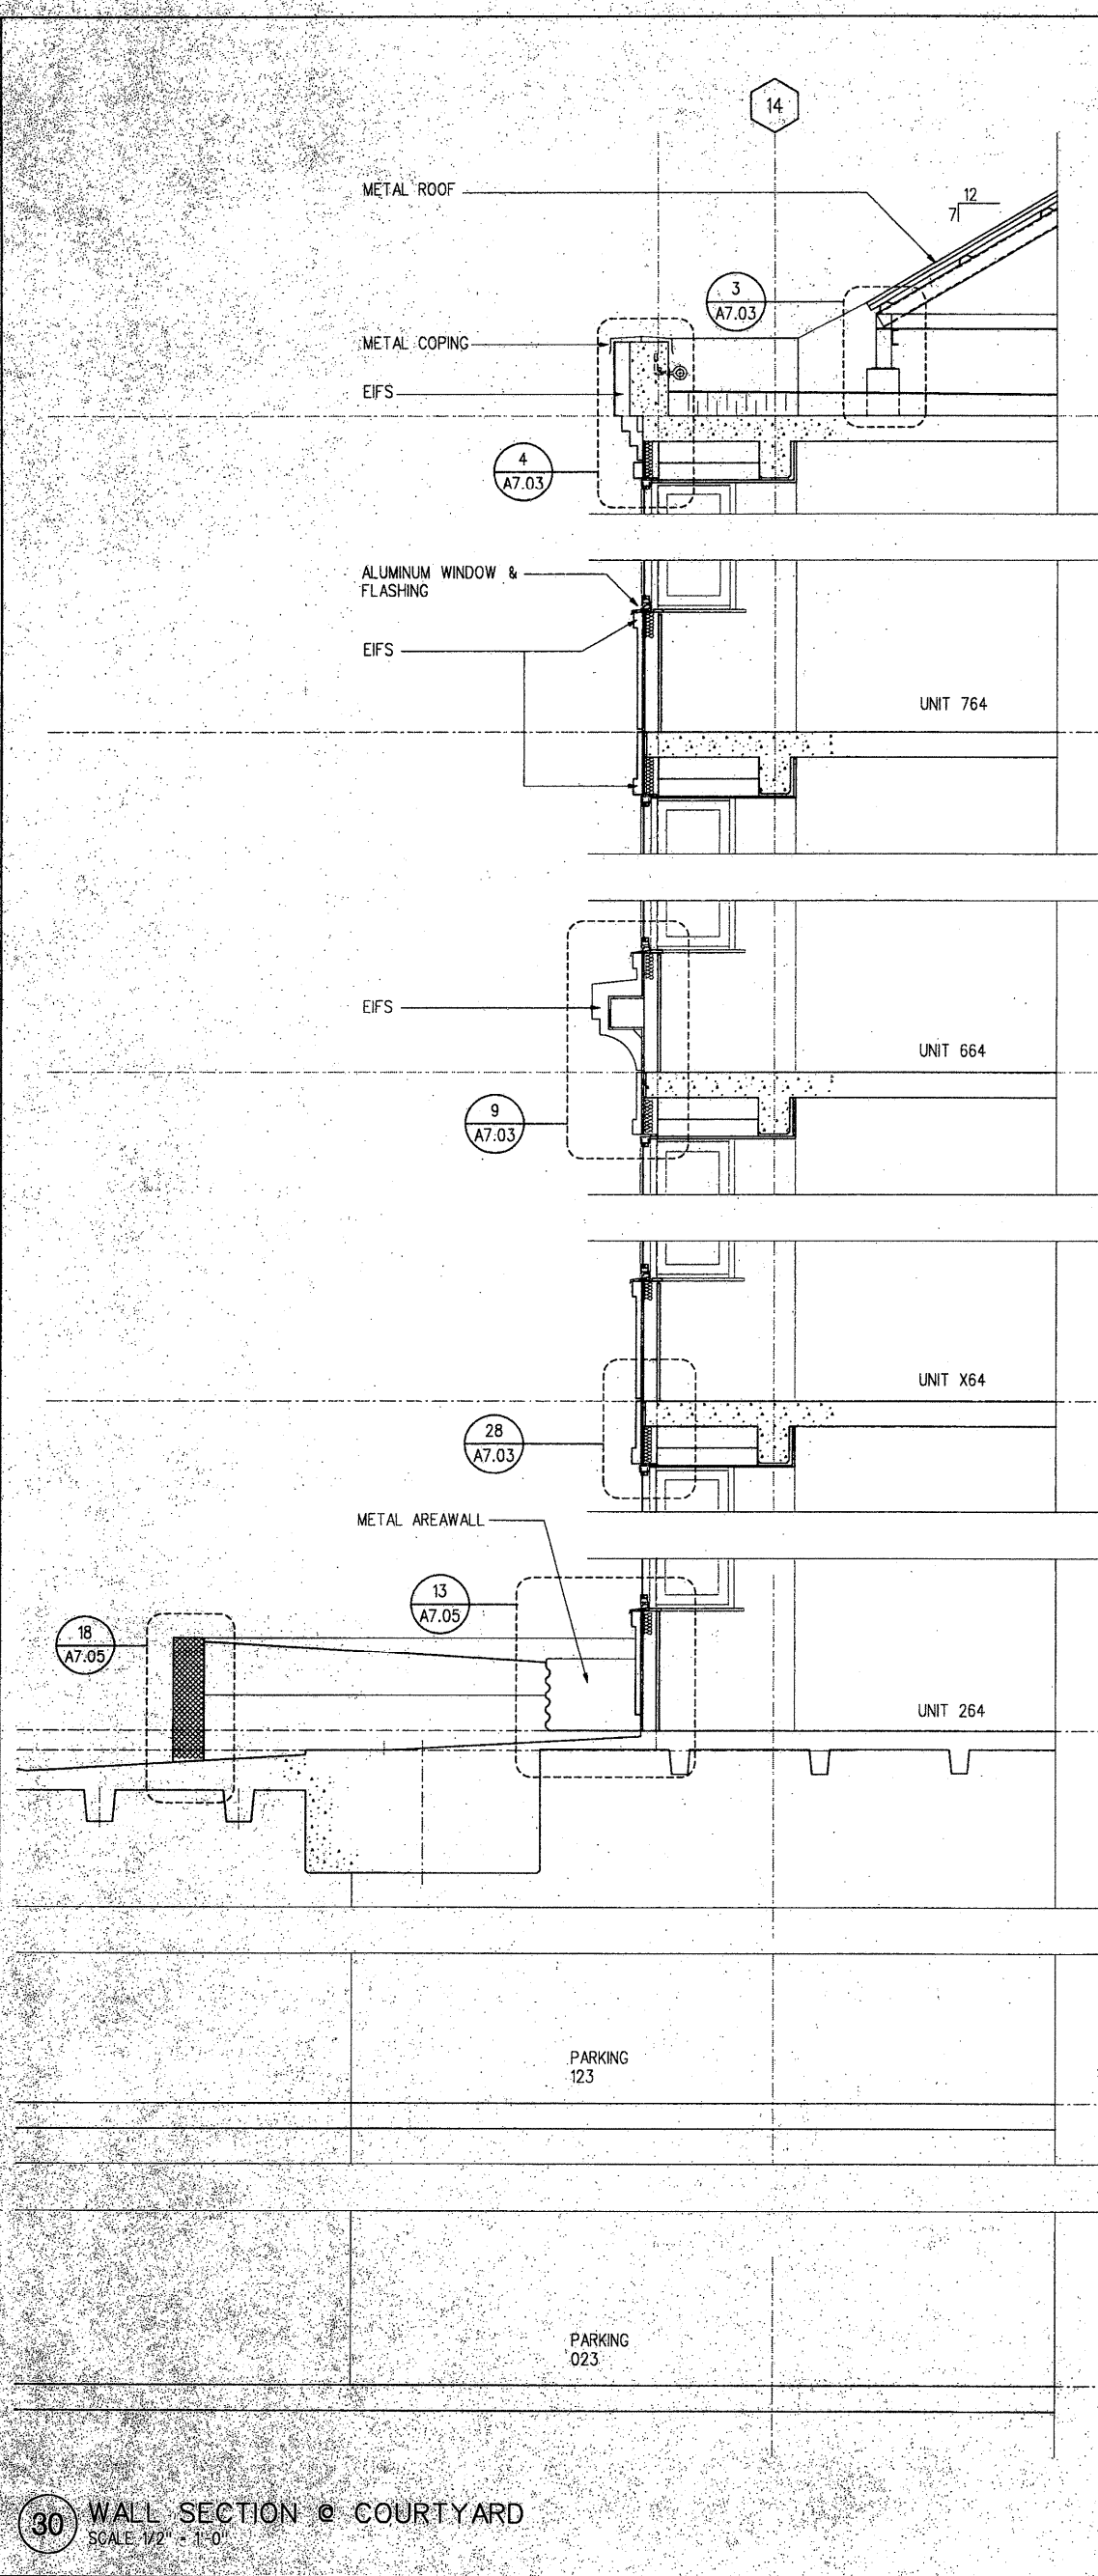

30 WALL SECTION @ COURTYARD
SCALE 1/2" = 1'-0"

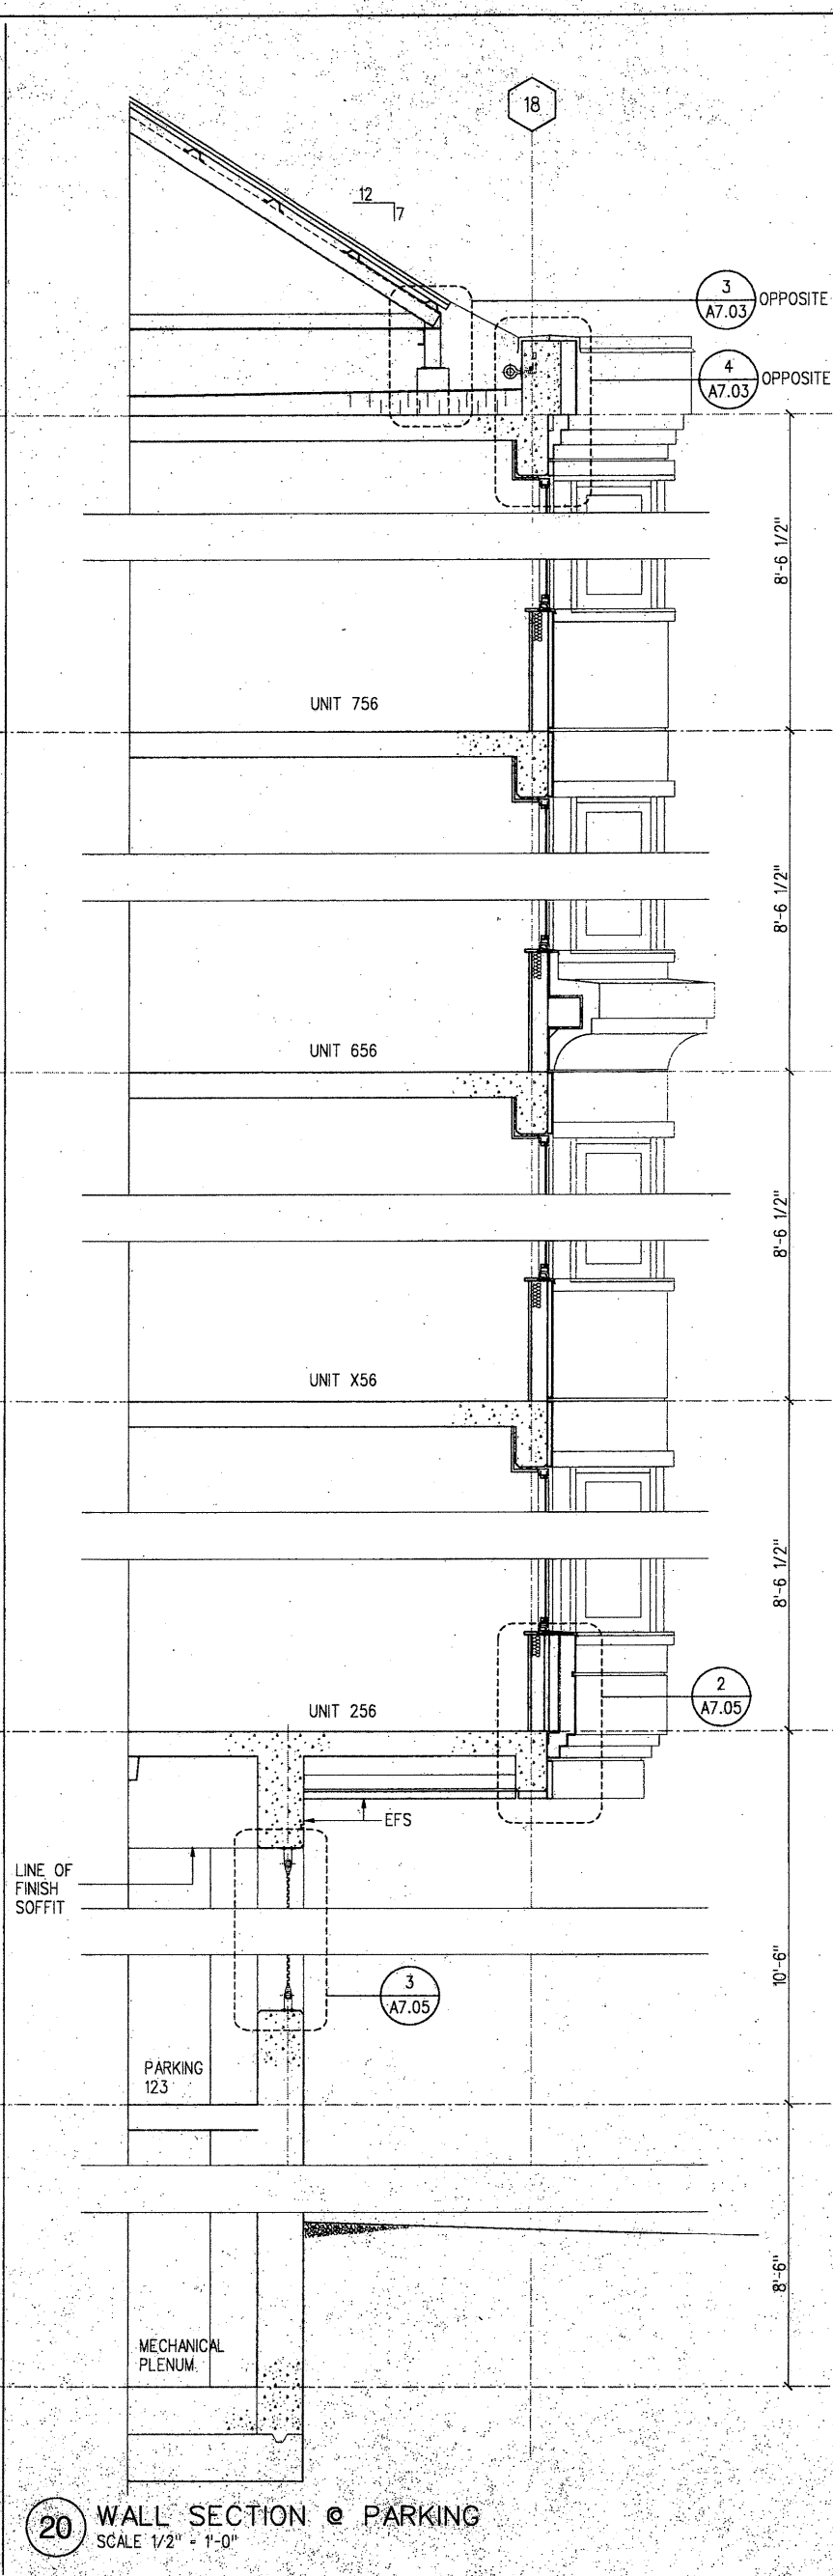


20 WALL SECTION @ PARKING
SCALE 1/2" = 1'-0"

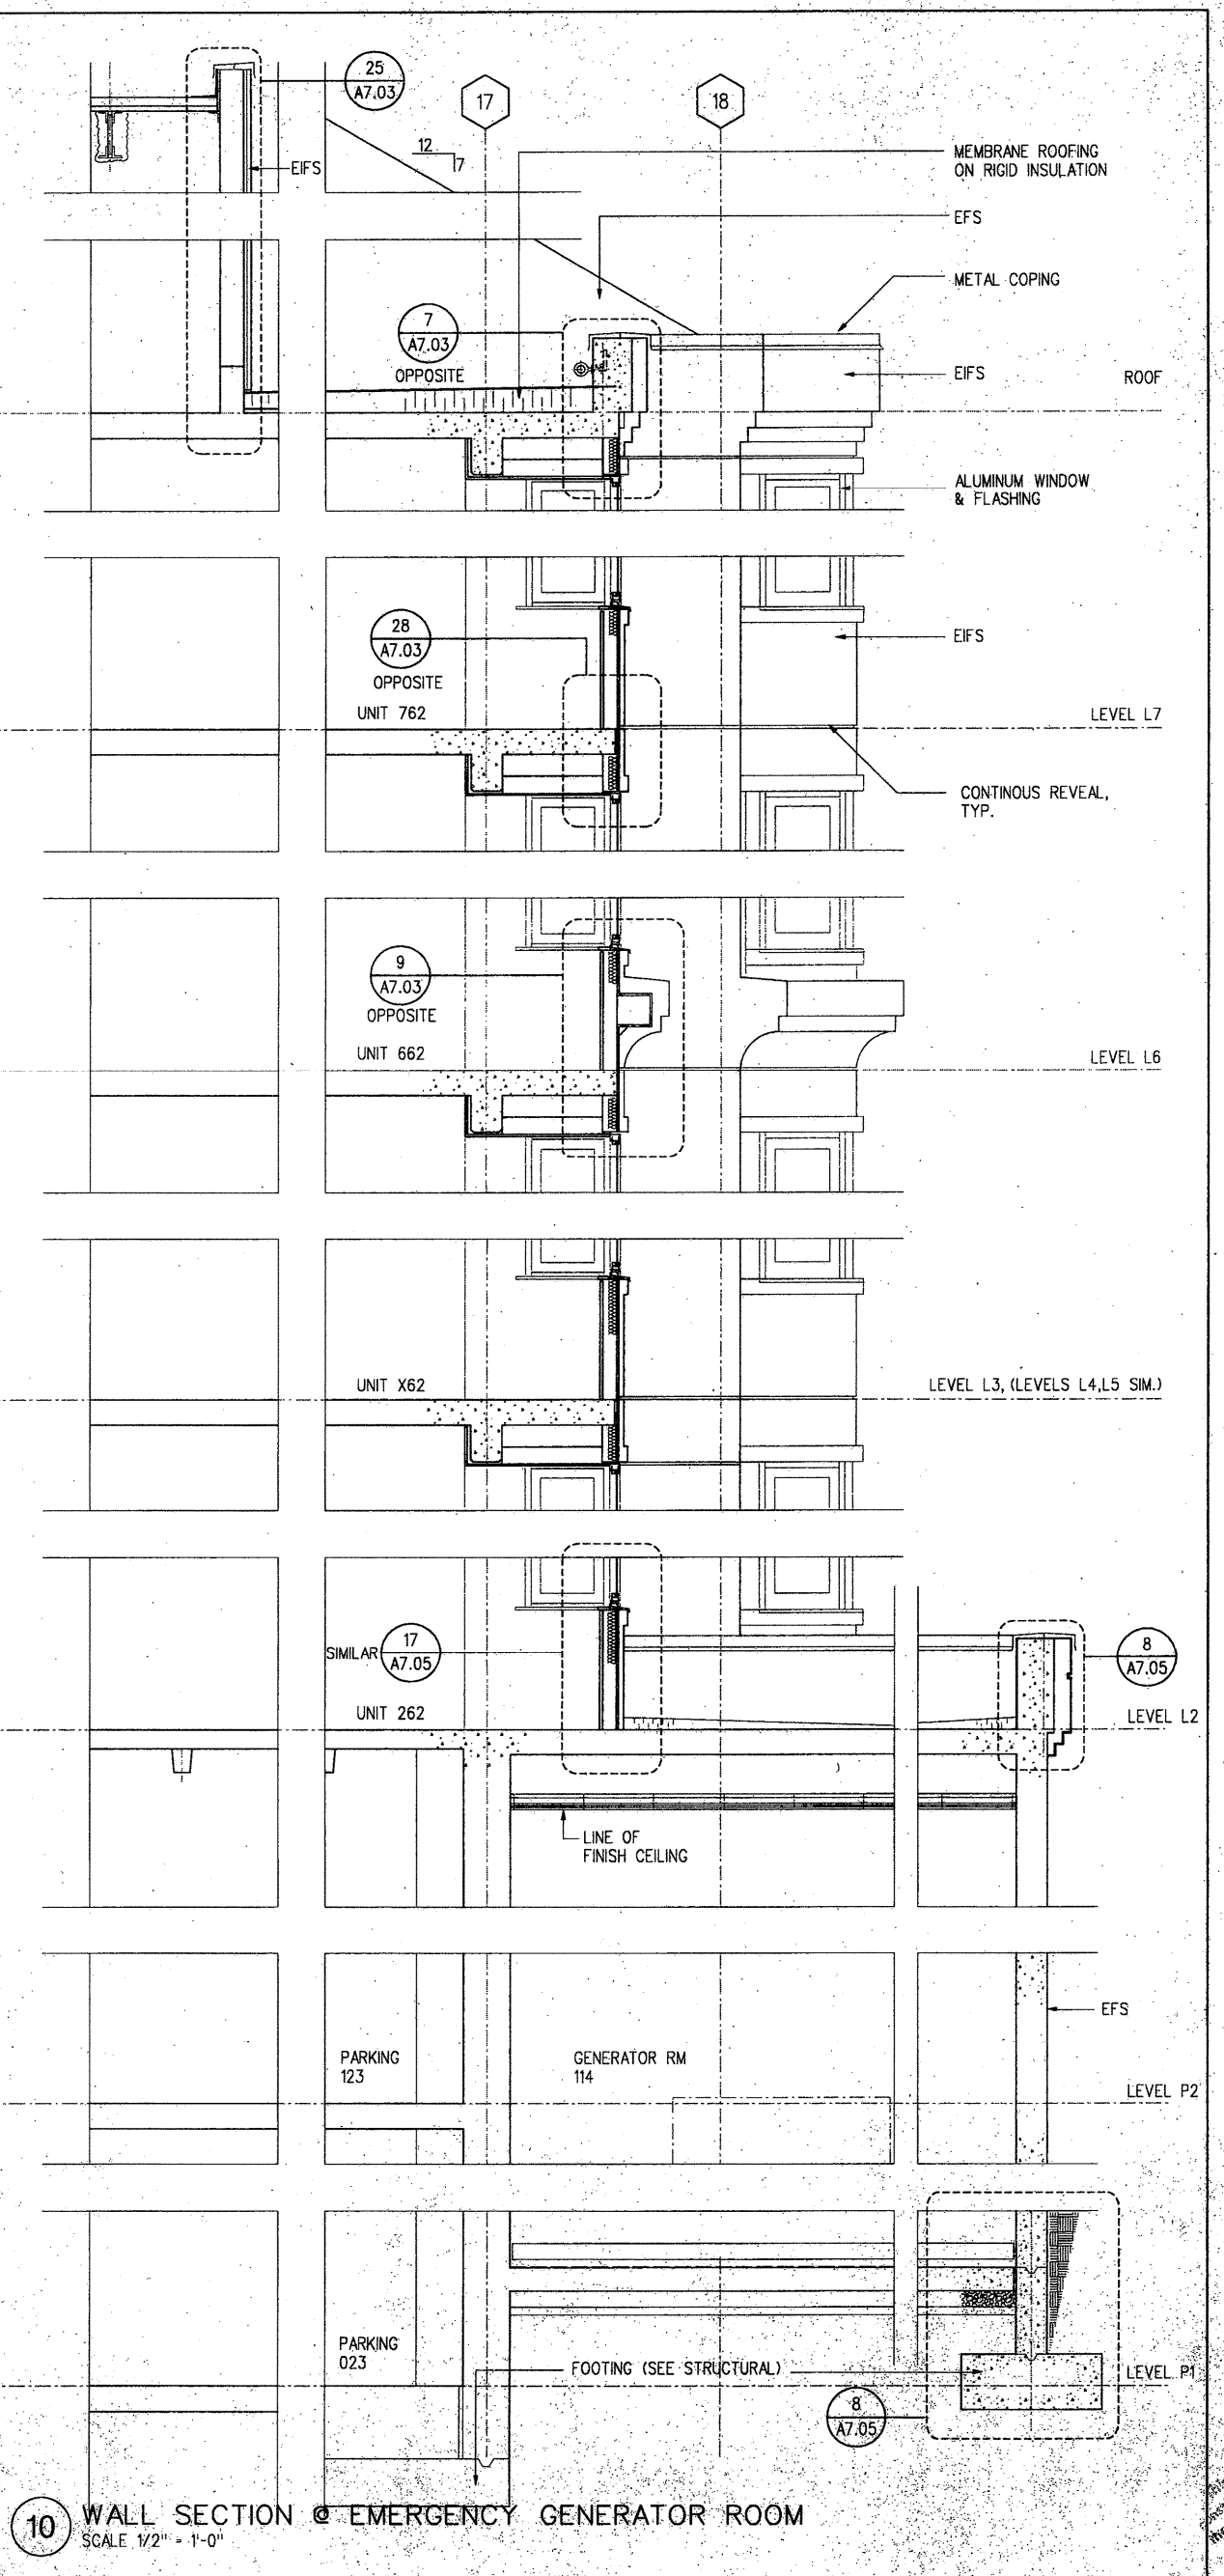

10 WALL SECTION @ EMERGENCY GENERATOR ROOM
SCALE 1/2" = 1'-0"

Architecture
Graphic Design
Interior Design
Planning
Programming

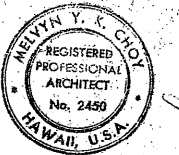


THIS WORK WAS
PREPARED BY ME OR
UNDER MY DIRECT
SUPERVISION.

Project Project No. MFL 2804.00

HONUAKAHA AFFORDABLE HOUSING COMPLEX

Consultant

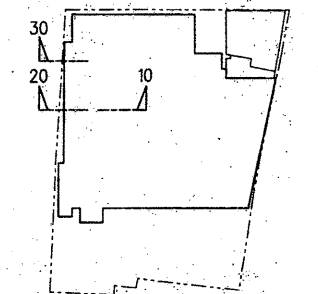


KEY PLAN

No.	Rev.	Date	Description
1	1	10/1/01	Original
2	1	10/1/01	Change to detail
3	1	10/1/01	Change to detail
Project Director: MC
Project Manager: BM
Project Architect: RB
Approved By: [Signature]

APPROVED
This set of plans and specifications must be used in full for the construction of the project. No alterations or changes shall be made without the written approval of the Architect. The Architect shall be responsible for the accuracy of the information contained herein. The City of Honolulu, Department of Planning and Community Development, shall not be responsible for the accuracy of the information contained herein.


Sheet A-4.03

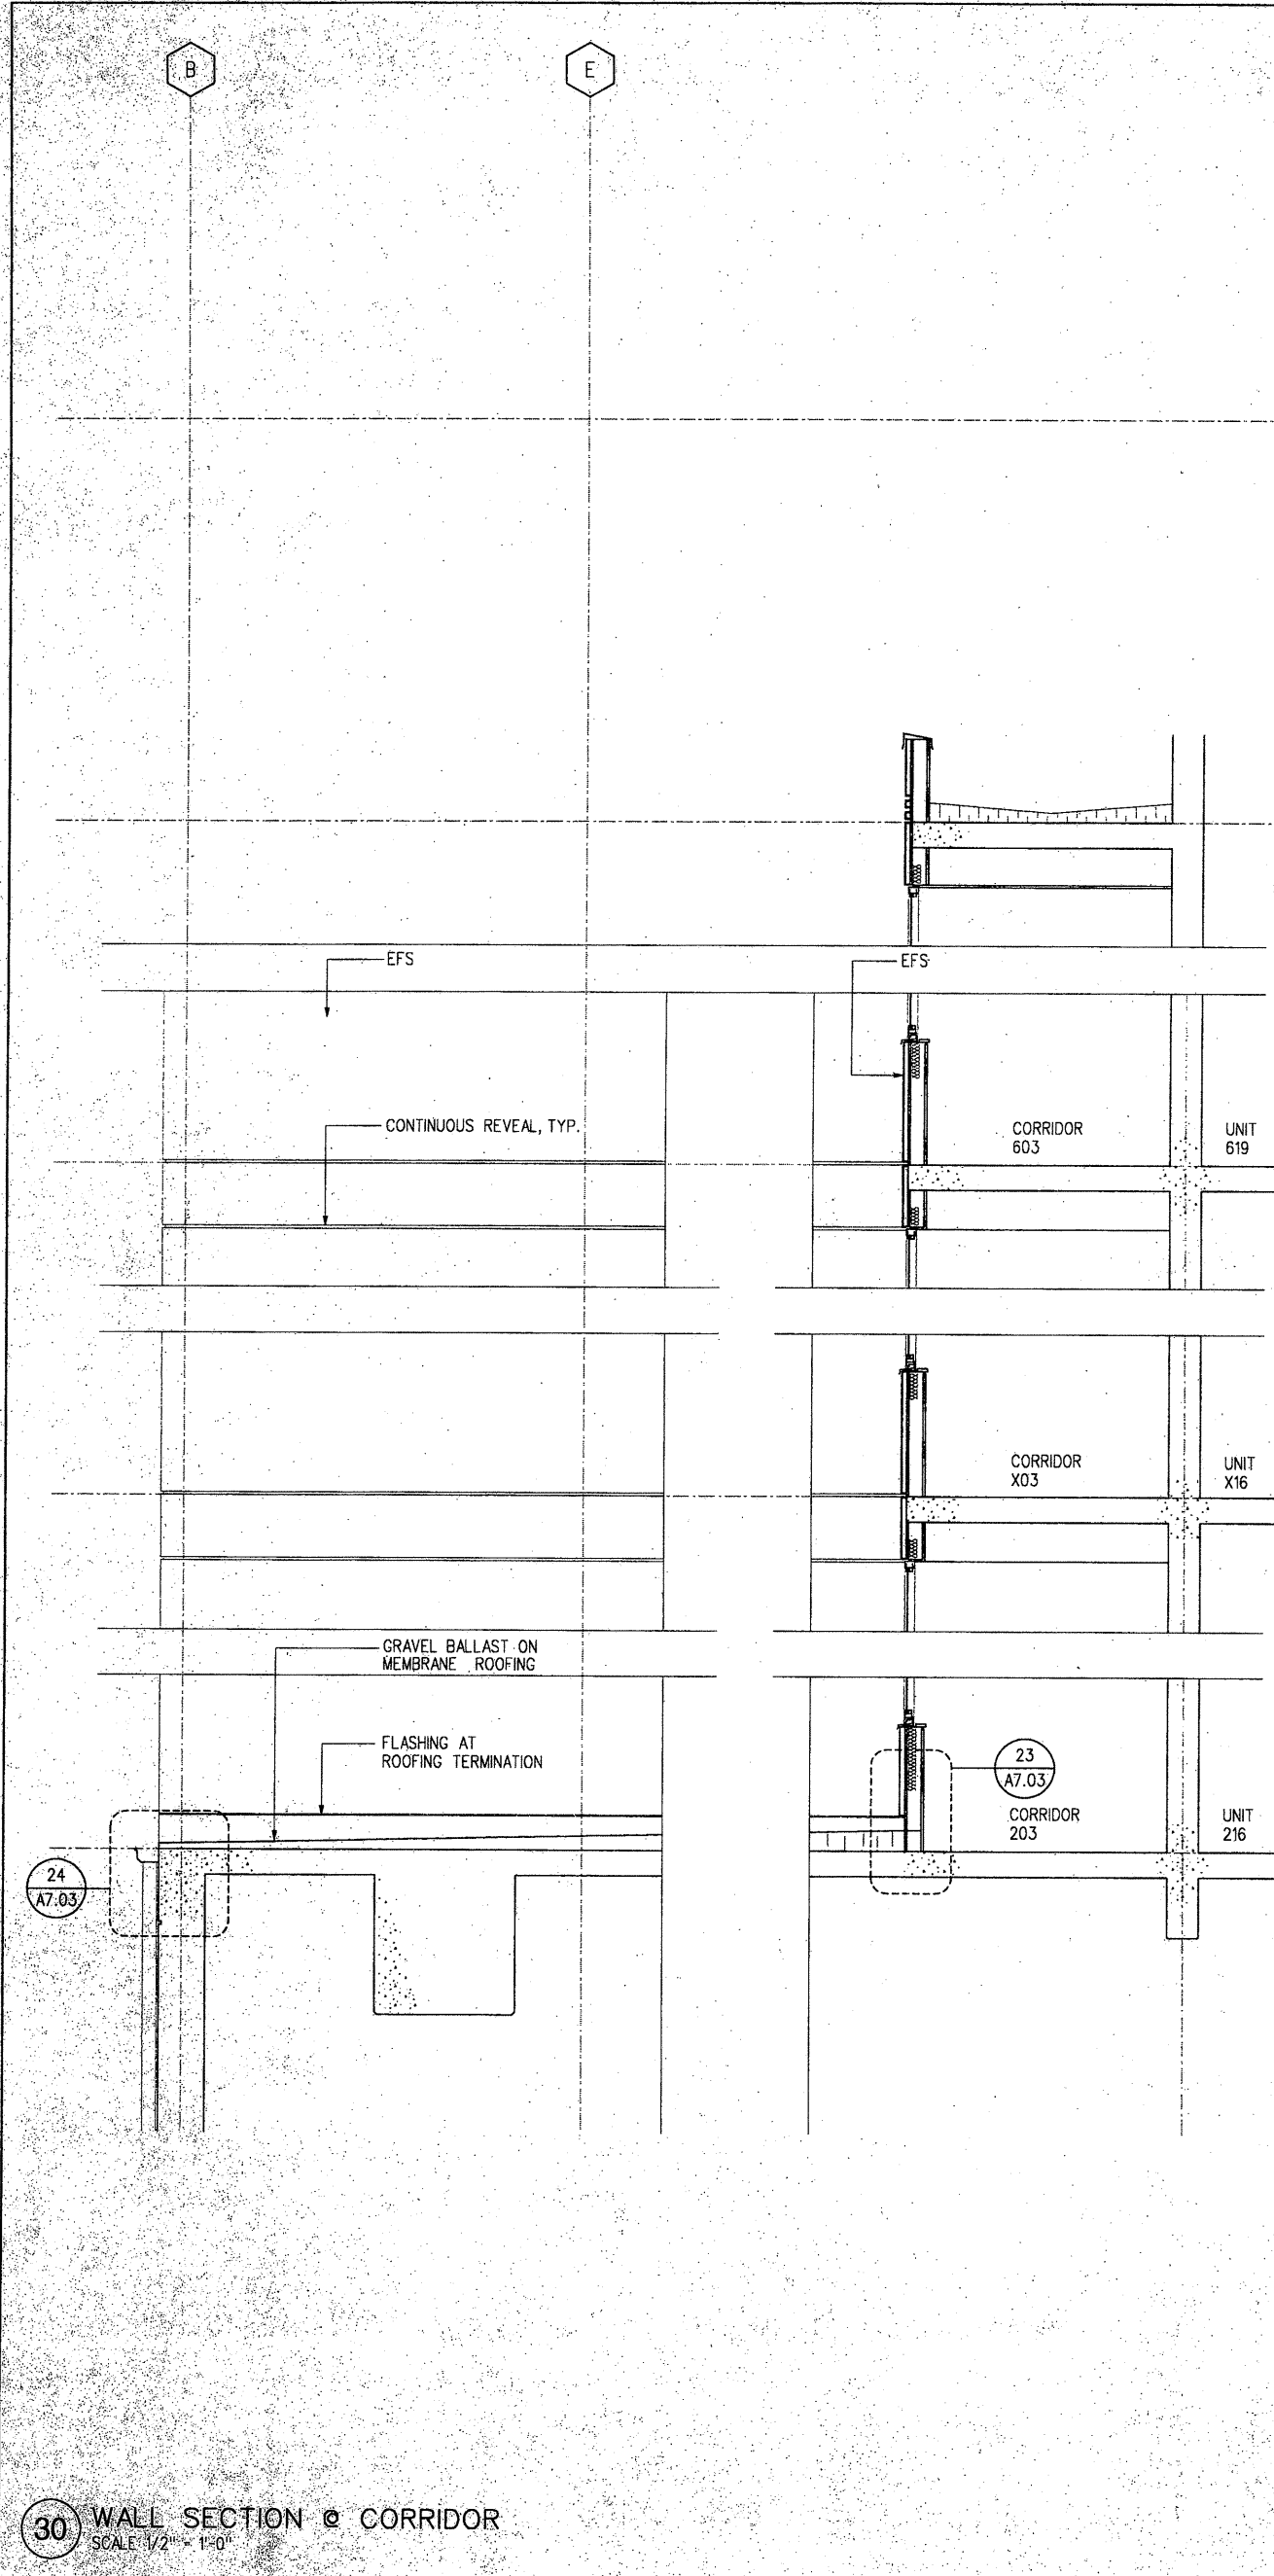

30 WALL SECTION @ CORRIDOR
SCALE 1/2" = 1'-0"

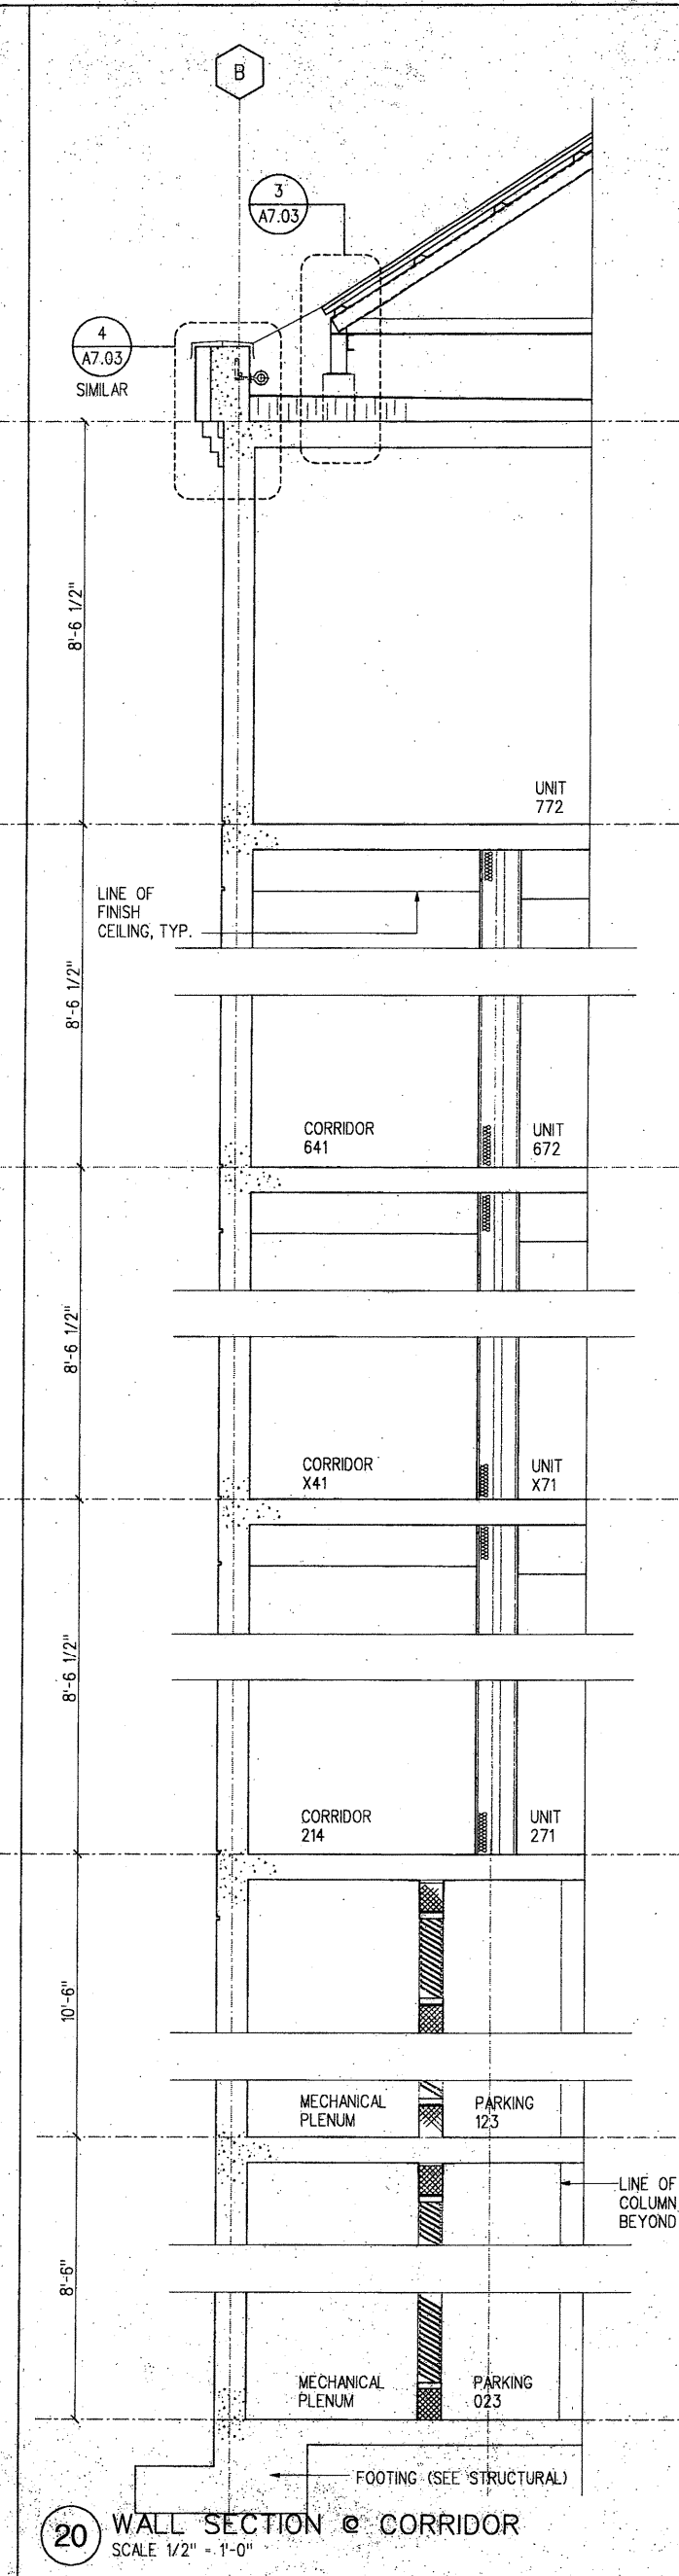

20 WALL SECTION @ CORRIDOR
SCALE 1/2" = 1'-0"

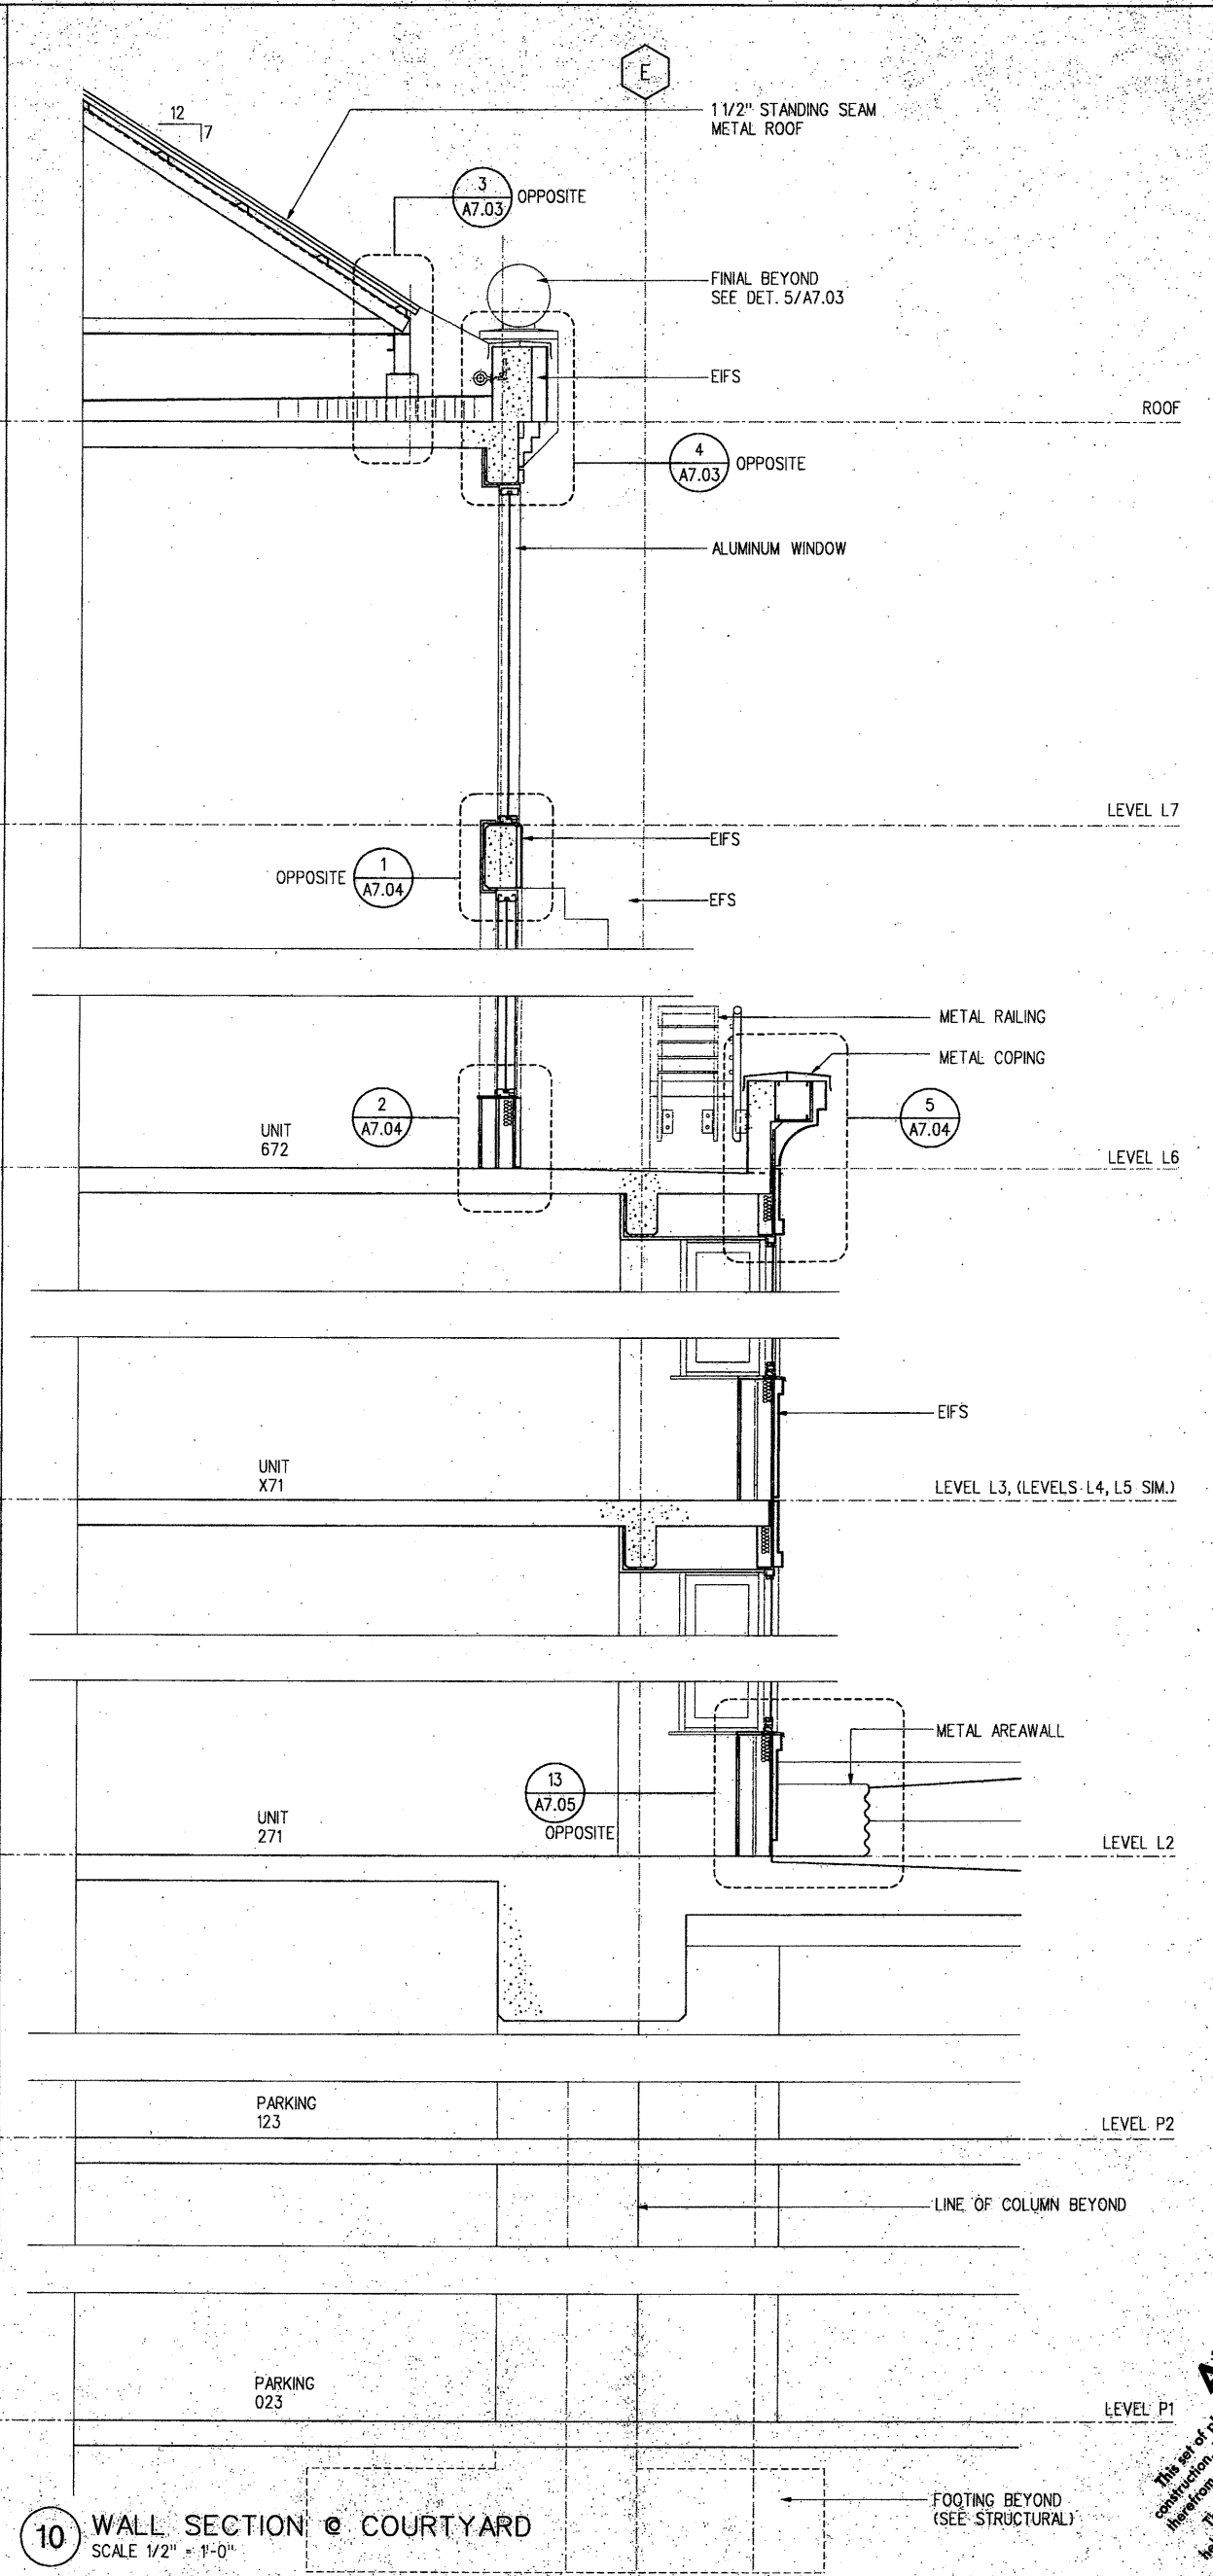

10 WALL SECTION @ COURTYARD
SCALE 1/2" = 1'-0"

Architecture
Graphic Design
Interior Design
Planning
Programming




THIS WORK WAS
PREPARED BY ME OR
UNDER MY DIRECT
SUPERVISION

Project Project No. MFL 2804.00

**HONUAKAHA AFFORDABLE
HOUSING COMPLEX**

Consultant

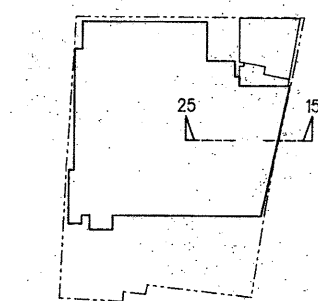


KEY PLAN


No.	Rev.	Date	Description
1	1	1/21/94	Added Note

Project Director: MC
Project Manager: BM
Project Architect: RC
Approved By:
Date: 1/21/94


APPROVED
This is a preliminary drawing and is not to be used for construction without approval from the architect. It is the responsibility of the user to verify all dimensions and details. No part of this drawing may be reproduced without the written permission of the architect.

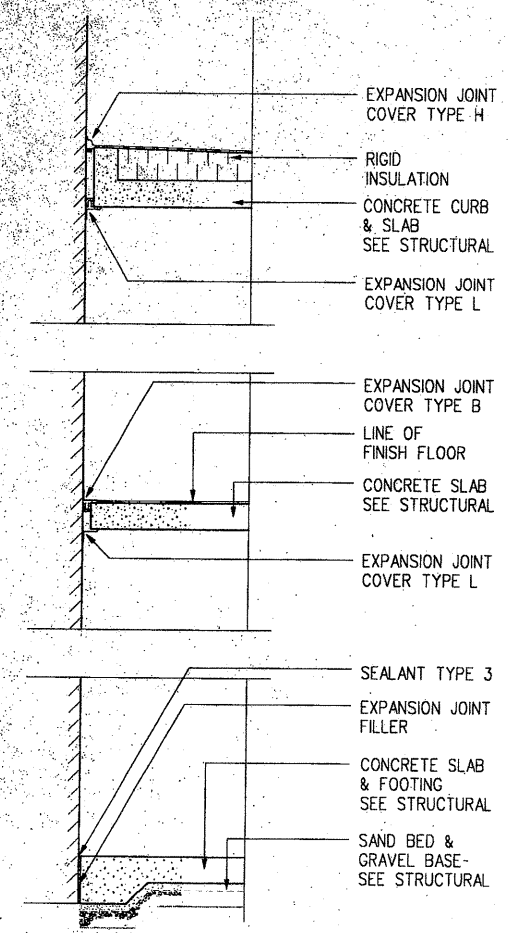


28 WALL SECTION
SCALE 1/2" = 1'-0"

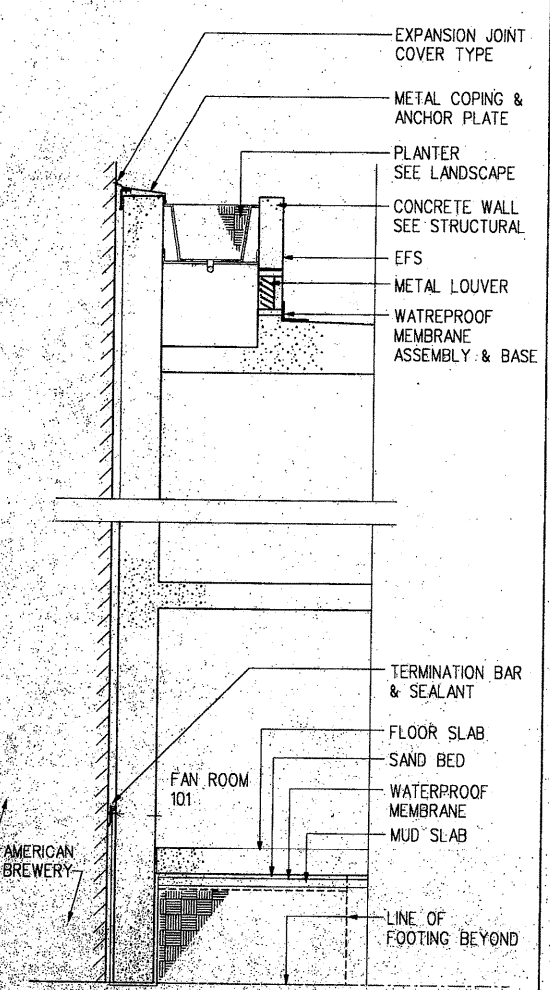

30 WALL SECTION
SCALE 1/2" = 1'-0"

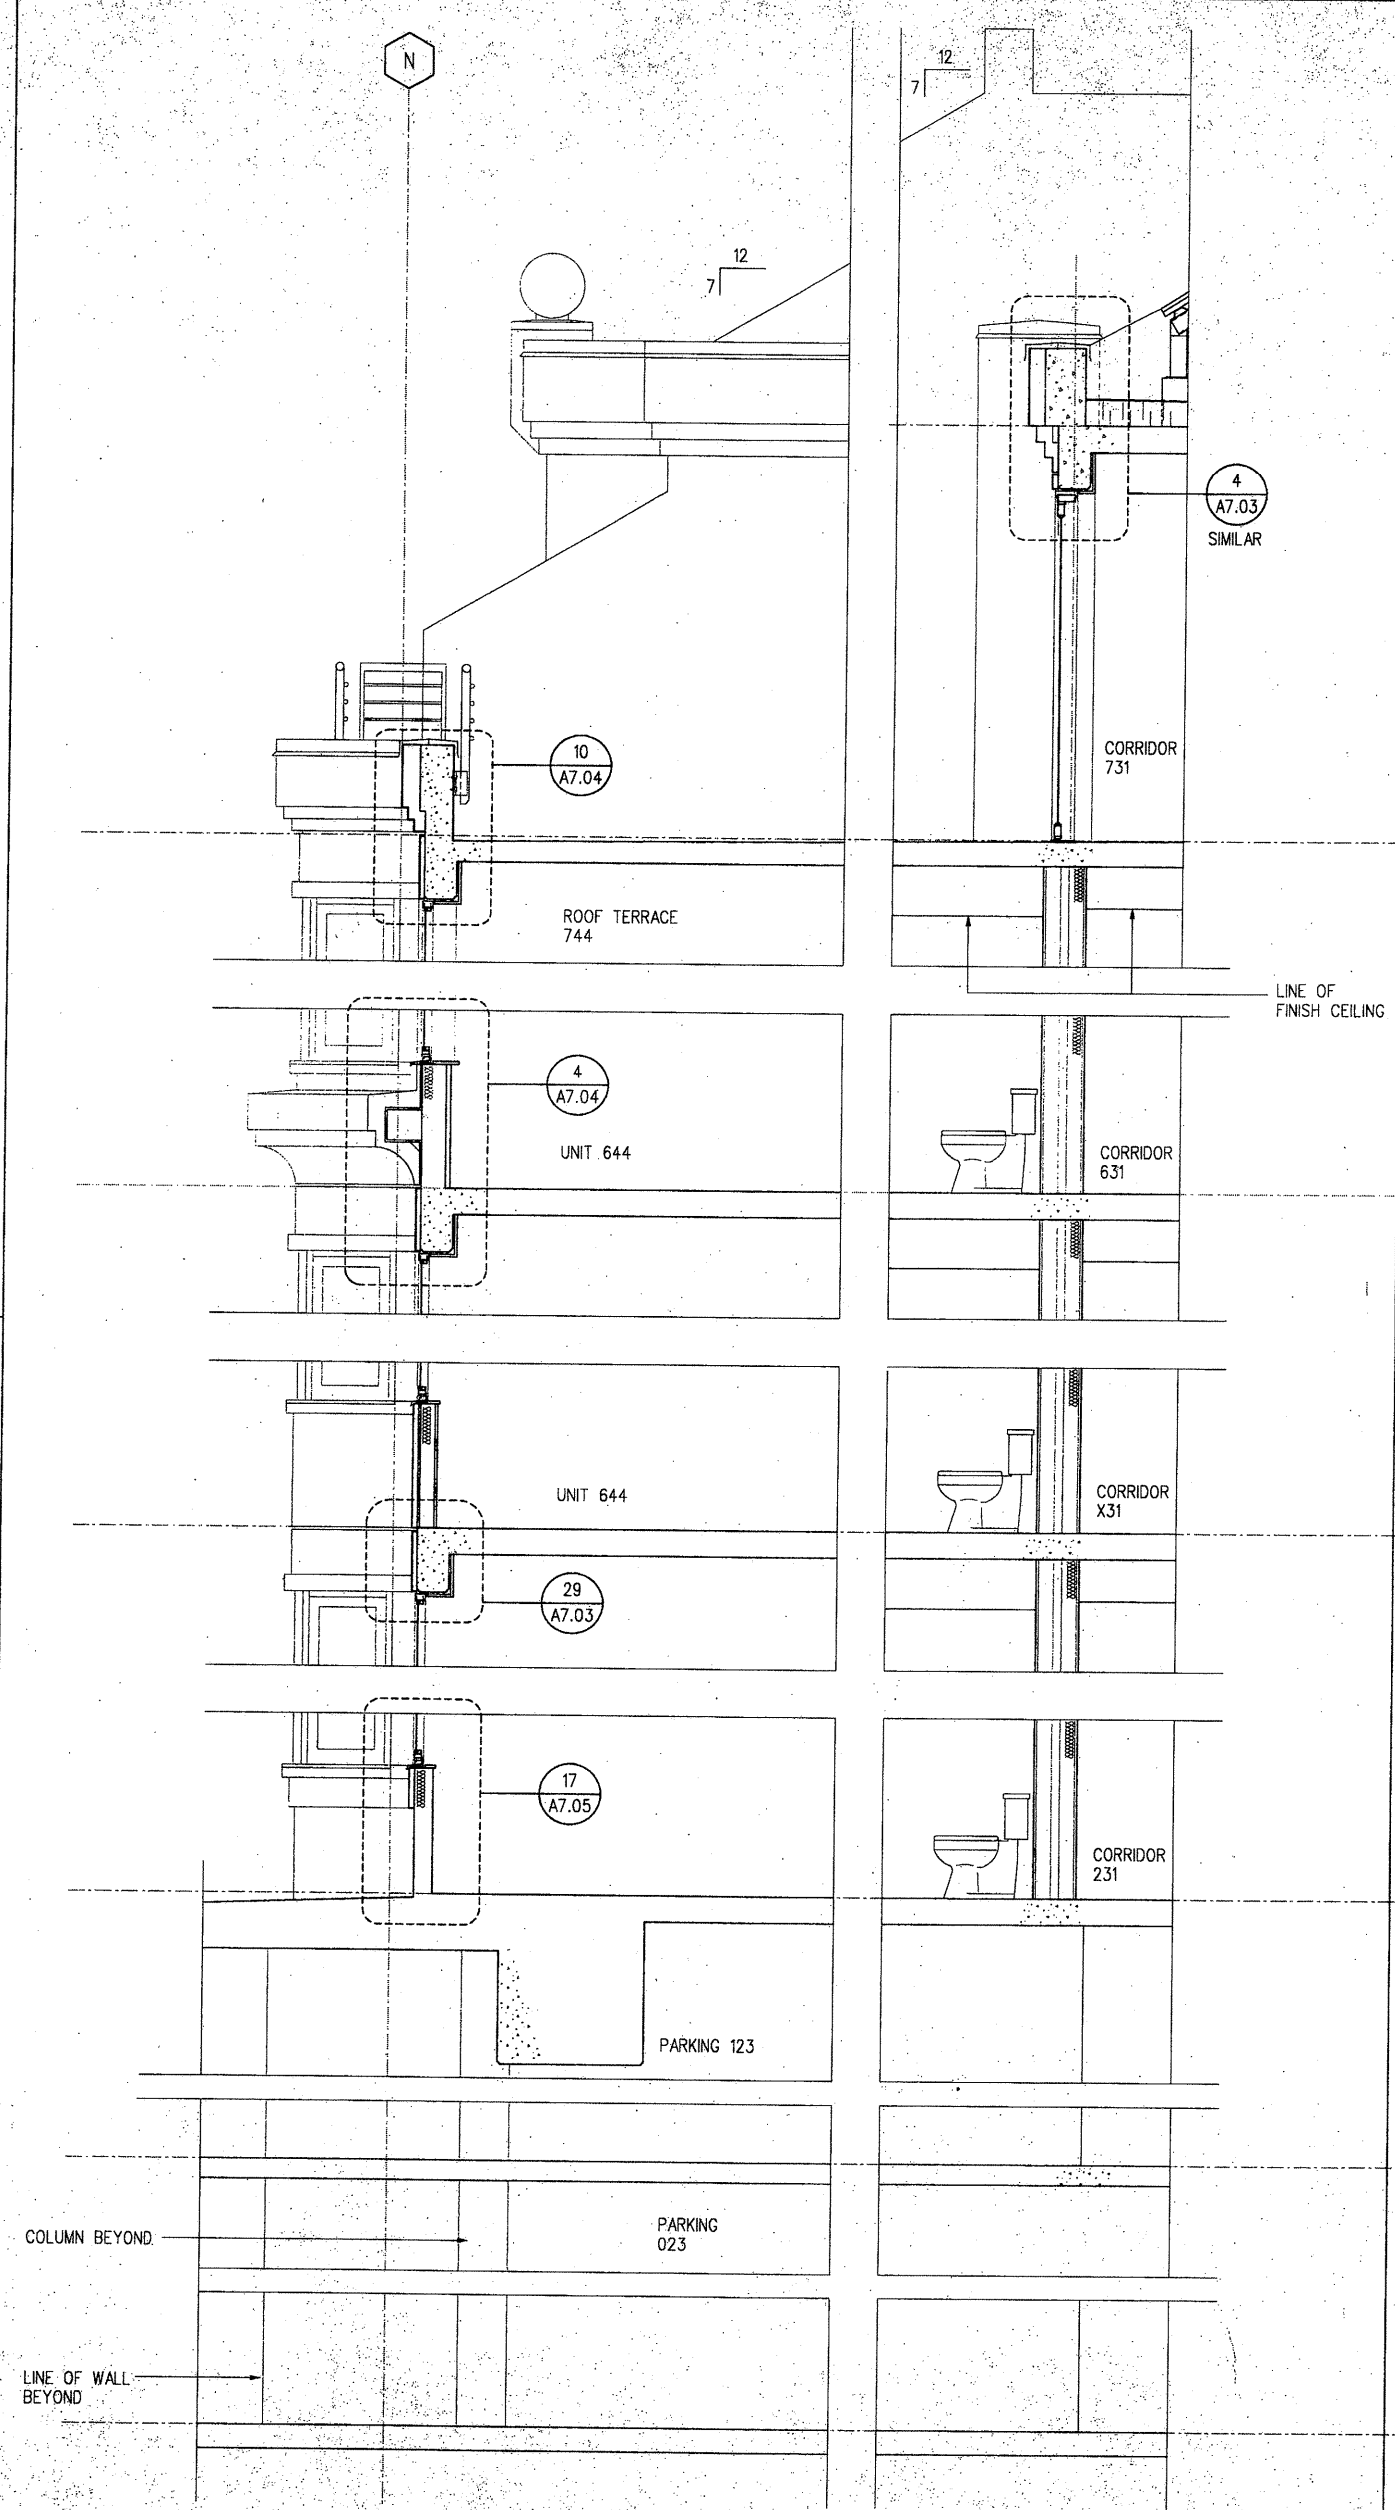


25 WALL SECTION @ ROOF TERRACE
SCALE 1/2" = 1'-0"

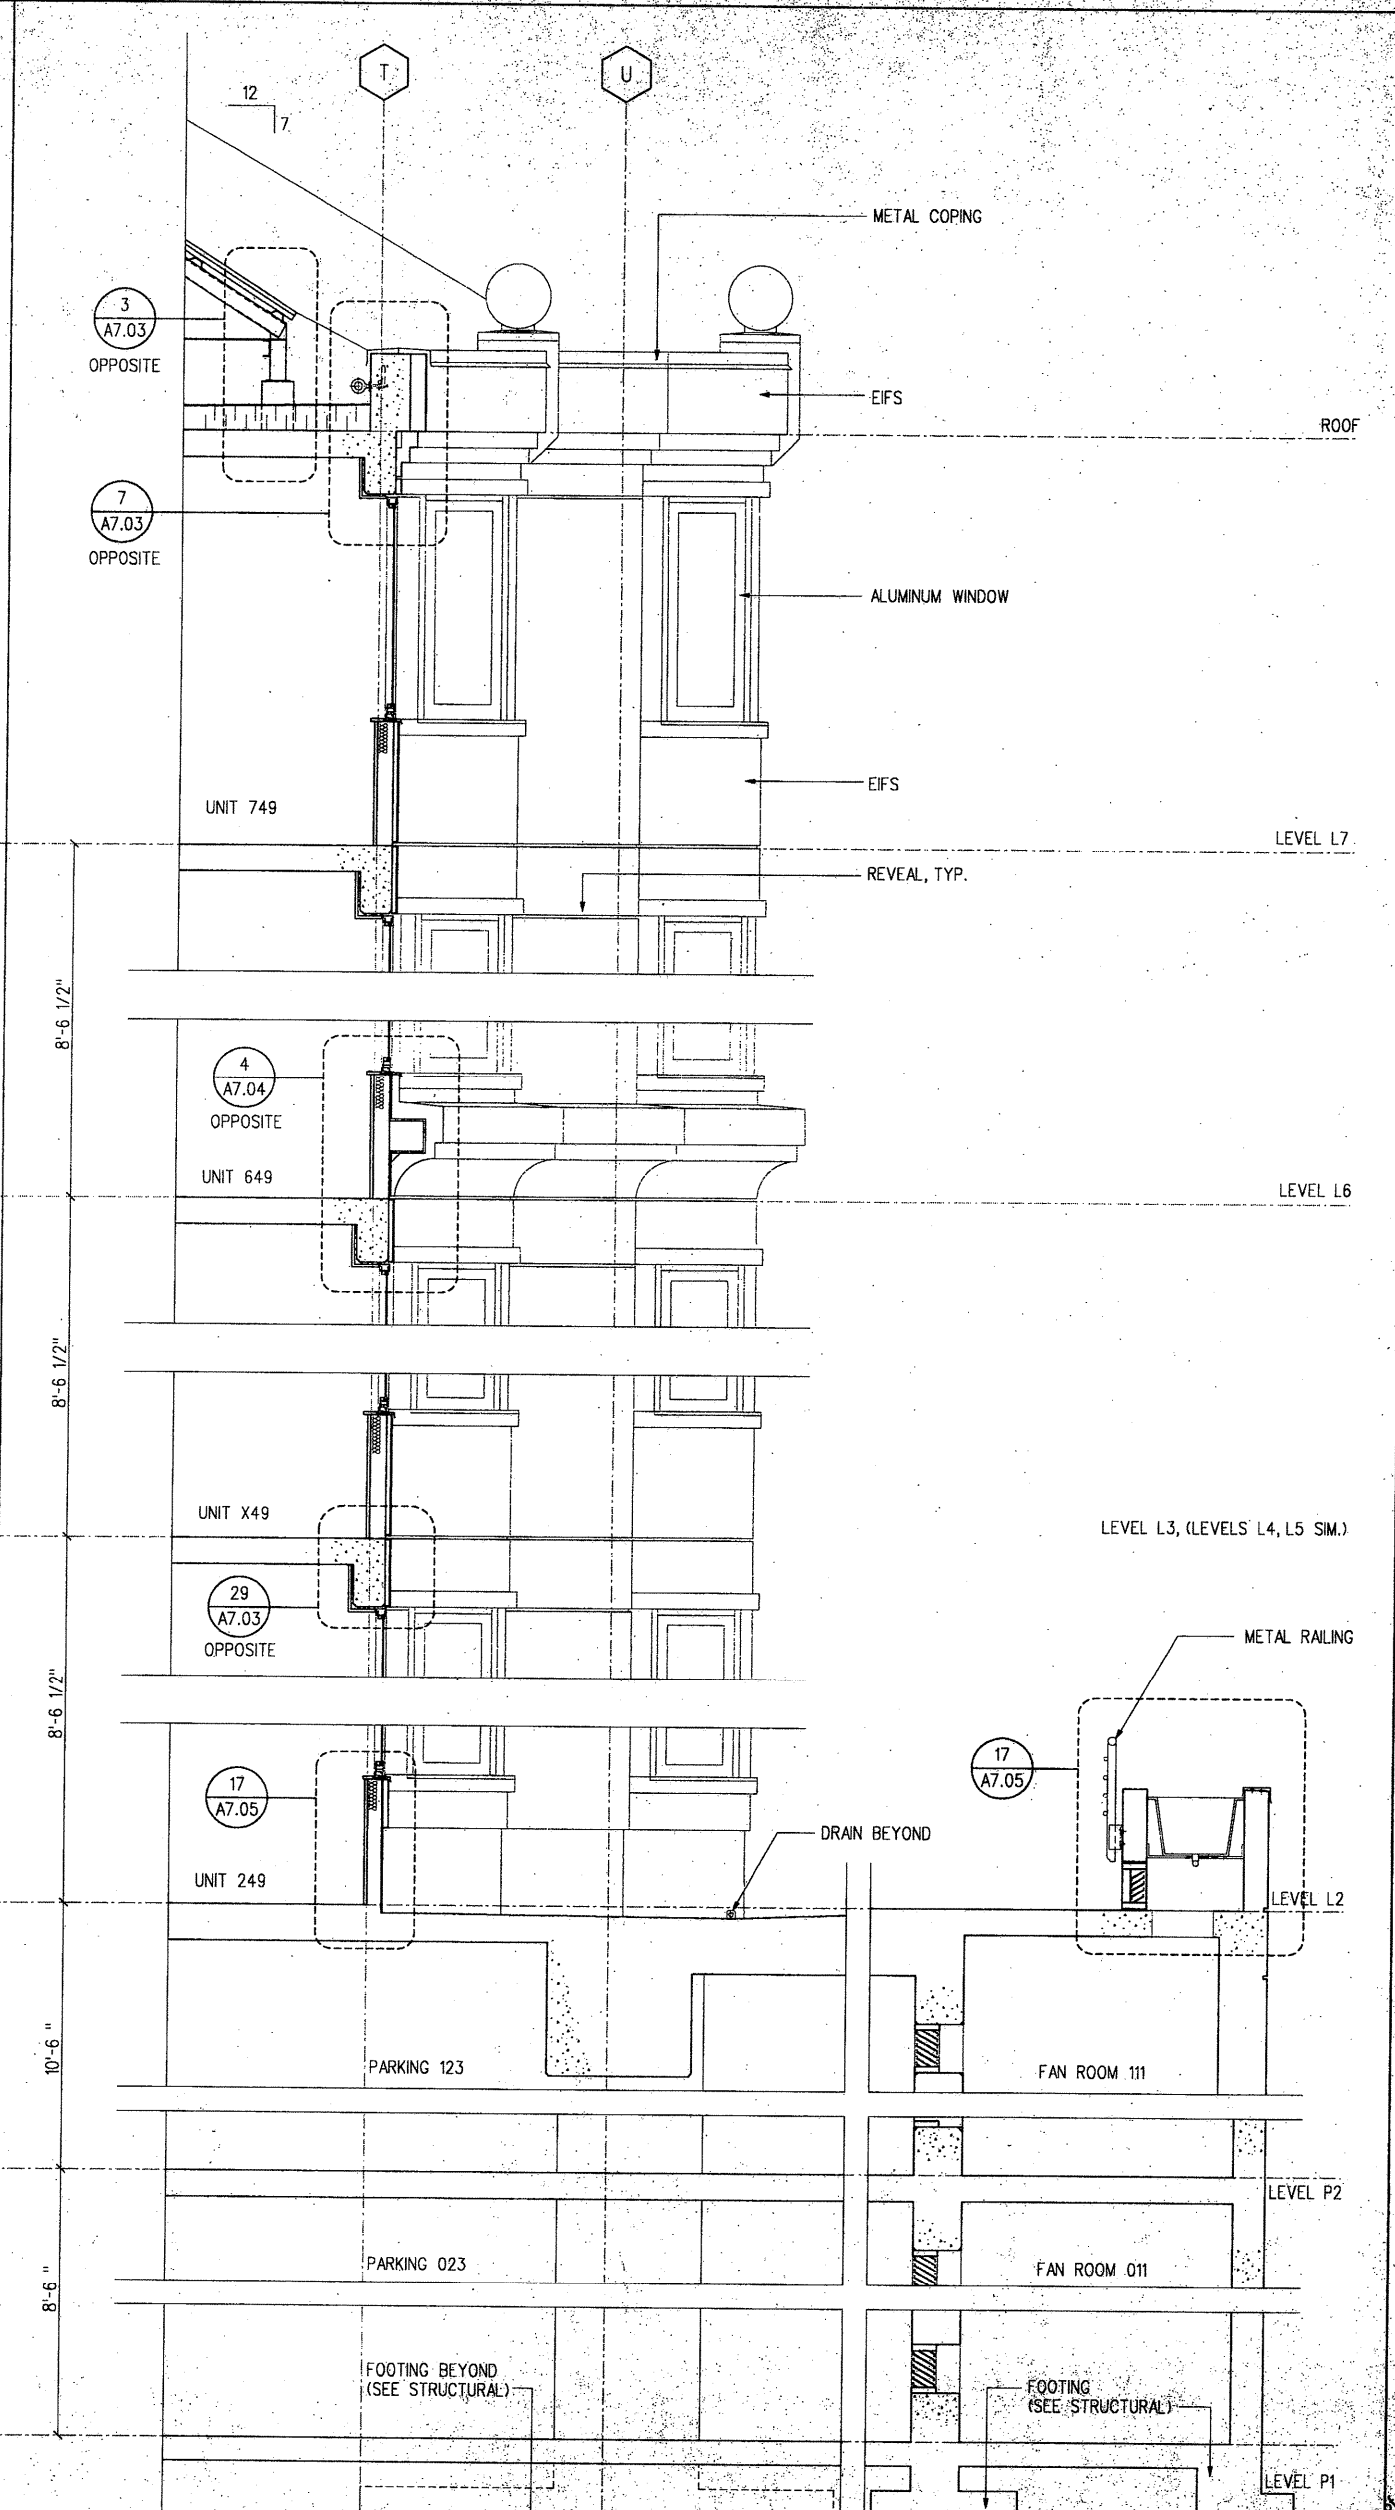

15 WALL SECTION @ PLANTING DECK
SCALE 1/2" = 1'-0"

Architecture
Graphic Design
Interior Design
Planning
Programming

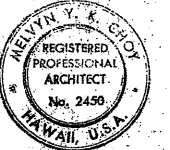


THIS WORK WAS
PREPARED BY ME OR
UNDER MY DIRECT
SUPERVISION.

Project No. MFL 2804.00

**HONUAKAHA AFFORDABLE
HOUSING COMPLEX**

Consultant

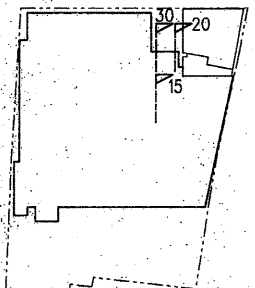

KEY PLAN


No.	Rev.	Date	Description
△			
△			
△			
△			
△			
△			
△			

Project Director: MC
Project Manager: BM
Project Architect: HC
Approved By:
Date: 1/22/94


WALL SECTIONS

APPROVED
This set of plans and specifications shall be of no force or effect unless approved by the Board of Directors of the Honoukaha Affordable Housing Complex. The signing of this plan and specification shall not be held to permit a contractor to build in violation of the provisions of any law, ordinance, or any City, State or Federal law, or any other authority having jurisdiction over the construction of the project.


4.05

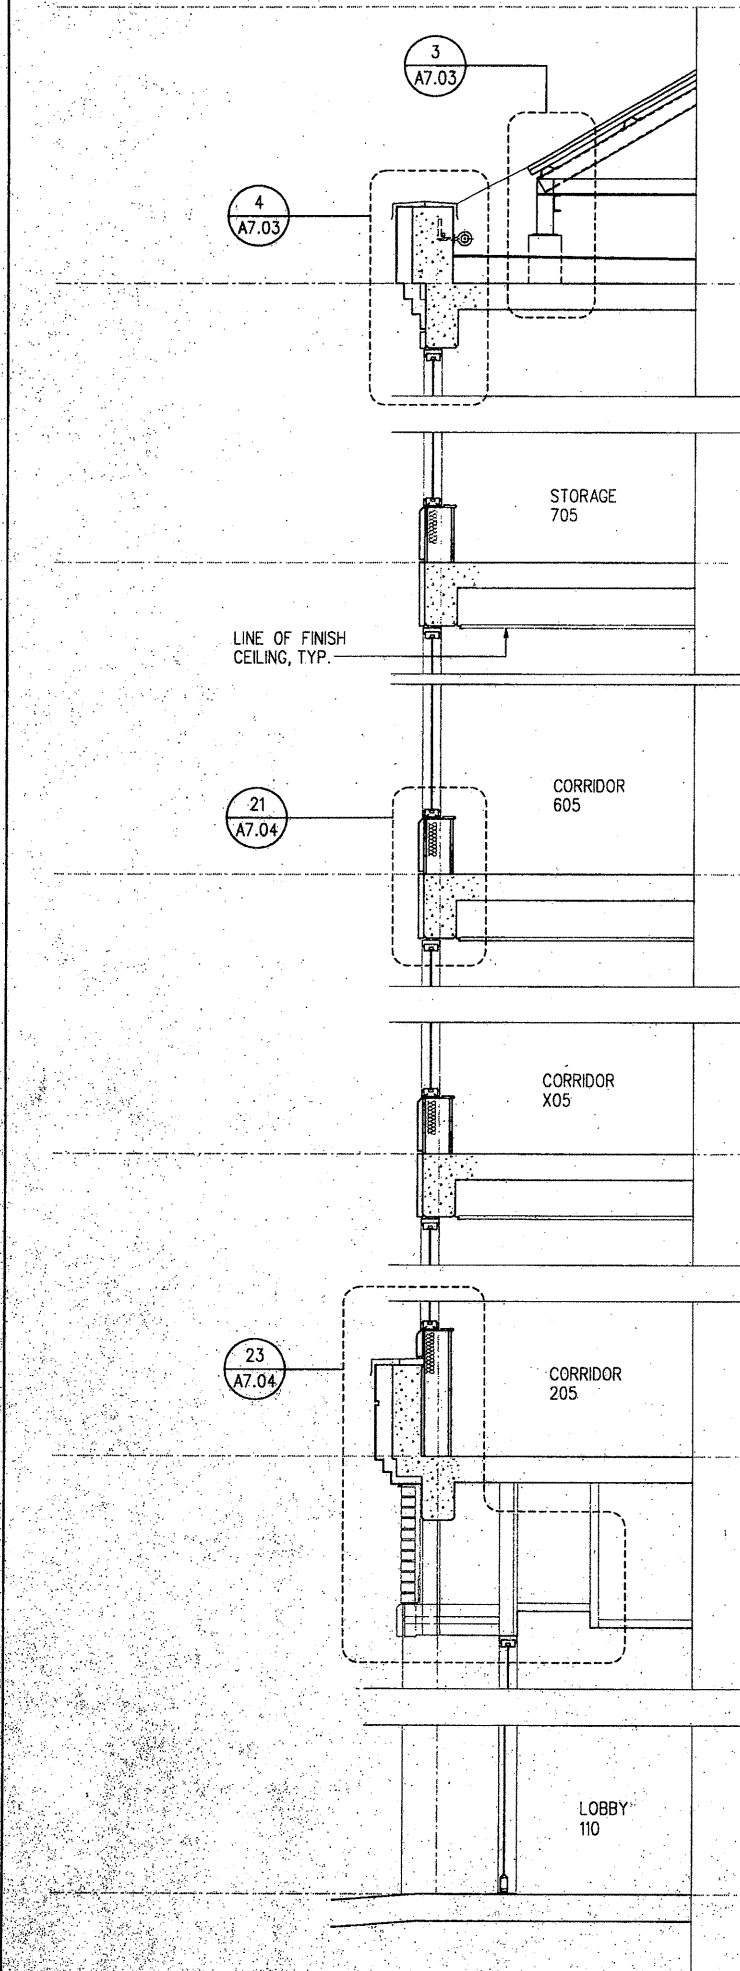

30 WALL SECTION @ WINDOW WALL
SCALE 1/2" = 1'-0"

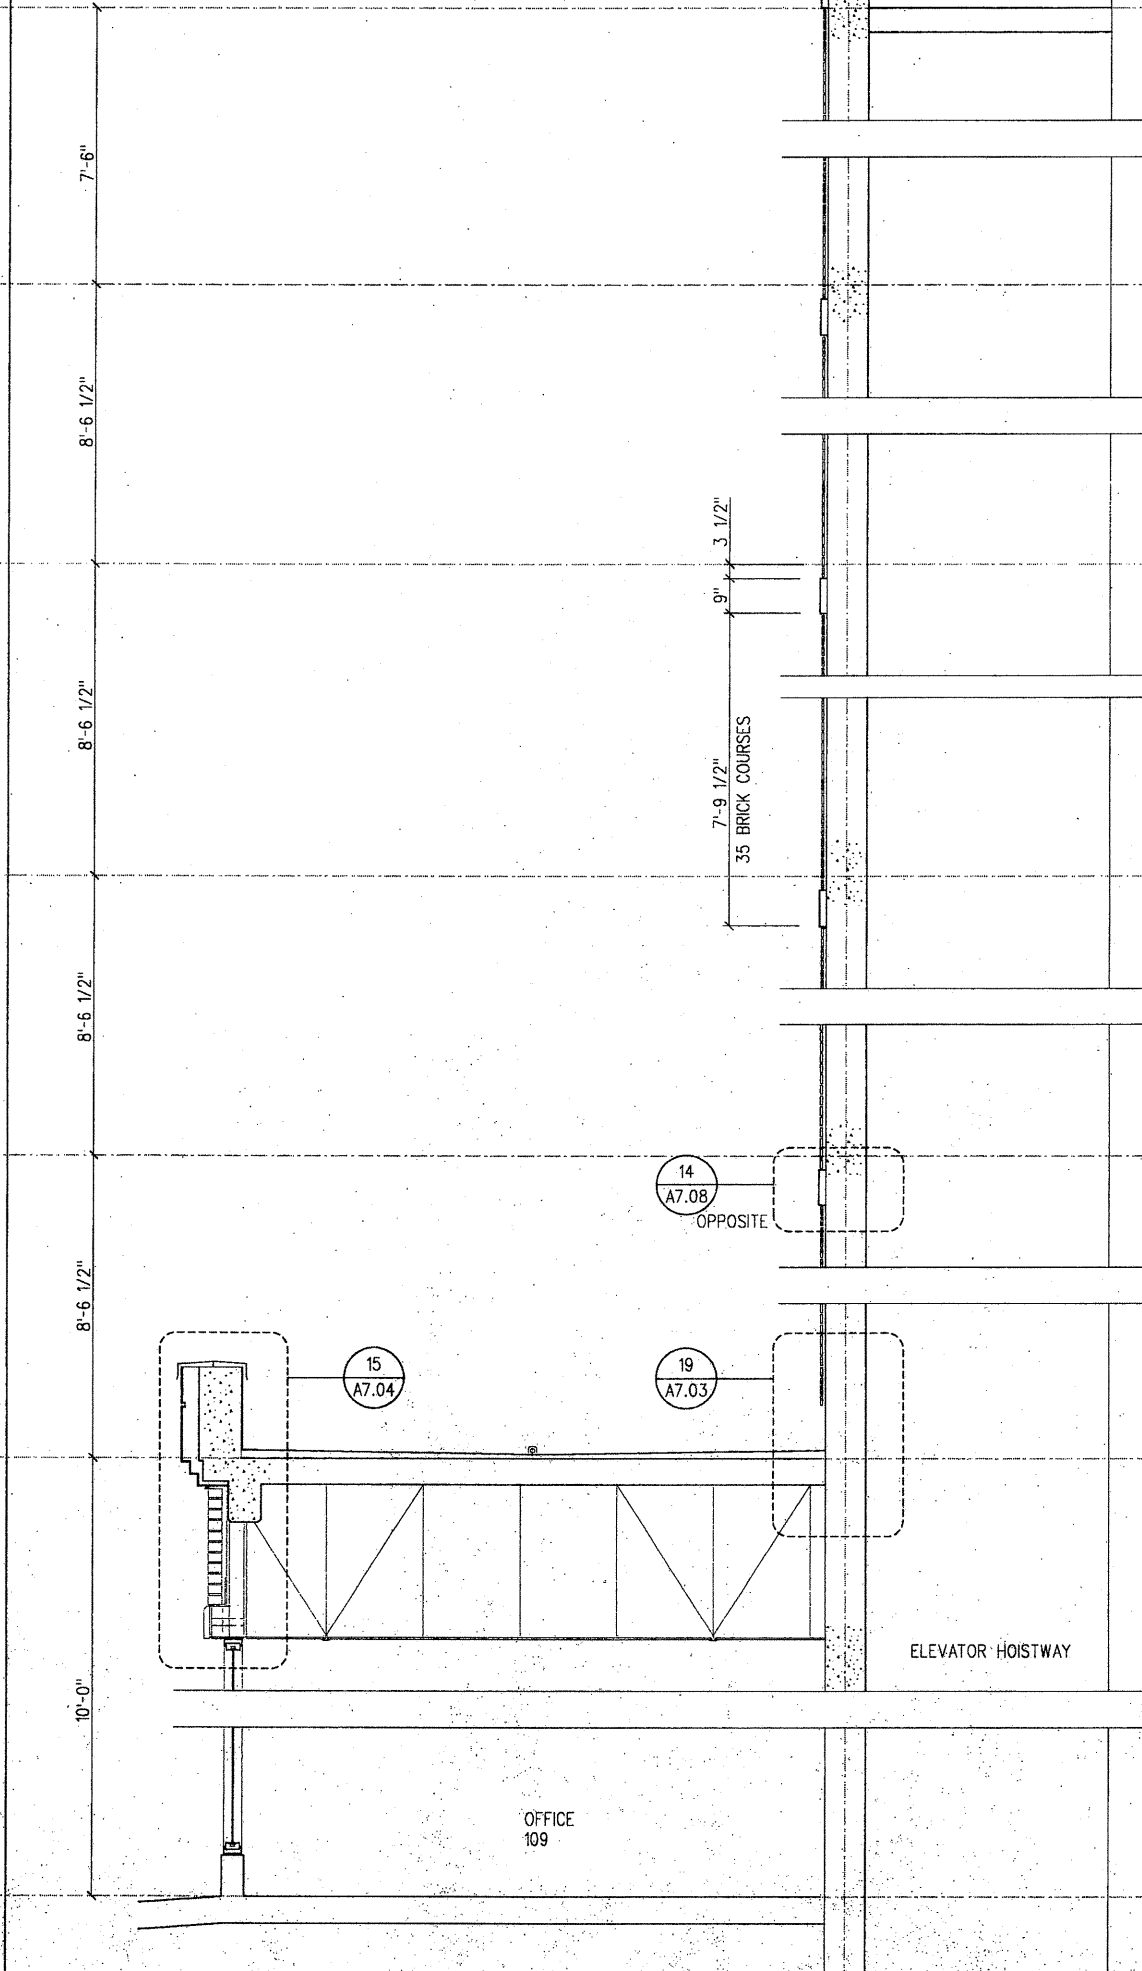


25 WALL SECTION @ ELEV TOWER
SCALE 1/2" = 1'-0"

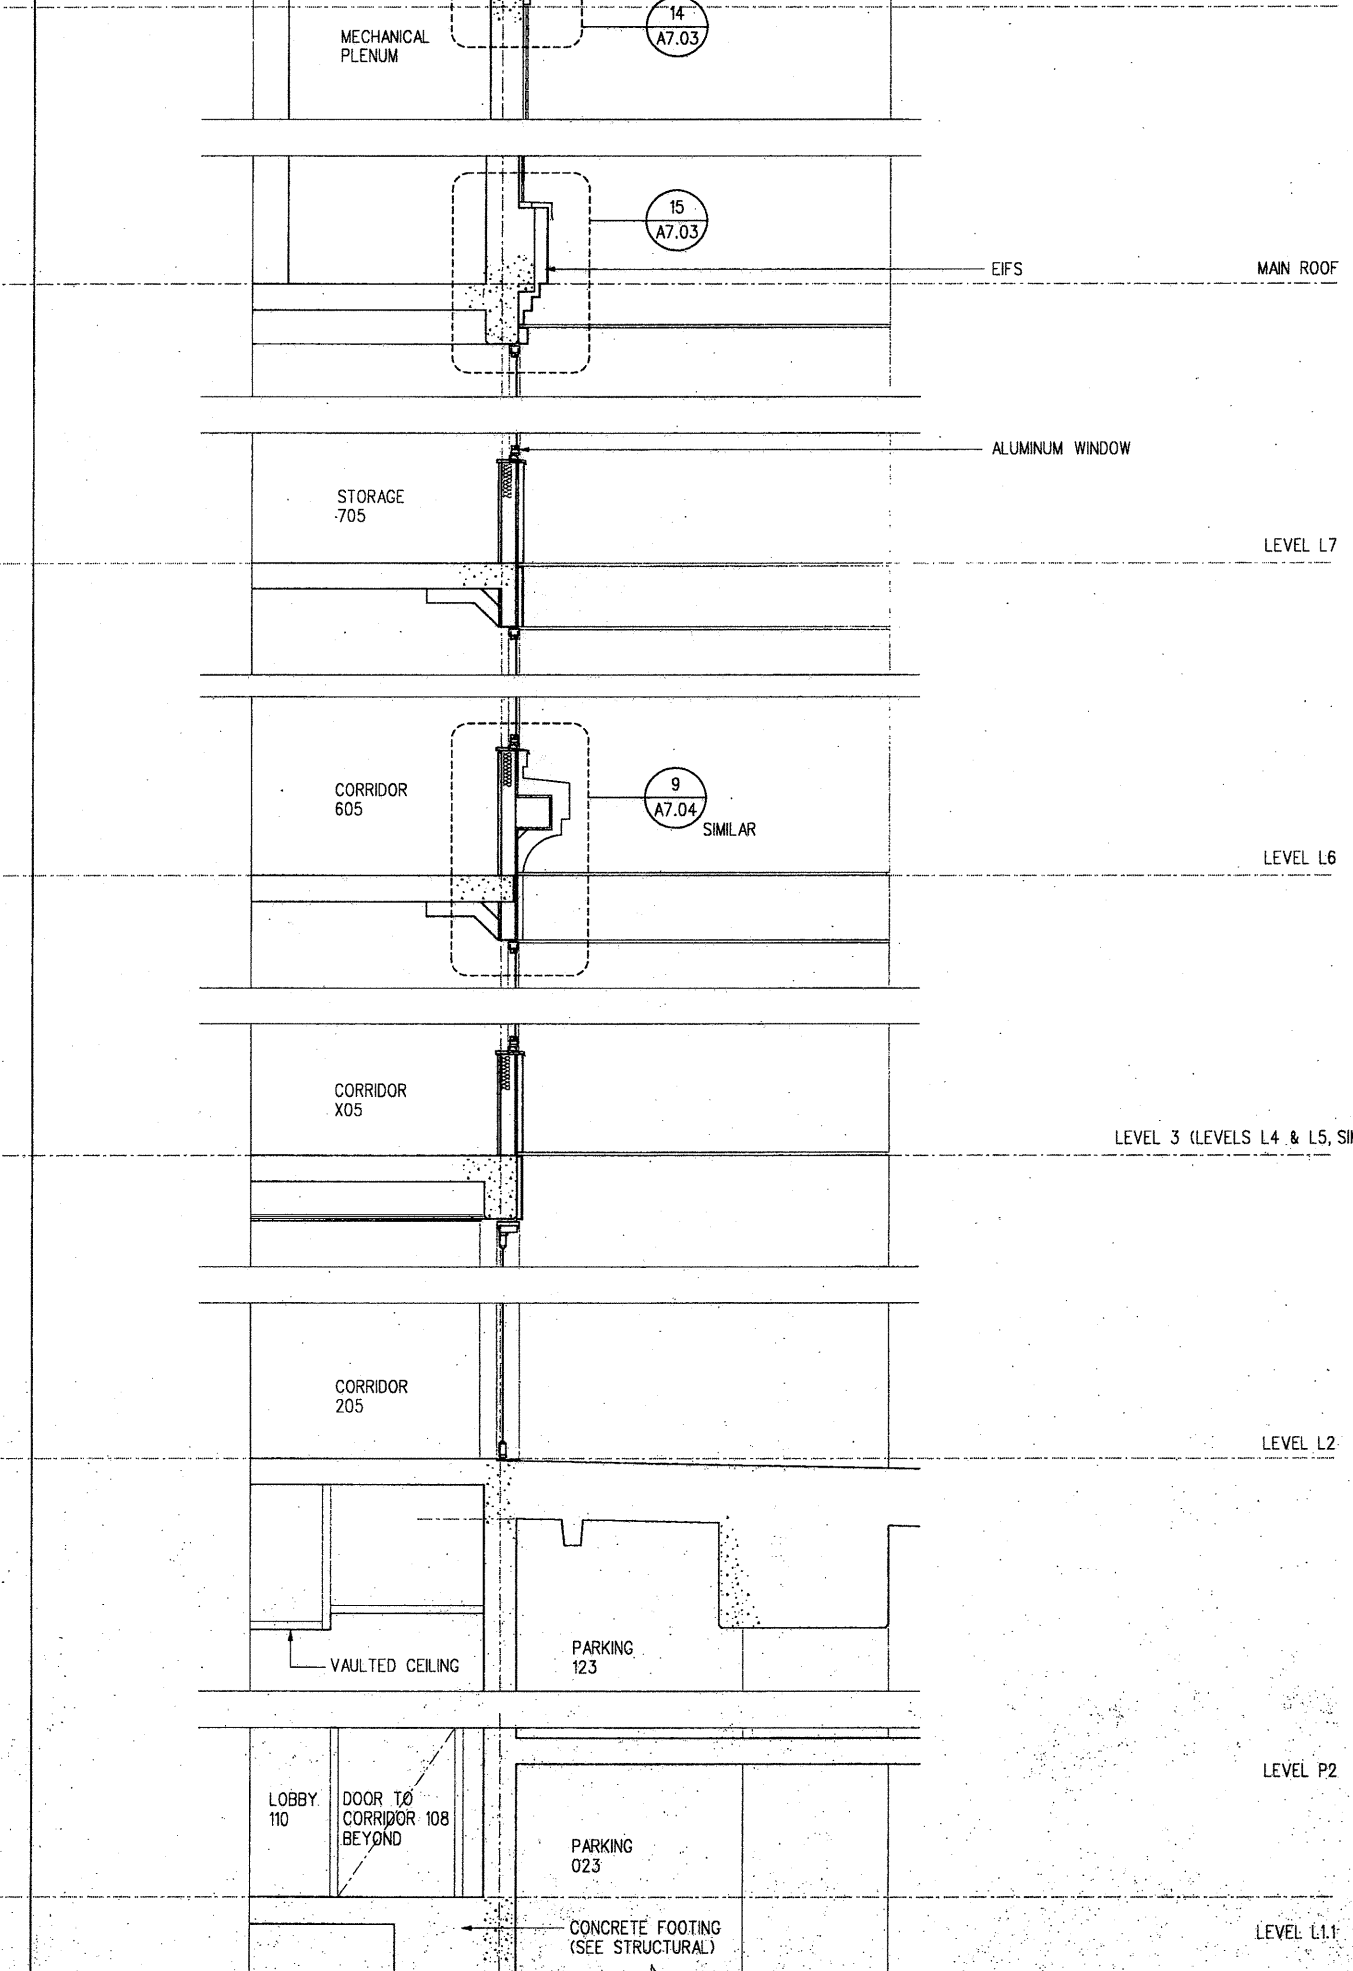

15 WALL SECTION @ ELEV TOWER
SCALE 1/2" = 1'-0"

Architecture
Graphic Design
Interior Design
Planning
Programming

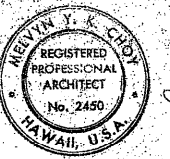

THIS WORK WAS
PREPARED BY ME OR
UNDER MY DIRECT
SUPERVISION.

Project Project No. MFL 2804.00

**HONOLULU AFFORDABLE
HOUSING COMPLEX**


Consultant

KEY PLAN


No.	Rev.	Date	Description
△			
△			
△			
△			
△			
△			
△			
△			

Project Director: MC
Project Manager: BM
Project Architect: RC
Approved By: [Signature]
Date: 10/1/94


STAIRS AND SECTIONS
This set of plans and sections is to be used for the construction of the project. It is to be used in conjunction with the other plans and sections. The stamping of this set of plans and sections shall not be valid unless it is stamped by the City Engineer. BUILDING DEPARTMENT, CITY OF HONOLULU.

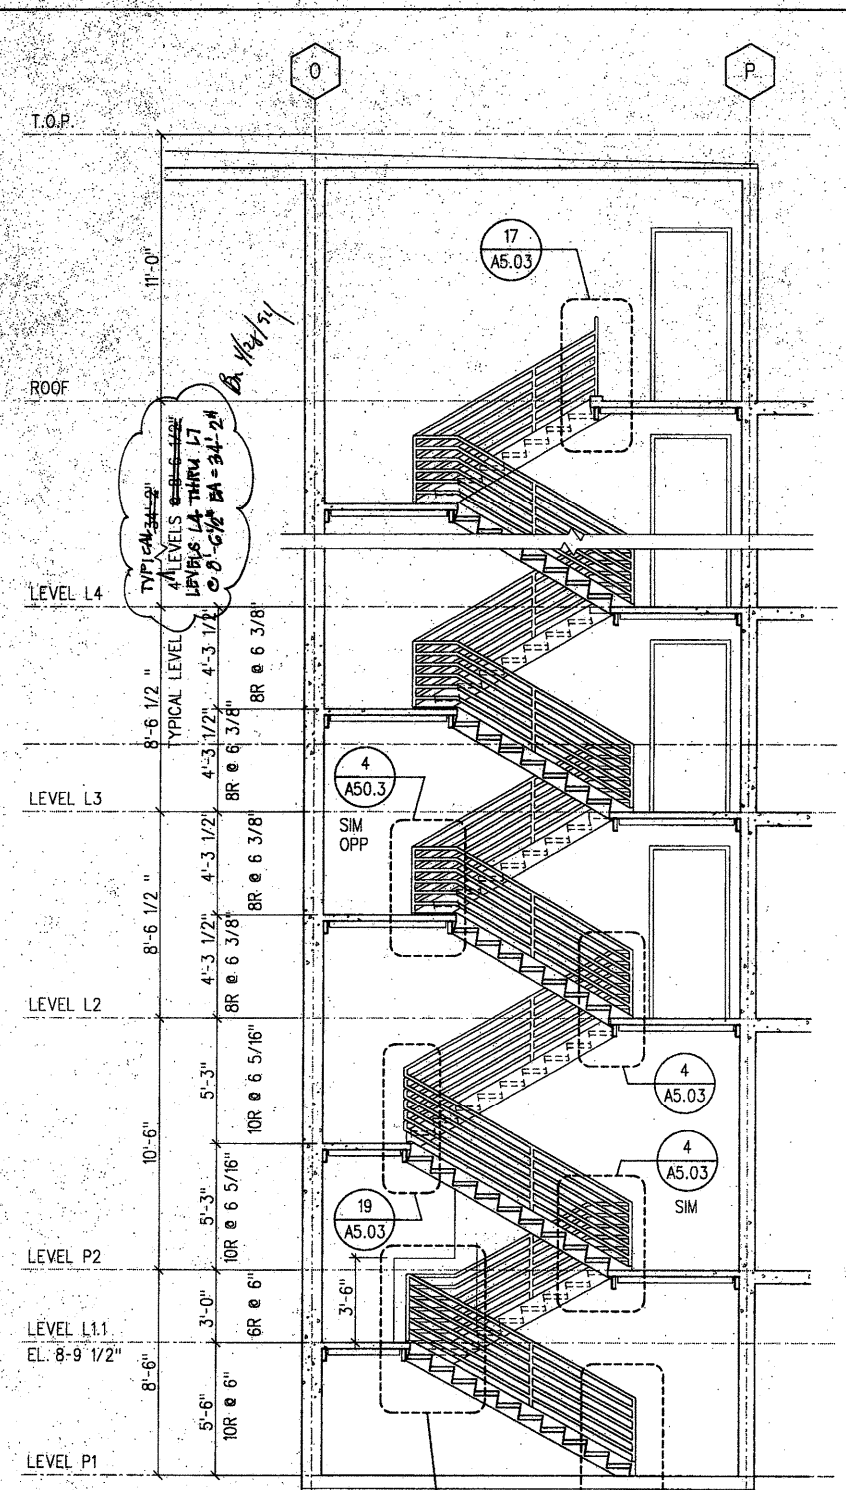


28 STAIR NO 2 SECTION
SCALE 1/4" = 1'-0"

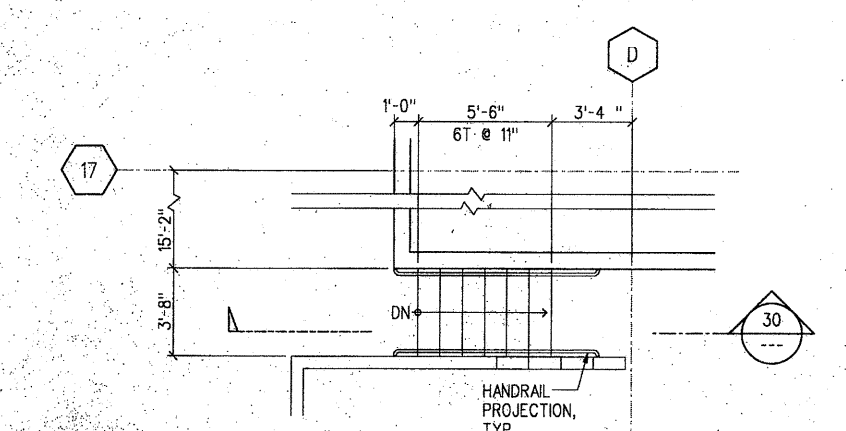


29 STAIR NO 8 PLAN
SCALE 1/4" = 1'-0"

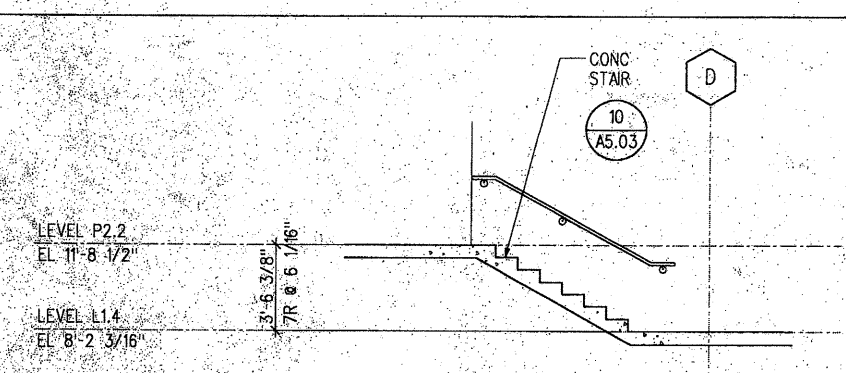


30 STAIR NO 8 SECTION
SCALE 1/4" = 1'-0"

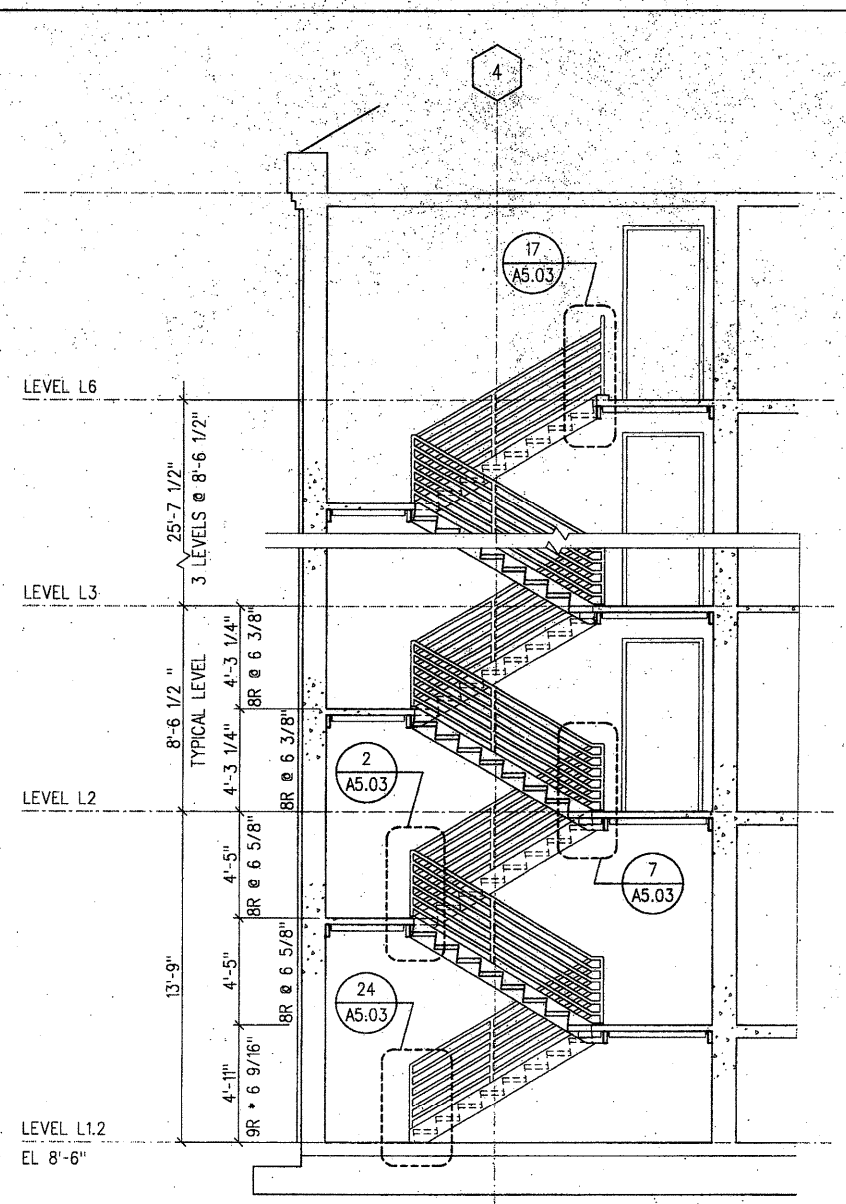


23 STAIR NO 1 SECTION
SCALE 1/4" = 1'-0"

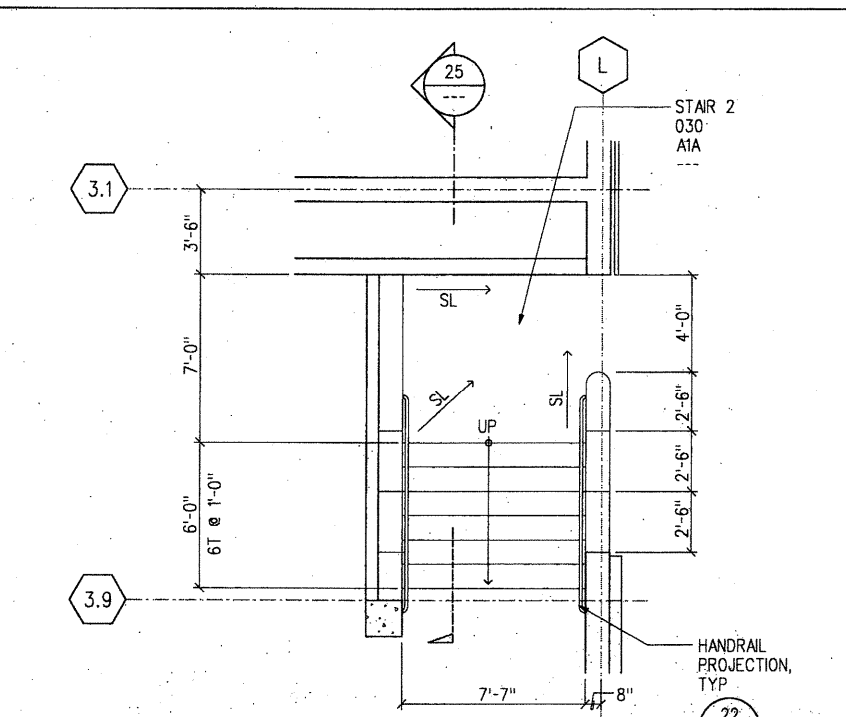


24 STAIR NO 4 PLAN
SCALE 1/4" = 1'-0"

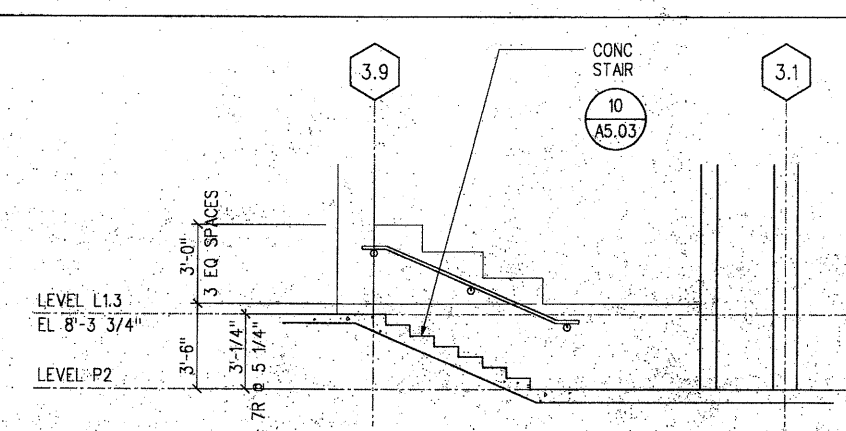


25 STAIR NO 4 SECTION
SCALE 1/4" = 1'-0"

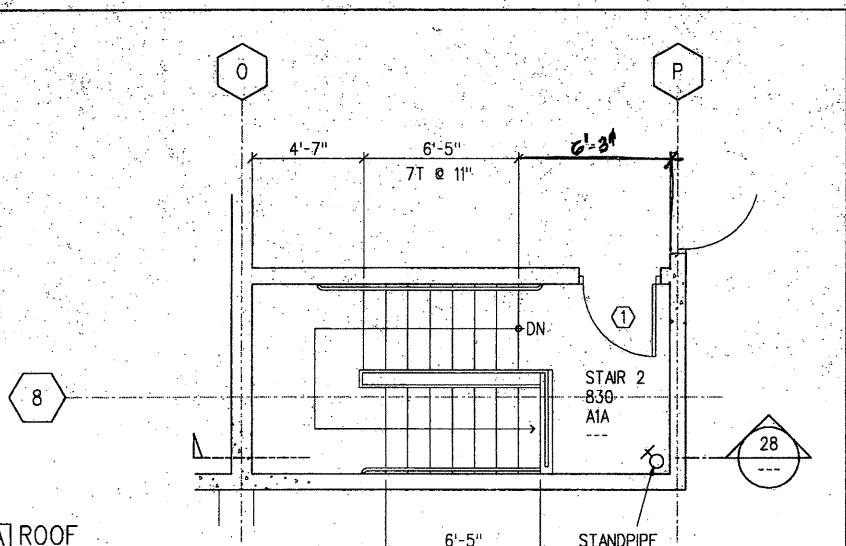


A ROOF

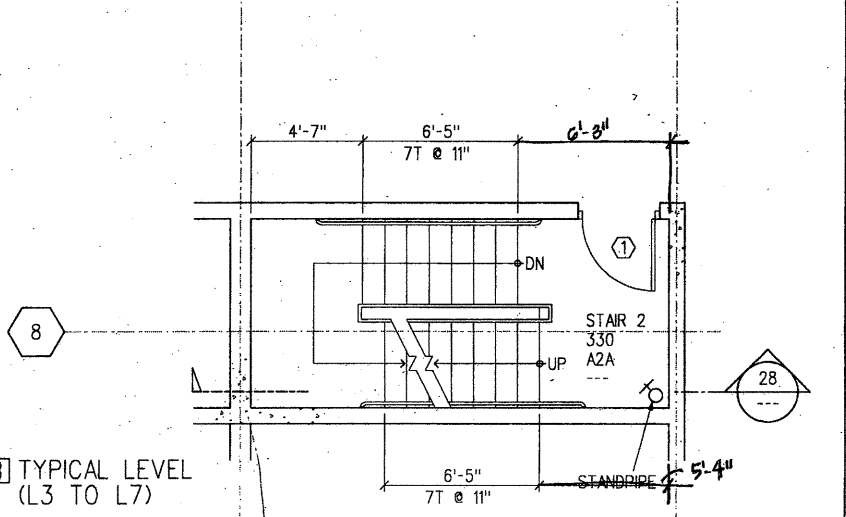


B TYPICAL LEVEL (L3 TO L7)

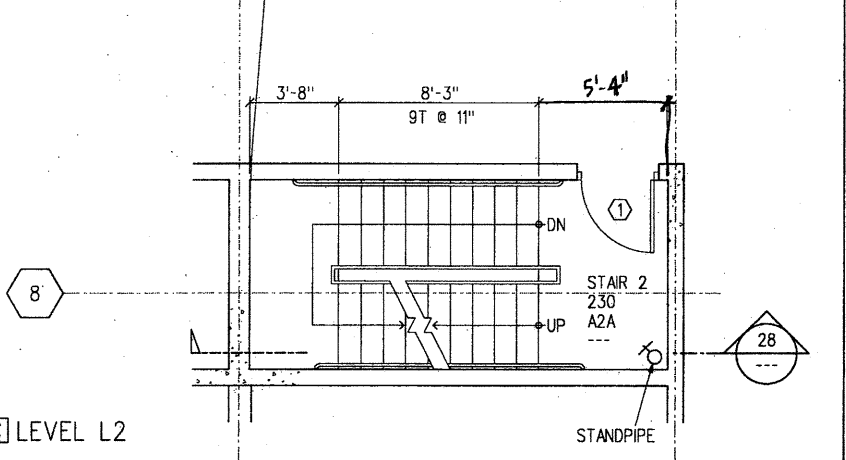

C LEVEL L2

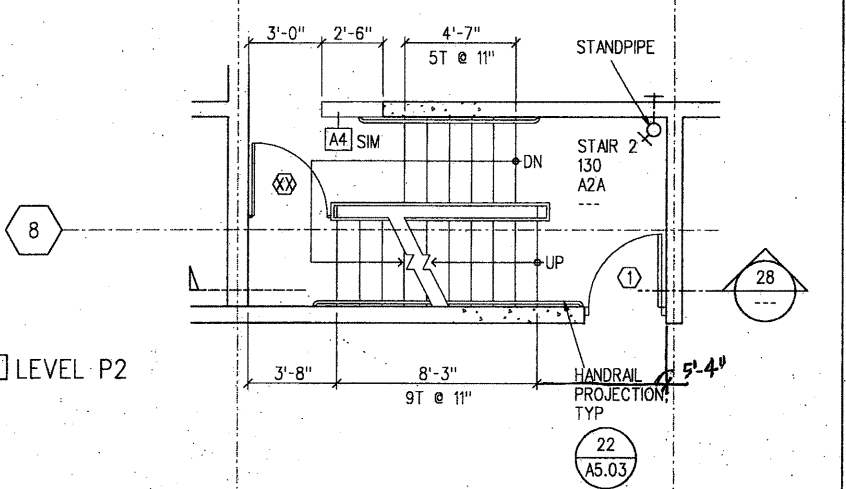


D LEVEL P2

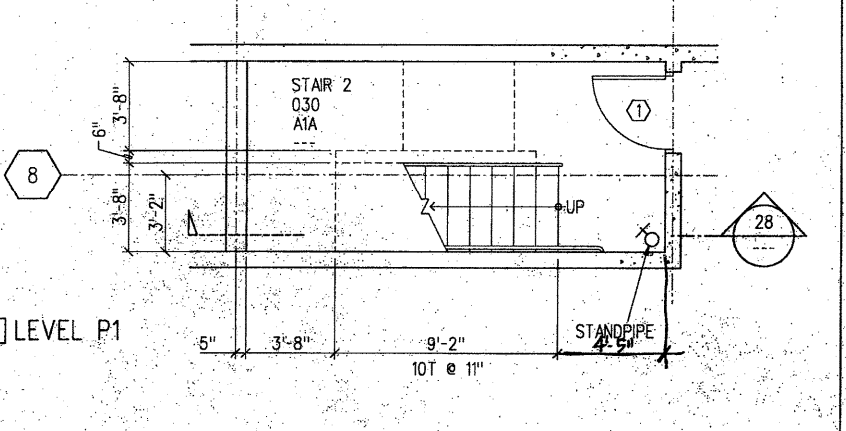


E LEVEL P1


15 STAIR NO 2 PLANS
SCALE 1/4" = 1'-0"

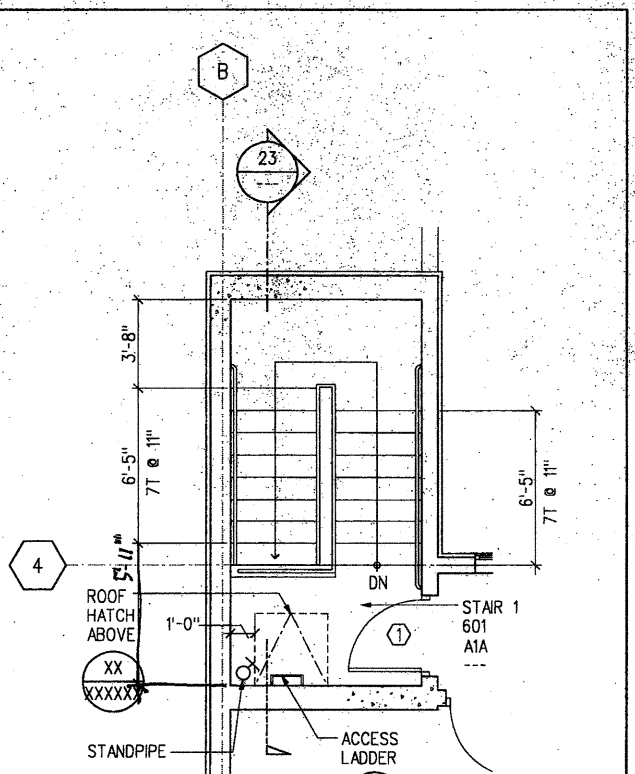

A ROOF

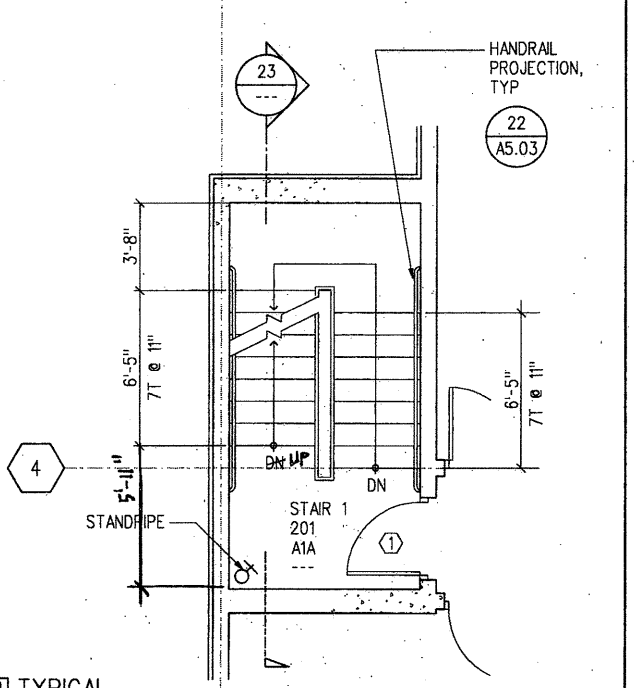

B TYPICAL LEVEL (L2 TO L6)

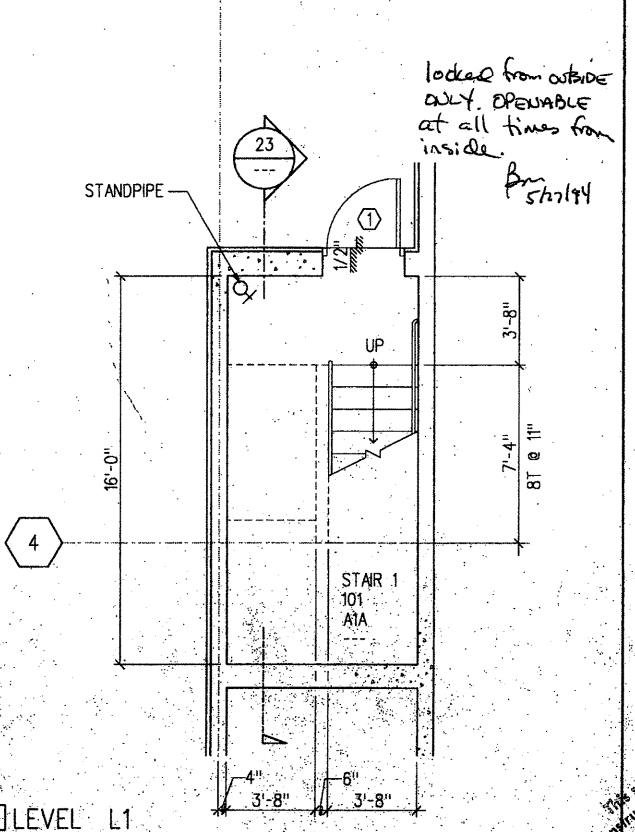

C LEVEL L1

10 STAIR NO 1 PLANS
SCALE 1/4" = 1'-0"

Architecture
Graphic Design
Interior Design
Planning
Programming



THIS WORK WAS
PREPARED BY ME OR
UNDER MY DIRECT
SUPERVISION.

Project No. MFL 2804.00

HONUAKAHA AFFORDABLE HOUSING COMPLEX


Consultant

KEY PLAN


No.	Rev.	Date	Description
△			
△			
△			
△			
△			
△			
△			
△			
△			

Project Director: MC
Project Manager: BM
Project Architect: RC
Approved By:
Date: 1/21/94


APPROVED
This set of drawings is prepared for the construction of the project. It is not to be used for any other purpose without the written approval of the architect. The drawings are to be approved by the City and County of Honolulu. 

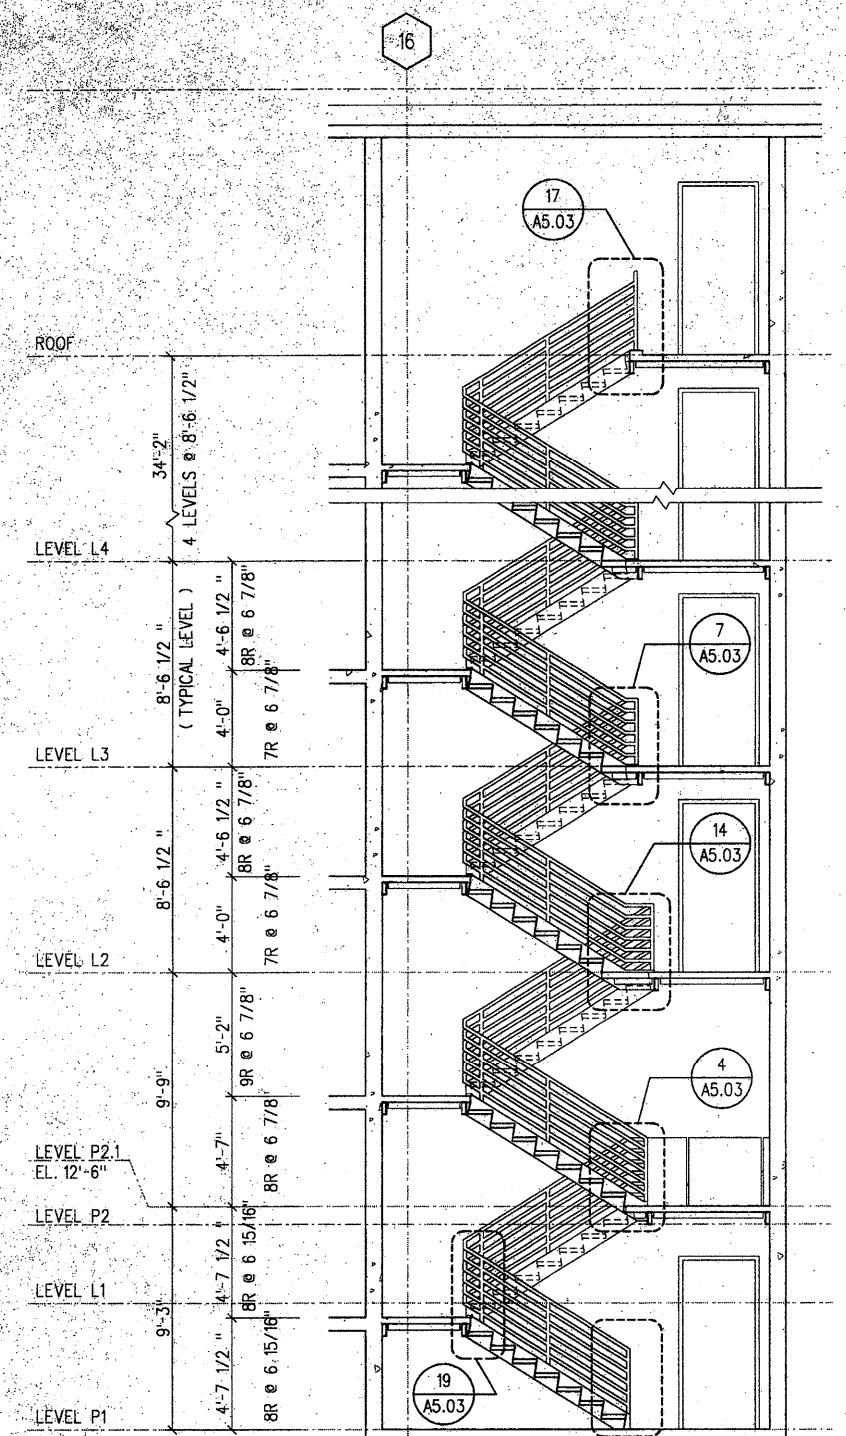


28 STAIR NO 3 SECTION
SCALE 1/4" = 1'-0"

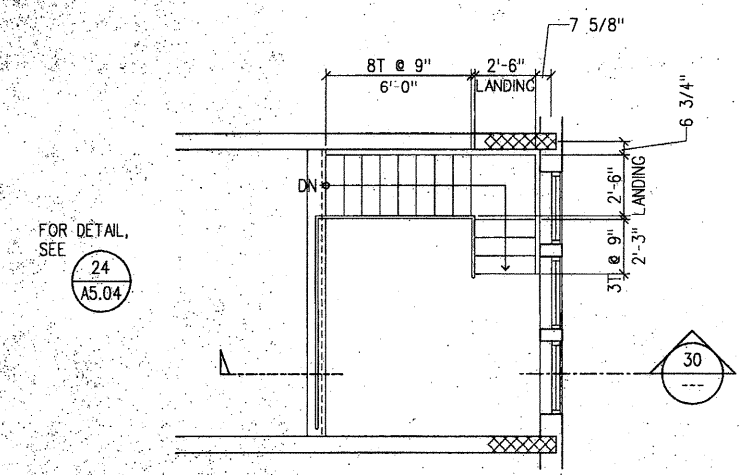


29 STAIR NO 7 PLAN
SCALE 1/4" = 1'-0"

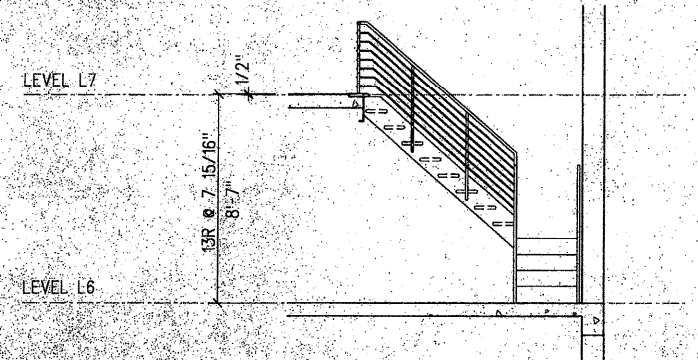


30 STAIR NO 7 SECTION
SCALE 1/4" = 1'-0"

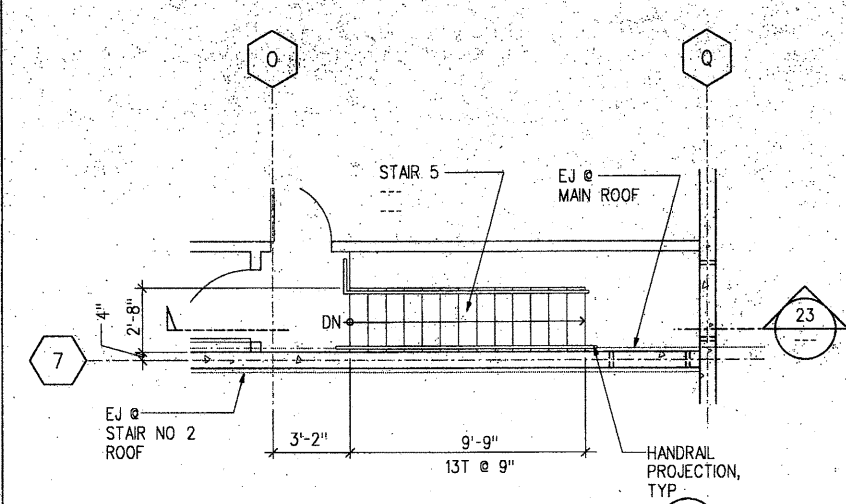


22 STAIR NO 5 PLAN
SCALE 1/4" = 1'-0"

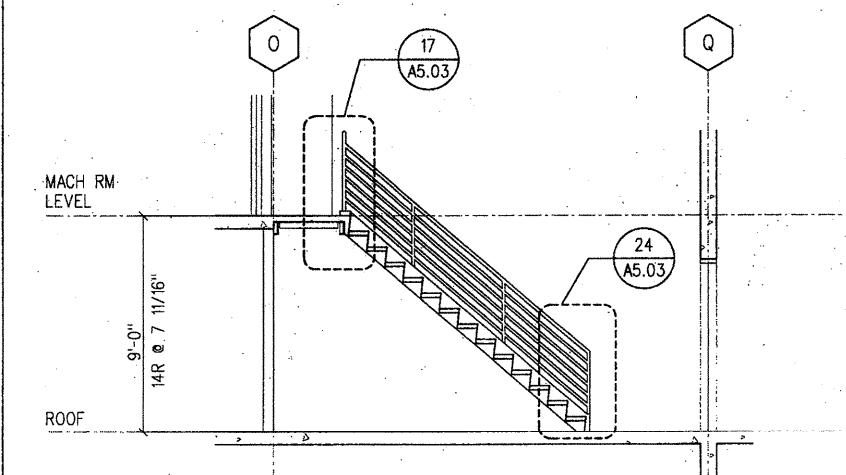


23 STAIR NO 5 SECTION
SCALE 1/4" = 1'-0"

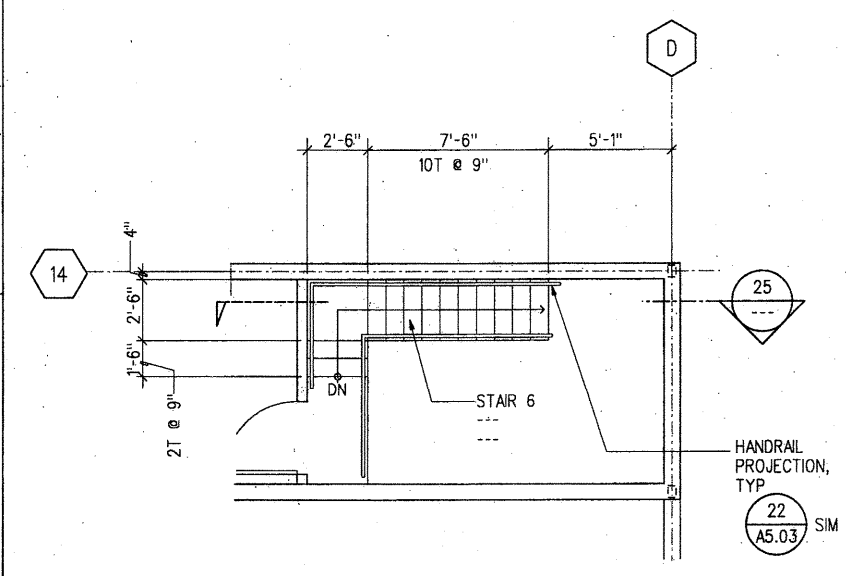


24 STAIR NO 6 PLAN
SCALE 1/4" = 1'-0"

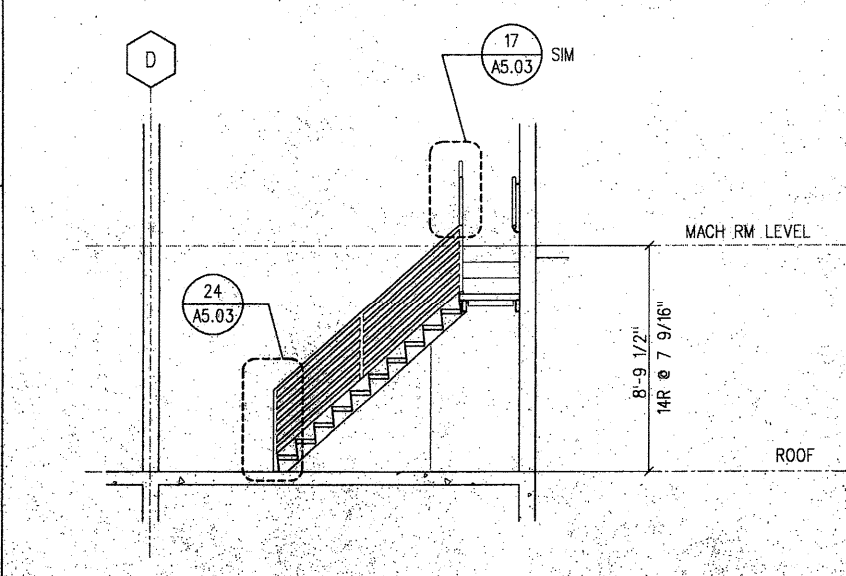



25 STAIR NO 6 SECTION
SCALE 1/4" = 1'-0"

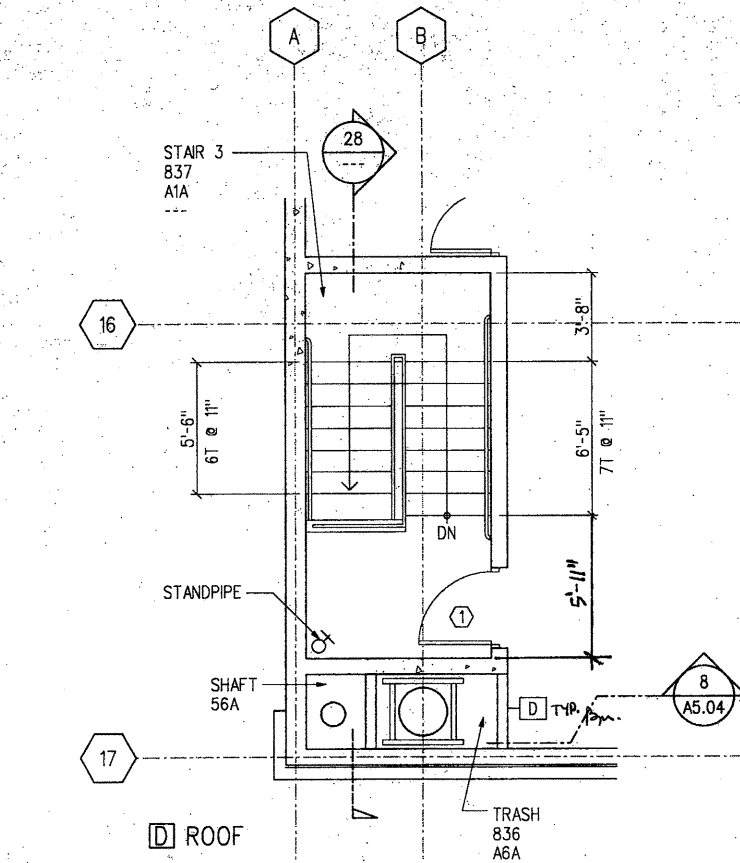


14 STAIR NO 3 PLANS
SCALE 1/4" = 1'-0"

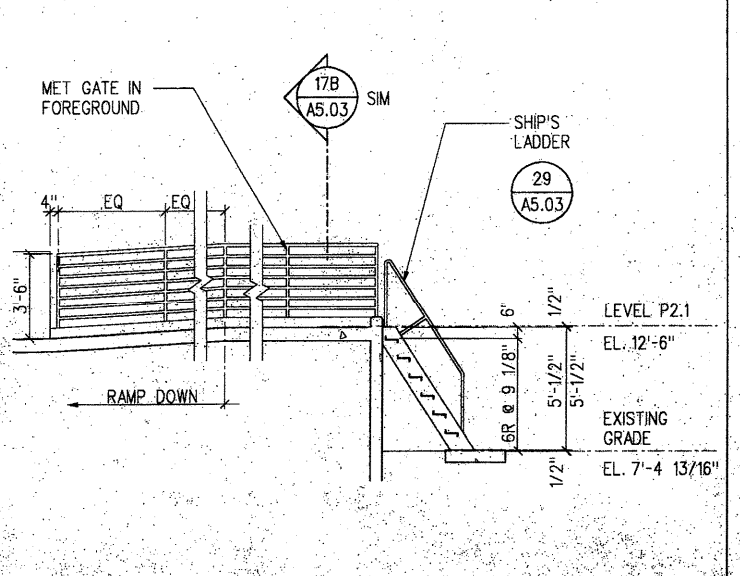

15 SHIP'S LADDER SECTION
SCALE 1/4" = 1'-0"

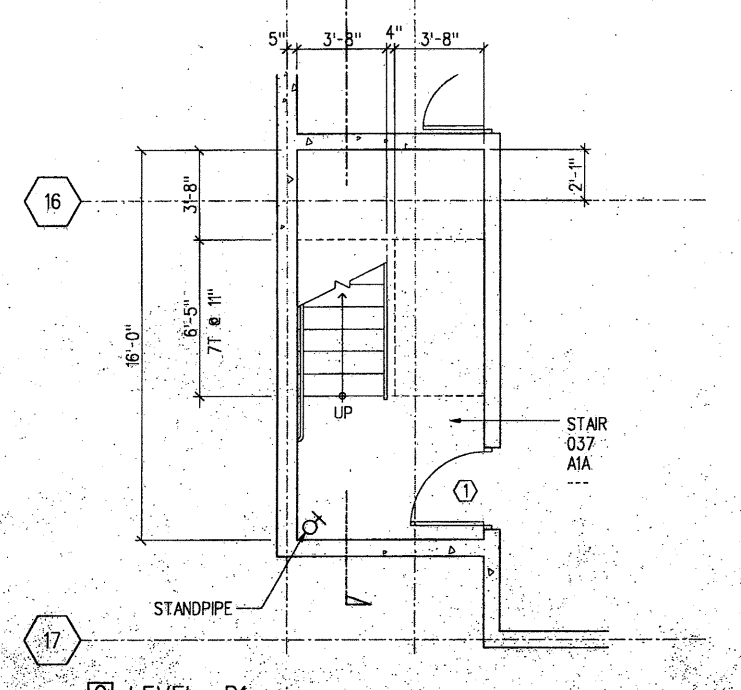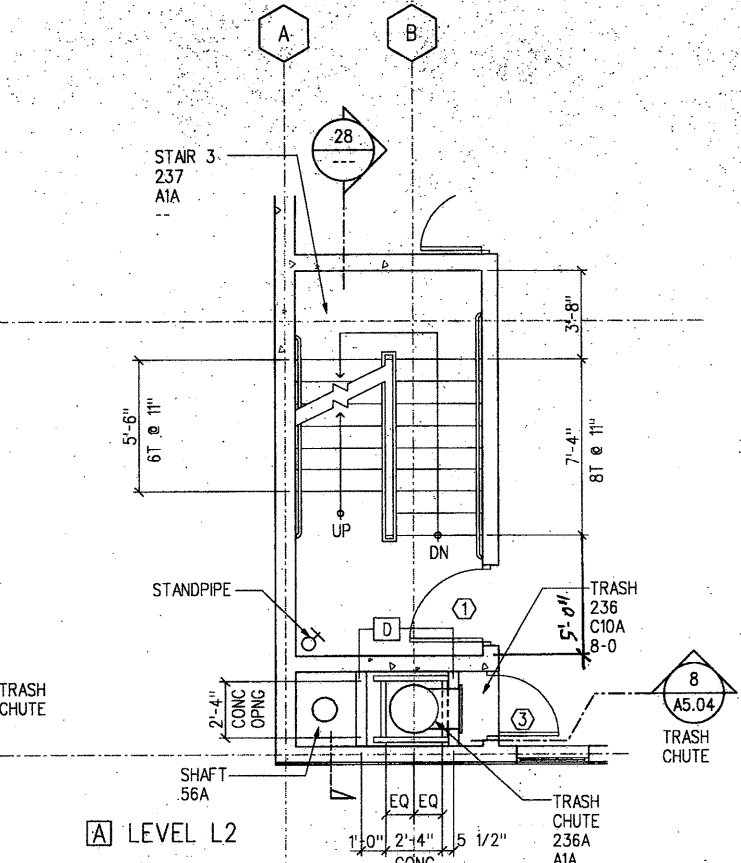













18 STAIR NO 3 PLANS
SCALE 1/4" = 1'-0"

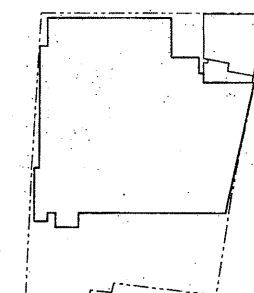

KEY PLAN

[illegible][illegible]

DETAILS

            

Architecture
Graphic Design
Interior Design
Planning
Programming




THIS WORK WAS
PREPARED BY ME OR
UNDER MY DIRECT
SUPERVISION.

Project No. MFL 2804.00

**HONUAKAHA AFFORDABLE
HOUSING COMPLEX**

Consultant

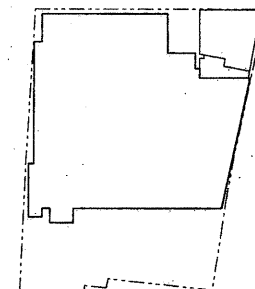


KEY PLAN


No.	Rev.	Date	Description
1	01	5/20/94	Initial Design
2	02	5/20/94	Revised Design
3			
4			
5			
6			
7			
8			
9			
10			

Project Director: MC
Project Manager: BM
Project Architect: RLB
Architect: RLB
Engineer: RLB
Designer: RLB
Checker: RLB
Reviewer: RLB
Approver: RLB
Date: 5/20/94
By: RLB
Title: Architect
Stamp: BUILDING DEPARTMENT - City & County of Honolulu


APPROVED
This set of plans and specifications is hereby approved for construction. It is understood that the contractor shall be responsible for obtaining all necessary permits and for the proper interpretation of the specifications. The stamping of this set of plans and specifications shall not be valid until the Building Department has received the required fee and the Building Department has issued its approval of the plans and specifications. Building Department - City & County of Honolulu

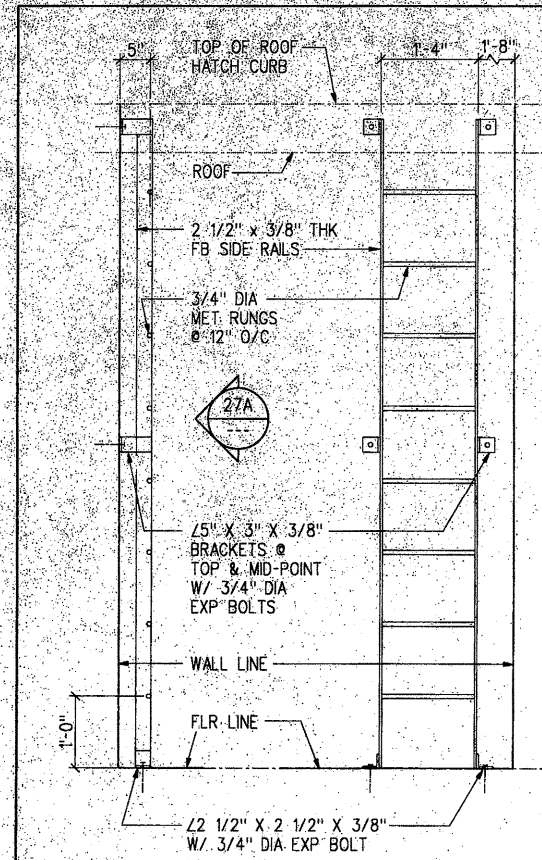


27 ACCESS LADDER
SCALE 3/4" = 1'-0"

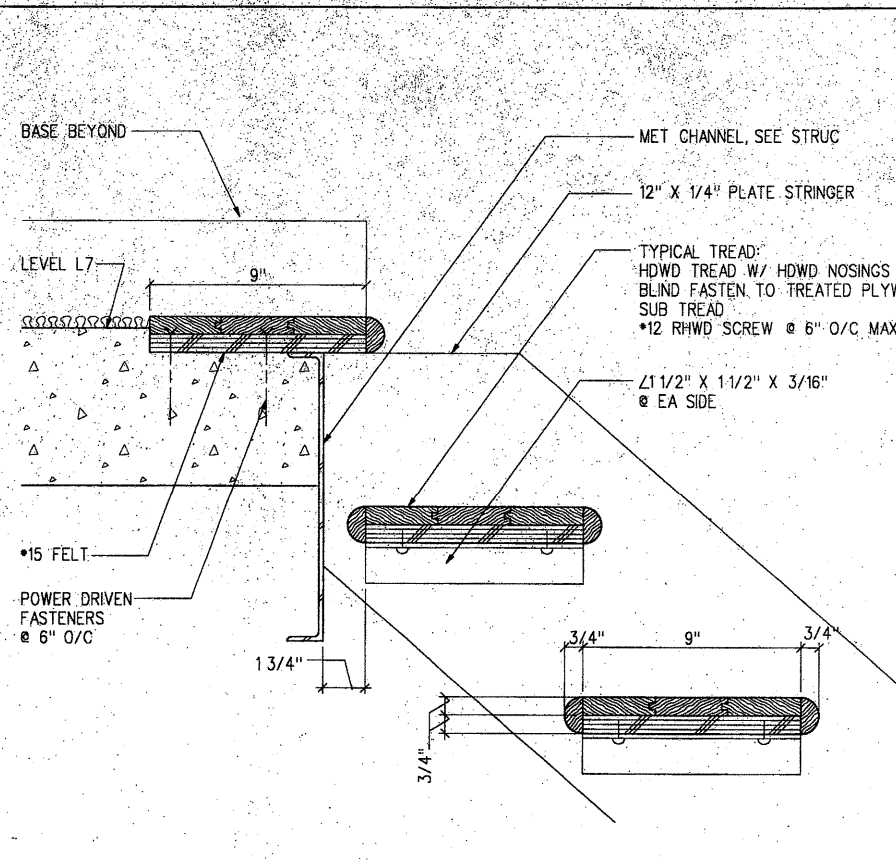


28 STAIR @ FLOOR LANDING
SCALE 3" = 1'-0"

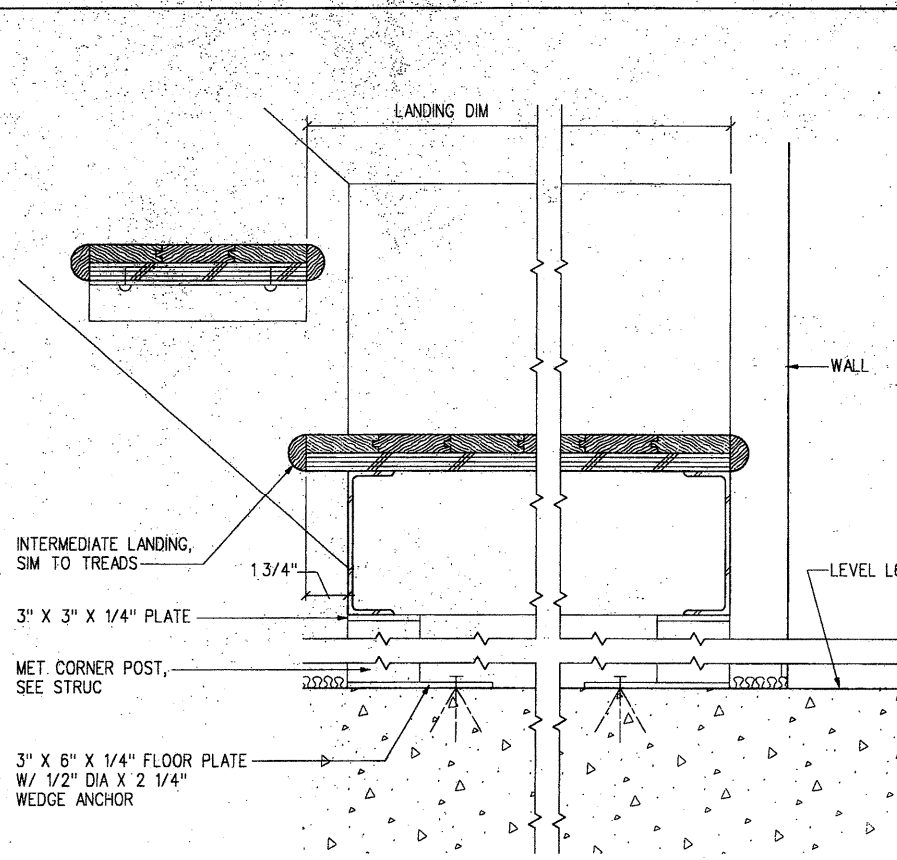


29 STAIR @ INTERMEDIATE LANDING
SCALE 3" = 1'-0"

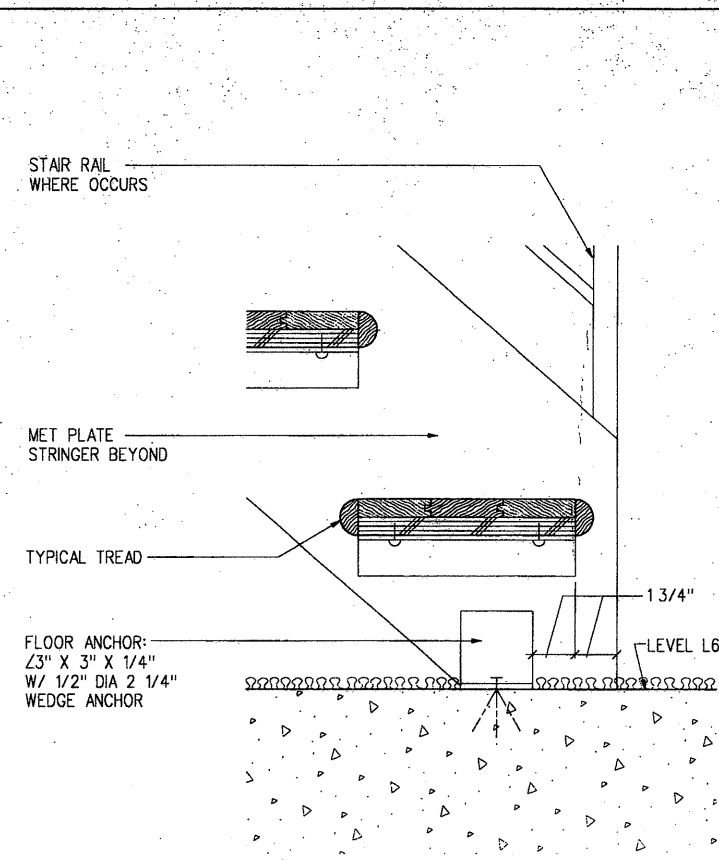


30 STAIR @ BASE
SCALE 3" = 1'-0"

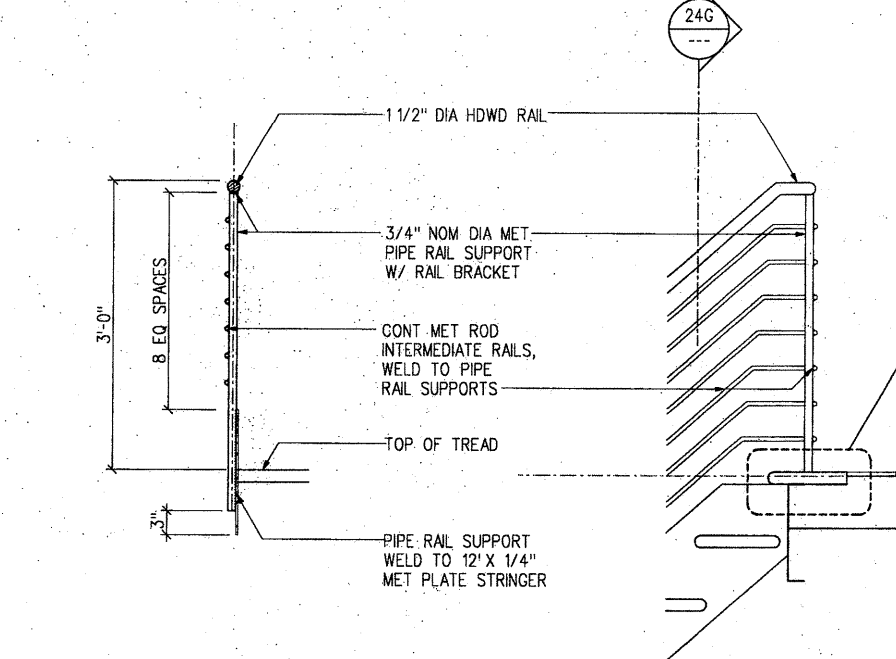

31 STAIR RAIL SECTION
SCALE 1" = 1'-0"

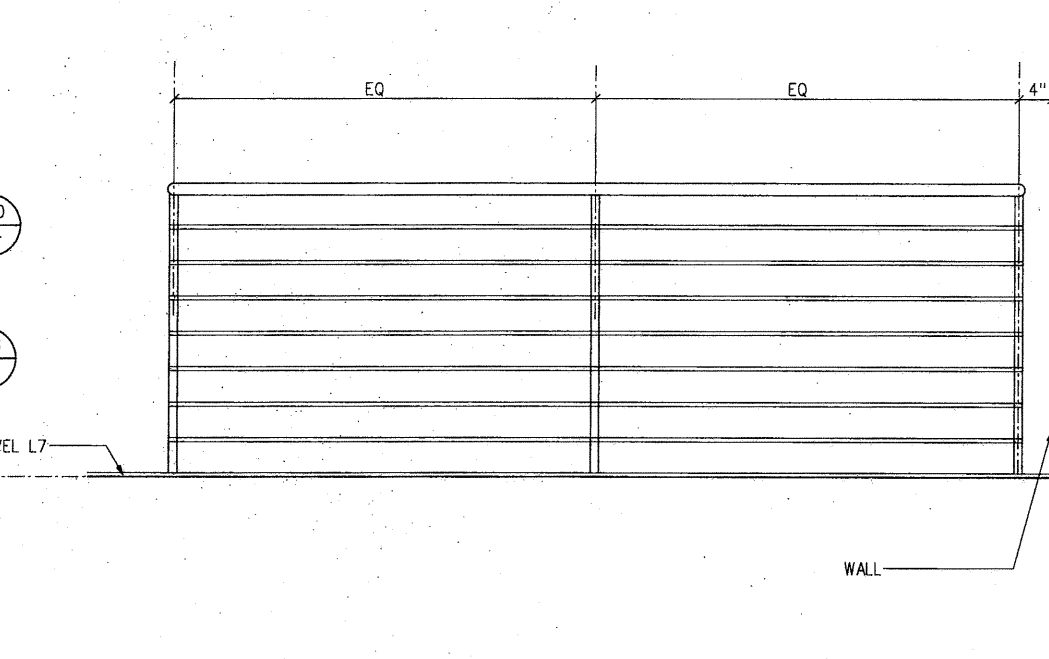

32 PARTIAL STAIR RAIL FRONT ELEVATION & GUARDRAIL SIDE ELEVATION
SCALE 1" = 1'-0"

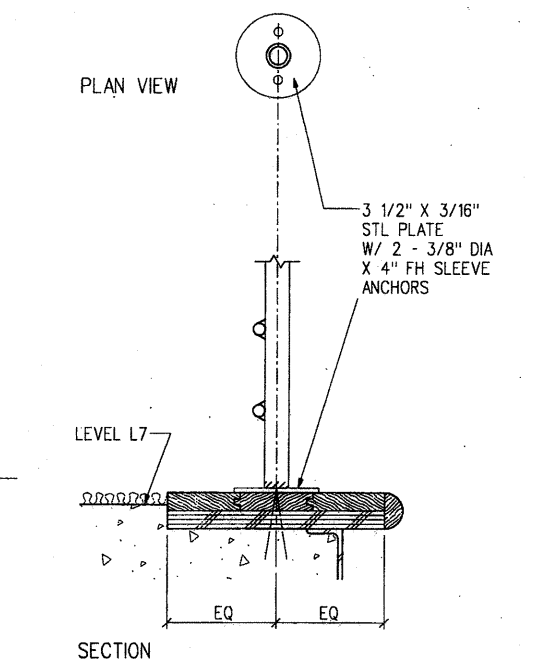

33 GUARDRAIL FRONT ELEVATION
SCALE 1" = 1'-0"

24 STAIR NO 7 DETAILS
AS NOTED

Architecture
Graphic Design
Interior Design
Planning
Programming



THIS WORK WAS
PREPARED BY ME OR
UNDER MY DIRECT
SUPERVISION.
Henry Y. K. Choi

Project No. MFL 2804.00


**HONUAKAHA AFFORDABLE
HOUSING COMPLEX**

Consultant


KEY PLAN

No.	Rev.	Date	Description
1	1	3/1/94	Rev. CH 1111 Code
2	1	3/1/94	Added Note


Project Director: MC
Project Manager: BM
Project Architect: *Henry Y. K. Choi*
Approved: *Henry Y. K. Choi*
Date: 3/1/94
This set of plans and specifications MUST be at job site during construction, which shall be subject to inspection and approval of the Building Department. If the permit is issued, the Building Department shall not be held responsible for any errors or omissions in the plans or specifications. Building Department, County of Honolulu

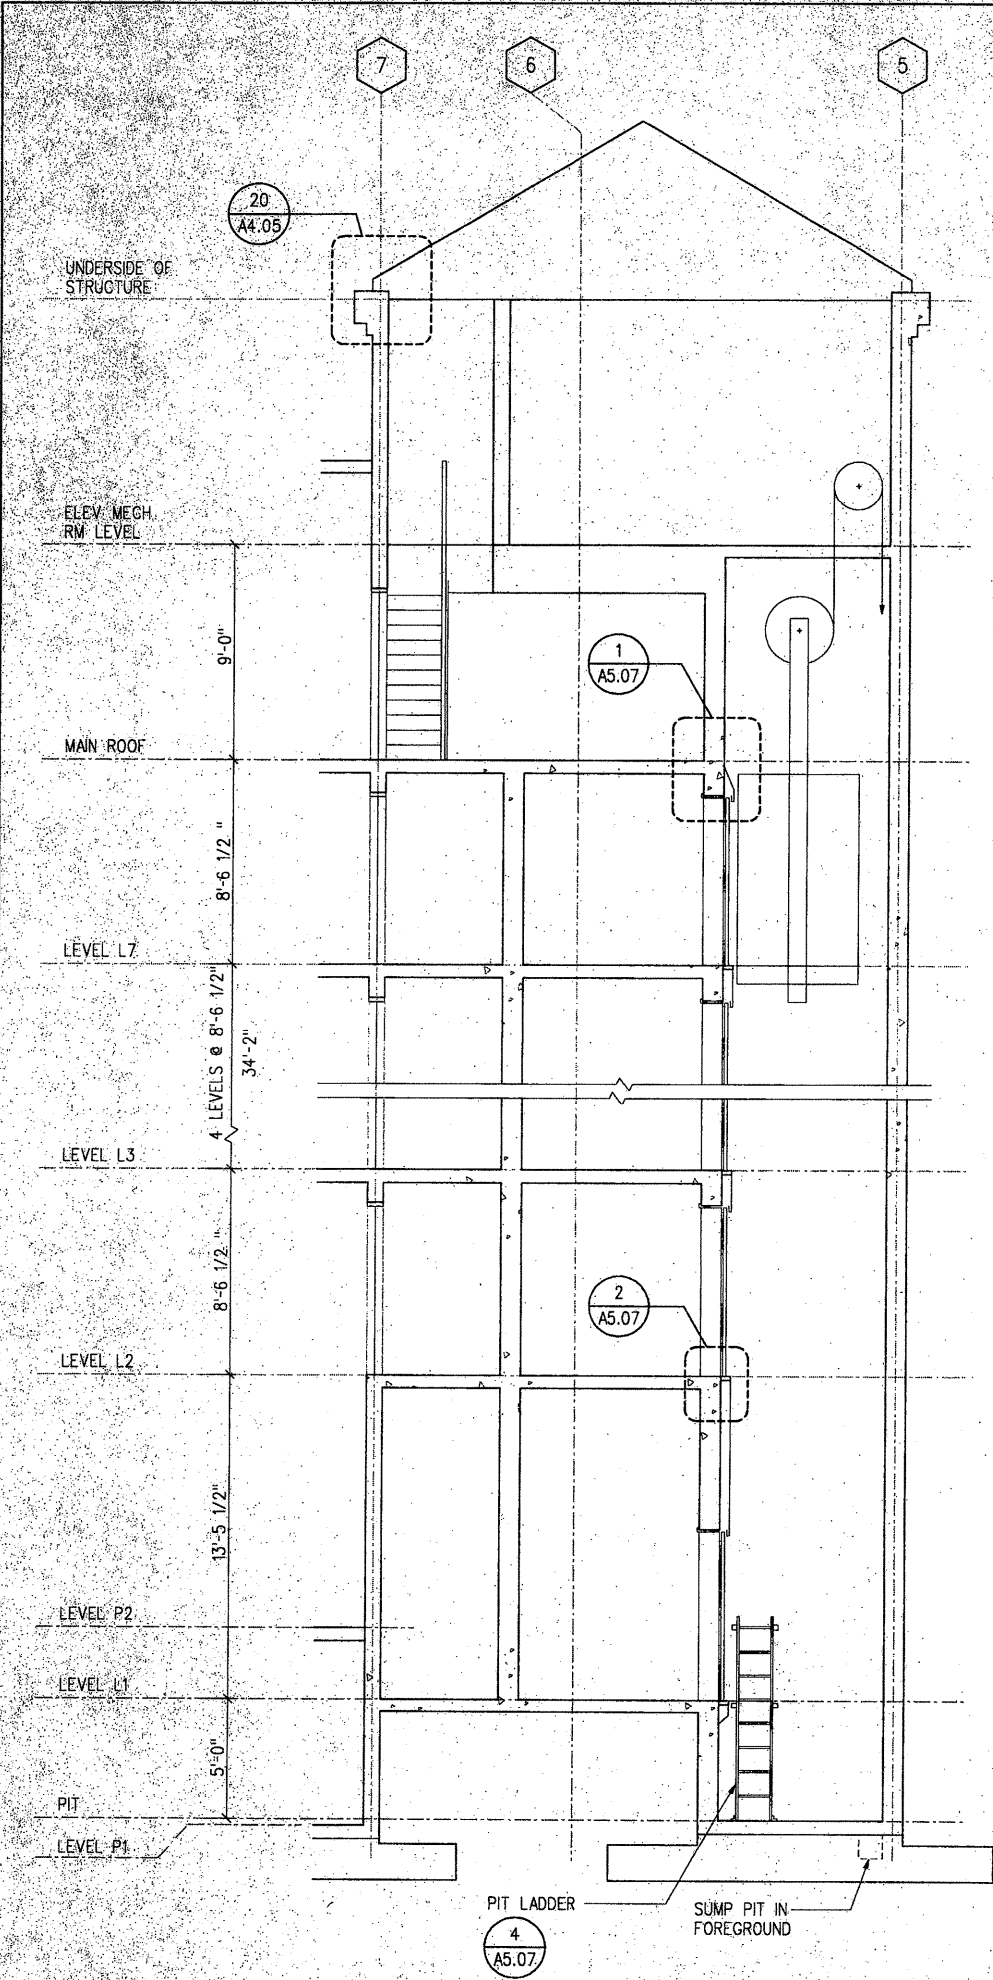

29 ELEVATOR NO 1 & 2 SECTION
SCALE 1/4" = 1'-0"

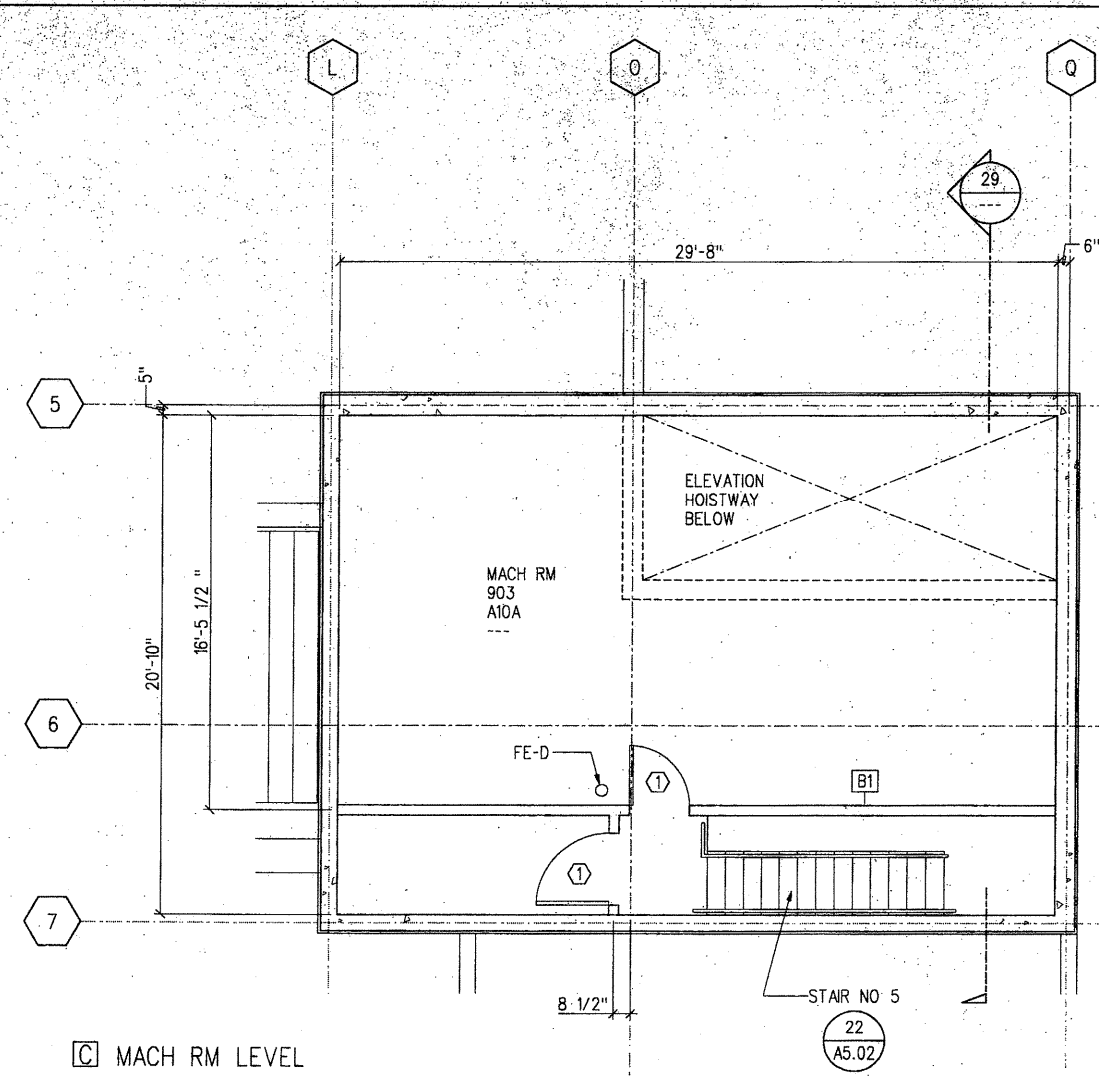


C MACH RM LEVEL

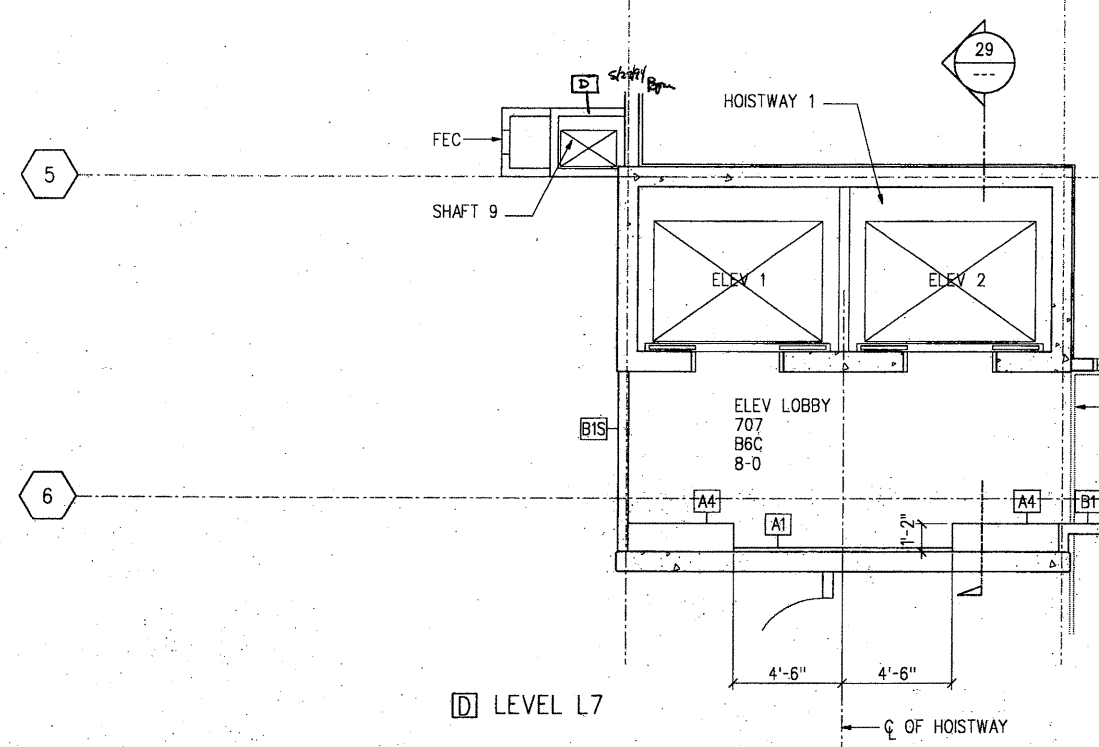


D LEVEL L7

19 ELEVATOR NO 1 & 2 PLANS
SCALE 1/4" = 1'-0"

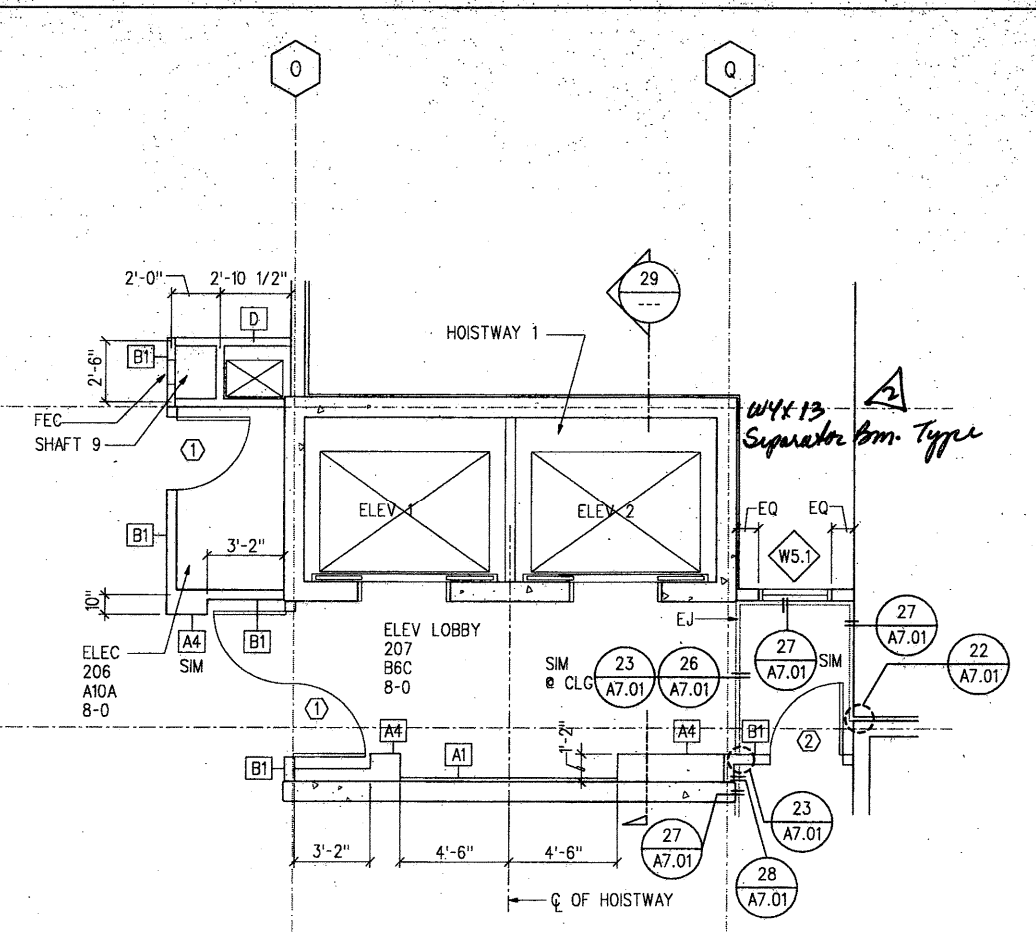


A TYPICAL LEVEL (L2 TO L6)

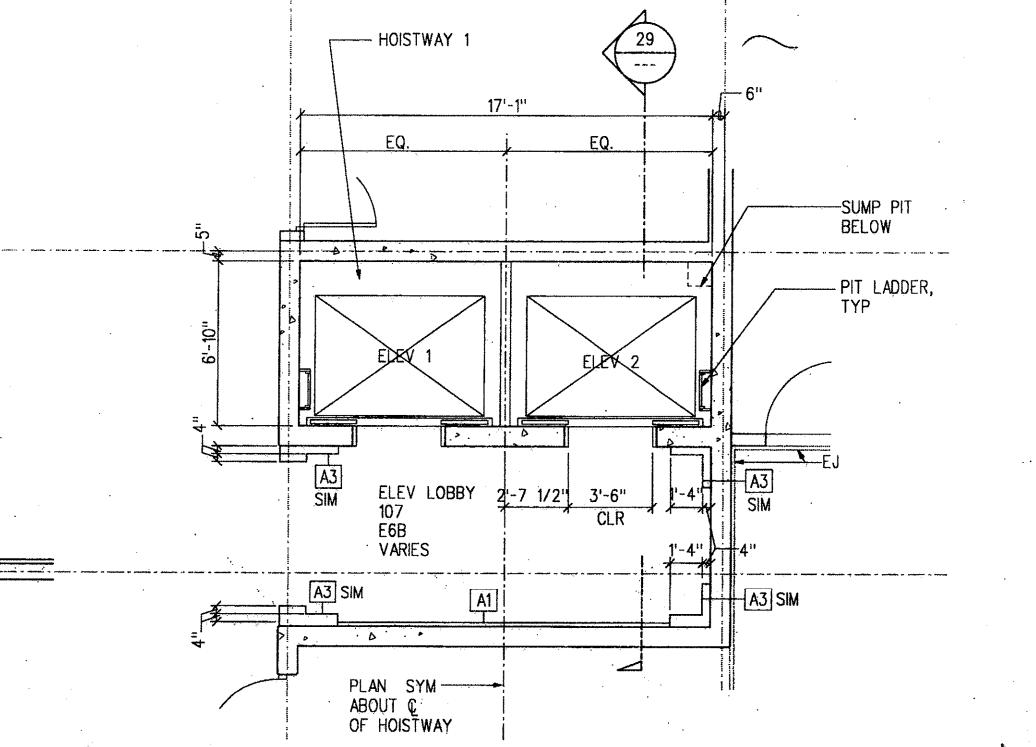

B LEVEL L1

Architecture
Graphic Design
Interior Design
Planning
Programming

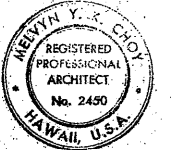

THIS WORK WAS
PREPARED BY ME OR
UNDER MY DIRECT
SUPERVISION.

Project No. MFL 2804.00

**HONUAKAHA AFFORDABLE
HOUSING COMPLEX**

Consultant

KEY PLAN

No.	Rev.	Date	Description
1	ADD	3/1/14	Rev. 1, 11/11/14

Project Director: MC

Project Manager: BM


Project Architect: RC

Approved By:


Date: 3/1/14

APPROVED
This is a plan and section drawing of the Elevator No. 3. It is not to be used for any other purpose without the written approval of the architect. The stamping of this plan and section drawing is not to be used for any other purpose without the written approval of the architect. Building Department - City & County of Honolulu


Sheet **A-5.06**

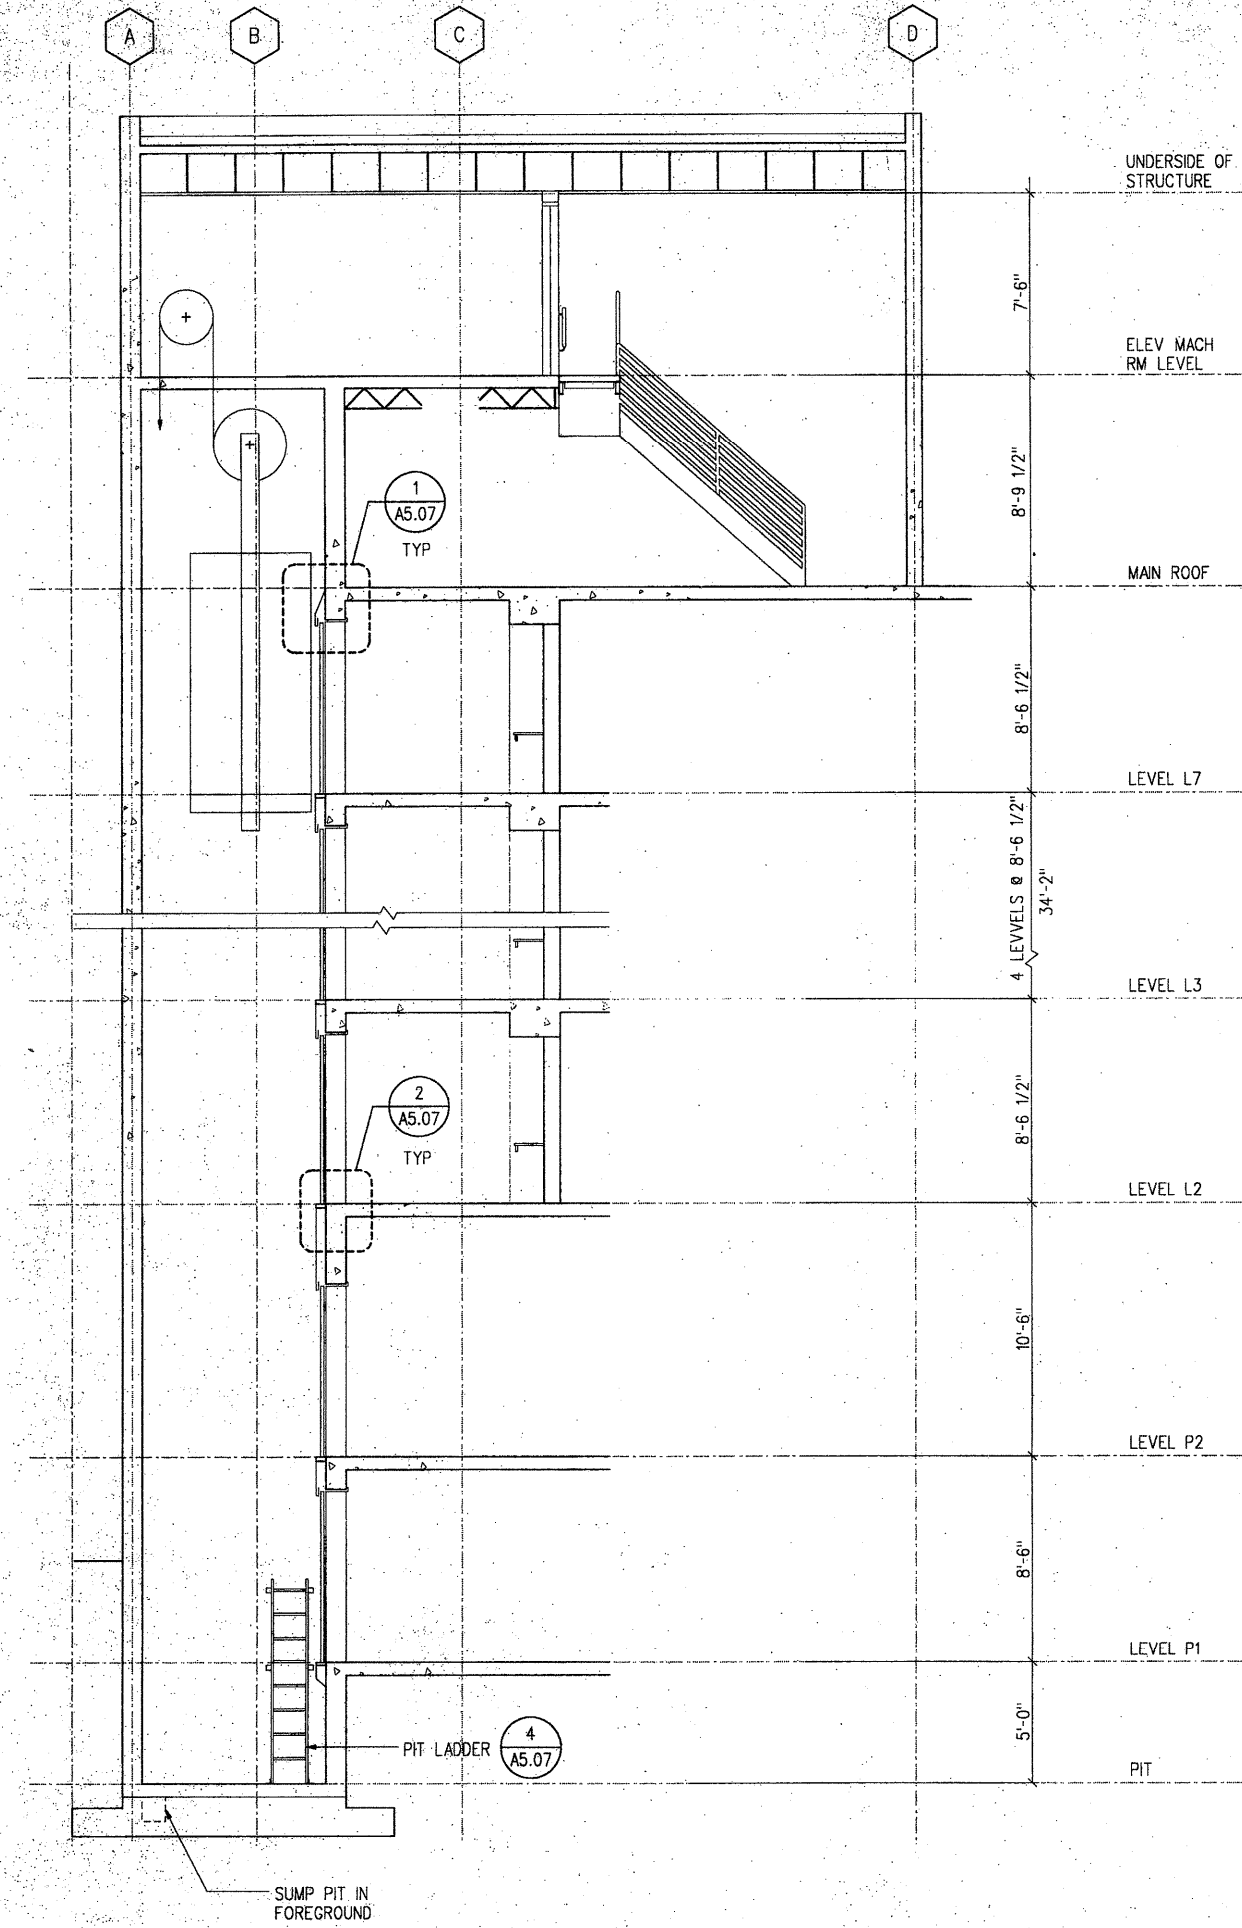


29 ELEVATOR NO. 3 SECTION
SCALE 1/4" = 1'-0"

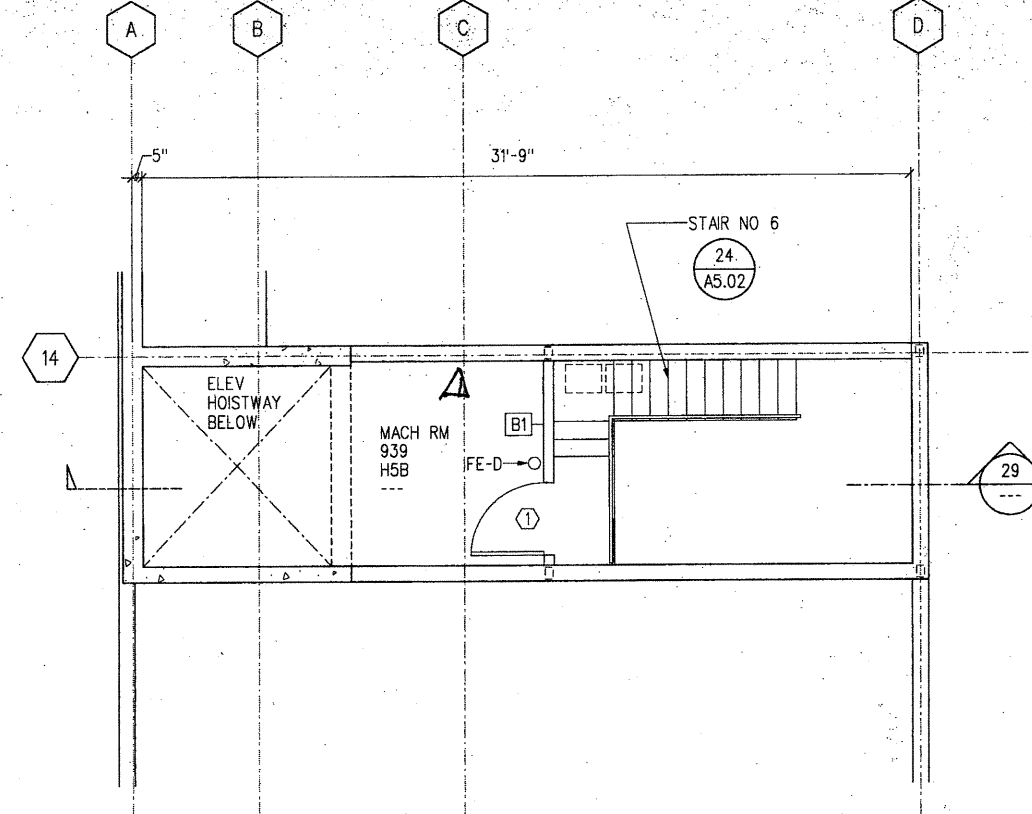


C MACH RM LEVEL

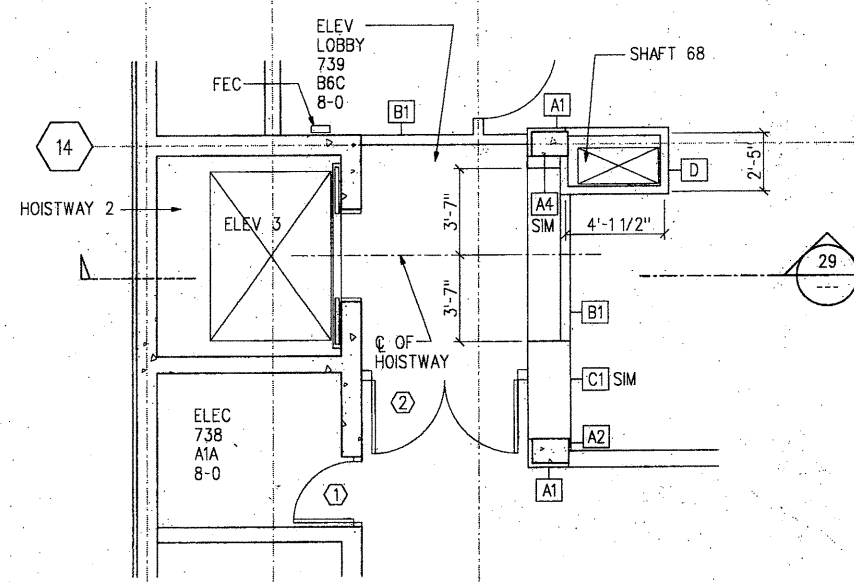

D. LEVEL L7

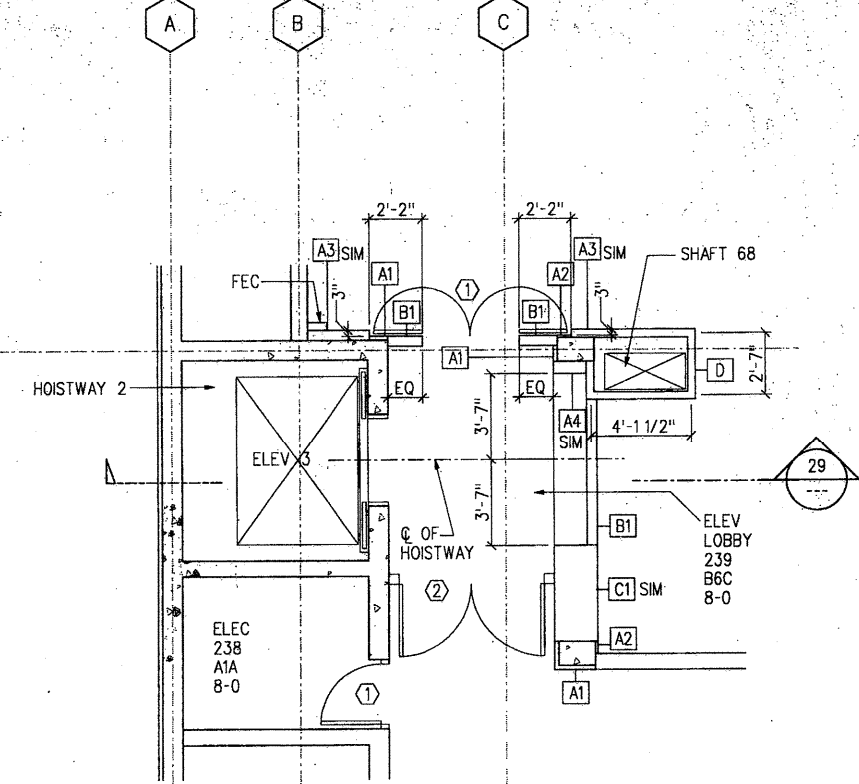

**A TYPICAL LEVEL
(L2 TO L6)**

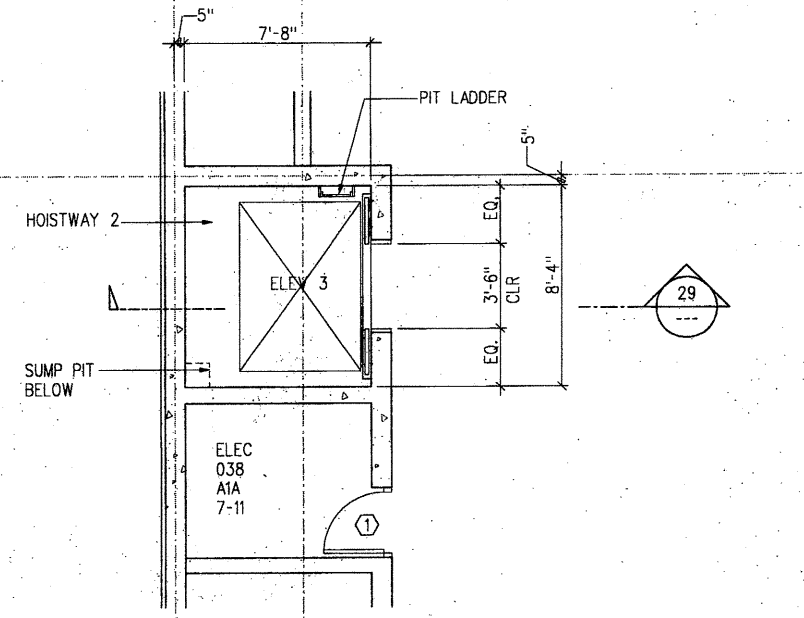

**B LEVEL P1
(P2 SIM)**

19 ELEVATOR NO. 3 PLANS
SCALE 1/4" = 1'-0"

Architecture
Graphic Design
Interior Design
Planning
Programming




THIS WORK WAS
PREPARED BY ME OR
UNDER MY DIRECT
SUPERVISION.

Project No. MFL 2804.00

HONUAKAHA AFFORDABLE
HOUSING COMPLEX

Consultant

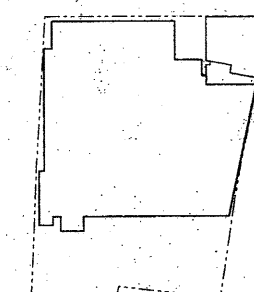


KEY PLAN

[illegible]


**ELEVATOR AND
TRASH CHUTE DETAILS**

ELEVATOR AND TRASH CHUTE DETAILS


Sheet A-5.07

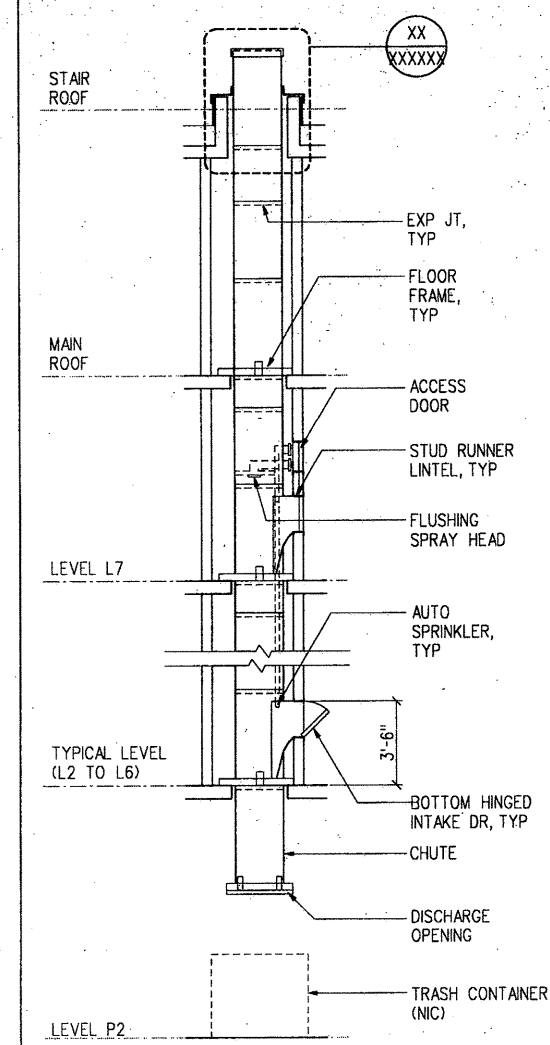


8 TRASH CHUTE
SCALE 1/4" = 1'-0"

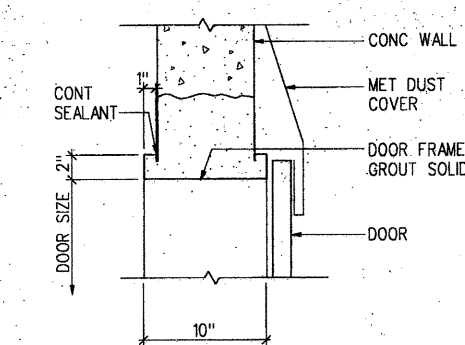

1 ELEVATOR DOOR HEAD/JAMB SIM
SCALE 1 1/2" = 1'-0"

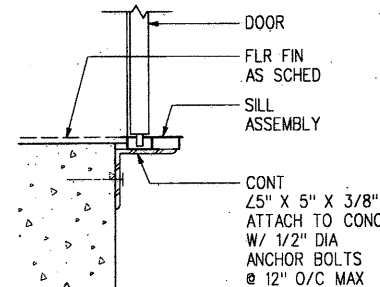


2 ELEVATOR DOOR SILL
SCALE 1 1/2" = 1'-0"

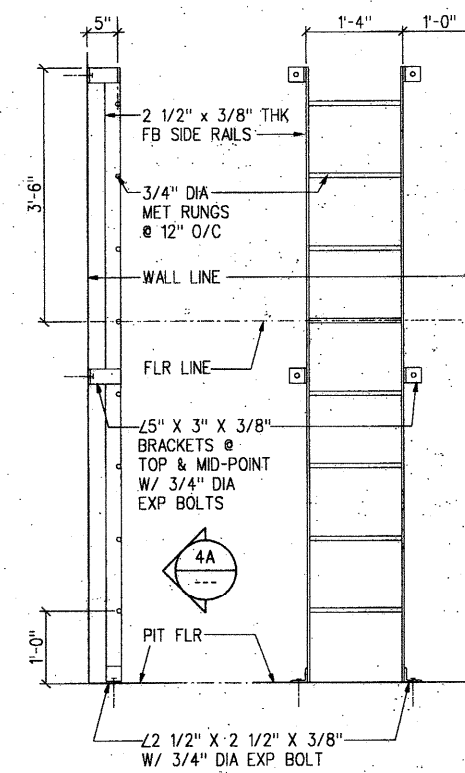

B SIDE
ELEVATION

A FRONT ELEVATION

4 ELEVATOR PIT LADDER
SCALE 3/4" = 1'-0"

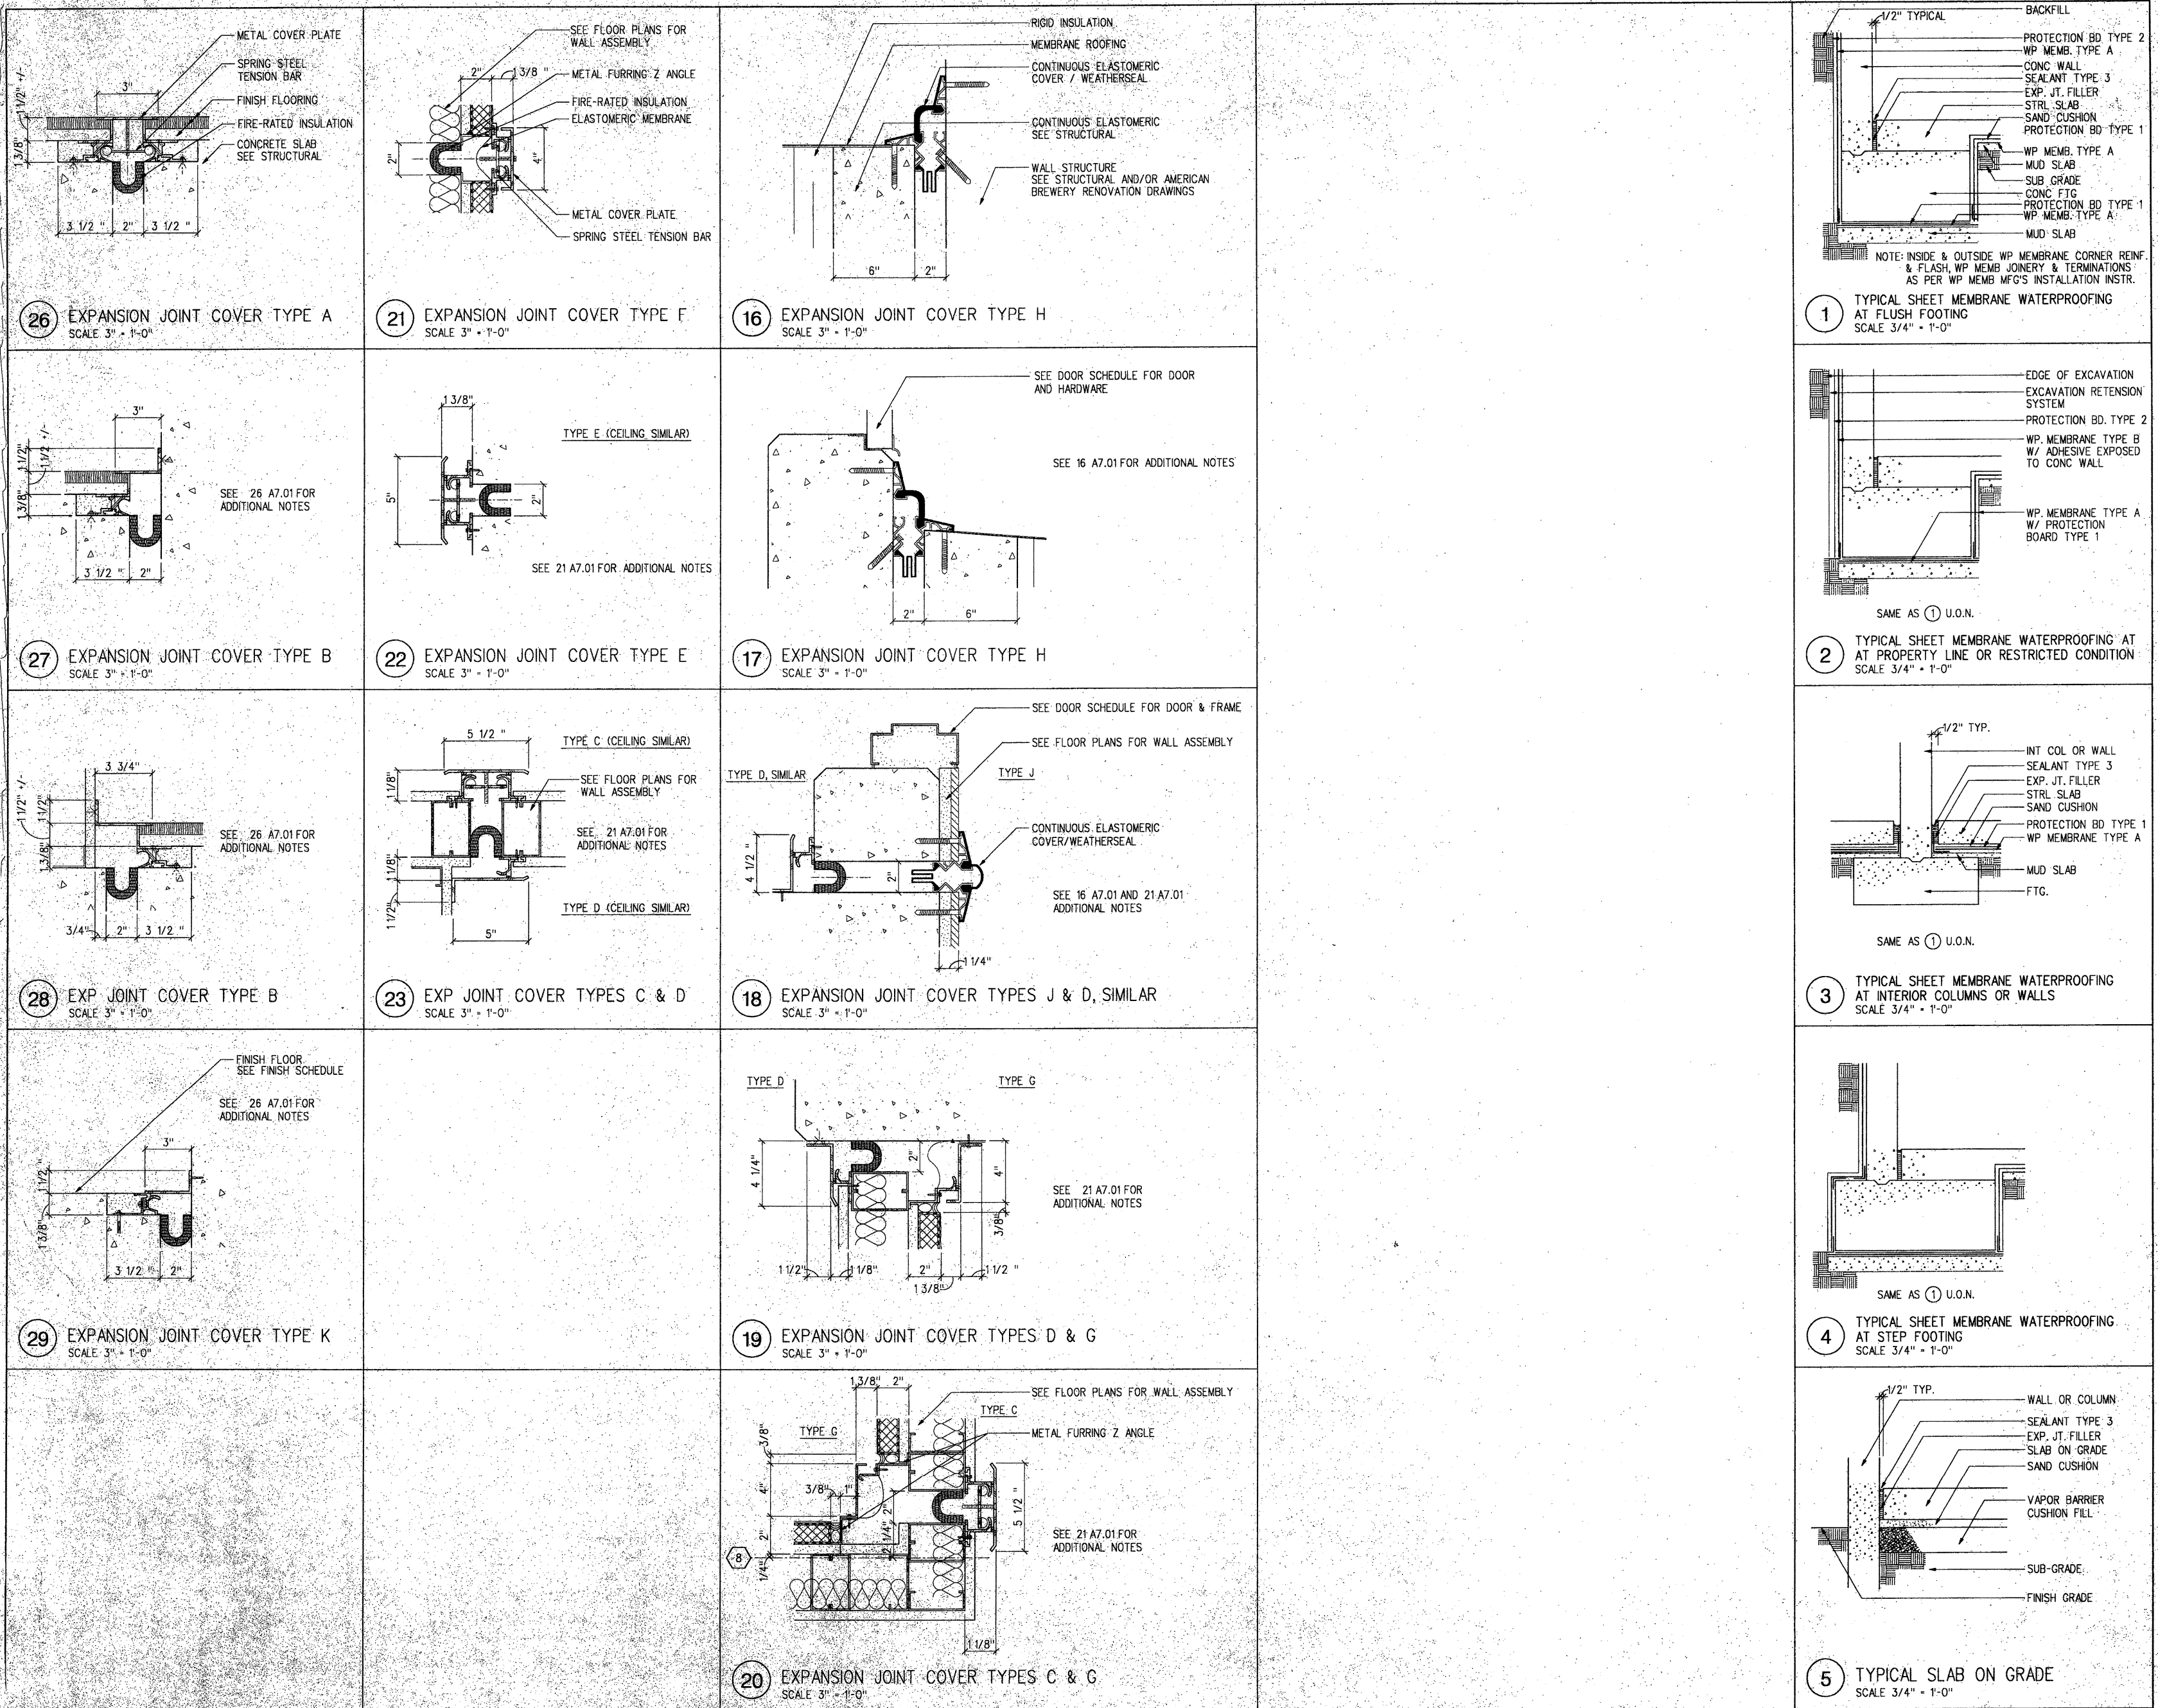

Media Five A Design Corporation
Media Five Plaza
345 Queen Street #7
Honolulu, Hawaii 96813
(808) 524-2040
Fax (808) 538-1529

Architecture
Graphic Design
Interior Design
Planning
Programming

THIS WORK WAS PREPARED BY ME OR UNDER MY DIRECT SUPERVISION.

Project: Project No. MFL 2804.00

HONUAKAHA AFFORDABLE HOUSING COMPLEX

Consultant:

KEY PLAN

No.	Rev.	Date	Description
△			
△			
△			
△			
△			
△			
△			

Project Director: MC
Project Manager: BM
Project Architect: RC
Approved By:
Date: 1/21/94

EXPANSION JOINT & FOUNDATION DETAILS

THIS SET OF DRAWINGS IS TO BE USED IN CONJUNCTION WITH THE SPECIFICATIONS AND SHALL NOT BE USED IN ANY OTHER MANNER WITHOUT THE WRITTEN APPROVAL OF THE ARCHITECT. THE ARCHITECT SHALL NOT BE RESPONSIBLE FOR ANY ERRORS OR OMISSIONS IN THE DRAWINGS OR IN THE SPECIFICATIONS. THE USER OF THESE DRAWINGS SHALL BE RESPONSIBLE FOR OBTAINING ALL NECESSARY PERMITS AND FOR COMPLYING WITH ALL APPLICABLE CODES AND REGULATIONS.

APPROVED

A-7.01

Architecture
Graphic Design
Interior Design
Planning
Programming



THIS WORK WAS
PREPARED BY ME OR
UNDER MY DIRECT
SUPERVISION

Project No. MFL 2804.00

HONUAKAHA AFFORDABLE HOUSING COMPLEX

Consultant

KEY PLAN

No.	Rev.	Date	Description
1	ADD	1/21/94	ADD 1/2" max
2	ADD	1/21/94	ADD 1/2" max
Project Director: MC

Project Manager: BM

Project Architect: BC


Approved By:

Date: 1/21/94



APPROVED
1/21/94

This set of plans and specifications shall not be used for construction without approval from the Building Department. The stamping of this plan and specification shall not be used for any other purpose or for any other project. Building Safety Division
City & County of Honolulu


A-702

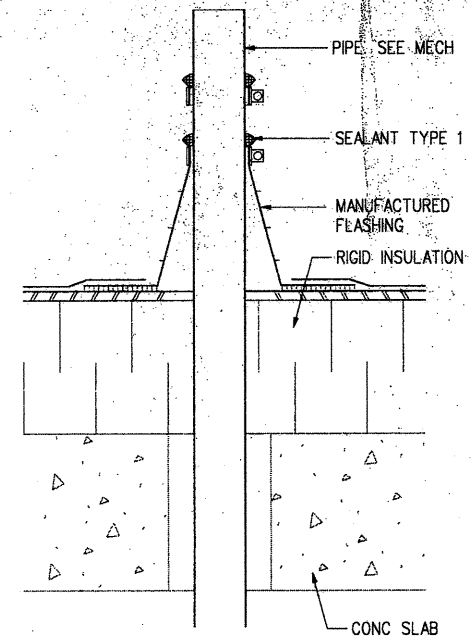


7 PIPE PENETRATION DETAIL
SCALE 1 1/2" = 1'-0"

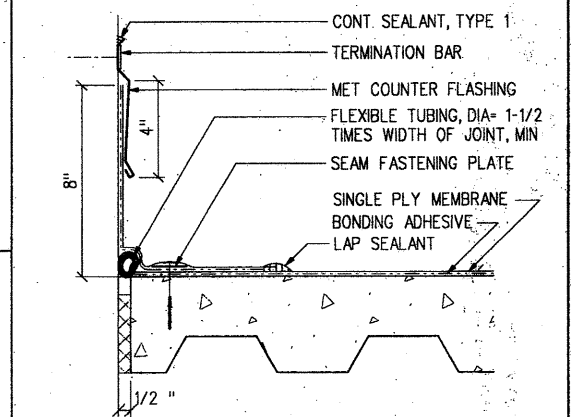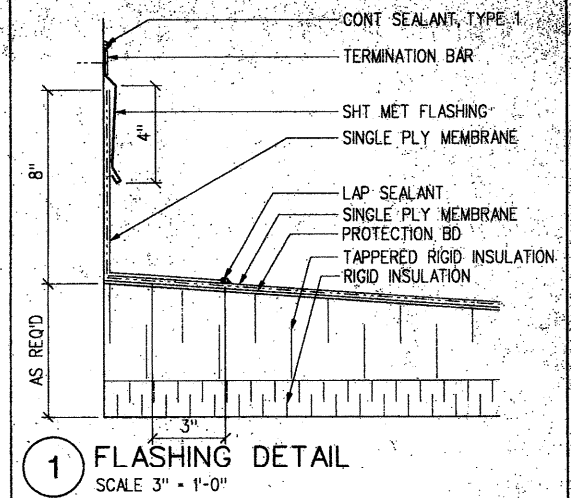

2 FLASHING DETAIL
SCALE 3" = 1'-0"

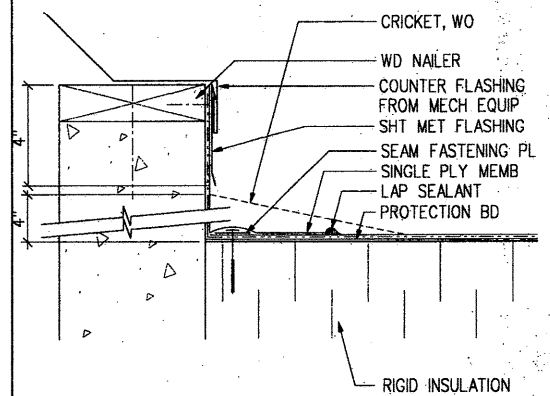

3 CURB FLASHING DETAIL
SCALE 3" = 1'-0"

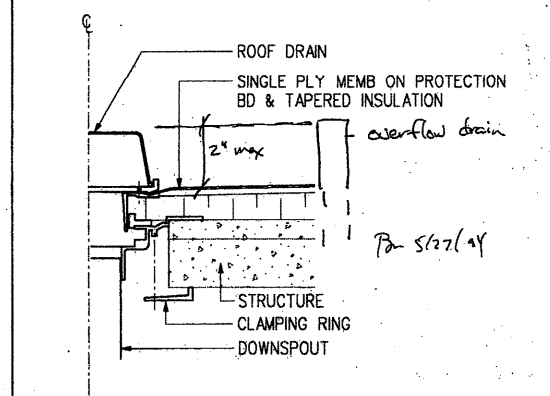

4 ROOF DRAIN DETAIL
SCALE 1 1/2" = 1'-0"

Architecture
Graphic Design
Interior Design
Planning
Programming




THIS WORK WAS
PREPARED BY ME OR
UNDER MY DIRECT
SUPERVISION.

Project No. MFL 2804.00

**HONUAKAHA AFFORDABLE
HOUSING COMPLEX**

Consultant

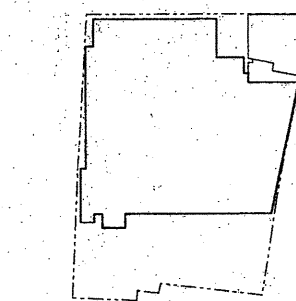

KEY PLAN

No.	Rev.	Date	Description
1	1	3/16/94	Misc. Rev.
2	1	4/16/94	Rev. Detail 4
3	1	4/16/94	Rev. Detail
4	1	4/16/94	Rev. Detail
Project Director: MC
Project Manager: BM
Project Architect: RC
Approved By:
Date: 1/21/95

APPROVED
This is a true and correct copy of the original as submitted to the Department of Planning and Zoning for the purpose of obtaining a building permit. It is not to be used for any other purpose without the written consent of the Architect.
Architect: Kevin Y. X. Choi
Sealing Department City & County of Honolulu

A-7.03

26 DEMISING WALL - INTERIOR
SCALE 1 1/2" = 1'-0"

27 DEMISING WALL EXTERIOR
(AT L2, L6 SIMILAR)
SCALE 1 1/2" = 1'-0"

28 SLAB EDGE (BAY WINDOW)
SCALE 1 1/2" = 1'-0"

29 SLAB EDGE
SCALE 1 1/2" = 1'-0"

30 TYPICAL REVEAL @ CONC WALL
SCALE 1 1/2" = 1'-0"

22 PARAPET
SCALE 1 1/2" = 1'-0"

23 ROOF DETAIL
SCALE 3" = 1'-0"

24 ROOF DETAIL
SCALE 3" = 1'-0"

25 ROOF DETAIL
SCALE 1 1/2" = 1'-0"

26 DEMISING WALL - INTERIOR
SCALE 1 1/2" = 1'-0"

17 SECTION AT PEDIMENT
SCALE 1" = 1'-0"

18 SECTION AT PEDIMENT
SCALE 1" = 1'-0"

19 FLASHING DETAIL
SCALE 3" = 1'-0"

20 ROOF HATCH
SCALE 1 1/2" = 1'-0"

21 SECTION AT PEDIMENT
SCALE 1" = 1'-0"

11 ROOF VENT
SCALE 1 1/2" = 1'-0"

12 SECTION AT ELEV TOWER
SCALE 1 1/2" = 1'-0"

13 SECTION AT ELEV TOWER
SCALE 1 1/2" = 1'-0"

14 SECTION AT ELEV TOWER BANDING
SCALE 1 1/2" = 1'-0"

15 SECTION AT ELEV TOWER
SCALE 1 1/2" = 1'-0"

7 CORNICE AT ROOF (BAY WINDOW)
SCALE 1 1/2" = 1'-0"

9 SECTION AT CHIMNEY
SCALE 1 1/2" = 1'-0"

10 CORNICE AT ROOF TERRACE
SCALE 1 1/2" = 1'-0"

11 ROOF VENT
SCALE 1 1/2" = 1'-0"

12 SECTION AT ELEV TOWER
SCALE 1 1/2" = 1'-0"

1 METAL ROOF
SCALE 1 1/2" = 1'-0"

2 METAL ROOF
SCALE 1 1/2" = 1'-0"


3 METAL EQUIPMENT SCREEN SUPPORT
SCALE 1 1/2" = 1'-0"

4 CORNICE AT ROOF
SCALE 1 1/2" = 1'-0"

5 FINIAL
SCALE 1 1/2" = 1'-0"

HONUAKAHA AFFORDABLE
HOUSING COMPLEX


Consultant

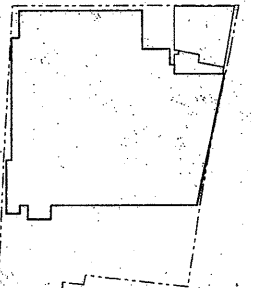



KEY PLAN

[illegible]


Project Director: MC
Project Manager: BM
Project Architect: RC
Approved By:
Date: 1/21/94

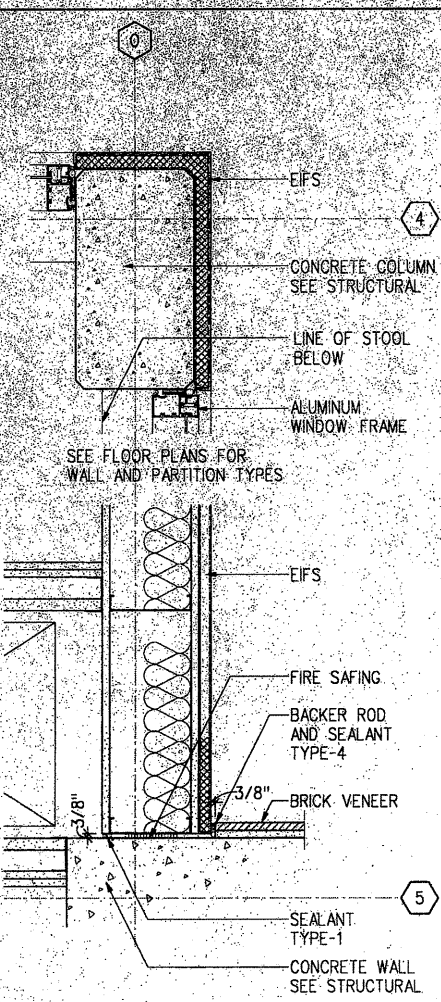[illegible]


27 PLAN DETAILS
SCALE 1 1/2" = 1'-0"

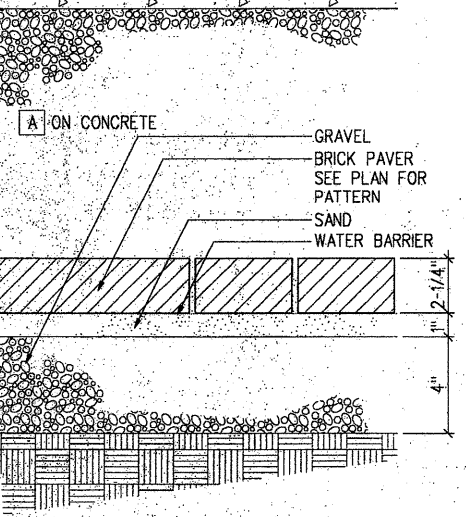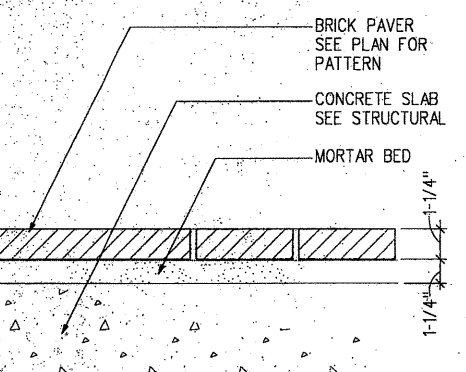


29 PAVER DETAILS
SCALE 3" = 1'-0"

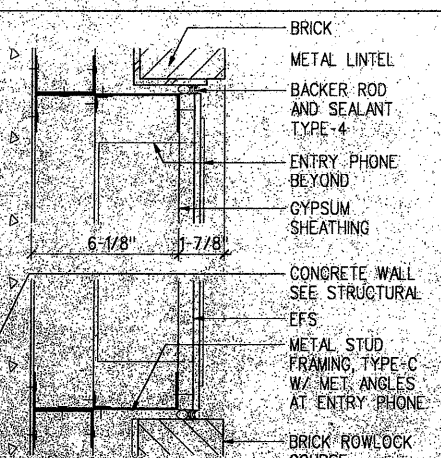


30 ENTRY PHONE
SCALE 3" = 1'-0"

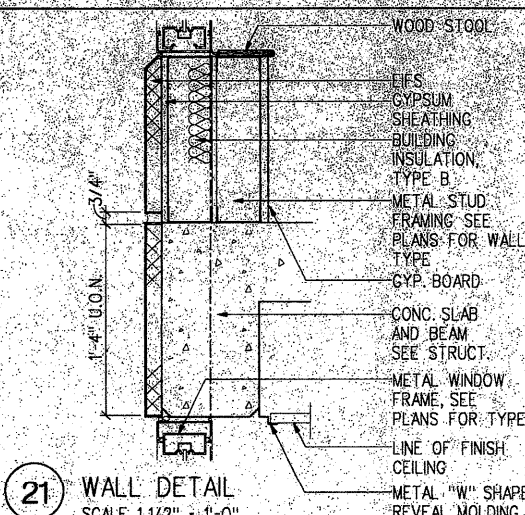


21 WALL DETAIL
SCALE 1 1/2" = 1'-0"

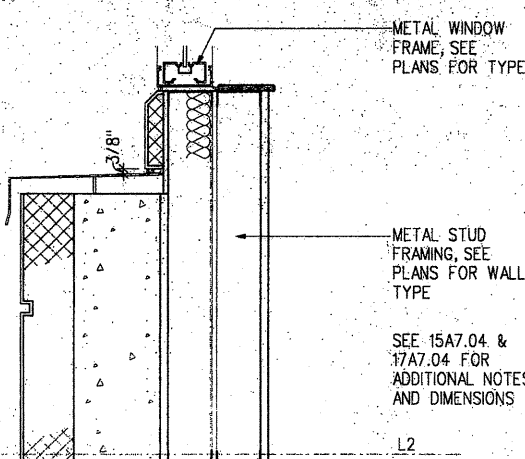


23 ROOF SECTION AT LOBBY
SCALE 1 1/2" = 1'-0"

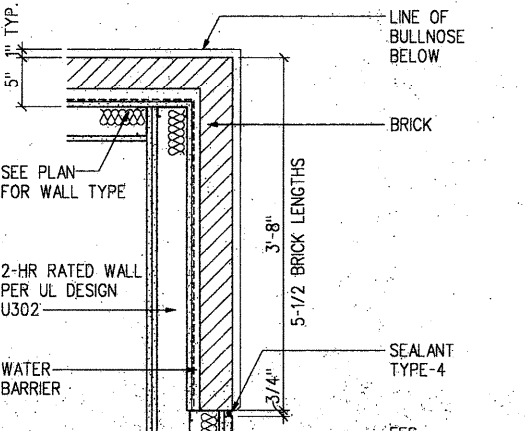


24 DETAIL AT OFFICE
SCALE 1" = 1'-0"

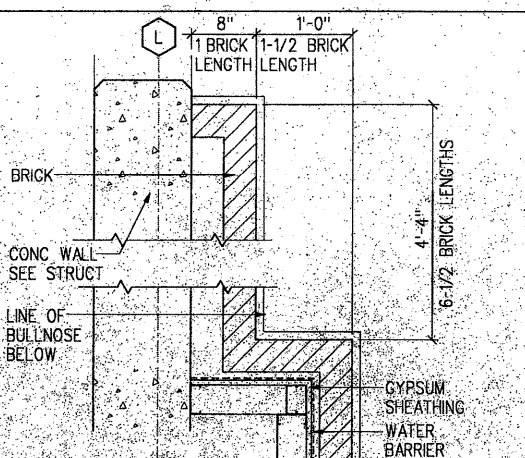


25 DETAIL AT ENTRY
SCALE 1" = 1'-0"

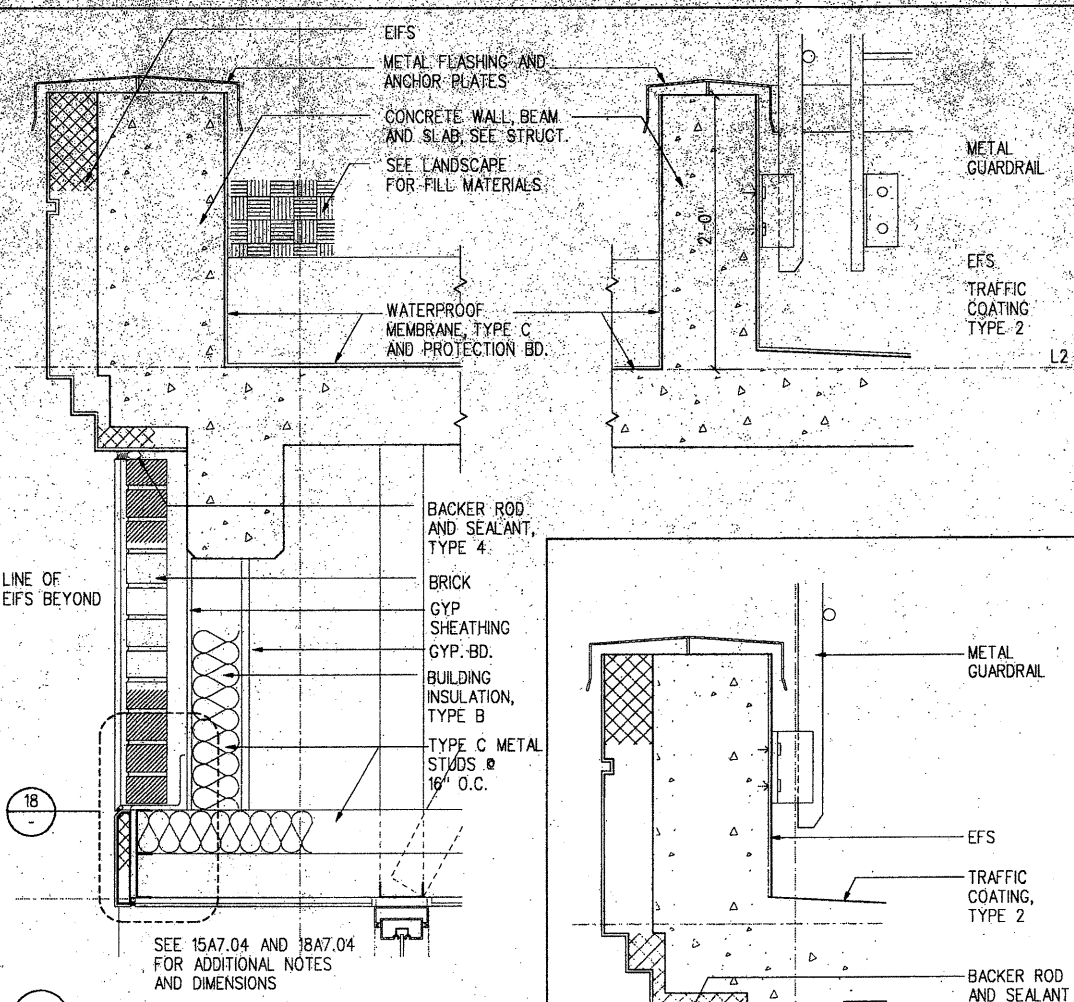


17 SECTION AT COMMERCIAL/PLANTER
SCALE 1 1/2" = 1'-0"

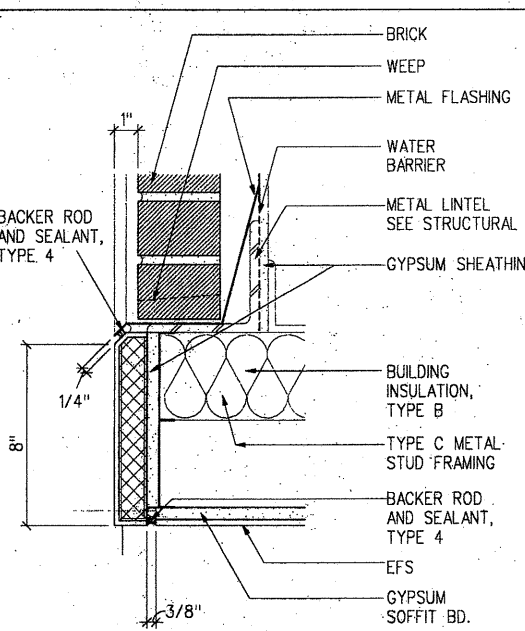


18 LINTEL DETAIL
SCALE 1" = 1'-0"

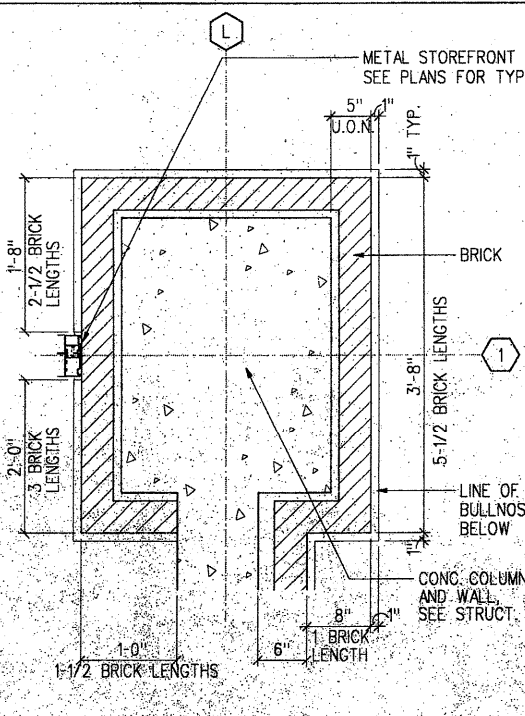


20 COLUMN AT L-1
SCALE 1" = 1'-0"

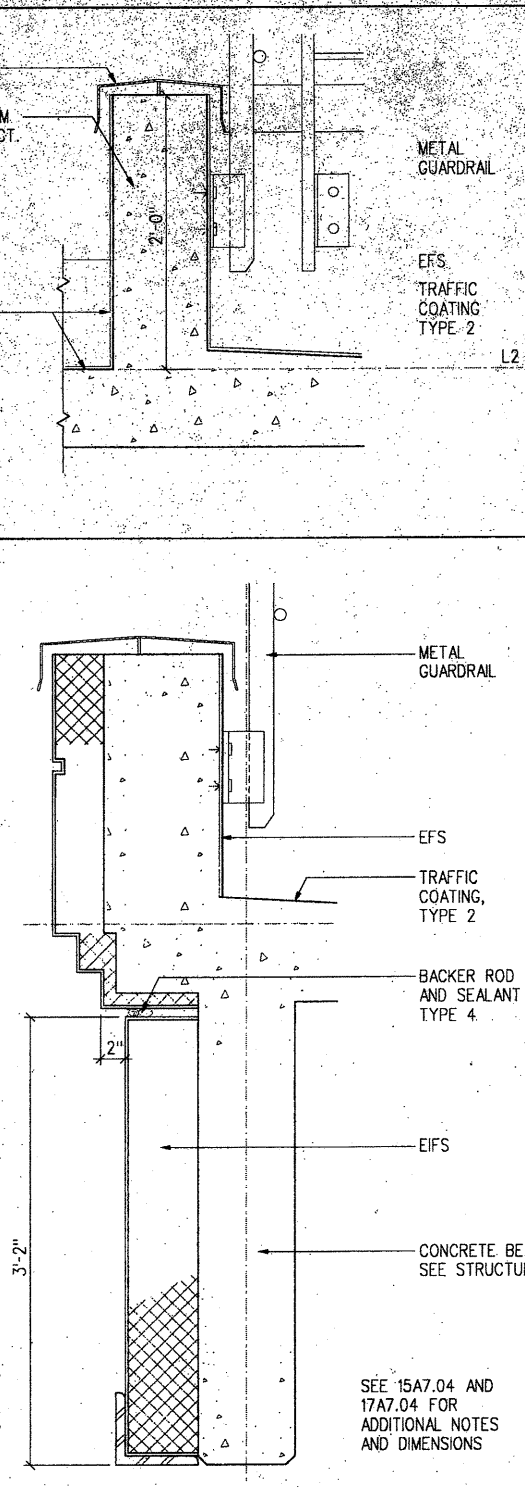


13 SECTION AT DRIVEWAY
SCALE 1 1/2" = 1'-0"

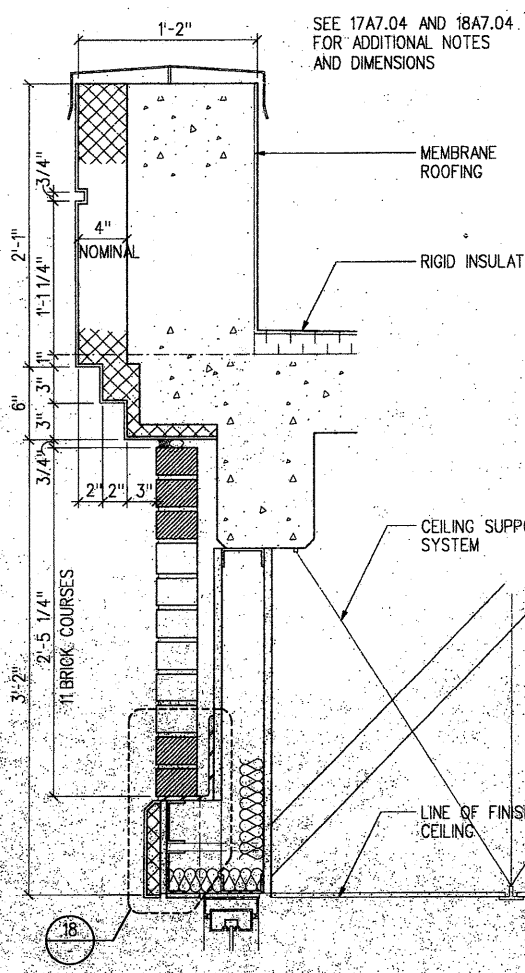


15 SECTION AT OFFICE
SCALE 1 1/2" = 1'-0"

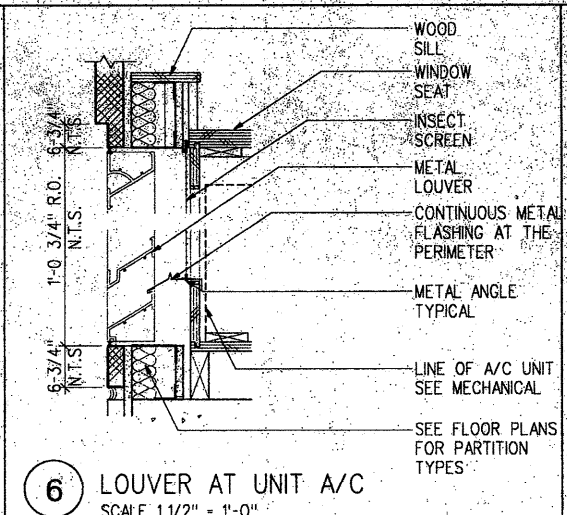


6 LOUVER AT UNIT A/C
SCALE 1 1/2" = 1'-0"

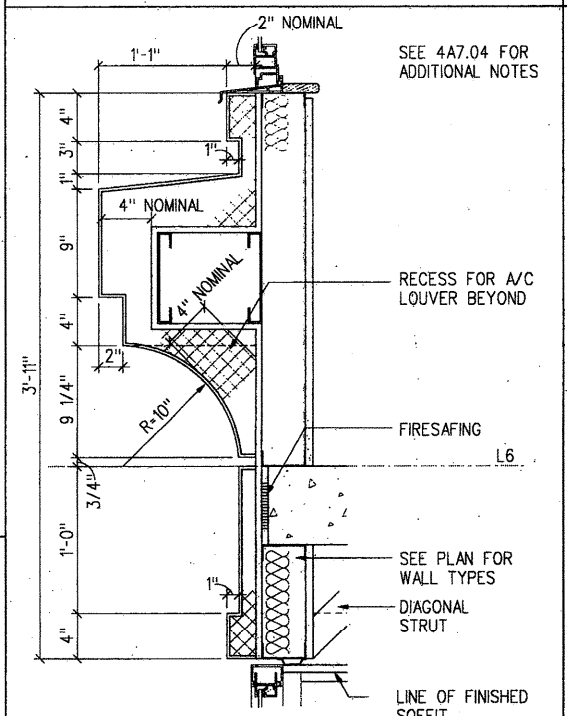


9 CORNICE AT L6 (BAY WINDOW)
SCALE 1 1/2" = 1'-0"

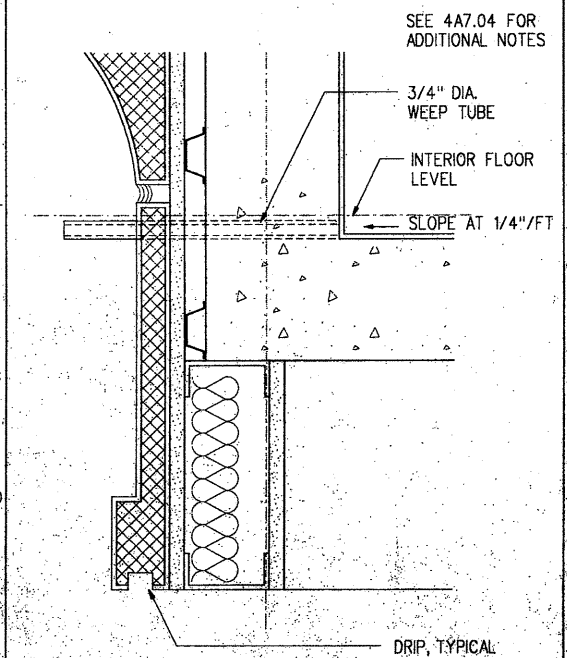


10 WEEP TUBE AT LANAIS
SCALE 3" = 1'-0"

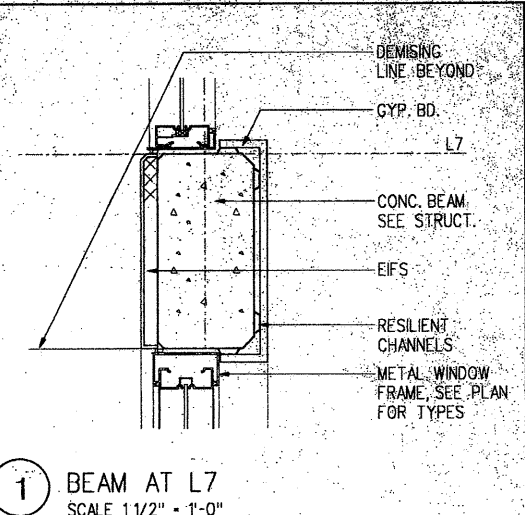


1 BEAM AT L7
SCALE 1 1/2" = 1'-0"

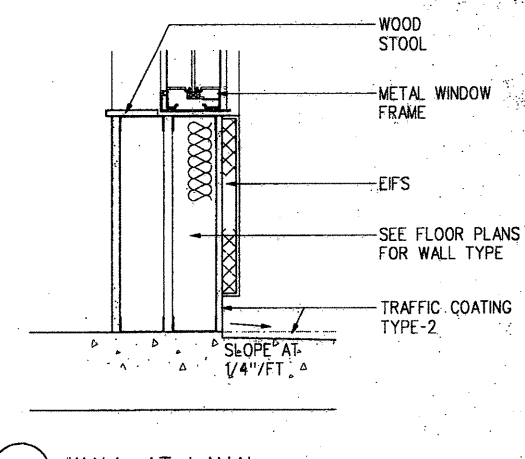

2 WALL AT LANAI
SCALE 1 1/2" = 1'-0"

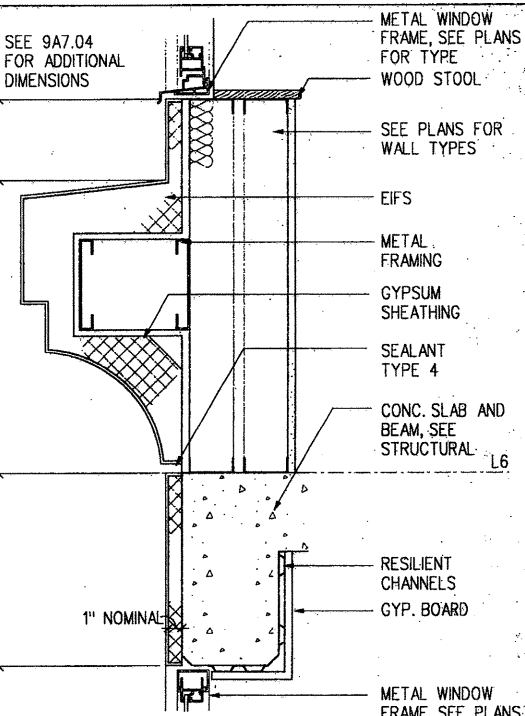

4 CORNICE AT L6
SCALE 1 1/2" = 1'-0"

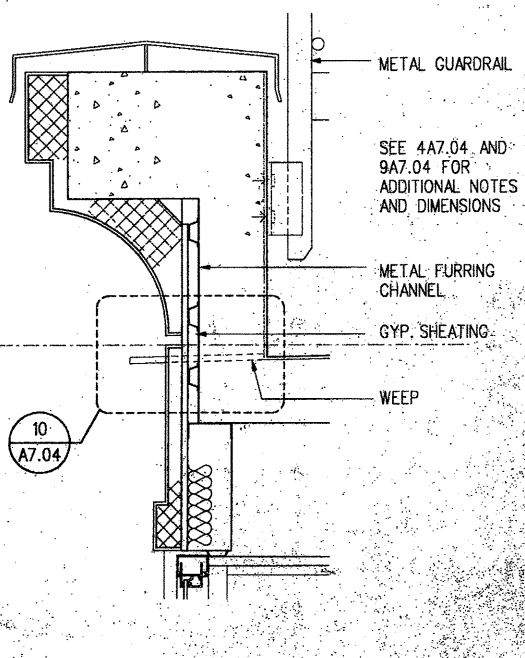

5 CORNICE @ L6 (LANAI)
SCALE 1 1/2" = 1'-0"

Architecture
Graphic Design
Interior Design
Planning
Programming



THIS WORK WAS
PREPARED BY ME OR
UNDER MY DIRECT
SUPERVISION

Project No. MFL 2804.00

HONUAKAHA AFFORDABLE
HOUSING COMPLEX

Consultant

KEY PLAN

No.	Rev.	Date	Description
1	1	3/30/04	Rev. Notes
2	1	4/16/04	Rev. Det. 13
3	1	4/16/04	Rev. Det. 3, 13, 21, 28
4	1	4/16/04	Rev. Wall Height
5	1		
6	1		
7	1		
8	1		
9	1		
10	1		

Project Director: MC
Project Manager: MC

Project Architect: MC

Project Engineer: MC

Project Designer: MC

Project Planner: MC

Project Programmer: MC

Project Architect: MC

Project Engineer: MC

Project Designer: MC

Project Planner: MC

Project Programmer: MC

Project Architect: MC

Project Engineer: MC

Project Designer: MC

Project Planner: MC

Project Programmer: MC


Project Architect: MC

Project Engineer: MC


Project Designer: MC

Project Planner: MC


Project Programmer: MC

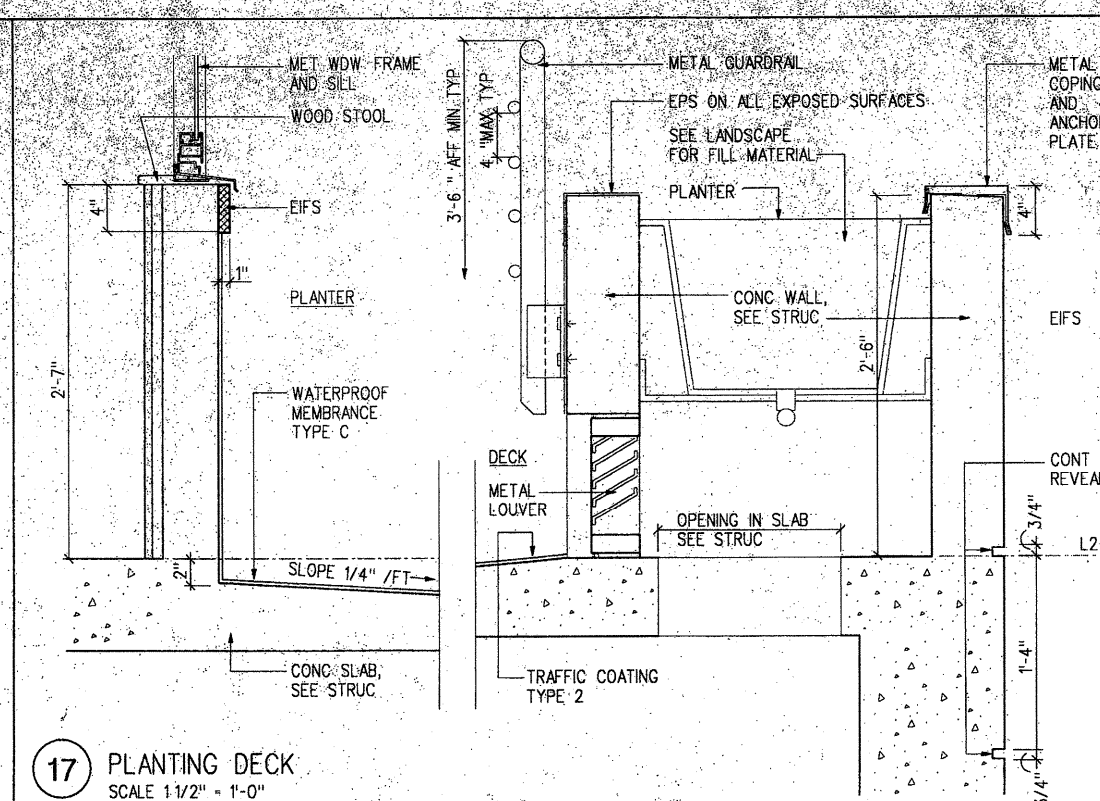


17 PLANTING DECK
SCALE 1 1/2" = 1'-0"

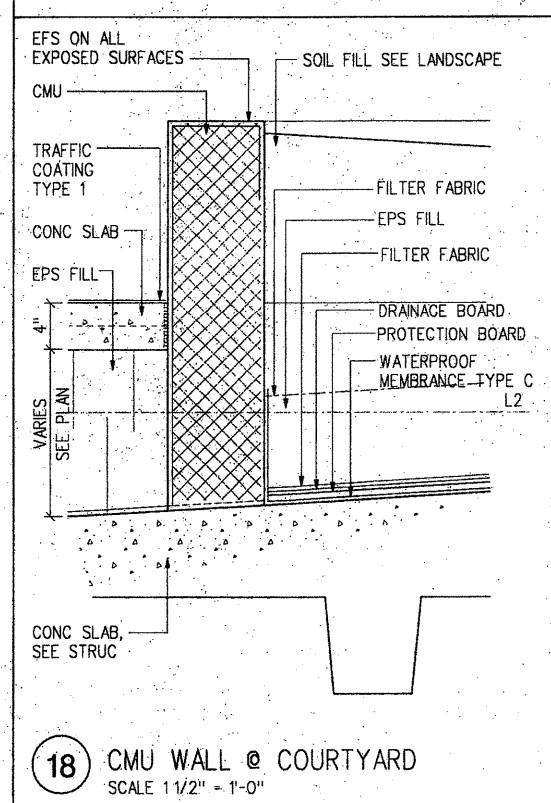


18 CMU WALL @ COURTYARD
SCALE 1 1/2" = 1'-0"

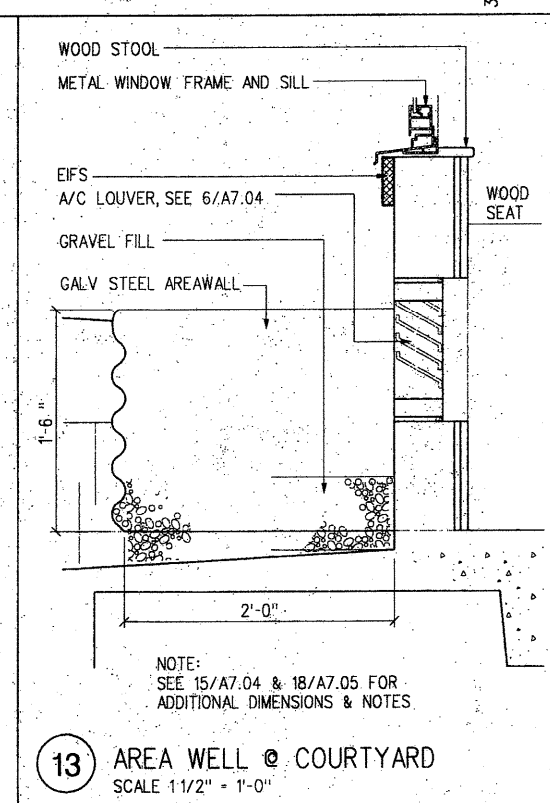


13 AREA WELL @ COURTYARD
SCALE 1 1/2" = 1'-0"

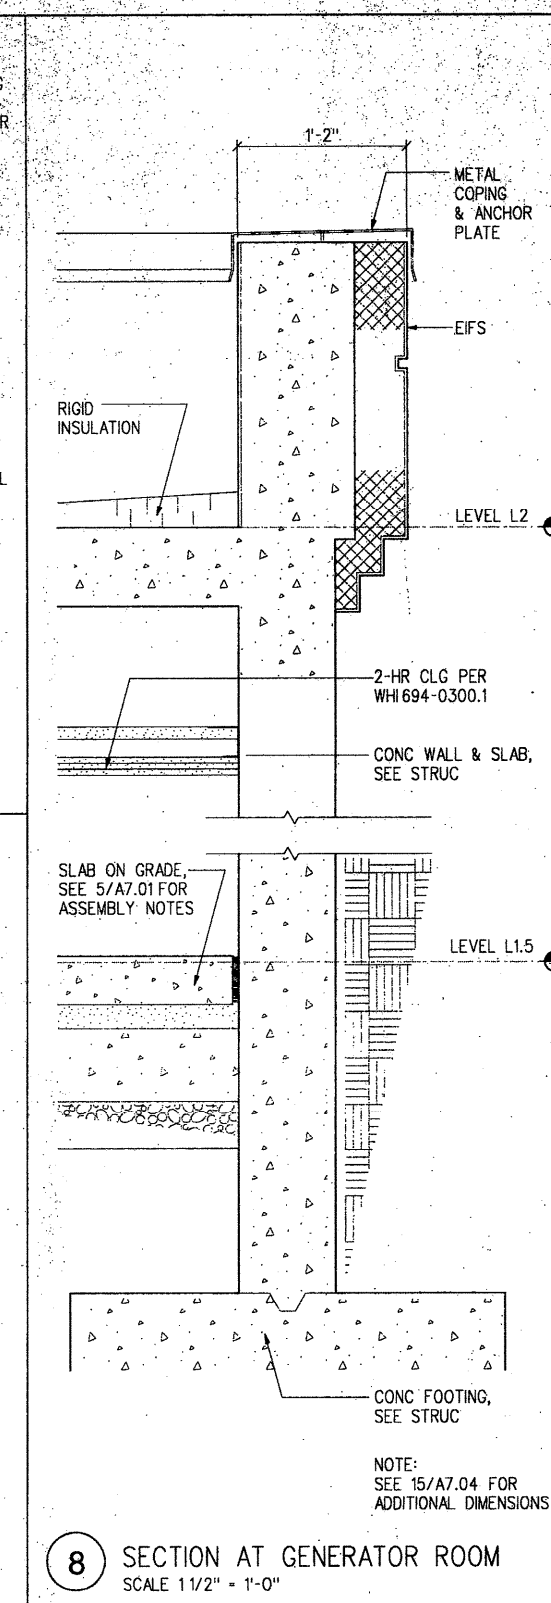

8 SECTION AT GENERATOR ROOM
SCALE 1 1/2" = 1'-0"

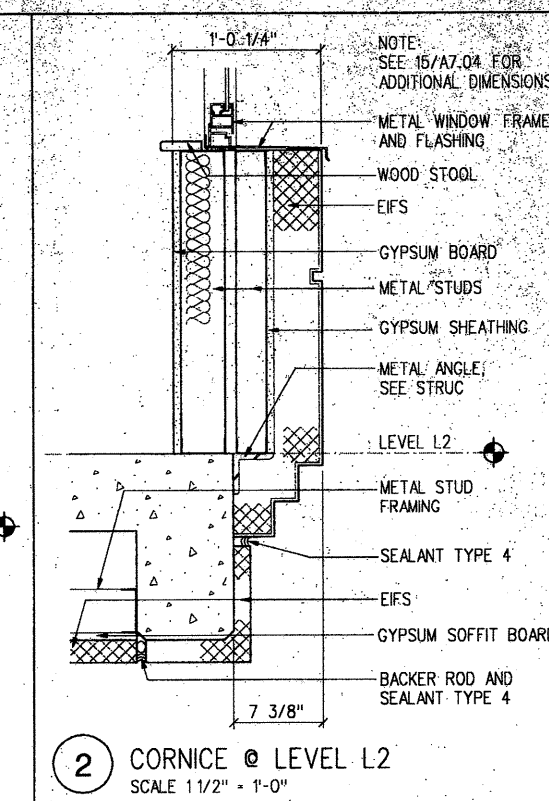

2 CORNICE @ LEVEL L2
SCALE 1 1/2" = 1'-0"

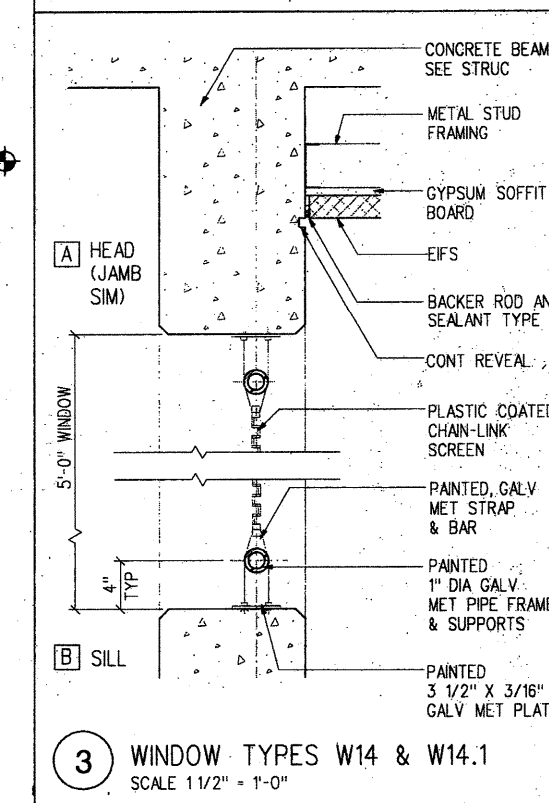

3 WINDOW TYPES W14 & W14.1
SCALE 1 1/2" = 1'-0"

Architecture
Graphic Design
Interior Design
Planning
Programming



THIS WORK WAS
PREPARED BY ME OR
UNDER MY DIRECT
SUPERVISION.

Project No. MFL 2804.00

HONUAKAHA AFFORDABLE HOUSING COMPLEX

Consultant
















KEY PLAN

No.	Rev.	Date	Description
1	ADD	3/11/94	ADDED ANCHOR BOLTS
2	ADD	3/30/94	REVISED NOTE
3	ADD	4/8/94	REVISED DET 27C ADDED DET 27D
4	ADD	4/8/94	Added Dimension

Project Director: MC
Project Manager: BM
Project Architect: RC
Approved By:
Date: 3/1/94

APPROVED
EXTERIOR DETAIL
NOT BE USED FOR ANY OTHER PROJECT OR FOR ANY OTHER PURPOSE WITHOUT THE WRITTEN PERMISSION OF MEDIA FIVE PLAZA. THE STANDARDS OF THIS PLAN AND SPECIFICATIONS ARE SUBJECT TO THE CITY OF HONOLULU, HAWAII, AND THE BUILDING DEPARTMENT. BUILDING SAFETY DIVISION
City & County of Honolulu

A-7.06

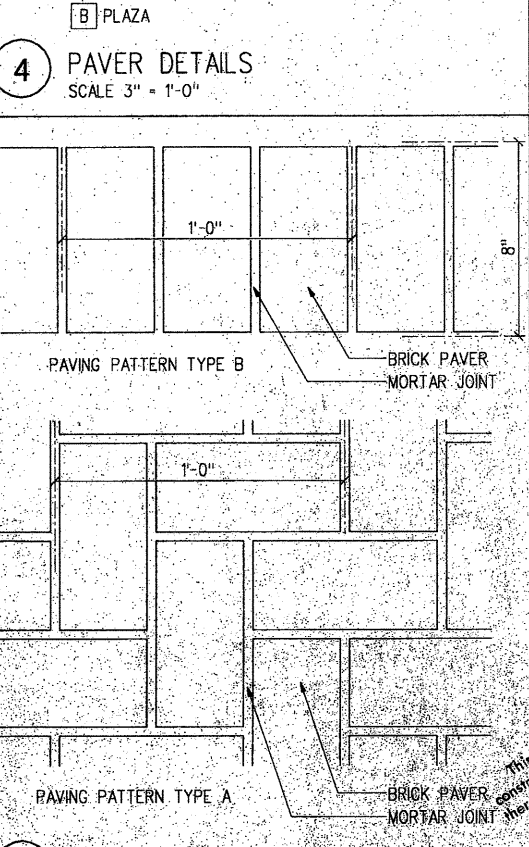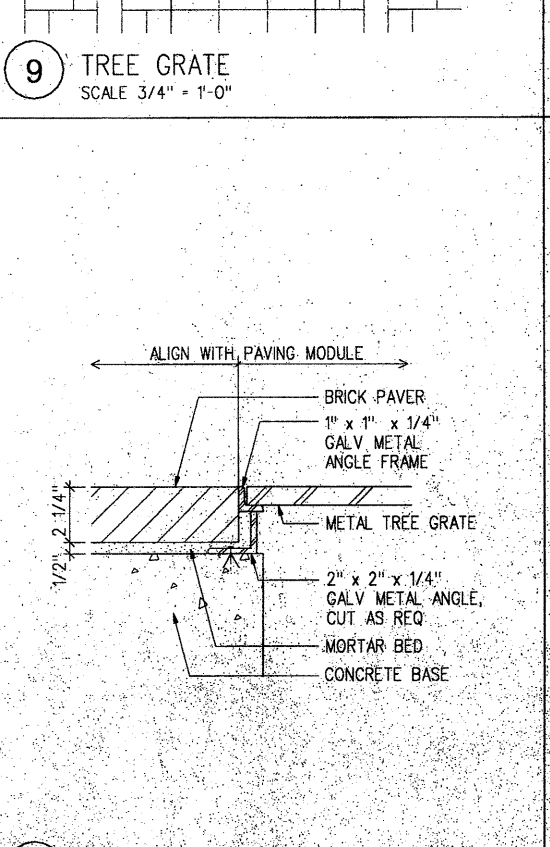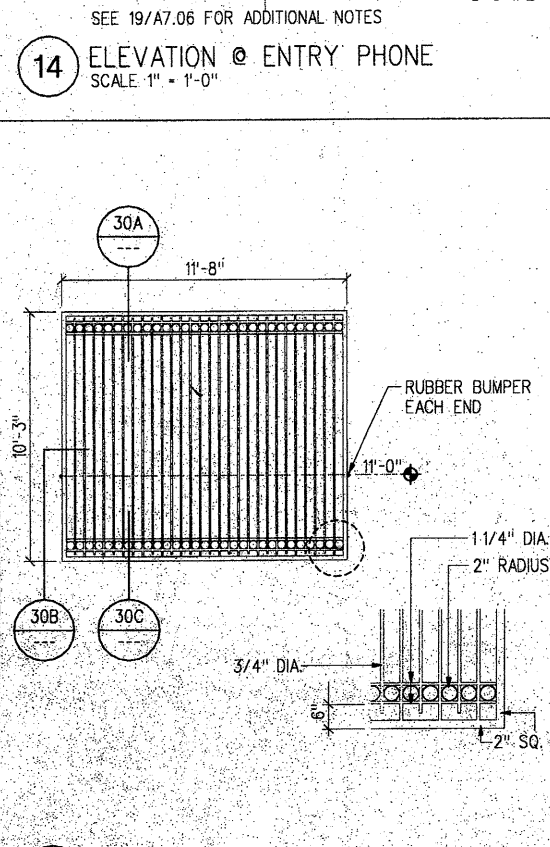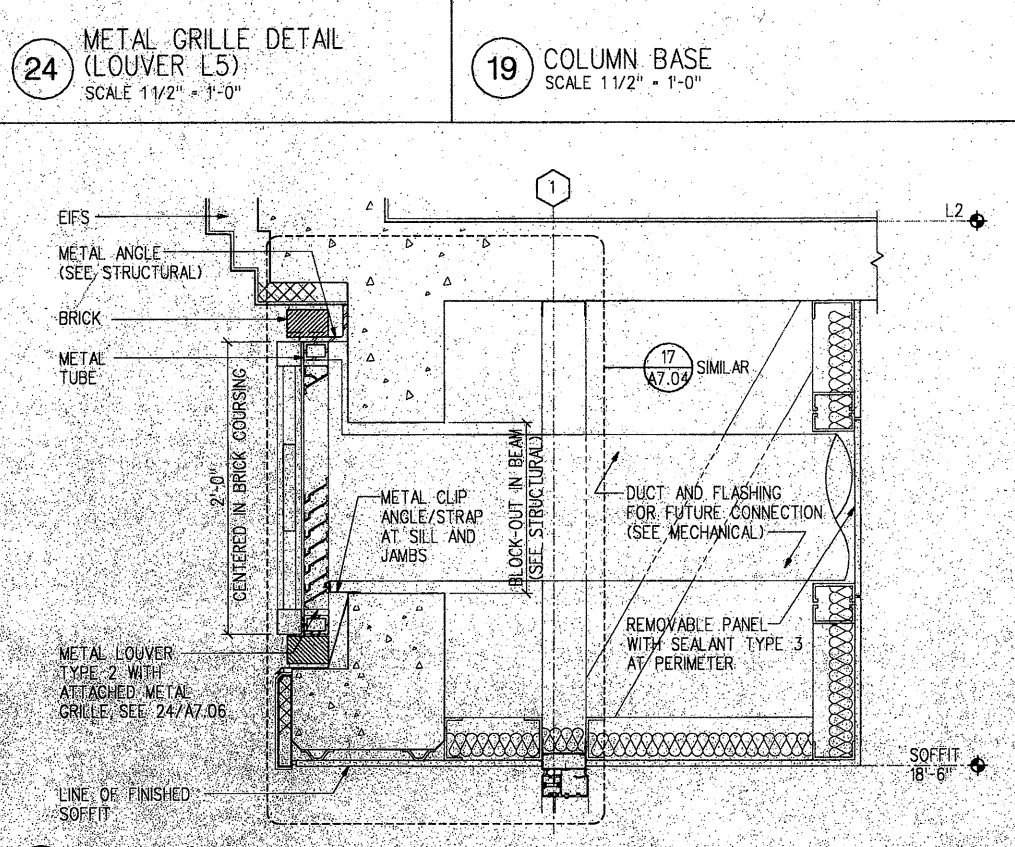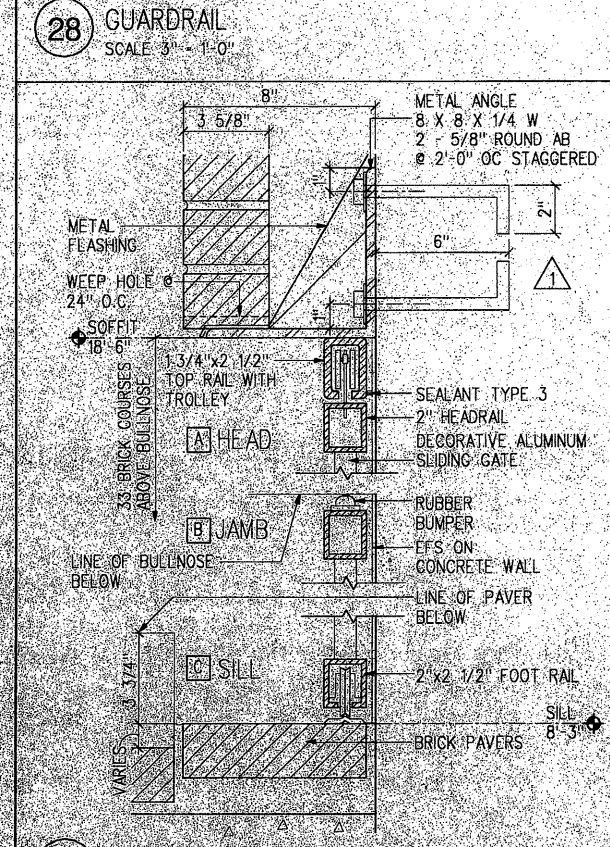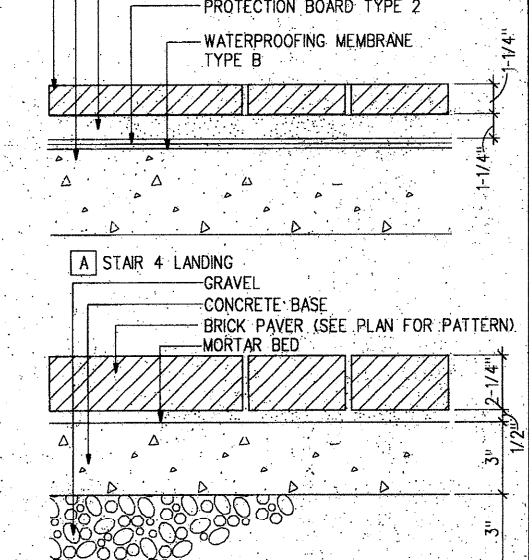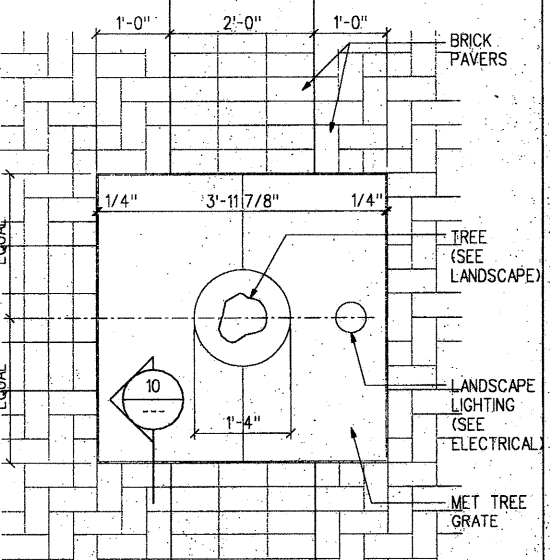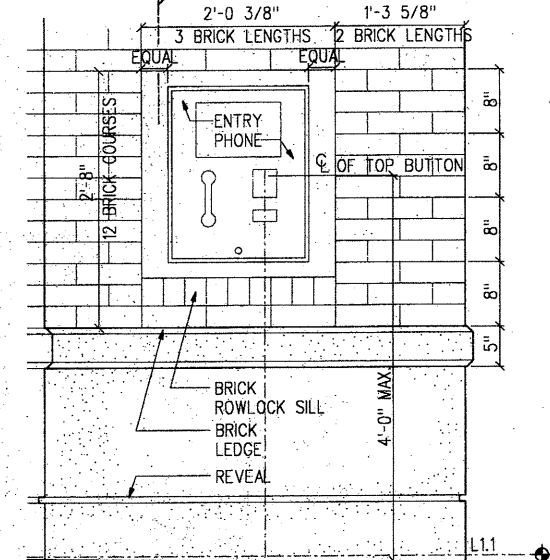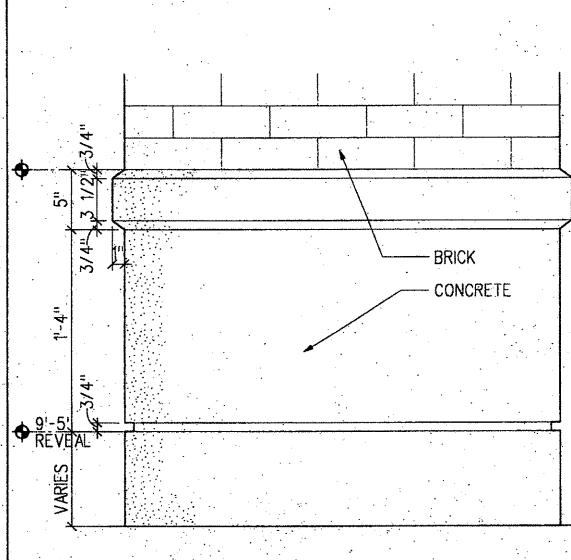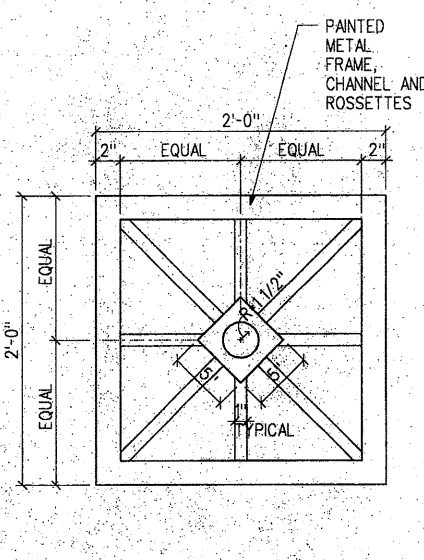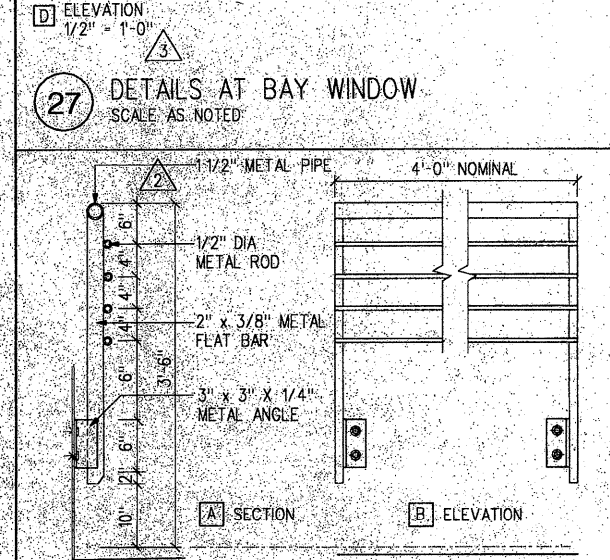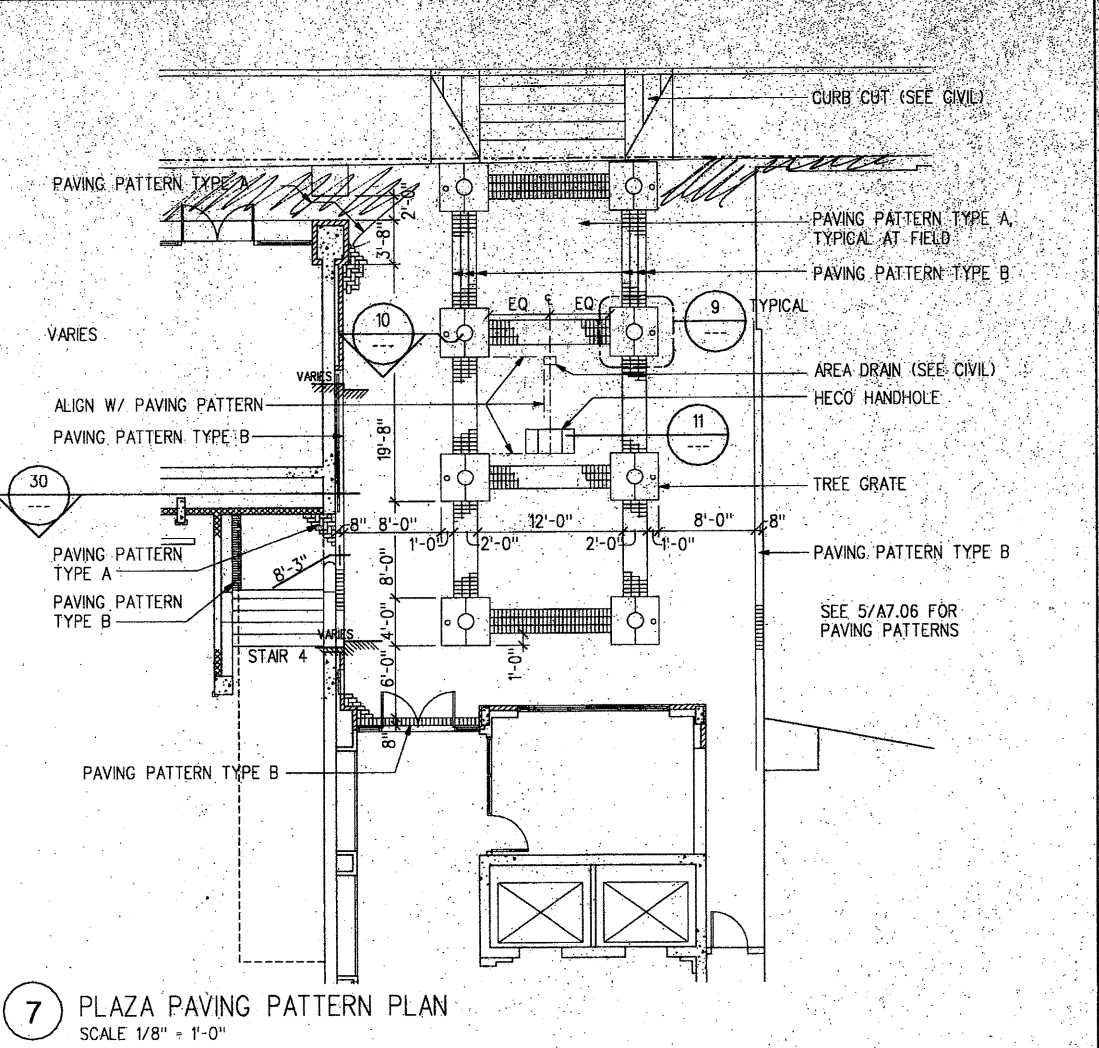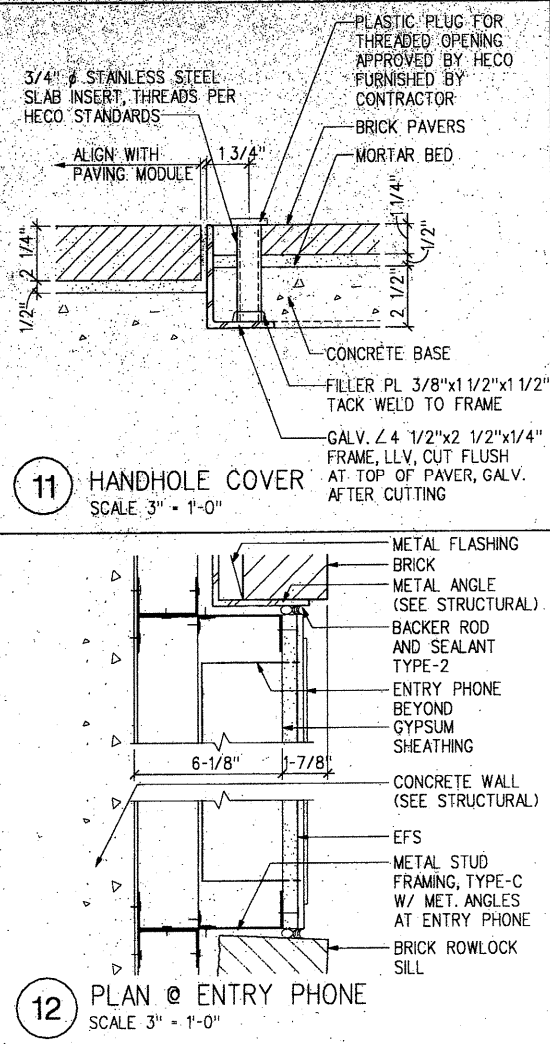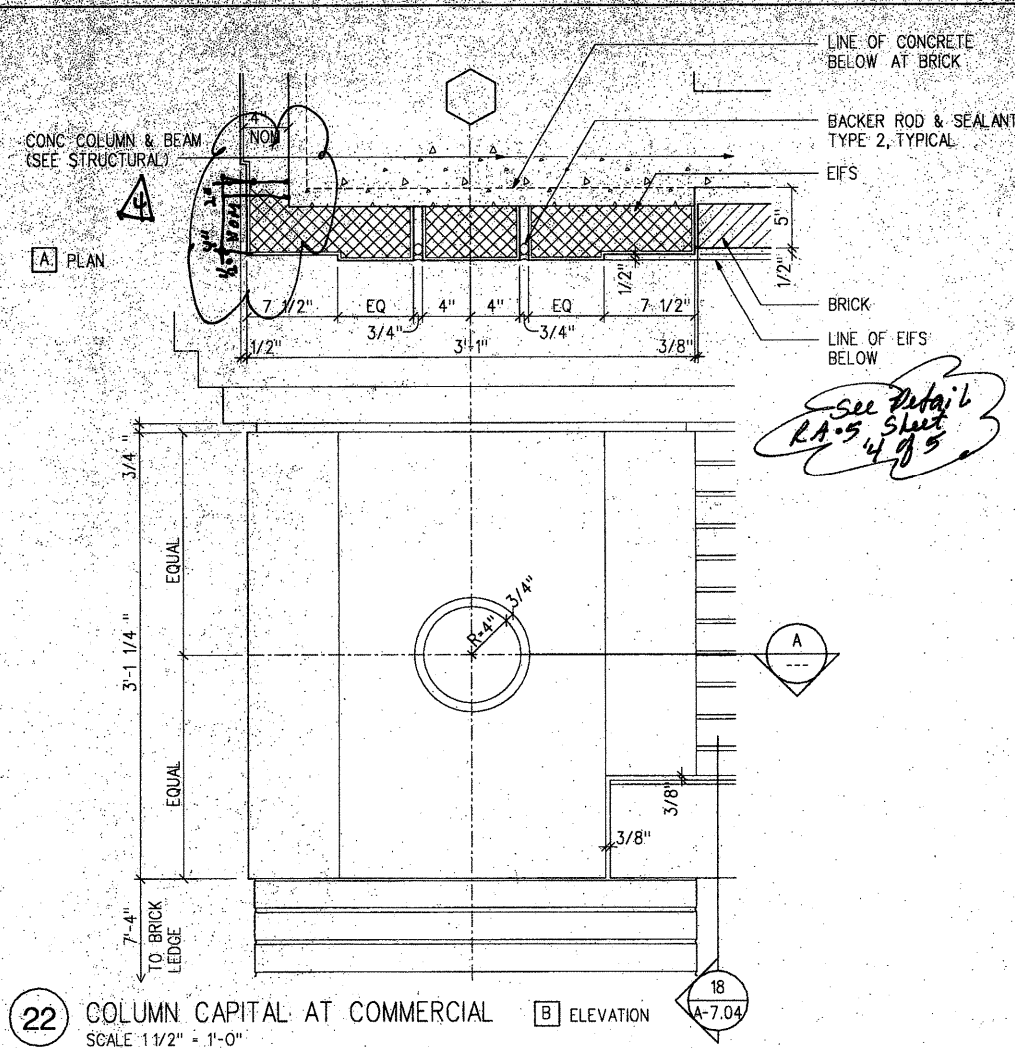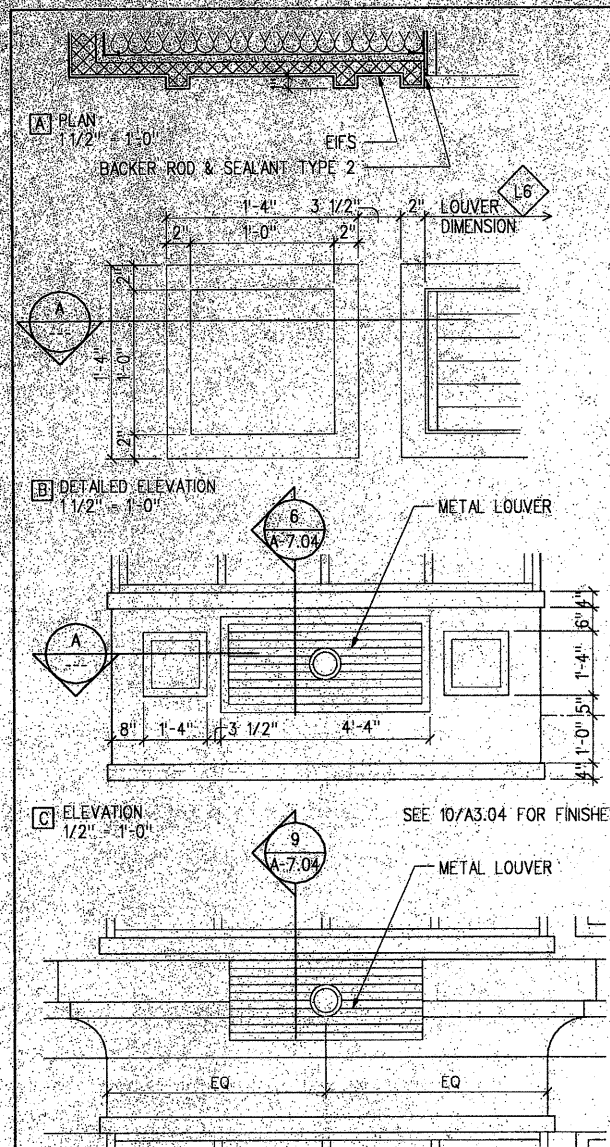

30 GATE AT PLAZA
SCALE 3/4" = 1'-0"

25 GRILLE AT L1
SCALE 1/2" = 1'-0"

15 GATE ELEVATION
SCALE 1/4" = 1'-0"

10 DETAIL AT TREE GRATE
SCALE 3/4" = 1'-0"

5 PLAZA PAVING PATTERNS
SCALE 3/4" = 1'-0"

Architecture
Graphic Design
Interior Design
Planning
Programming



THIS WORK WAS
PREPARED BY ME OR
UNDER MY DIRECT
SUPERVISION

Project No. MFL: 2804.00

**HONUAKAHA AFFORDABLE
HOUSING COMPLEX**











Consultant




















KEY PLAN

No.	Rev.	Date	Description
△			
△			
△			
△			
△			
△			
△			
△			


Project Director: MC
Project Manager: BM
Project Architect: RC
Approved By:
Date: 1/21/94

APPROVED
MISCELLANEOUS
This set of plans and specifications must be of the same date as the contract. It is to be used in conjunction with the contract and the specifications. No part of this set of plans and specifications shall be used for any other project without the written consent of the architect. The architect's office is located at 345 Queen Street, Honolulu, Hawaii 96813. Phone: (808) 524-2040. Fax: (808) 588-1529.

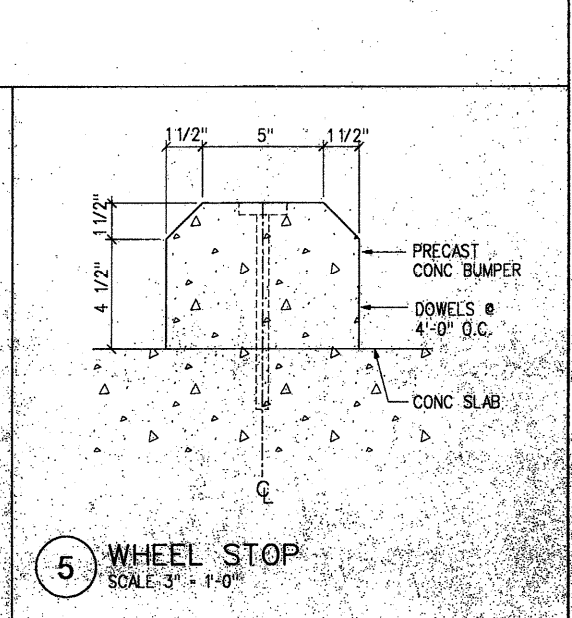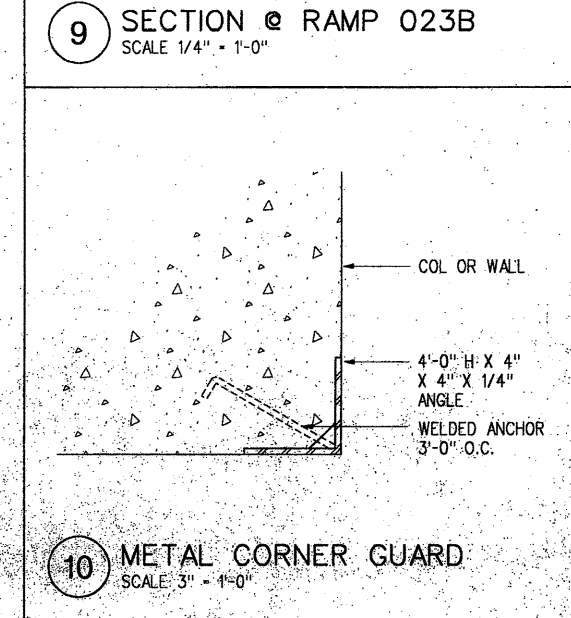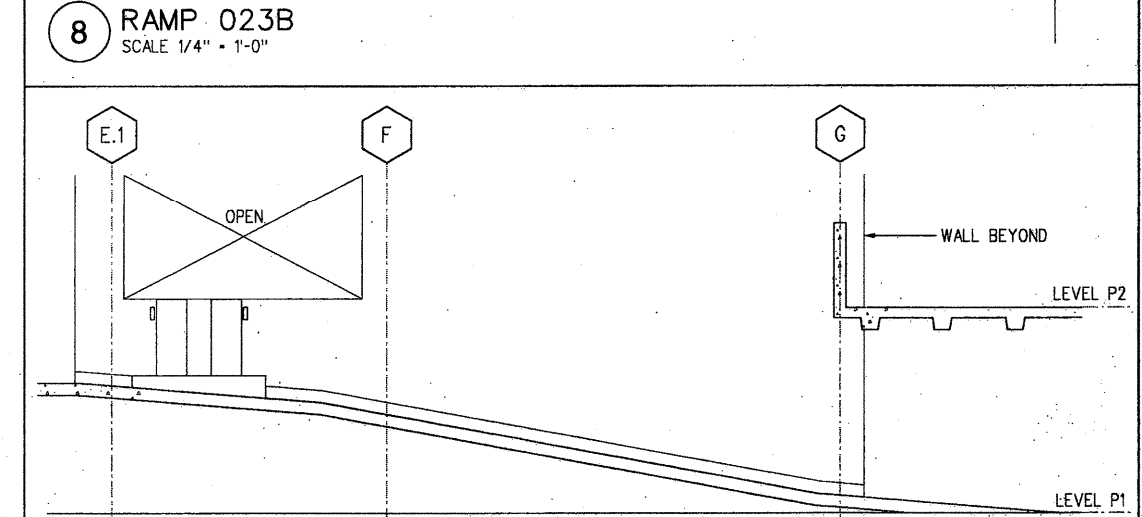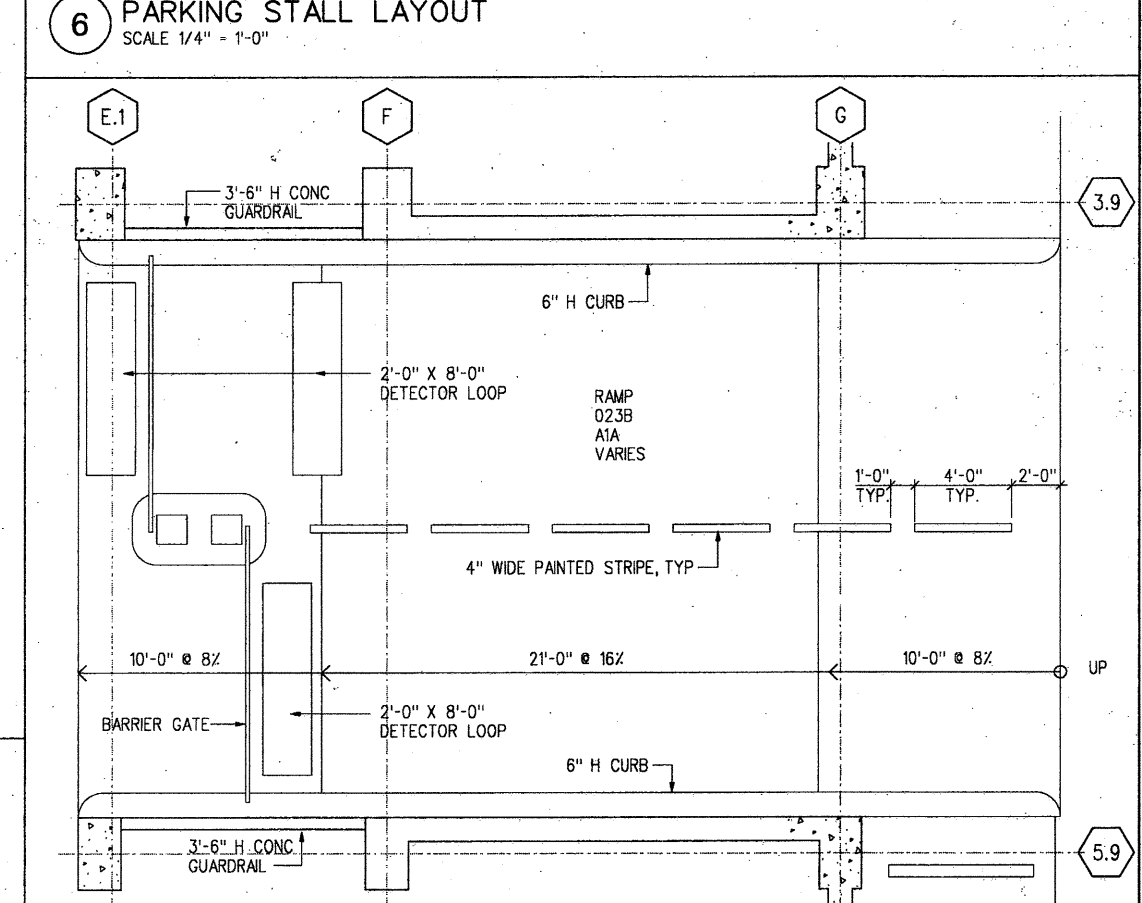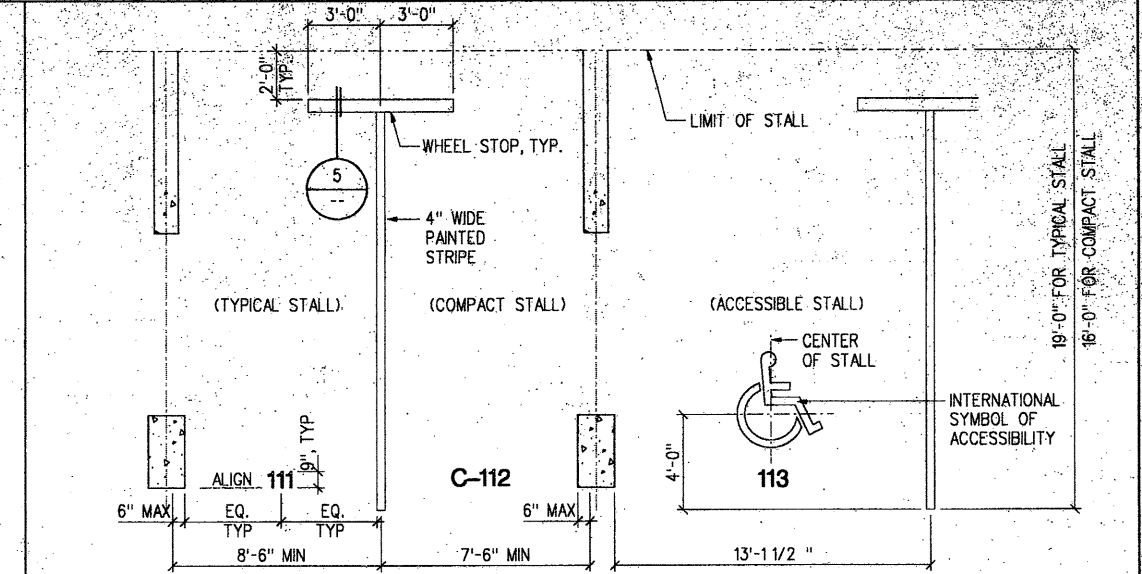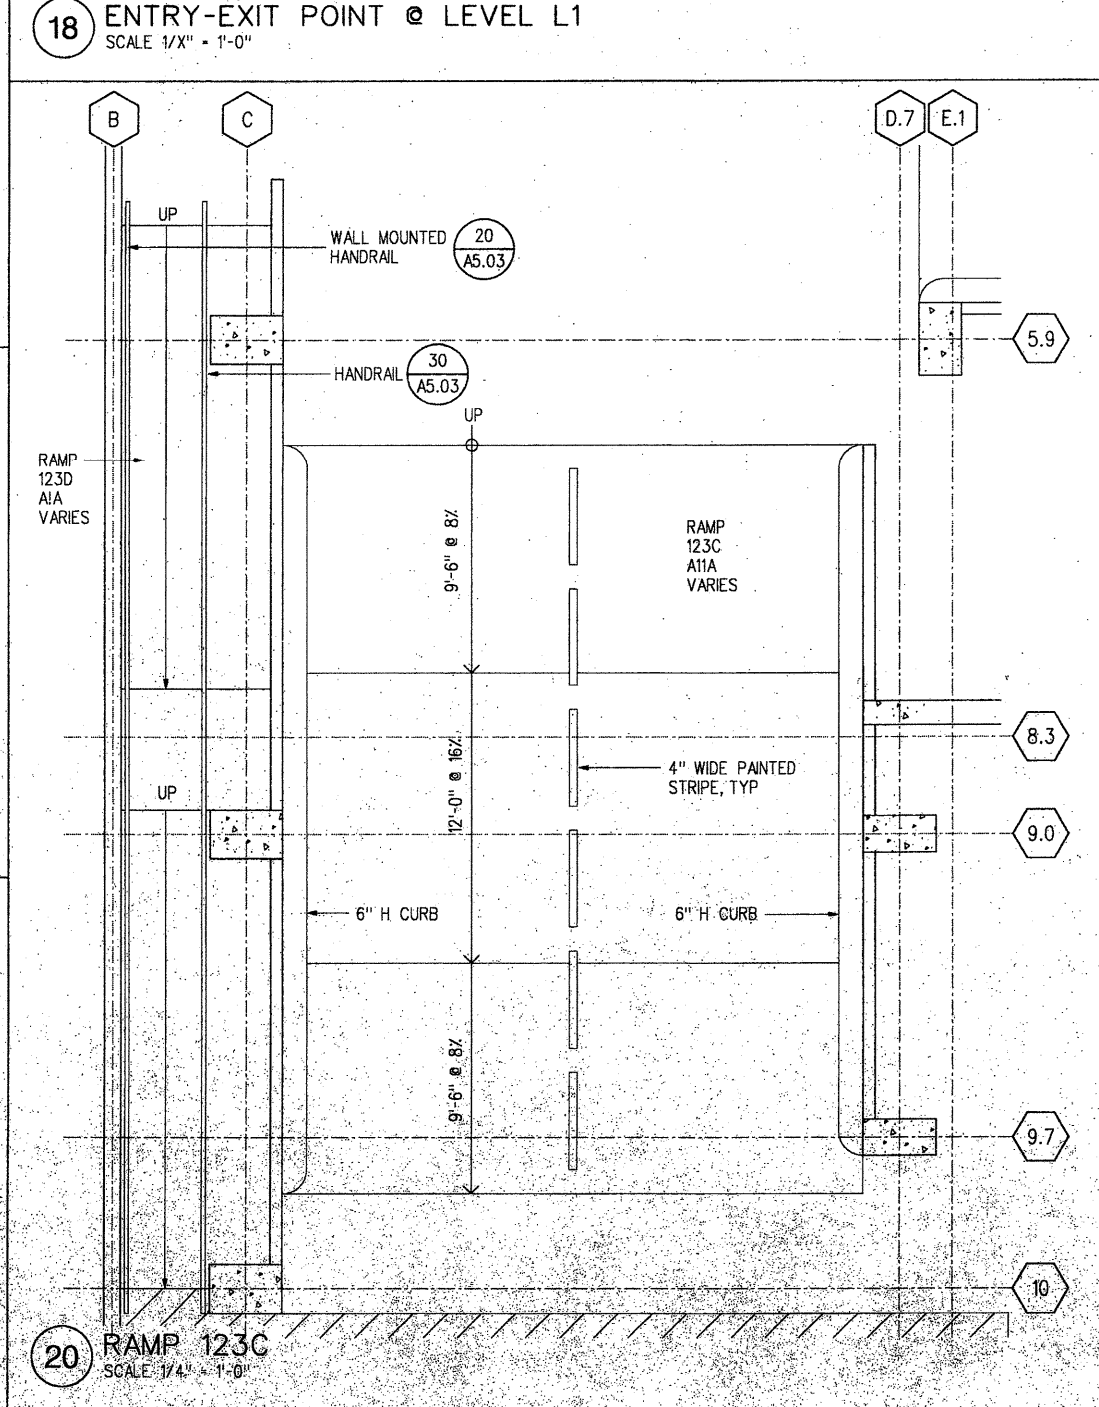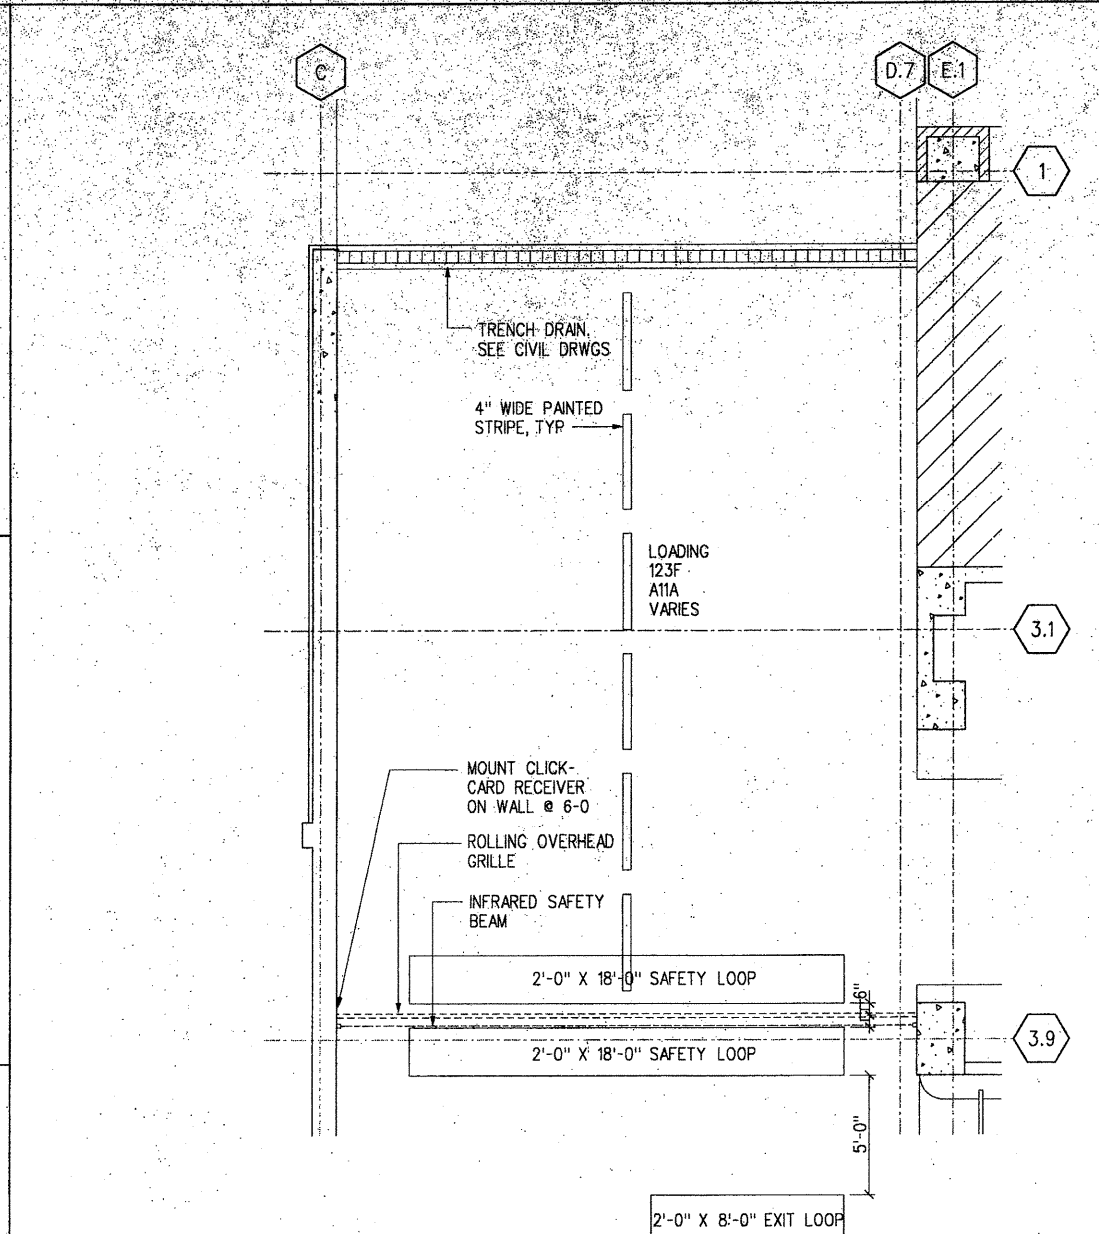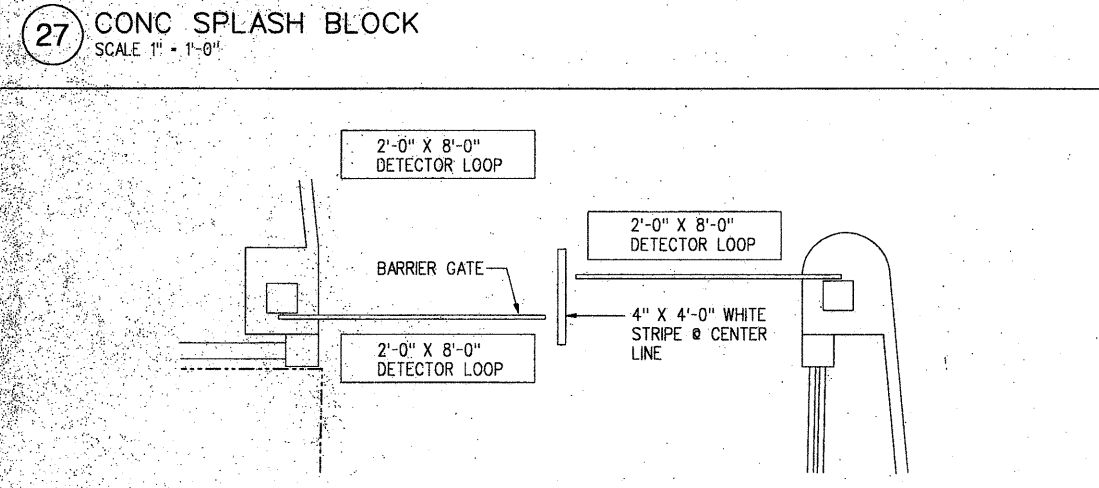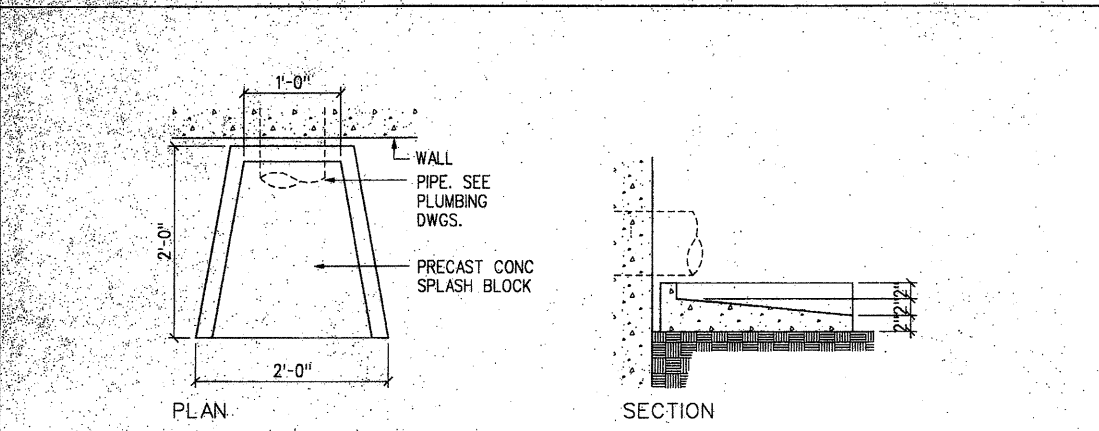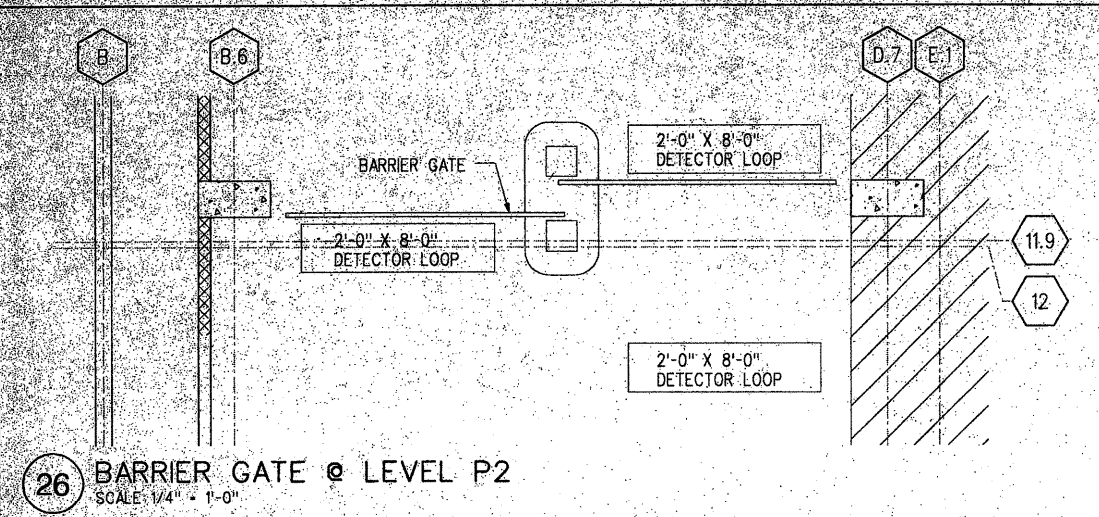

                   

Architecture
Graphic Design
Interior Design
Planning
Programming

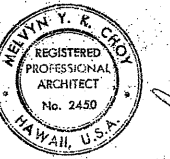


THIS WORK WAS
PREPARED BY ME OR
UNDER MY DIRECT
SUPERVISION.

Project No. MFL 2804.00

**HONUAKAHA AFFORDABLE
HOUSING COMPLEX**

Consultant

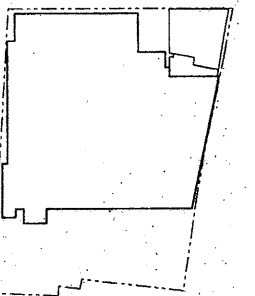

KEY PLAN

No.	Rev.	Date	Description
1			
2			
Project Director: MC
Project Manager: BM
Project Architect: RC
Approved By:
Date: 1/21/94

**FLOOR, CEILING &
INTERIOR DETAILS**

APPROVED
This set of drawings and specifications MUST be approved by the Building Department. The drawings are prepared by the Architect and the specifications are prepared by the Building Department. No changes shall be made without the approval of the Building Department. Building Department
A-8.02

21 GYP BD/ CONC INTERSECTION
SCALE 1 1/2" = 1'-0"

16 GYP BD @ ANGLE INTERSECTION
SCALE 1" = 1'-0"

**11 WALL: GYP BD
BASE: RESILIENT
FLOOR: CONC**
SCALE 3" = 1'-0"

**1 CLG: GYP BD
WALL: GYP BD (CBB, CONC, CMU SIM)**
SCALE 3" = 1'-0"

22 GYP BD/ CONC INTERSECTION
SCALE 1 1/2" = 1'-0"

17 GYP BD/ CONC INTERSECTION
SCALE 1 1/2" = 1'-0"

**12 WALL: CBB W/ CERAMIC TILE (CONC, CMU SIM)
BASE: CERAMIC TILE
FLOOR: CERAMIC TILE**
SCALE 3" = 1'-0"

2 TYP SUSP GYP BD CLG
SCALE 3" = 1'-0"

**23 2 HR FIRE RATED HORIZONTAL DUCT
ENCLOSURE OR PLENUM ENCLOSURE**
SCALE 3" = 1'-0"

18 GYP BD/CMU OR CONC INTERSECTION
SCALE 1 1/2" = 1'-0"

**13 WALL: GYP BD (CONC, CMU SIM)
BASE: RESILIENT
FLOOR: RESILIENT**
SCALE 3" = 1'-0"

**4 CEILING BRACING (GYP BD CLG SHOWN
ACOUS PNL CLG SIM)**
NO SCALE

**19 TYP GYP BD/CONC WALL
ANGLE INTERSECTION**
SCALE 1 1/2" = 1'-0"

**14 WALL: GYP BD (CONC, CMU SIM)
BASE: RESILIENT
FLOOR: CARPET**
SCALE 3" = 1'-0"


**5 CLG: ACOUS PANEL
WALL: GYP BD (CBB, CONC, CMU SIM)**
SCALE 3" = 1'-0"

20 GYP BD/CMU OR CONC INTERSECTION
SCALE 1 1/2" = 1'-0"

**15 WALL: GYP BD (CONC, CMU SIM)
BASE: WOOD
FLOOR: CARPET**
SCALE 3" = 1'-0"

HONUAKAHA AFFORDABLE
HOUSING COMPLEX

Consultant

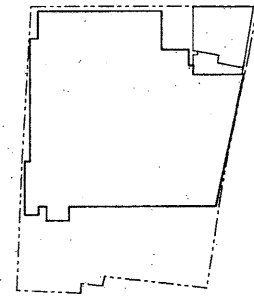

KEY PLAN

[illegible]

Project Director: MC

Project Manager: BM

Project Architect: RC


Approved By:

Date: 1/21/94


INTERIOR DETAILS

APPROVED


of plan and specifications MUST be at all jobs and to devote
tion, the approval of a plan or changing same, prior to the
being approved by the Building Department. SHALL NOT be
of this plan and specifications shall be violation of any law
of the State of New York.
4-803
DIVISION
of the County of Hamilton
Building Department

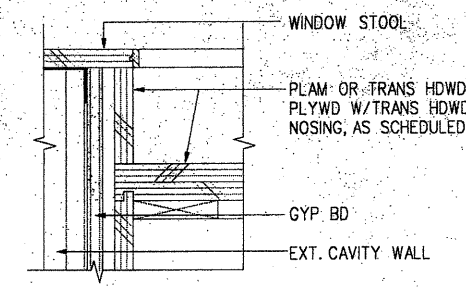


11 SECTION B
SCALE 3" = 1'-0"

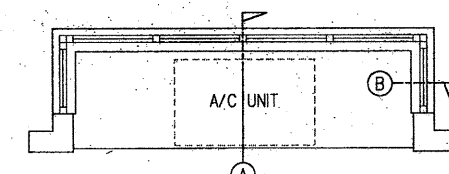


6 KEY PLAN
SCALE 3" = 1'-0"

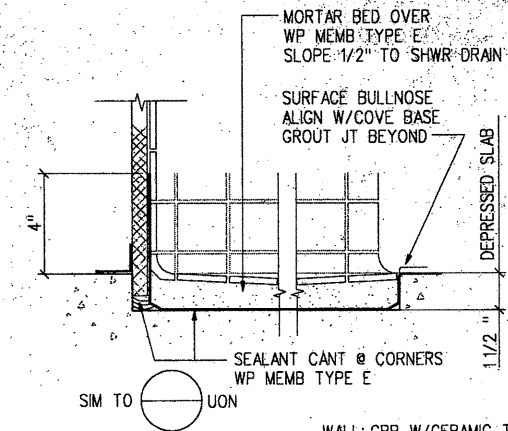

1 SHOWER SECTION
SCALE 3" = 1'-0"

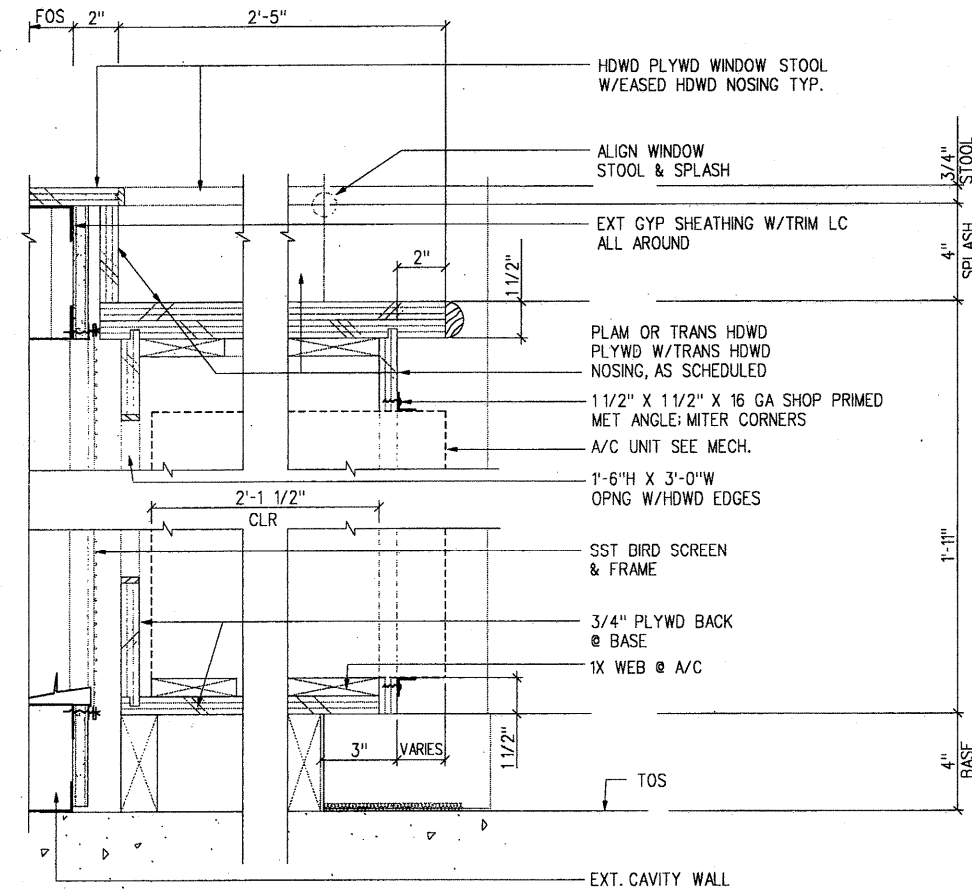

13 SECTION A
SCALE 3" = 1'-0"

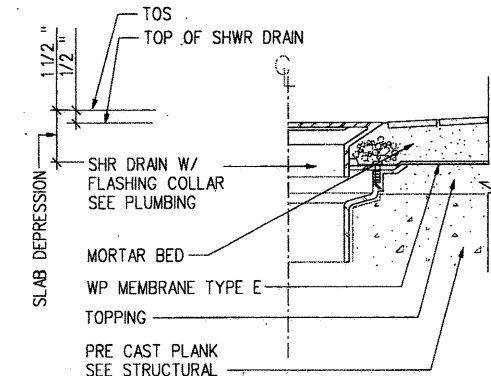

2 SHOWER DRAIN
SCALE 3" = 1'-0"



DETAIL NO.

15

9


4

2

10

⑤

Architecture
Graphic Design
Interior Design
Planning
Programming

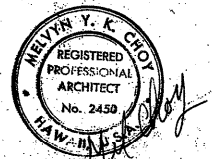

THIS WORK WAS
PREPARED BY ME OR
UNDER MY DIRECT
SUPERVISION

Project Project No. MFL 2804.00

**HONUAKAHA AFFORDABLE
HOUSING COMPLEX**

Consultant


3 See detail RA-5
Sheet 5 of 5

KEY PLAN


No.	Rev.	Date	Description
1	ADD	3/11/94	REV PTN TYPES
2	ADD	3/30/94	MOVE ELEC PANEL
3	ADD	6/30/94	REV GRAB BAR
4	ADD	6/30/94	Deleted Note

APPROVED
This set of plans and specifications MUST be used in the building construction. It is unlawful to alter or change any part of these plans or specifications without approval from the Building Department. The stamping of this plan and specifications is subject to the Building Department's review and approval. Building Department - 201 3/11/94

**UNIT TYPE A, A(ACC), A1, A2
PLANS, REFLECTED
CEILING PLANS,
INTERIOR ELEVATIONS**

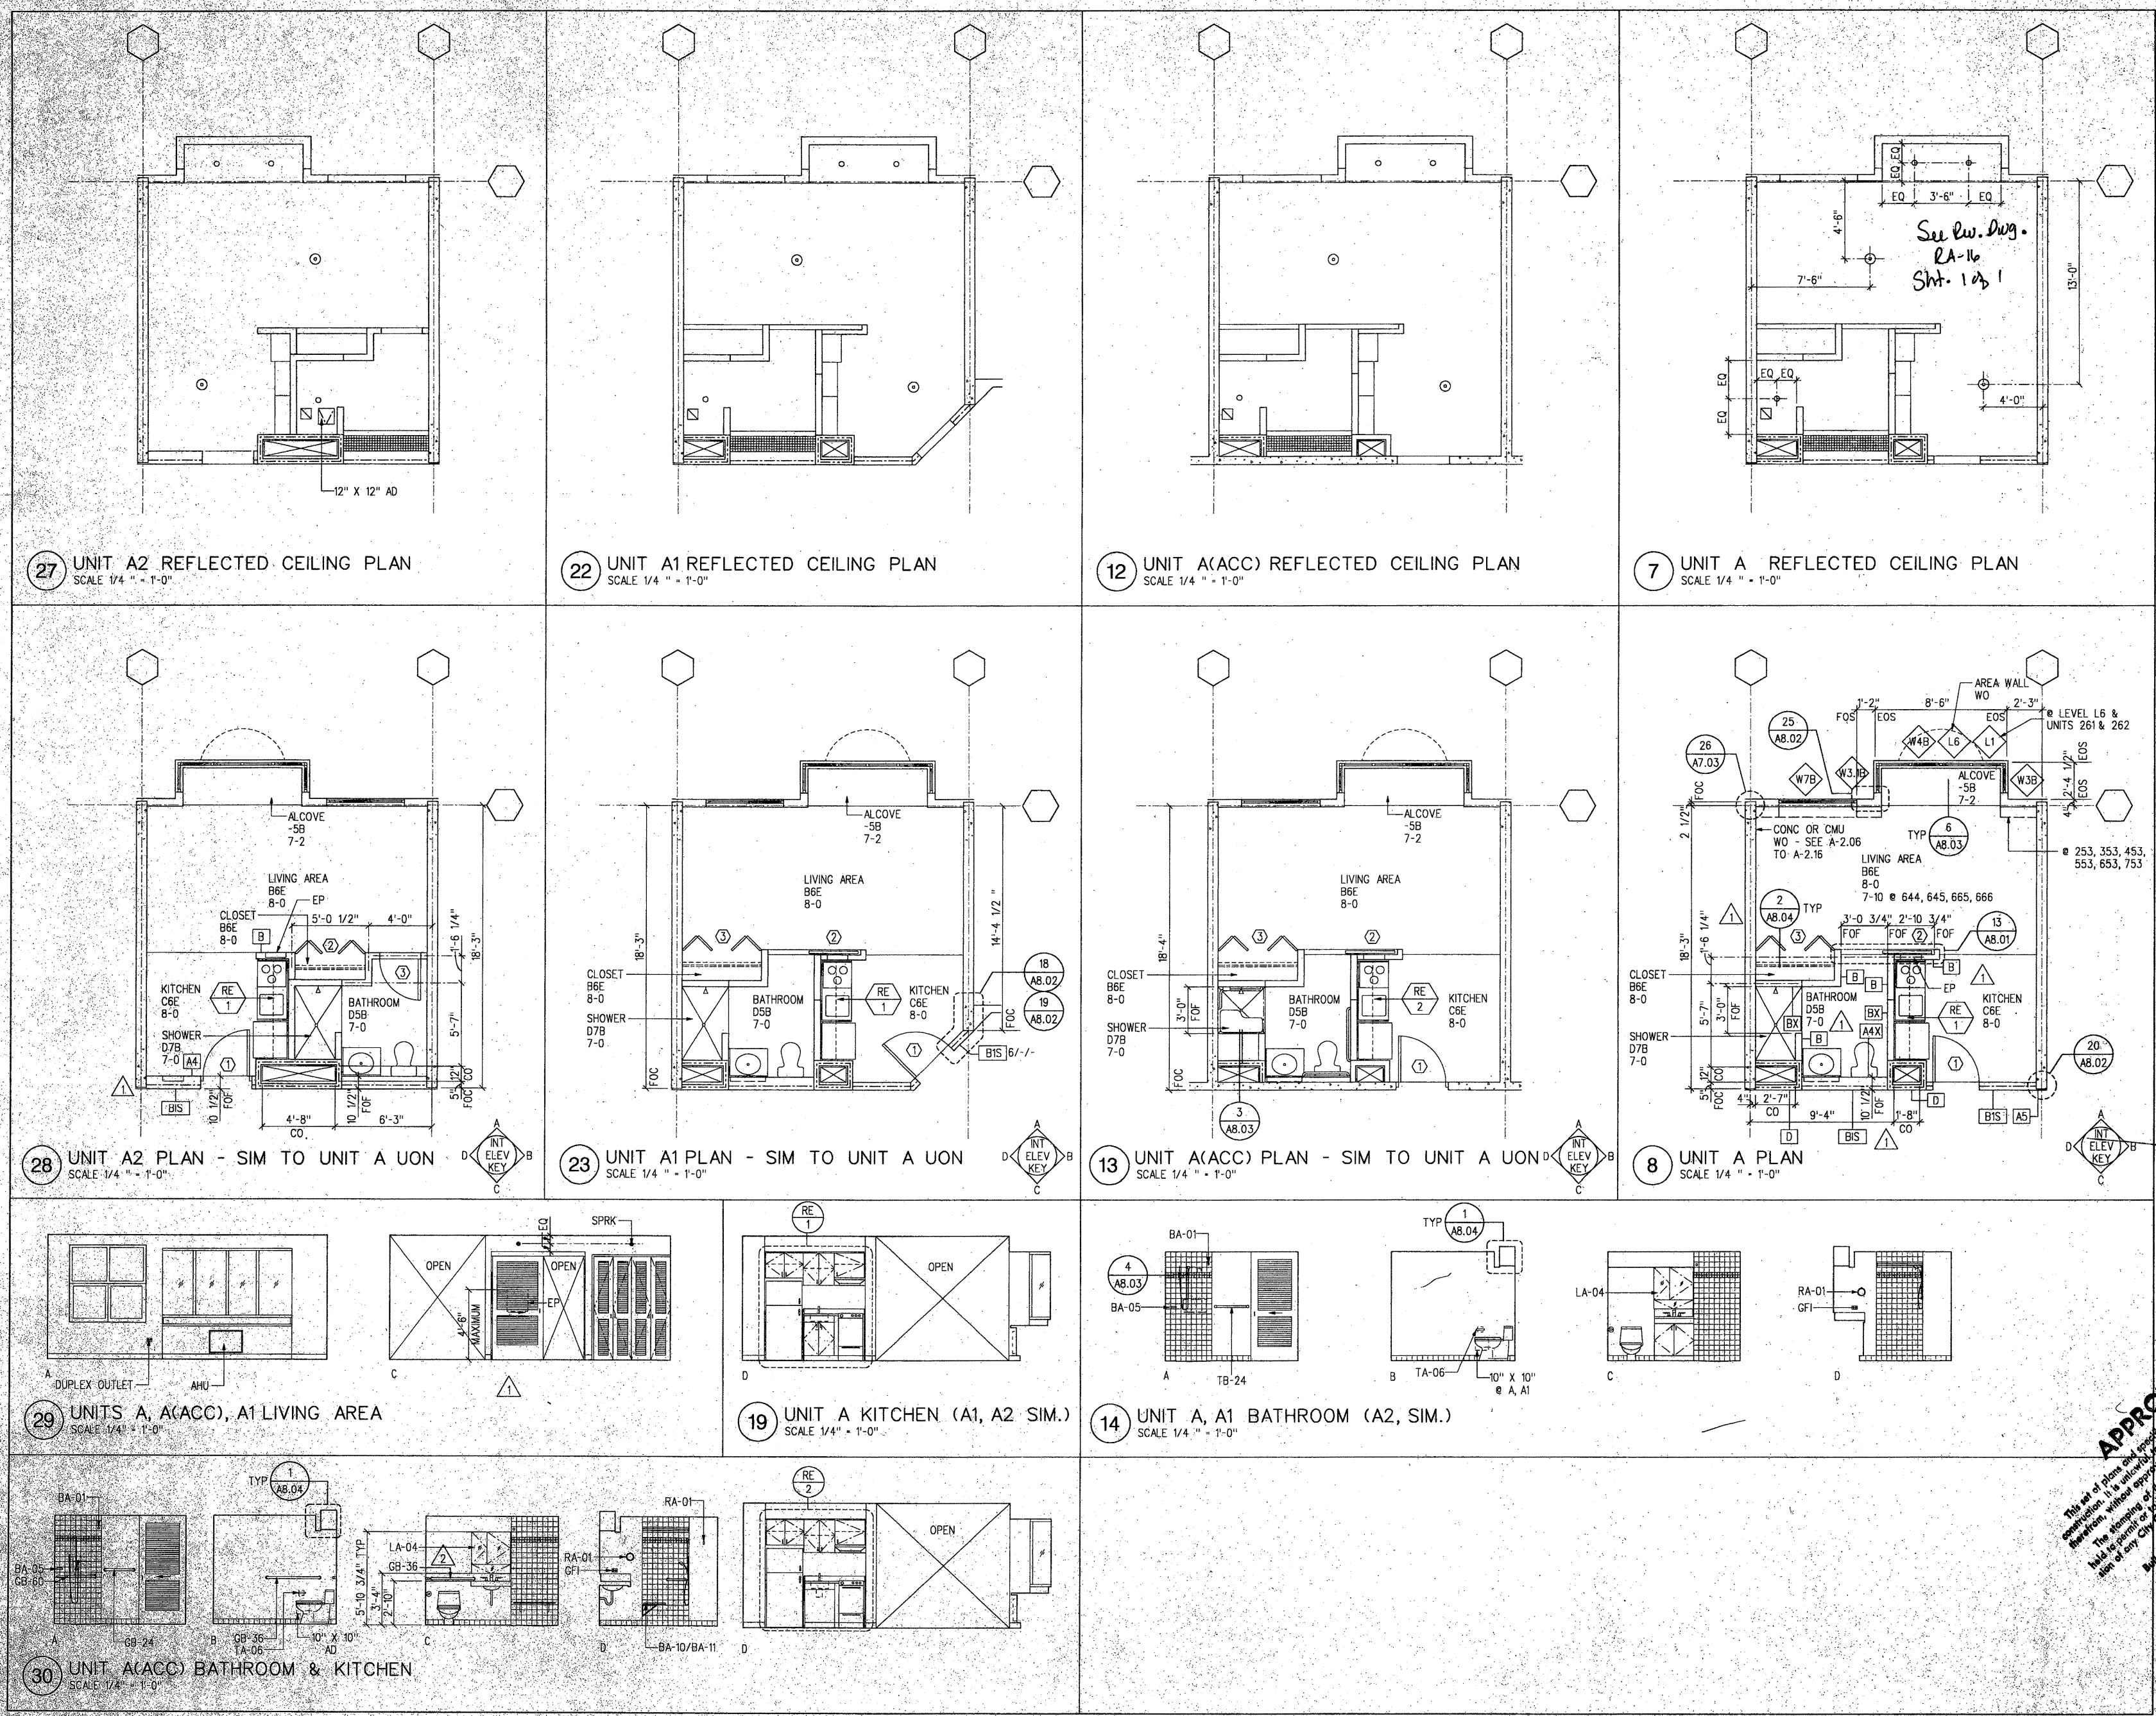

Architecture
Graphic Design
Interior Design
Planning
Programming

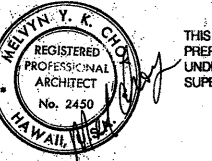

THIS WORK WAS
PREPARED BY ME OR
UNDER MY DIRECT
SUPERVISION.

Project No. MFL 2804.00

HONUAKAHA AFFORDABLE
HOUSING COMPLEX

Consultant

KEY PLAN

No.	Rev.	Date	Description
1	ADD	3/11/94	MOVE ELEC PANELS REV PTN TYPES
2	ADD	3/30/94	ADDED REFERENCE BUBBLE
3	ADD	4/8/94	DIMEN WINDOW

Project Director: MC

Project Manager: BM

Project Architect: RB

Approved: RB

Approved: RB

Sheet A-9.02

Architecture
Graphic Design
Interior Design
Planning
Programming

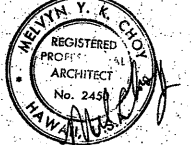


THIS WORK WAS
PREPARED BY ME OR
UNDER MY DIRECT
SUPERVISION.


Project No. MFL 2804.00

**HONUKAHA AFFORDABLE
HOUSING COMPLEX**


Consultant

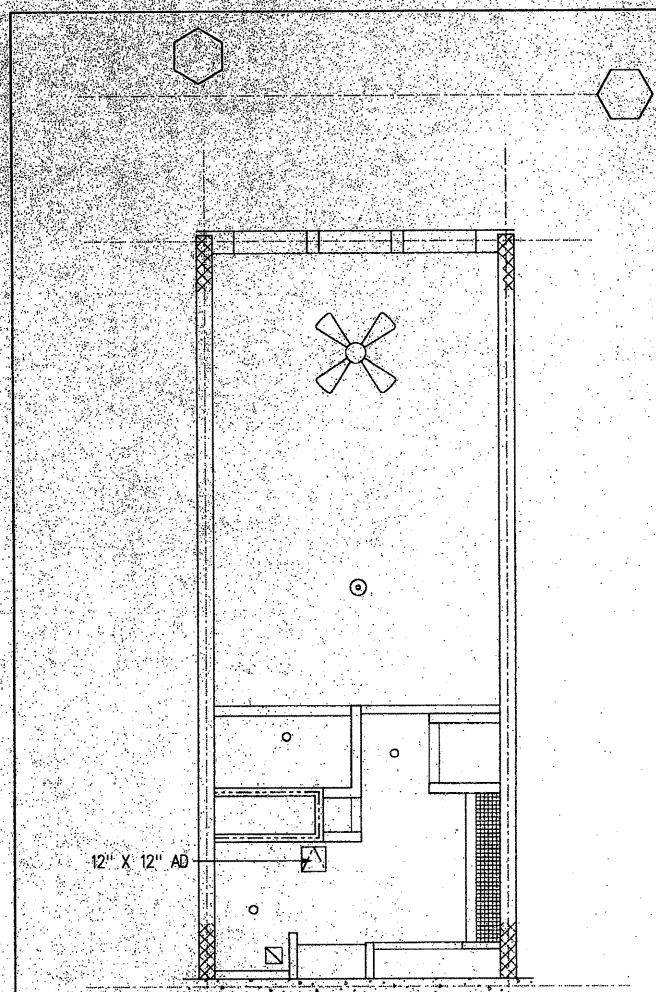


28 UNIT D2 REFLECTED CLG PLAN-UPPER LEVEL
SCALE 1/4" = 1'-0"

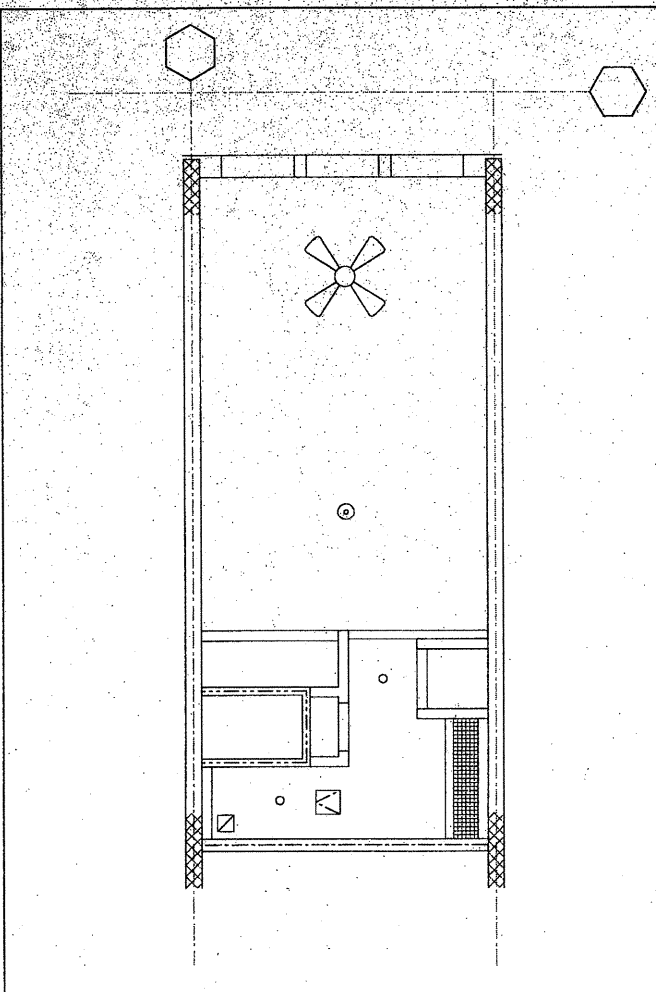


23 UNIT D1 REFLECTED CLG PLAN-UPPER LEVEL
SCALE 1/4" = 1'-0"

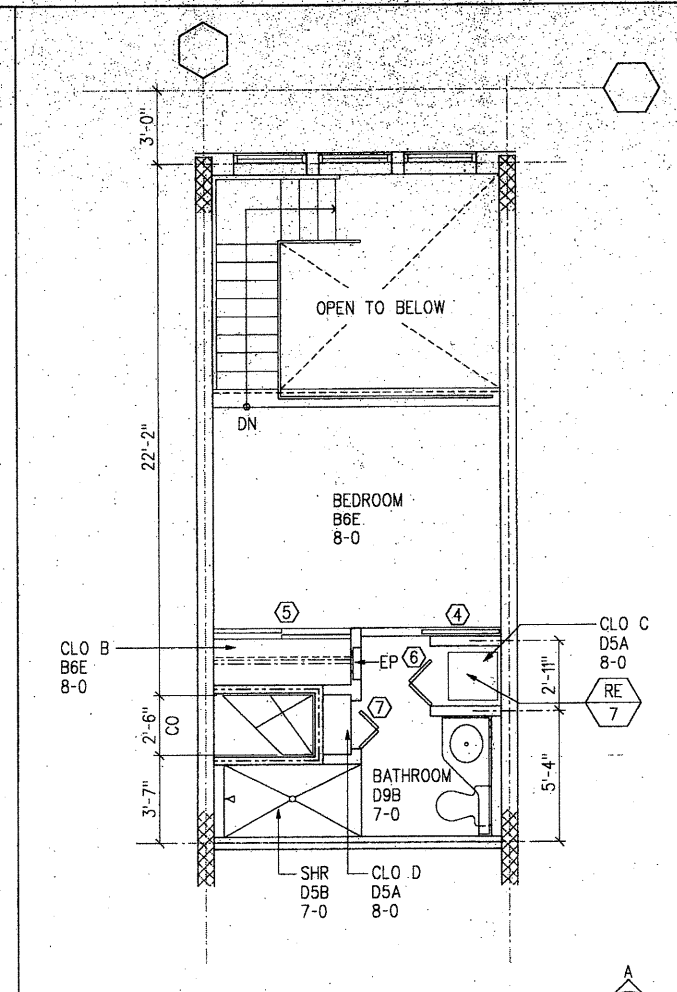


18 UNIT D1 FLOOR PLAN - UPPER LEVEL
SCALE 1/4" = 1'-0"

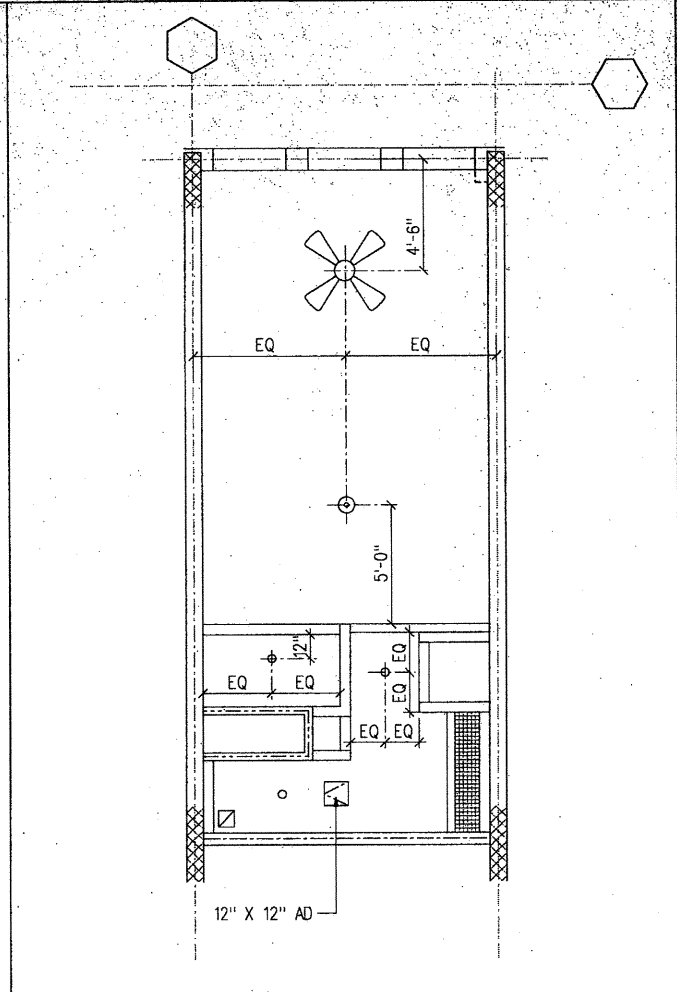


8 UNIT D REFLECTED CLG PLAN - UPPER LEVEL
SCALE 1/4" = 1'-0"

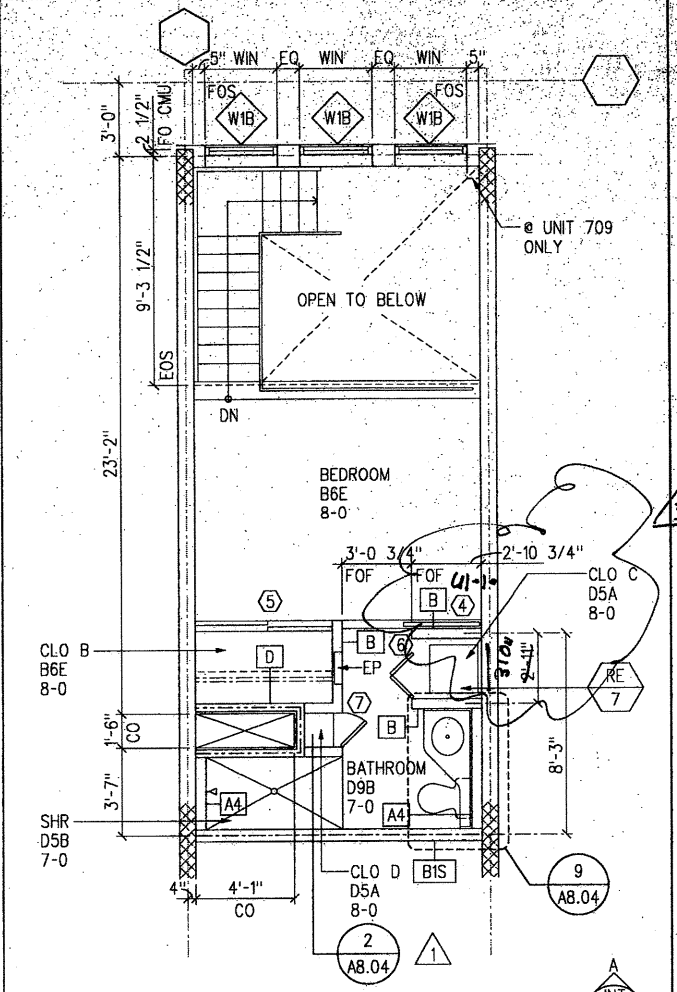


3 UNIT D FLOOR PLAN - UPPER LEVEL
SCALE 1/4" = 1'-0"

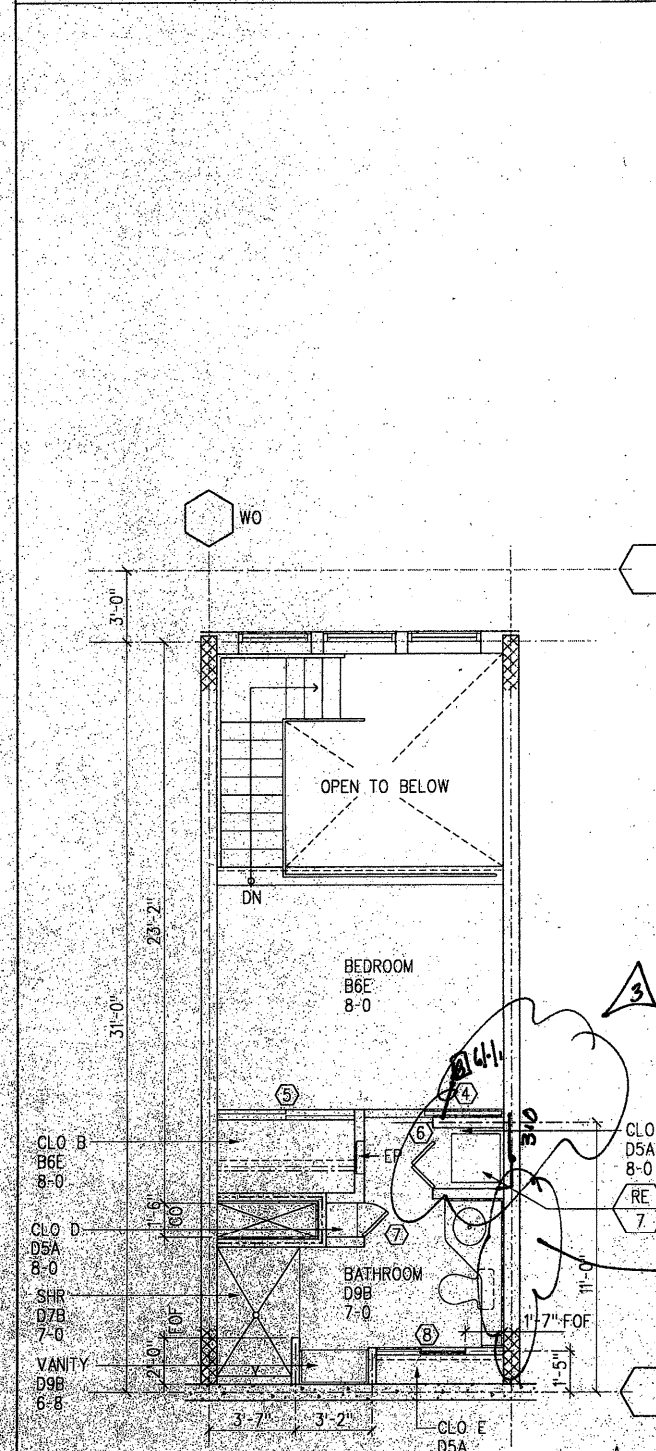


30 UNIT D2 PLAN - UPPER LEVEL
SCALE 1/4" = 1'-0"

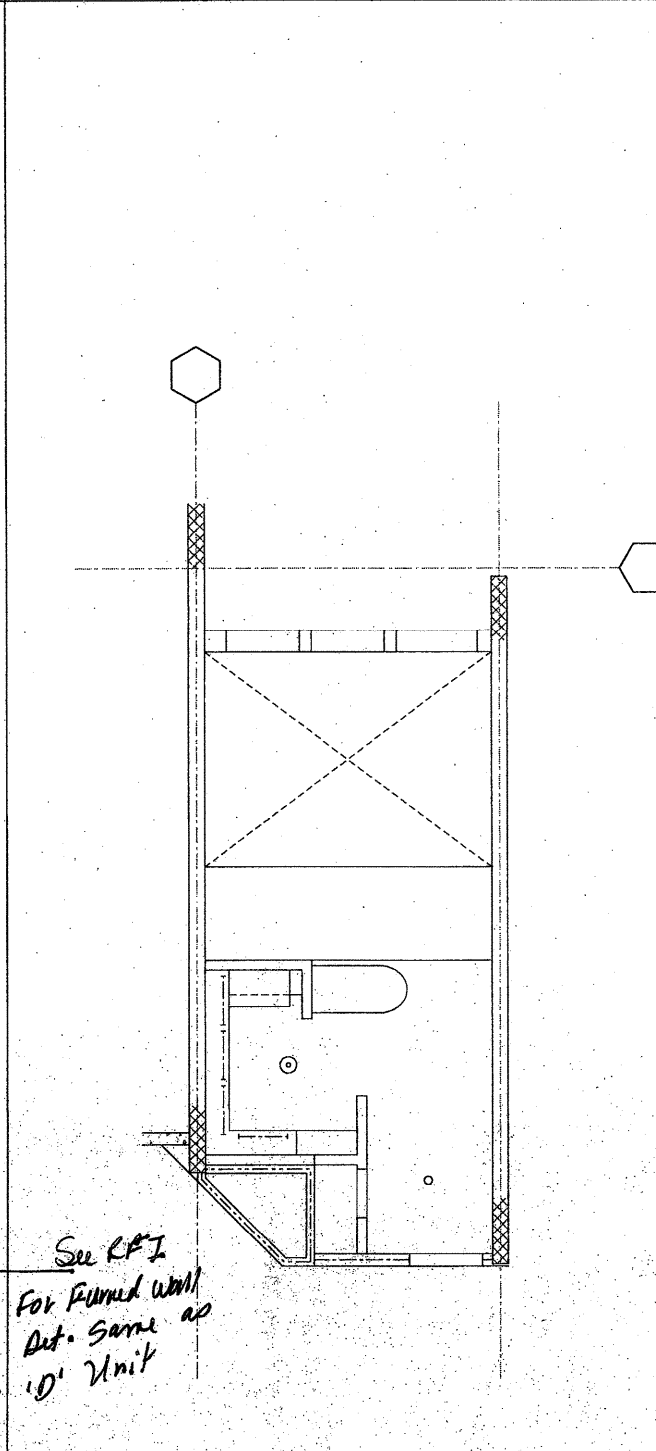


25 UNIT D1 REFLECTED CLG PLAN-LOWER LEVEL
SCALE 1/4" = 1'-0"

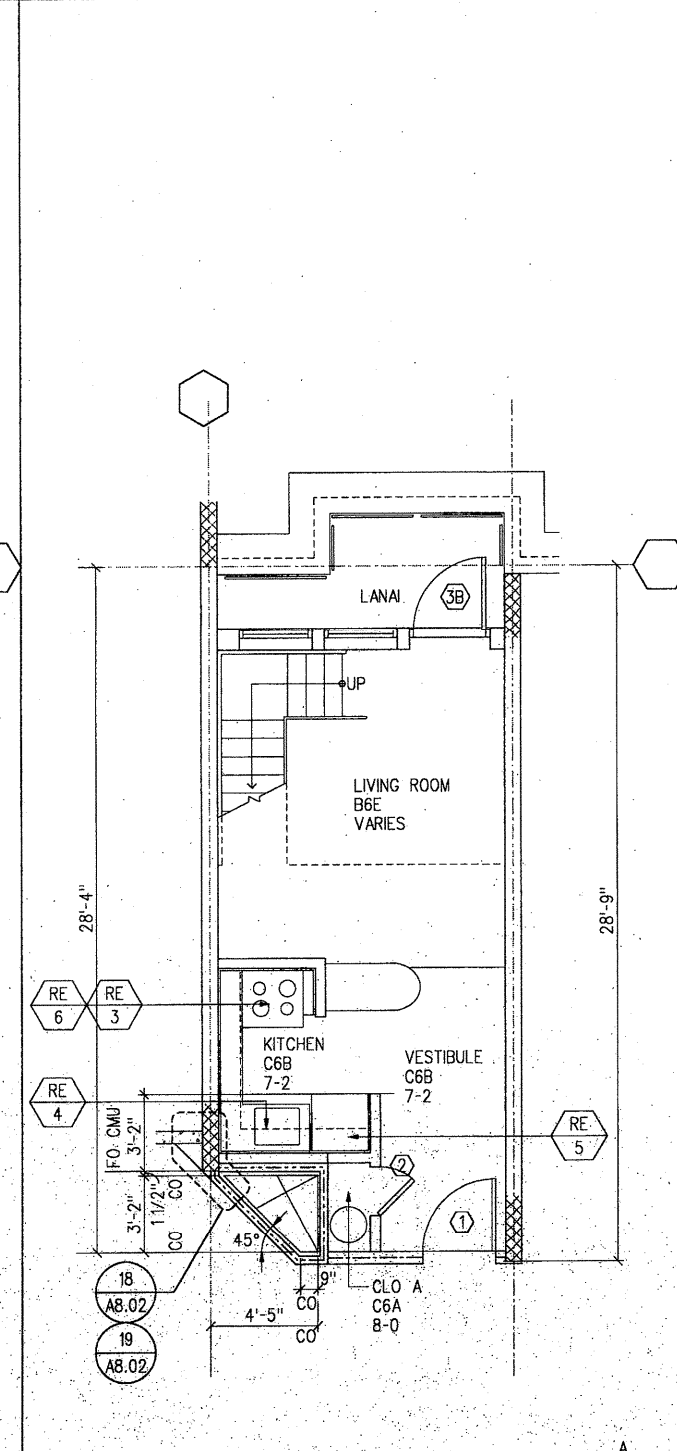

20 UNIT D1 FLOOR PLAN - LOWER LEVEL
SCALE 1/4" = 1'-0"

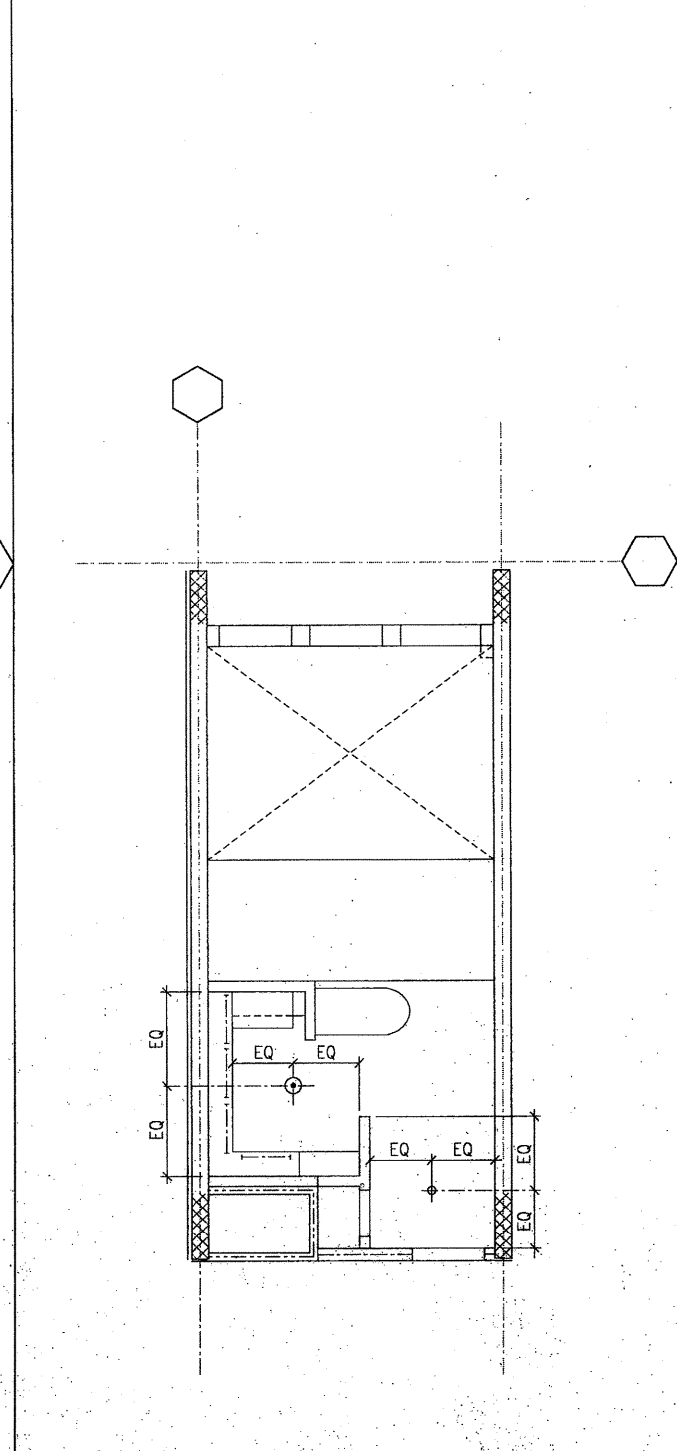

10 UNIT D REFLECTED CLG PLAN - LOWER LEVEL
SCALE 1/4" = 1'-0"

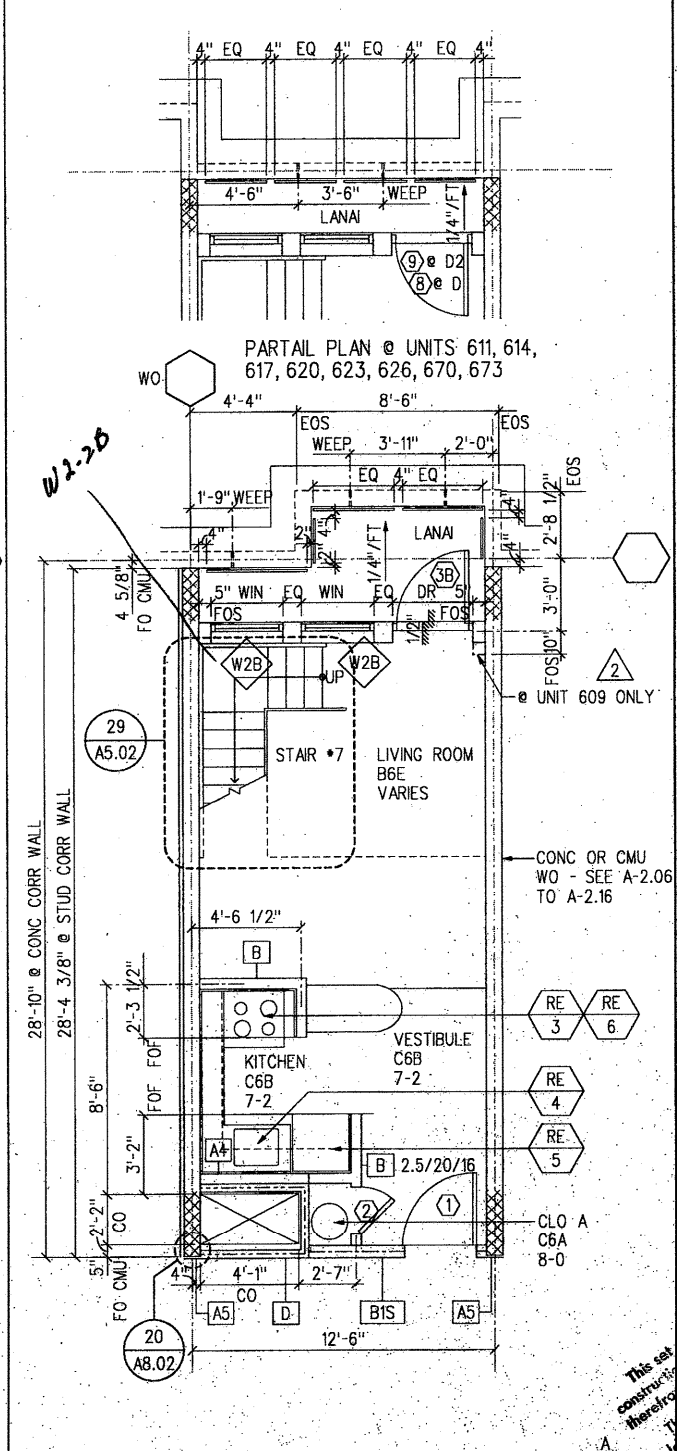

5 UNIT D, D2 FLOOR PLAN - LOWER LEVEL
SCALE 1/4" = 1'-0"

KEY PLAN

No.	Rev.	Date	Description
1	ADD	3/30/94	ADDED DET BUBBLE
2	ADD	4/8/94	ADDED NOTE
3	REV	4/11/94	Rev. size size + D Unit Dyer Unit

Project Director: MC

Project Manager: BM

Project Architect: RC

Approved By:

Date:

By:

For:

By:

Date:

By:

Date:

By:

Date:

By:

Date:

By:

Date:

Architecture
Graphic Design
Interior Design
Planning
Programming



THIS WORK WAS
PREPARED BY ME OR
UNDER MY DIRECT
SUPERVISION

Project: Project No. MFL 2804.00

HONUAKAHA AFFORDABLE
HOUSING COMPLEX


Consultant

KEY PLAN


No.	Rev.	Date	Description
-----	------	------	-------------

Project Director: MC
Project Manager: BM
Project Architect: RC
Approved By:
Date: 3/1/94


APPROVED
FOR D1/D2
INTERIOR ELEVATIONS
The set of plans and specifications for this project shall be used as the basis for construction. No changes shall be made without the written approval of the architect. The architect shall not be held responsible for any errors or omissions in the plans or specifications. 

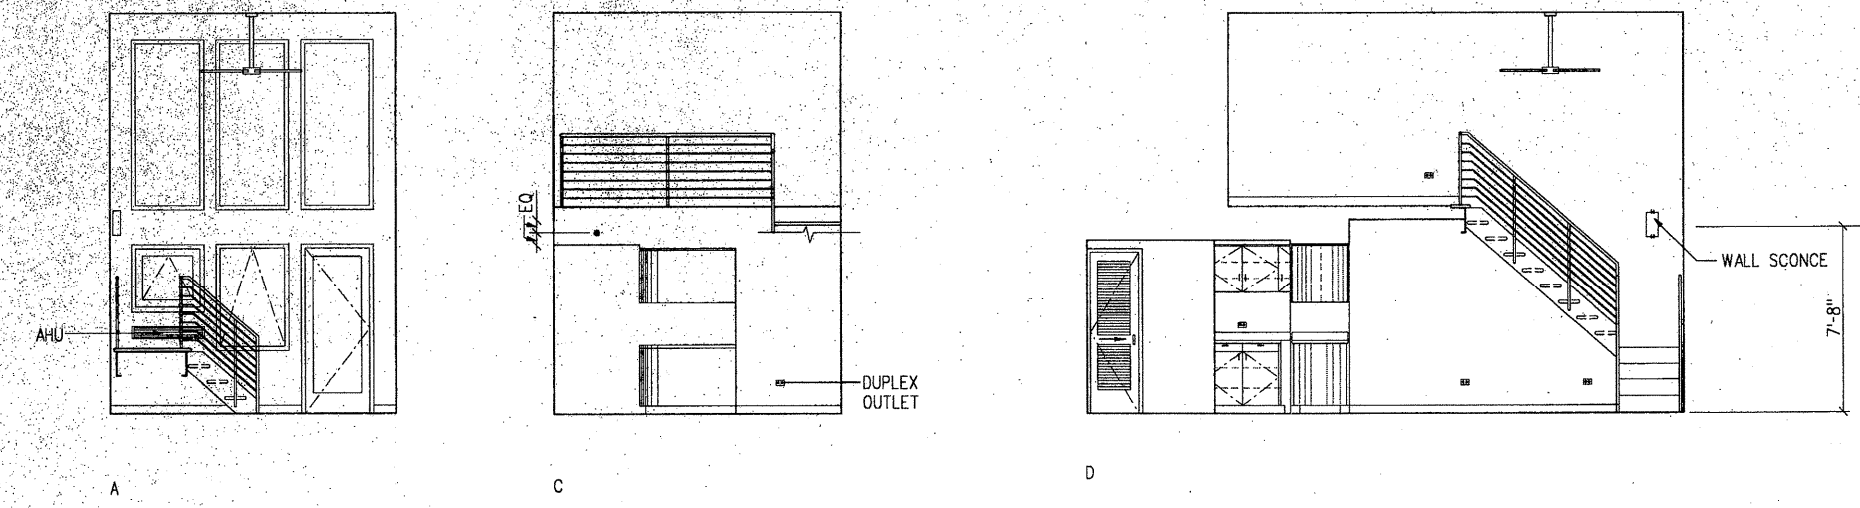


27 D/D1/D2 LIVING AREA
SCALE 1/4" = 1'-0"

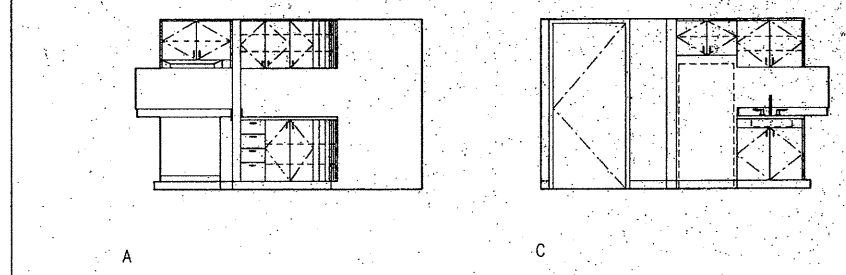


6 D/D1/D2 KITCHEN
SCALE 1/4" = 1'-0"

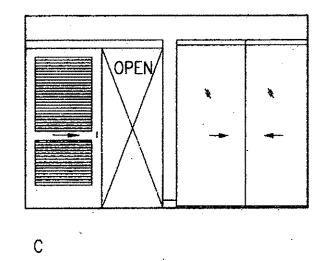


7 D/D1/D2 BEDROOM
SCALE 1/4" = 1'-0"

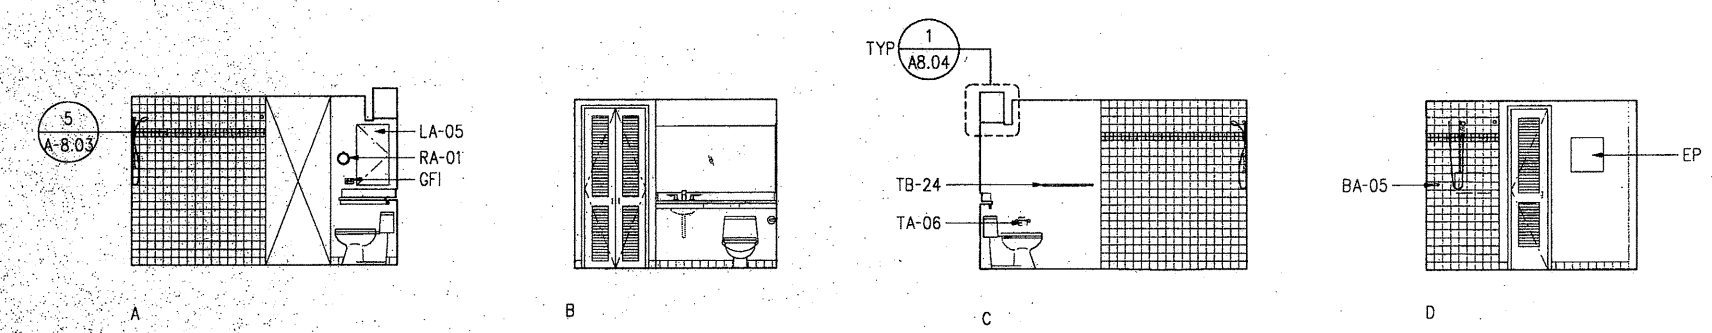

28 D BATHROOM
SCALE 1/4" = 1'-0"

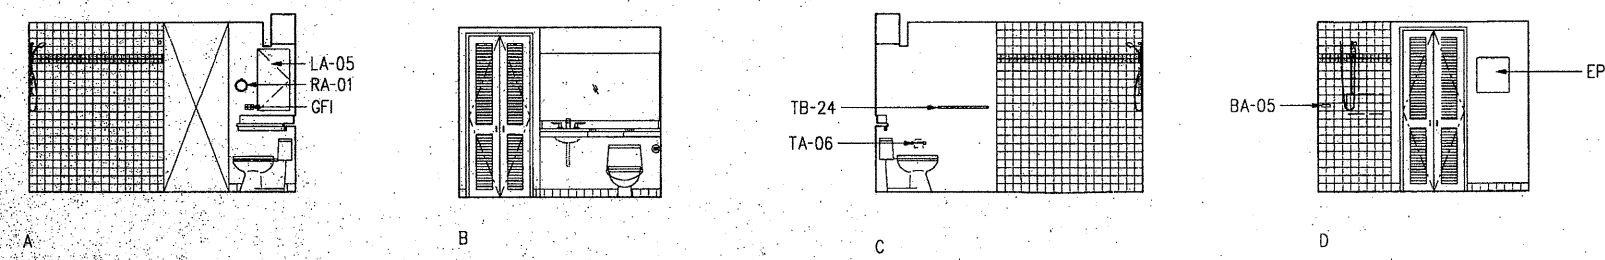

29 D1 BATHROOM
SCALE 1/4" = 1'-0"

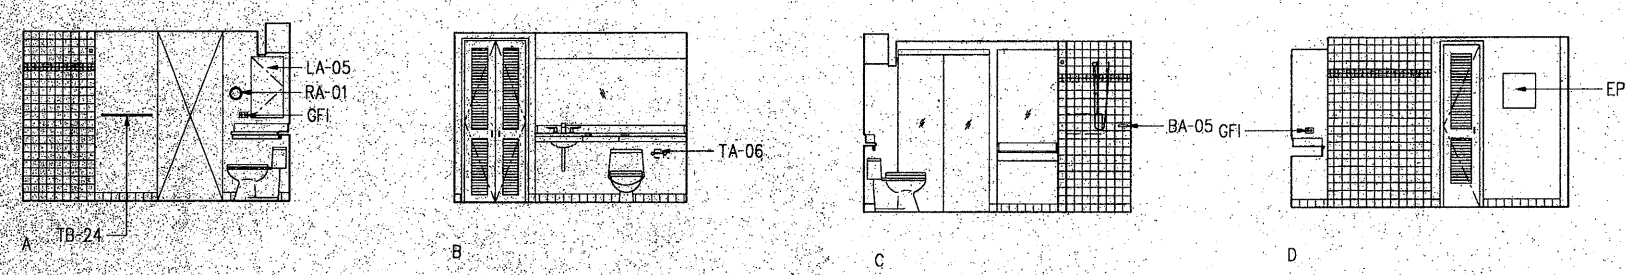

30 D2 BATHROOM
SCALE 1/4" = 1'-0"

Architecture
Graphic Design
Interior Design
Planning
Programming




THIS WORK WAS
PREPARED BY ME OR
UNDER MY DIRECT
SUPERVISION.

Project No. MFL 2804.00

**HONUAKAHA AFFORDABLE
HOUSING COMPLEX**

Consultant

 


KEY PLAN


No.	Rev.	Date	Description
1	ADD	3/30/94	MISC REVISIONS

Project Director: MC
Project Manager: BM
Project Architect: RC
Approved By: _____
Date: 3/1/94


APPROVED
FOR THE RECREATION ROOM,
TOILET 120A, 120B,
LAUNDRY 740
REFLECTED
CEILING PLAN

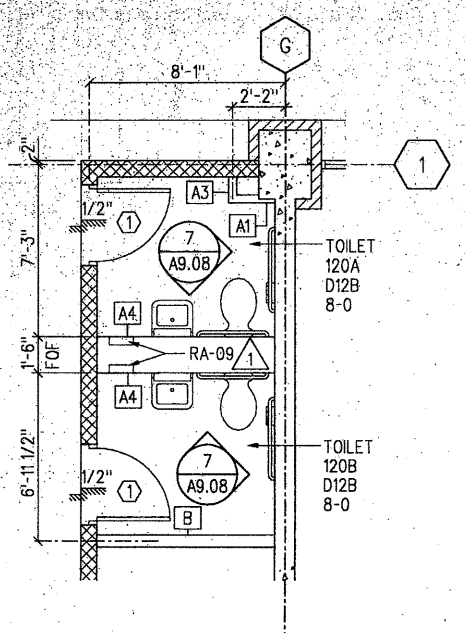


27 TOILET 120A, 120B PLAN
SCALE 1/4" = 1'-0"

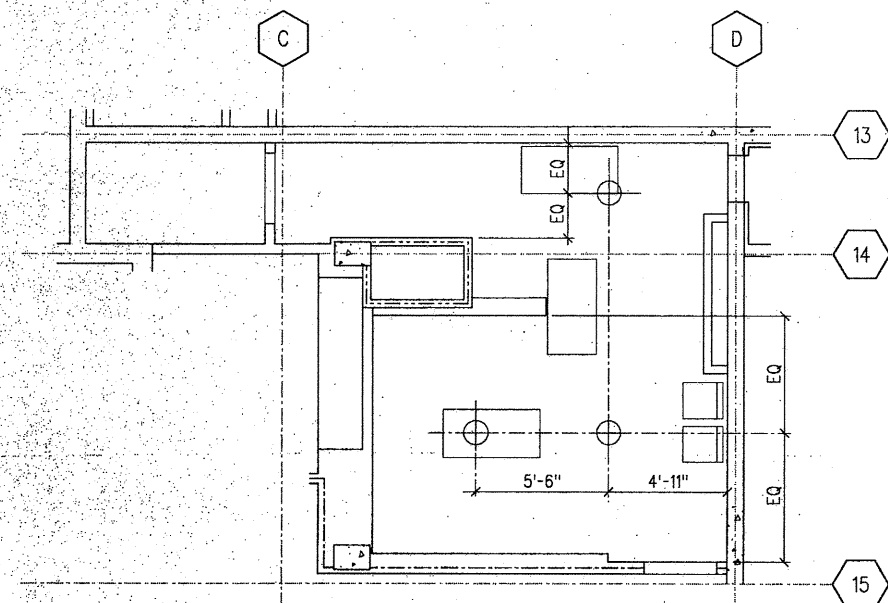


28 LAUNDRY 740 REFLECTED CEILING PLAN
SCALE 1/4" = 1'-0"

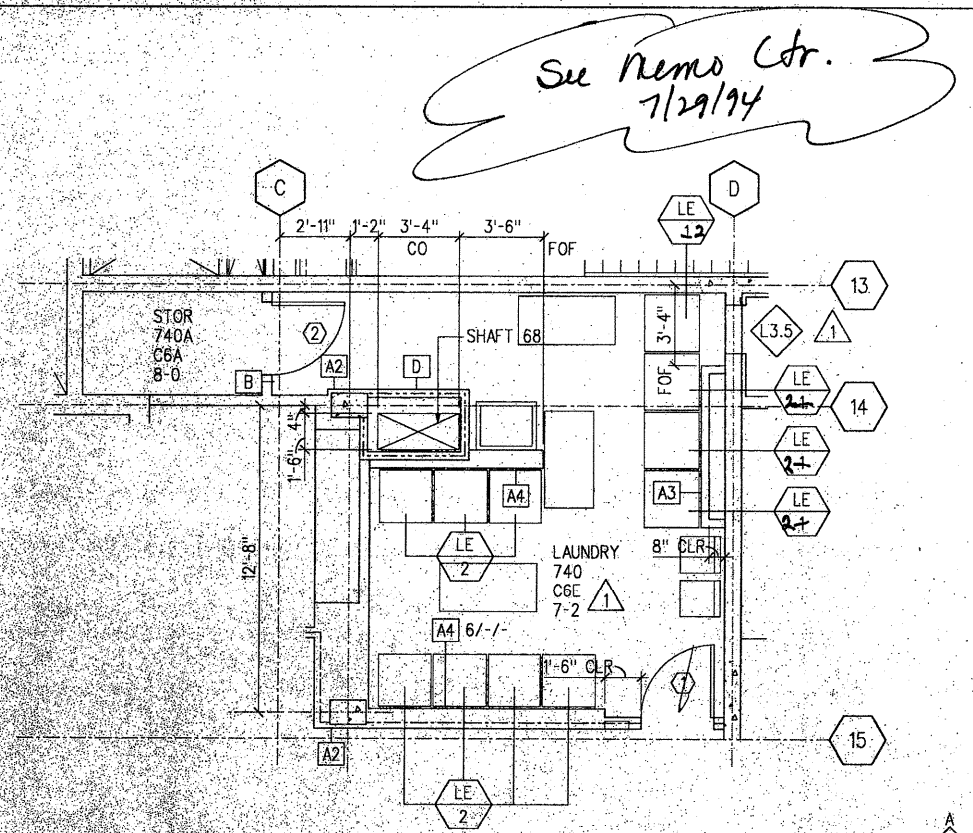


30 LAUNDRY 740 PLAN
SCALE 1/4" = 1'-0"

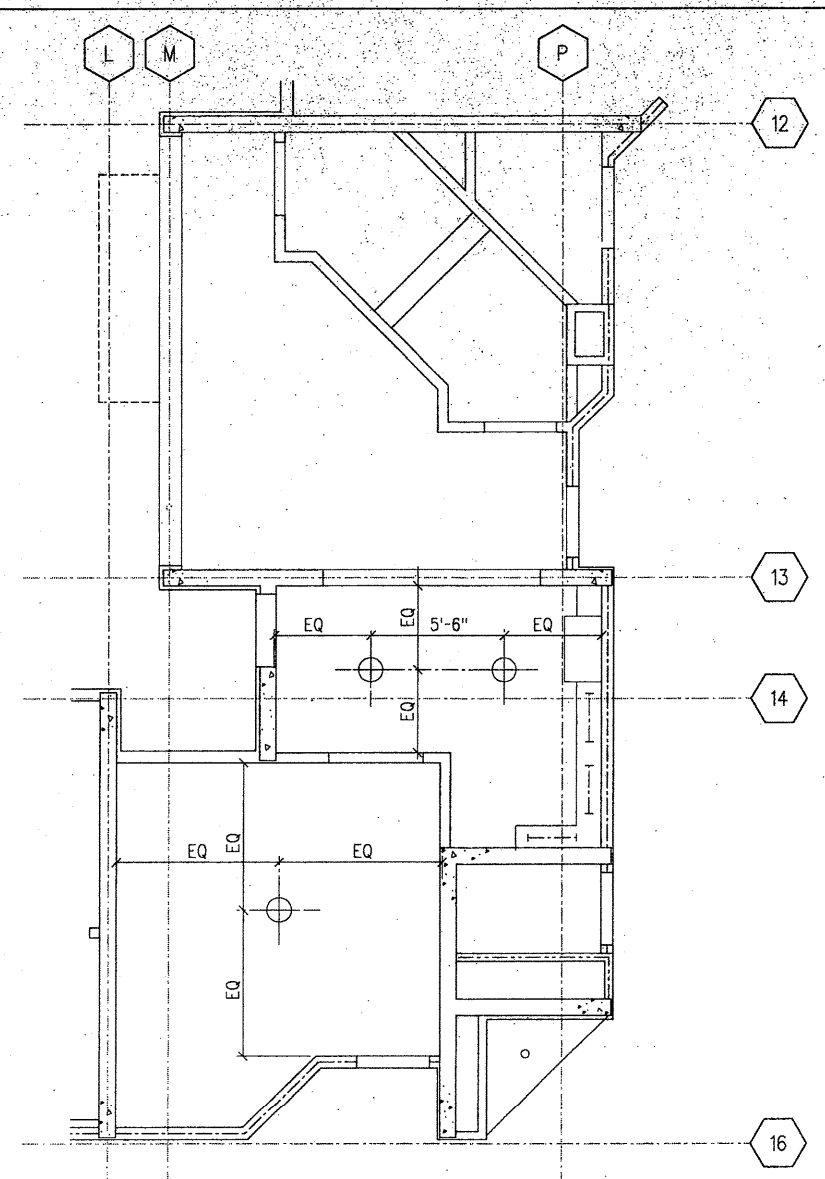


18 RECREATION ROOM REFLECTED CEILING PLAN
SCALE 1/4" = 1'-0"

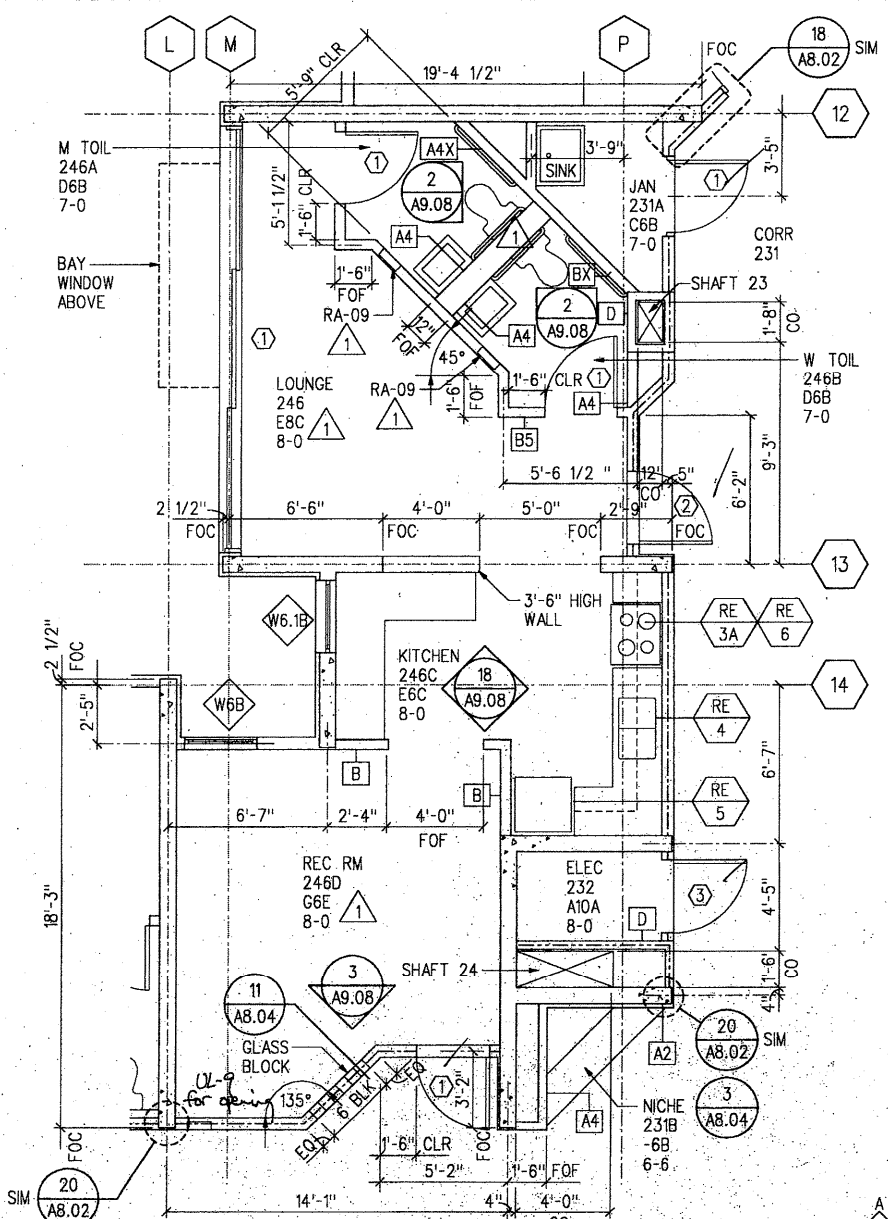

20 RECREATION ROOM PLAN
SCALE 1/4" = 1'-0"

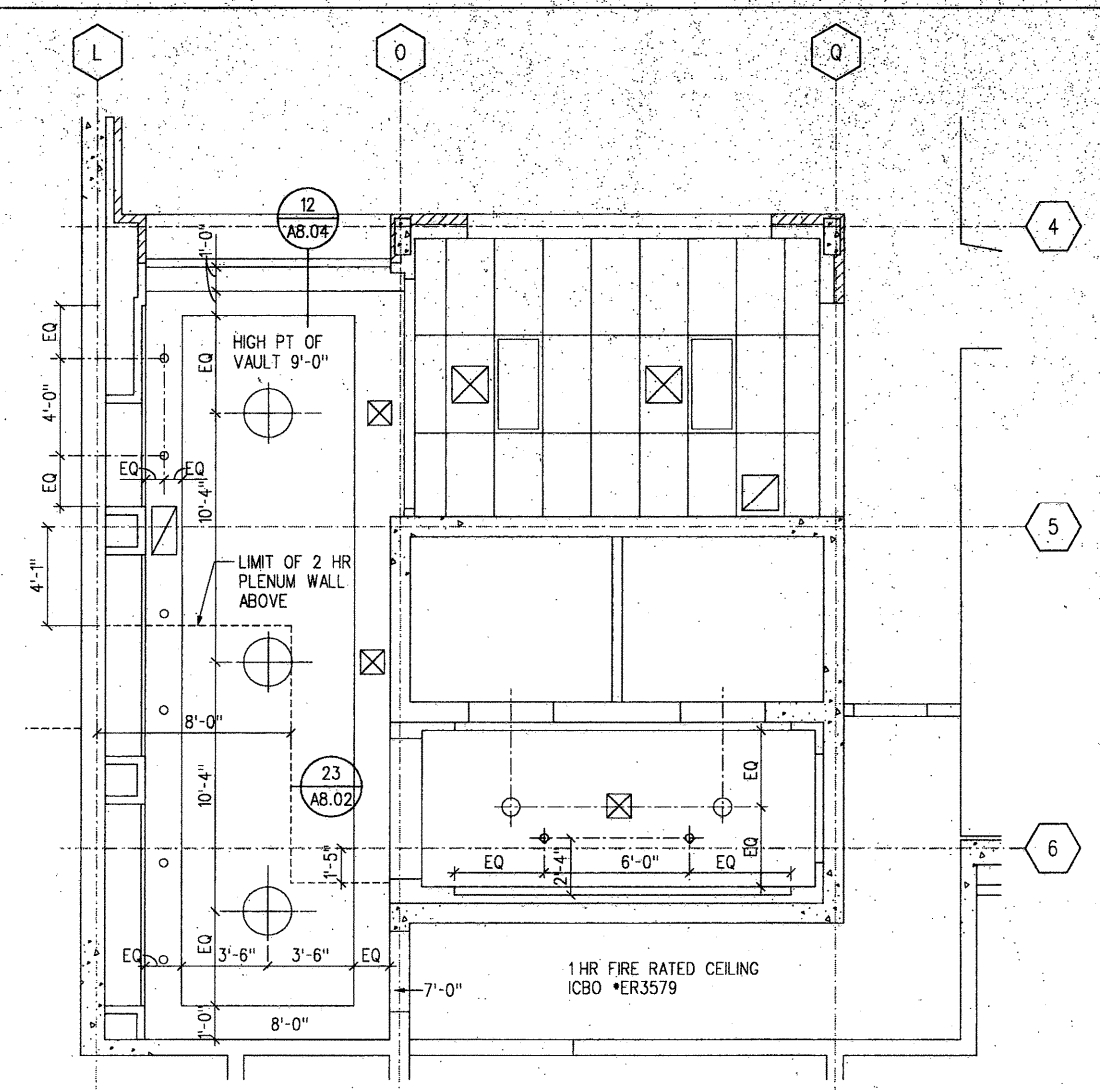

8 LOBBY 110 REFLECTED CEILING PLAN
SCALE 1/4" = 1'-0"

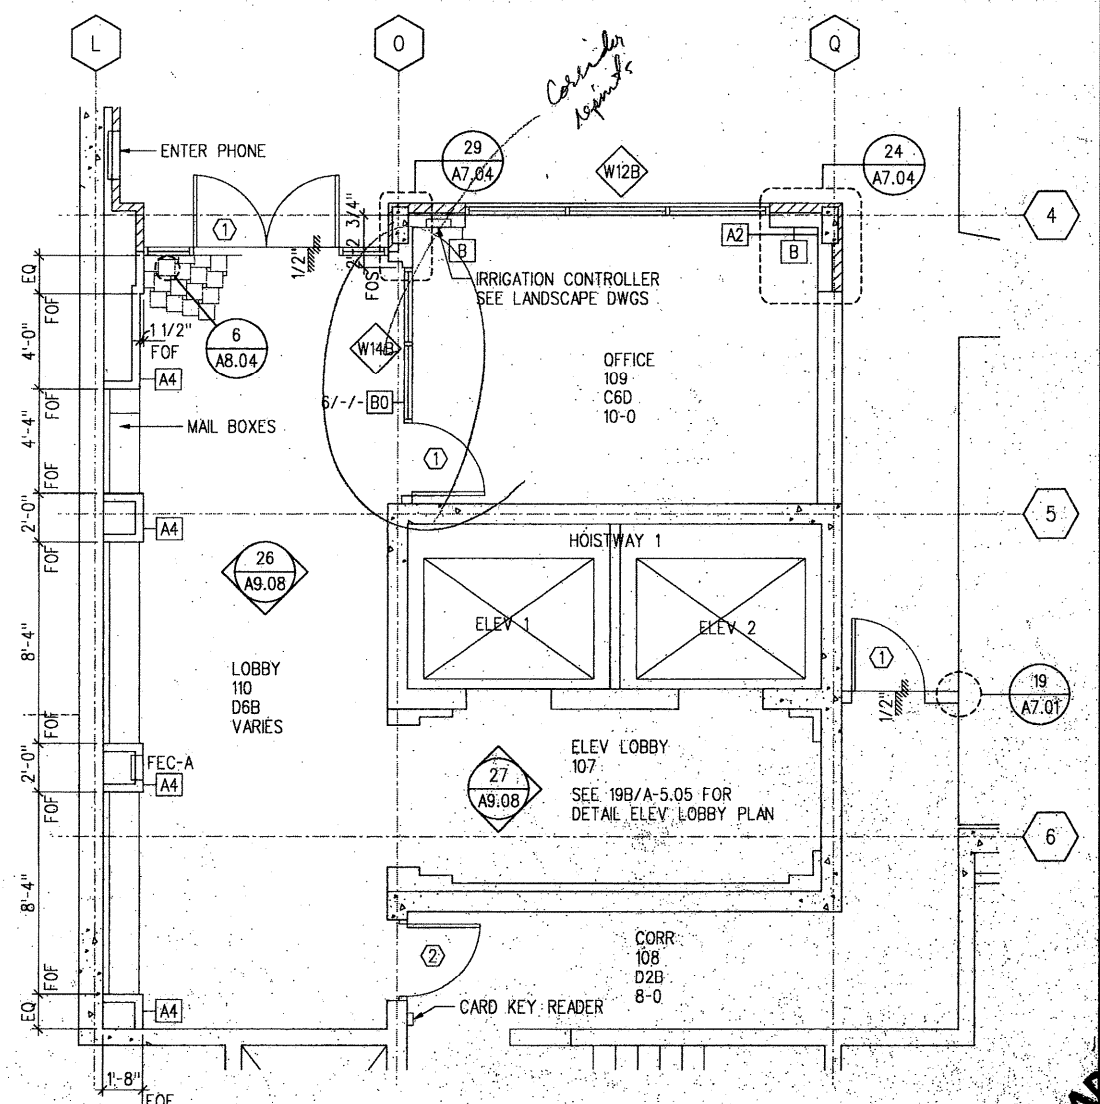

10 LOBBY 110 PLAN
SCALE 1/4" = 1'-0"

Architecture
Graphic Design
Interior Design
Planning
Programming



THIS WORK WAS
PREPARED BY ME OR
UNDER MY DIRECT
SUPERVISION.

Project No: MFL 2804.00

**HONUAKAHA AFFORDABLE
HOUSING COMPLEX**

Consultant

KEY PLAN

No.	Rev.	Date	Description
1	000	3/4/94	Rev. Bubble Ref.
2	000	3/4/94	Rev. Grab Bars

Project Director: MC
Project Manager: BM
Project Architect: RC
Approved By:
Date: 1/21/94

APPROVED
INTERIOR ELEVATIONS
This set of plans and specifications MUST be
construed. It is unlawful to alter or change any
thereof without approval from the Building Department.
The stamping of this plan and specifications SHALL be
done by a City Engineer or State Licensed Professional Engineer.
City & County of Honolulu
4-9.08

B
DUPLEX OUTLET
OPEN

C

D
PS-1 PS-2 PS-4 PS-1 PS-3
FEC-A
XXXXX
BULLETIN BOARD NIC

26 LOBBY 110

A
DUPLEX OUTLET

B

C

B
GB-36 TA-03
WALL SCONCE TYP
MA-03
LA-01
RA-09

C
GB-24

27 ELEVATOR LOBBY 107 **7 TOILET 120A, 120B**

A
OPEN

B
XXXXX
XXXXX

C
DUPLEX OUTLET
OPEN

D
DUPLEX OUTLET

B
GB-36 TA-03
WALL SCONCE TYP
MA-03
LA-01

C
GB-24

28 KITCHEN 246C **8 TOILET 246A/246B**

C
DUPLEX OUTLET
XXXXX
XXXXX

19
ELEVATOR LOBBY 240-740

14
LOBBY 240-640
RECESSED LIGHT
GLASS BLOCK
XXXXX
XXXXX

D
XXXXX
XXXXX

A
NICHE

29 ELEVATOR LOBBY 207-707 **19 ELEVATOR LOBBY 240-740** **14 LOBBY 240-640** **4 NICHE**


A
WALL SCONCE TYP
5'-10"

C
SHOWN OBLIQUE
WALL SCONCE TYP
5'-10"

D
SHOWN OBLIQUE
WALL SCONCE TYP
5'-10"

30 TYP. CORRIDOR

Architecture
Graphic Design
Interior Design
Planning
Programming

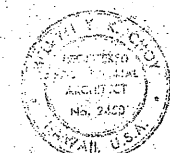


THIS WORK WAS
PREPARED BY ME OR
UNDER MY DIRECT
SUPERVISION.

Project No. MFL 2804.00

HONUAKAHA AFFORDABLE HOUSING COMPLEX

Consultant

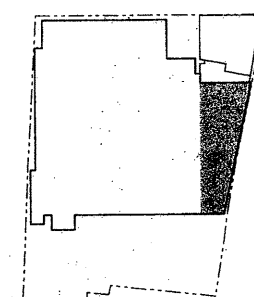

KEY PLAN


No.	Rev.	Date	Description
△			
△			
△			
△			
△			
△			
△			
△			
△			

Project Director: MC
Project Manager: BM
Project Architect: RC
Approved By:
Date: 1/21/01

ADDITIVE
ALTERNATE #3

THIS IS A PRELIMINARY DESIGN. IT IS NOT TO BE USED FOR CONSTRUCTION. THE DESIGNER ASSUMES NO LIABILITY FOR ANY ERRORS OR OMISSIONS. THE USER OF THIS DESIGN ASSUMES ALL LIABILITY FOR ANY ERRORS OR OMISSIONS. THE DESIGNER ASSUMES NO LIABILITY FOR ANY ERRORS OR OMISSIONS. THE USER OF THIS DESIGN ASSUMES ALL LIABILITY FOR ANY ERRORS OR OMISSIONS.

Sheet A-10.01

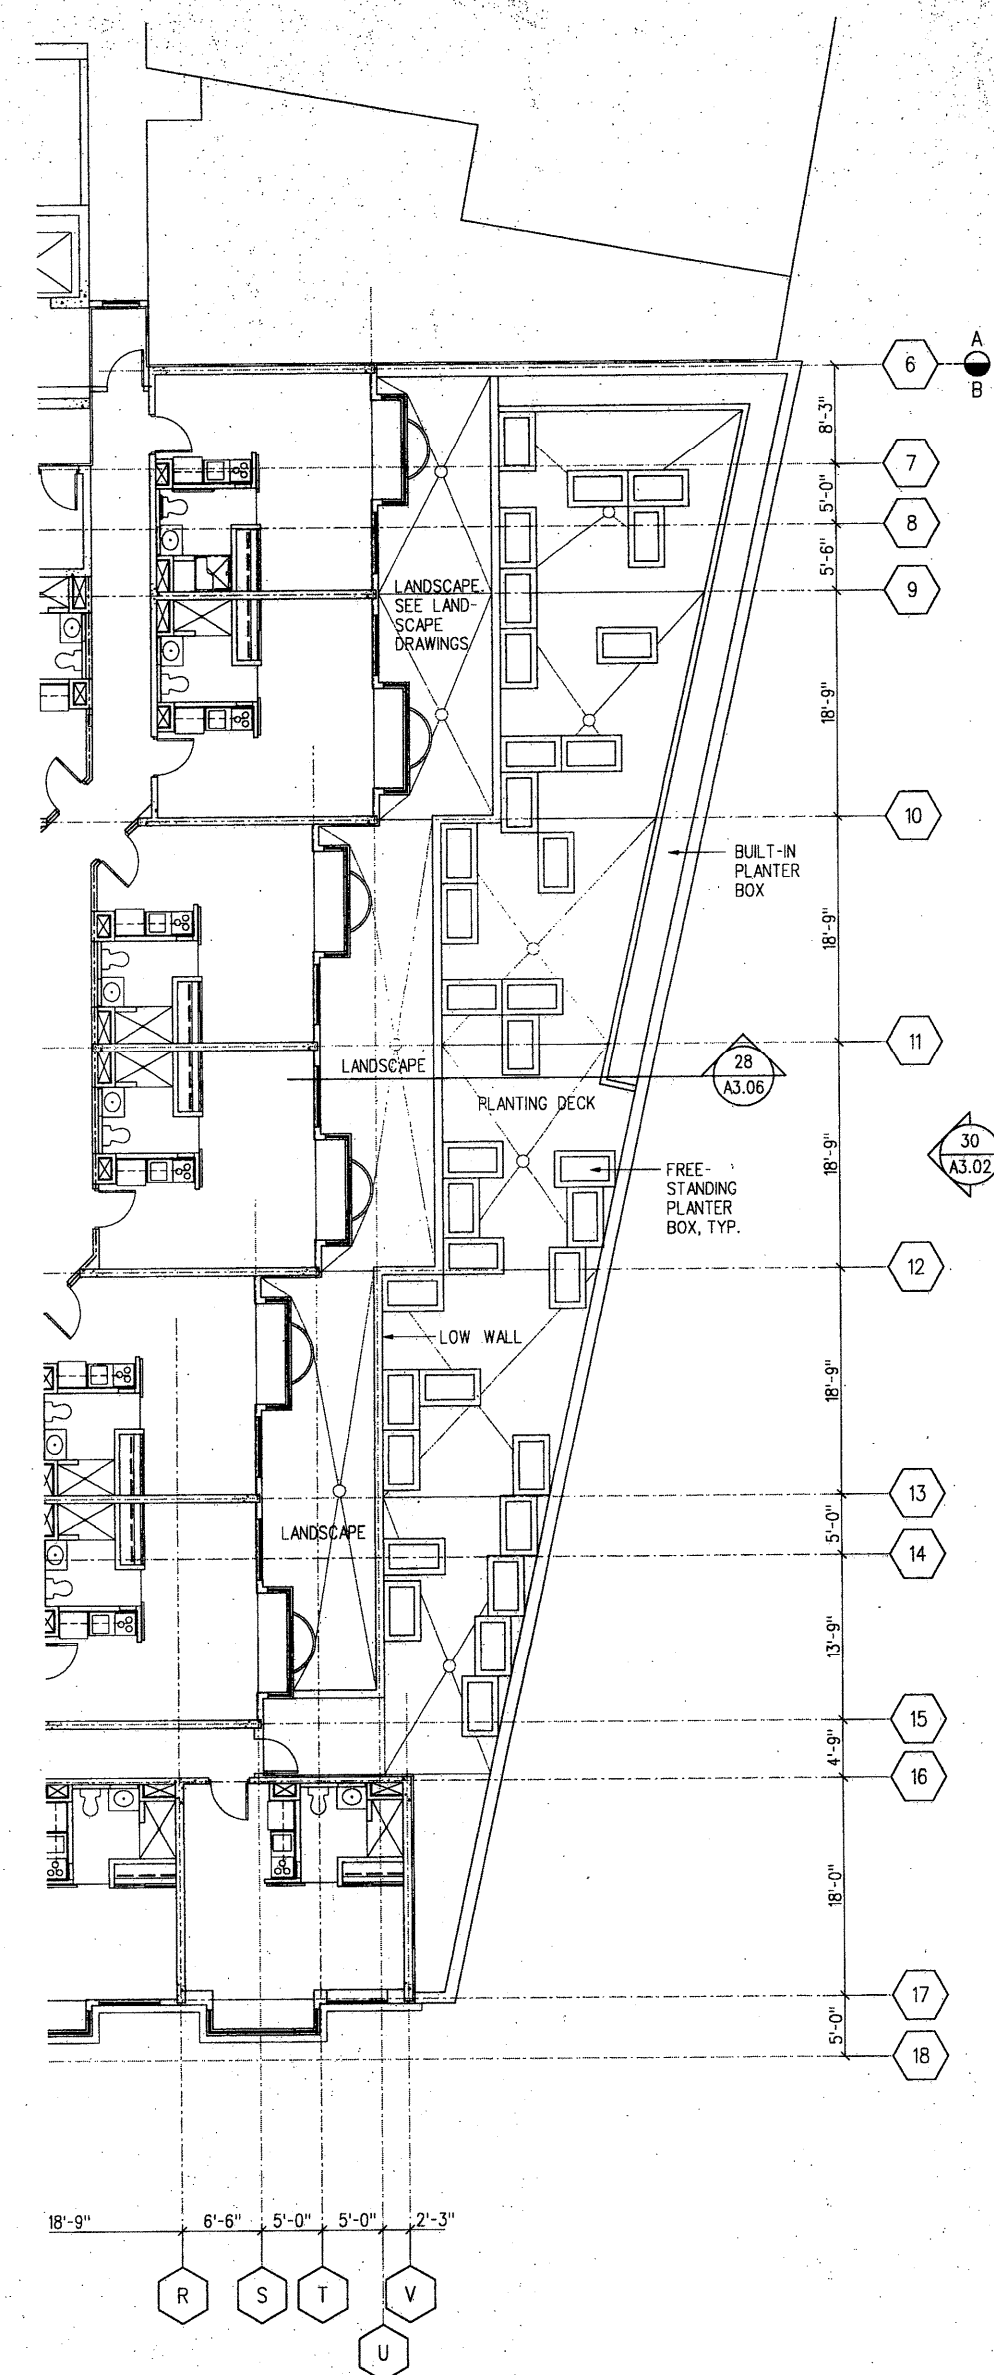

Architecture
Graphic Design
Interior Design
Planning
Programming




THIS WORK WAS
PREPARED BY ME OR
UNDER MY DIRECT
SUPERVISION.

Project: Project No. MFL 2804.00

**HONUAKAHA AFFORDABLE
HOUSING COMPLEX**

Consultant

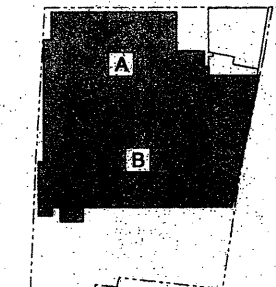


KEY PLAN


APPROVED
This set of plans and specifications shall be used for the construction of the project as shown and specified. No changes shall be made without the written approval of the architect. The stamping of this plan and the signature of the architect shall be a condition of any City of Honolulu Building Department permit.
Project Director: MFC
Project Manager: BM
Project Architect: RC
Approved by: [Signature]
Date: 07/19/2004
City & County of Honolulu

LEVELS P1 & P2/L1
SIGNAGE PLANS

Sheet **A-11.01**

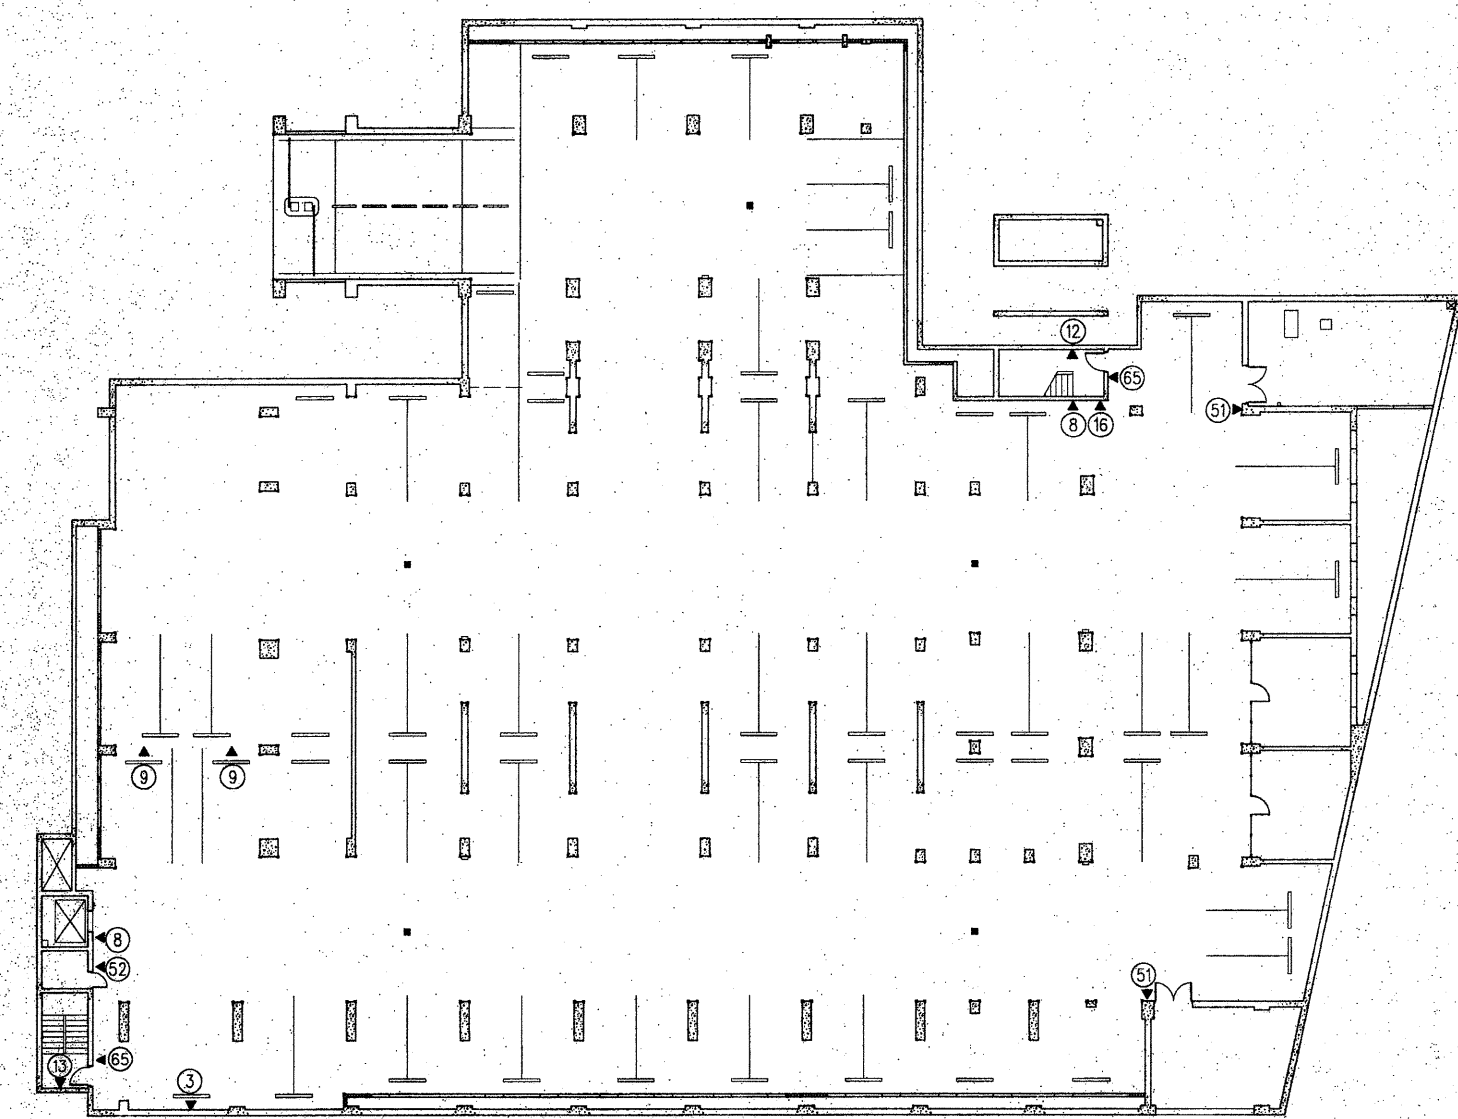


30 LEVEL P1 SIGNAGE PLAN
SCALE 1/16" = 1'-0"

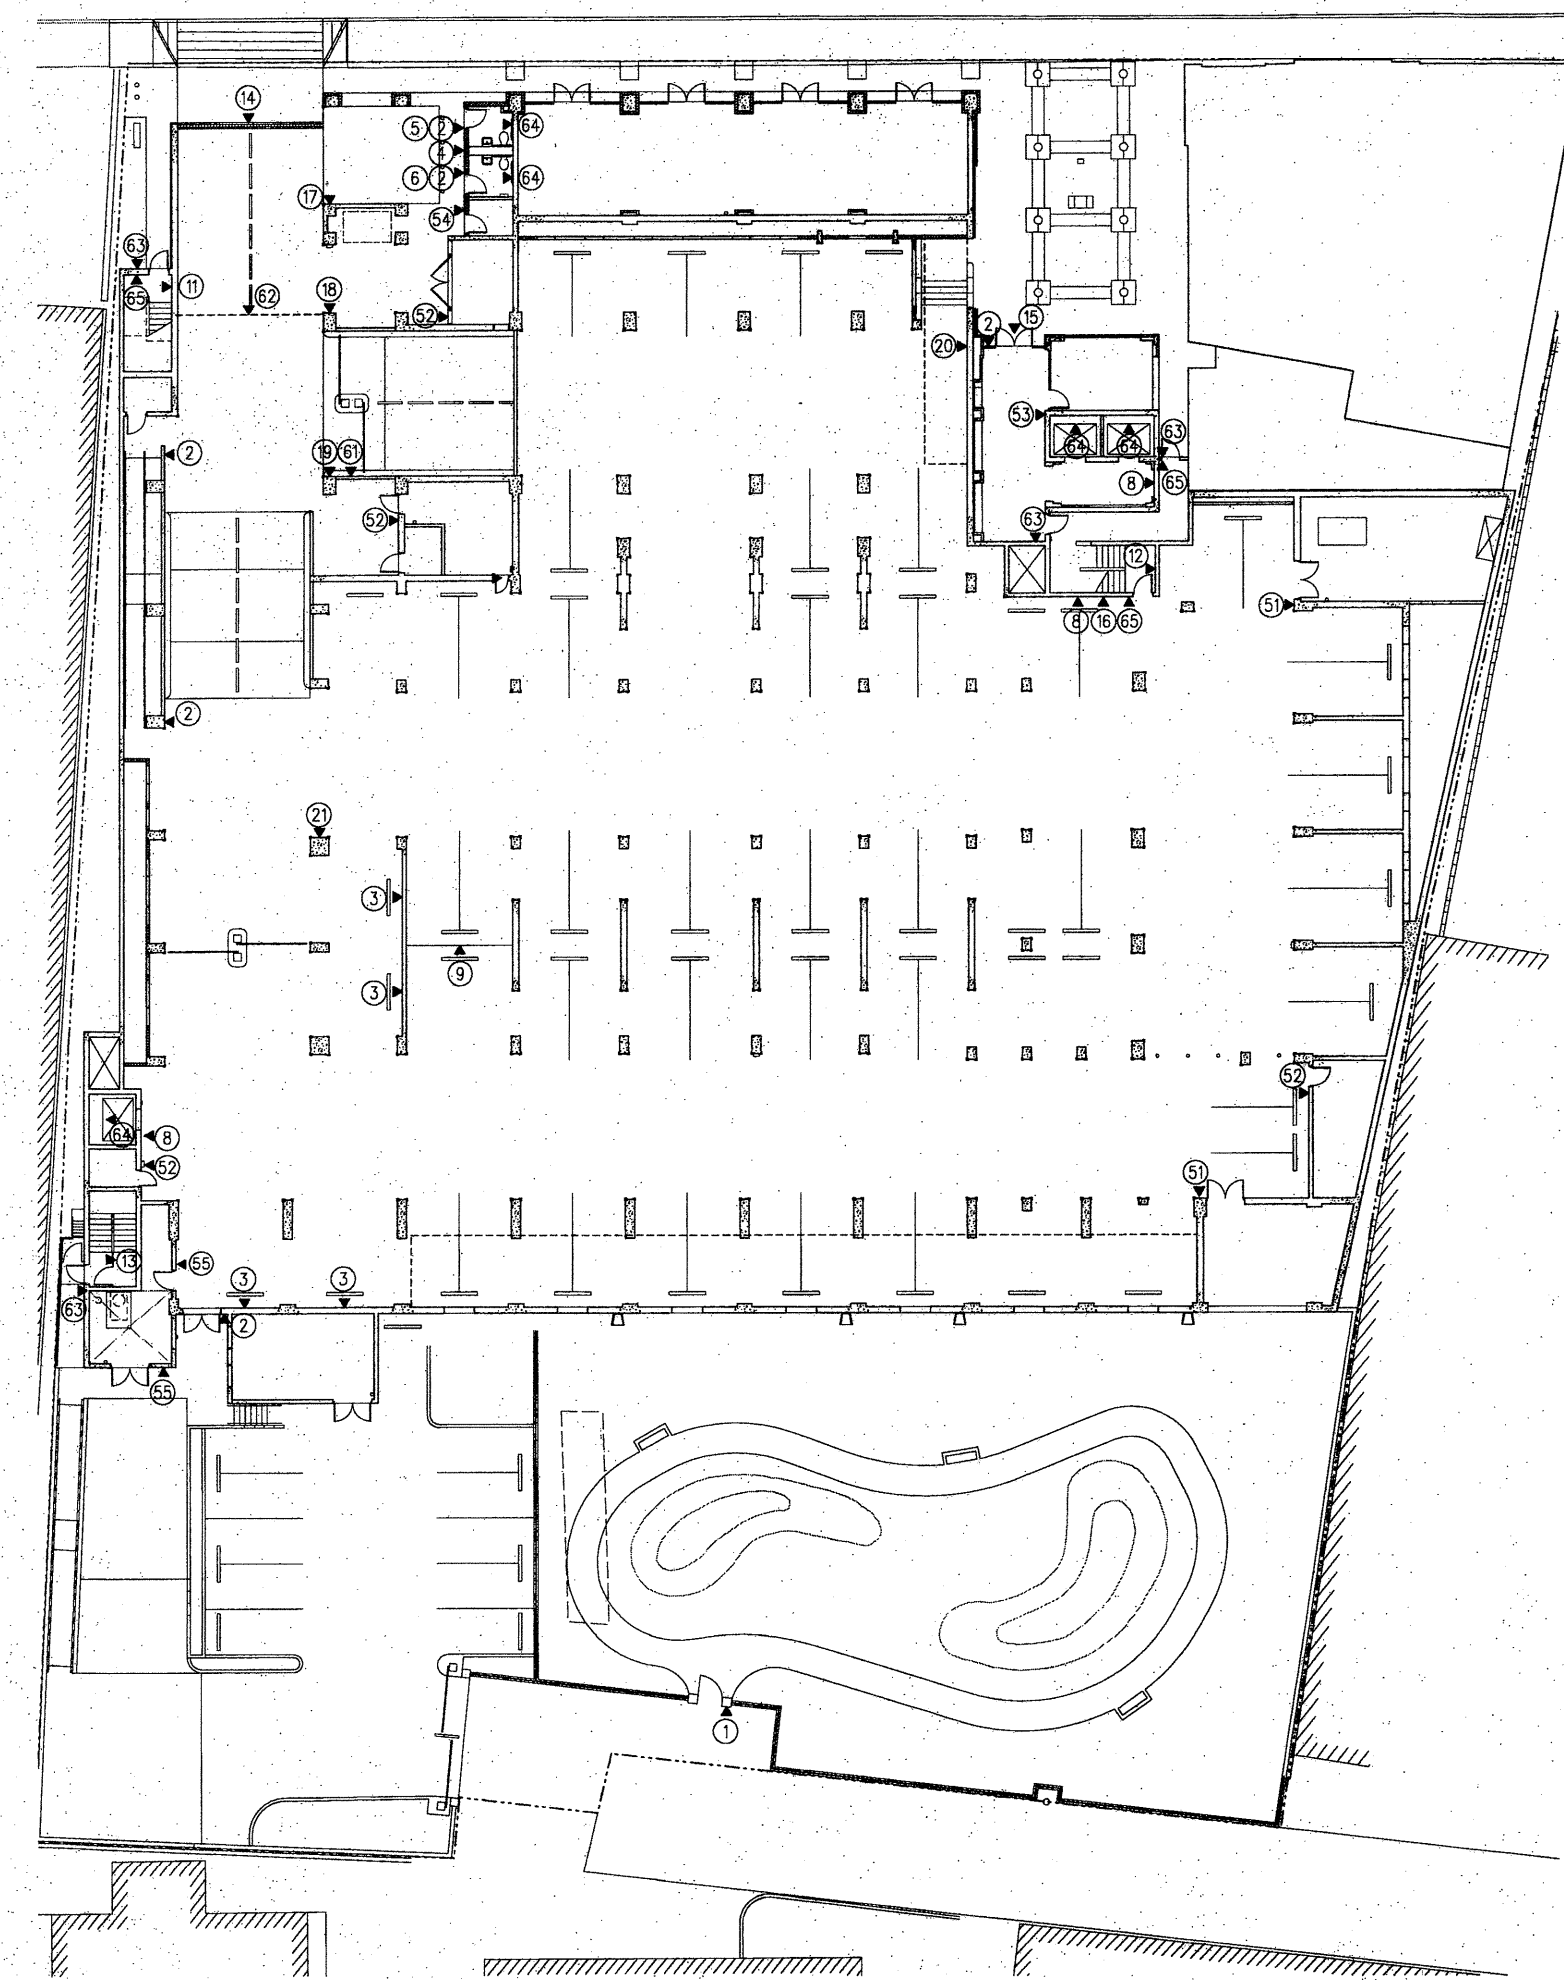

15 LEVEL P2/L1 SIGNAGE PLAN
SCALE 1/16" = 1'-0"


Architecture
Graphic Design
Interior Design
Planning
Programming

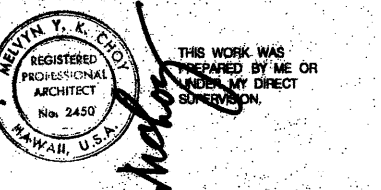

Project No. MFL 2804.00

**HONUAKAHA AFFORDABLE
HOUSING COMPLEX**

Consultant

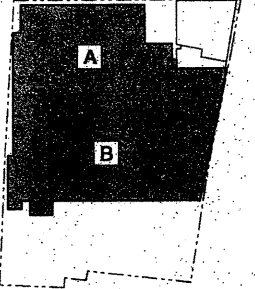


KEY PLAN


Project Director: MC
Project Manager: BM
Project Architect: RC
Approved By:
Date: 3/1/94

APPROVED
LEVELS L3-5
SIGNAGE PLAN

This set of plans and specifications were prepared by the architect during construction. It is unlawful to alter or diminish the design or to deviate from the design without approval from the Building Department. This stamping of this plan and specifications shall NOT be used for any other purpose or for any other project. Building Department - City & County of Honolulu

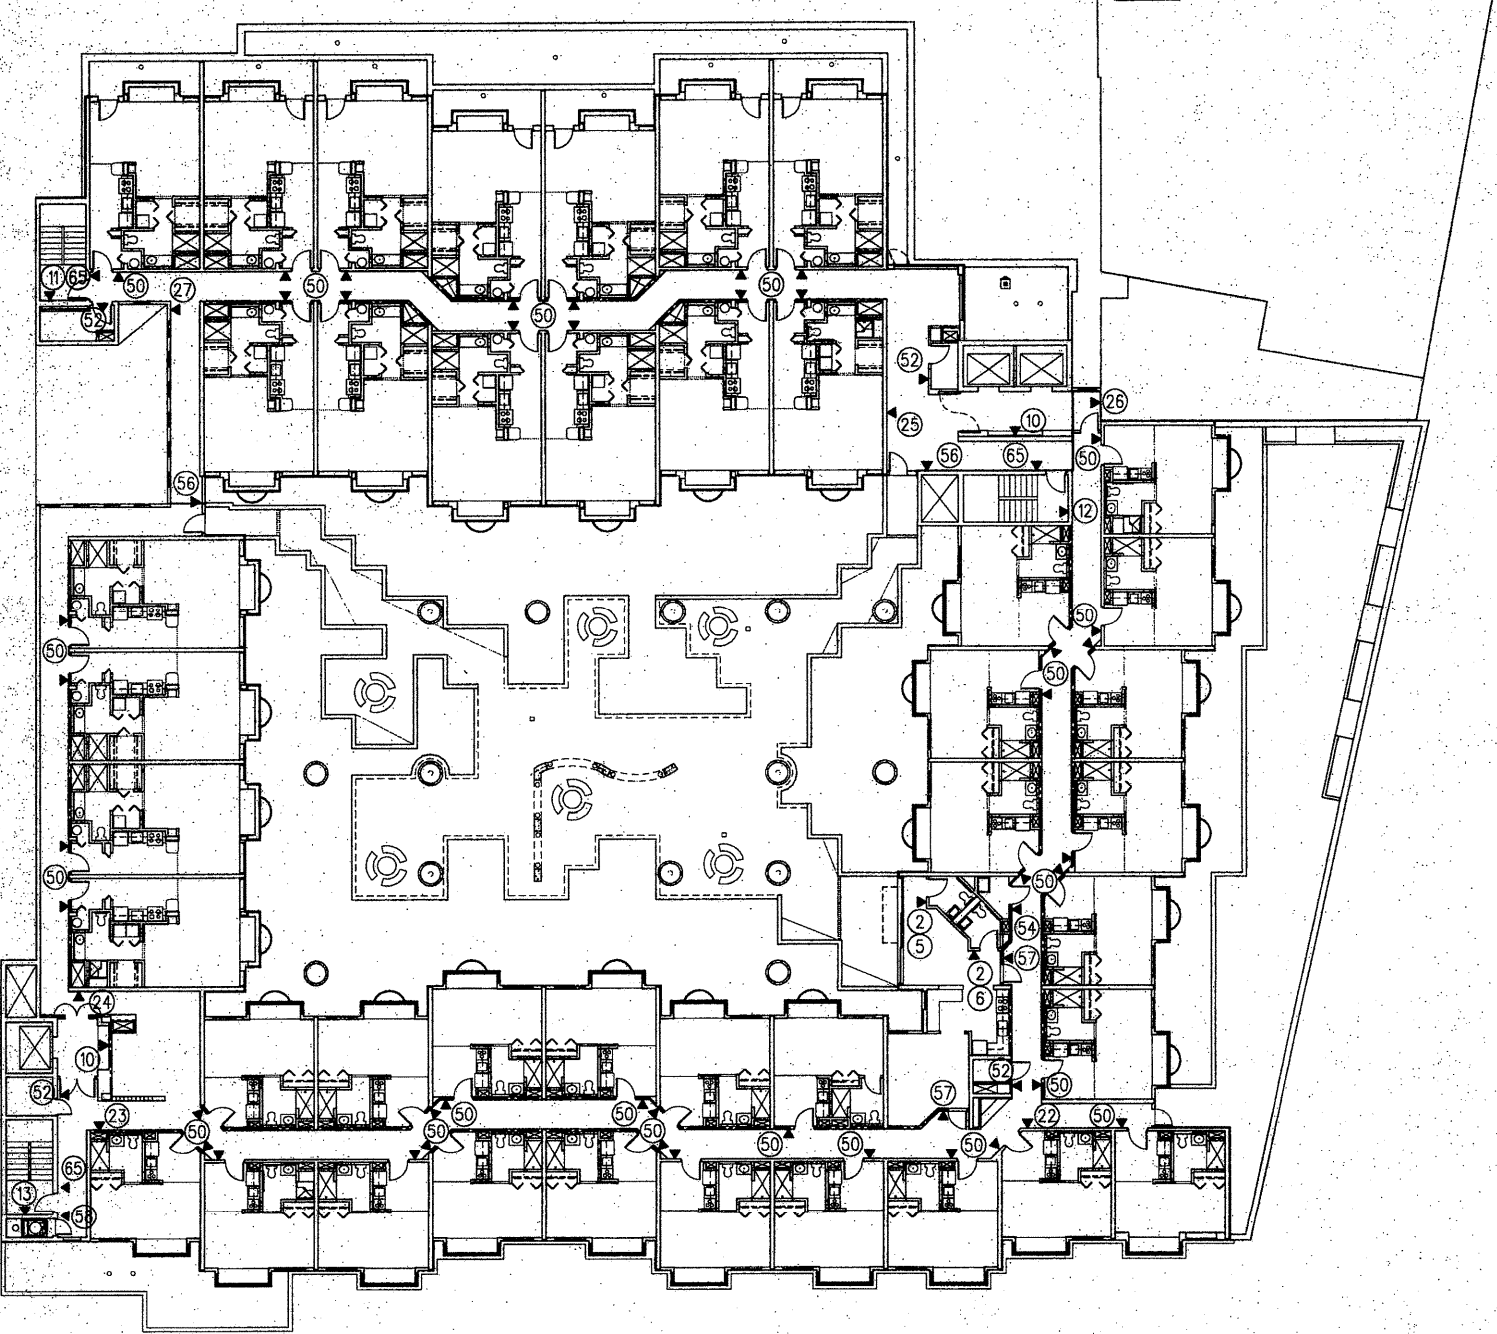

30 LEVEL L2 SIGNAGE PLAN
SCALE 1/16" = 1'-0"

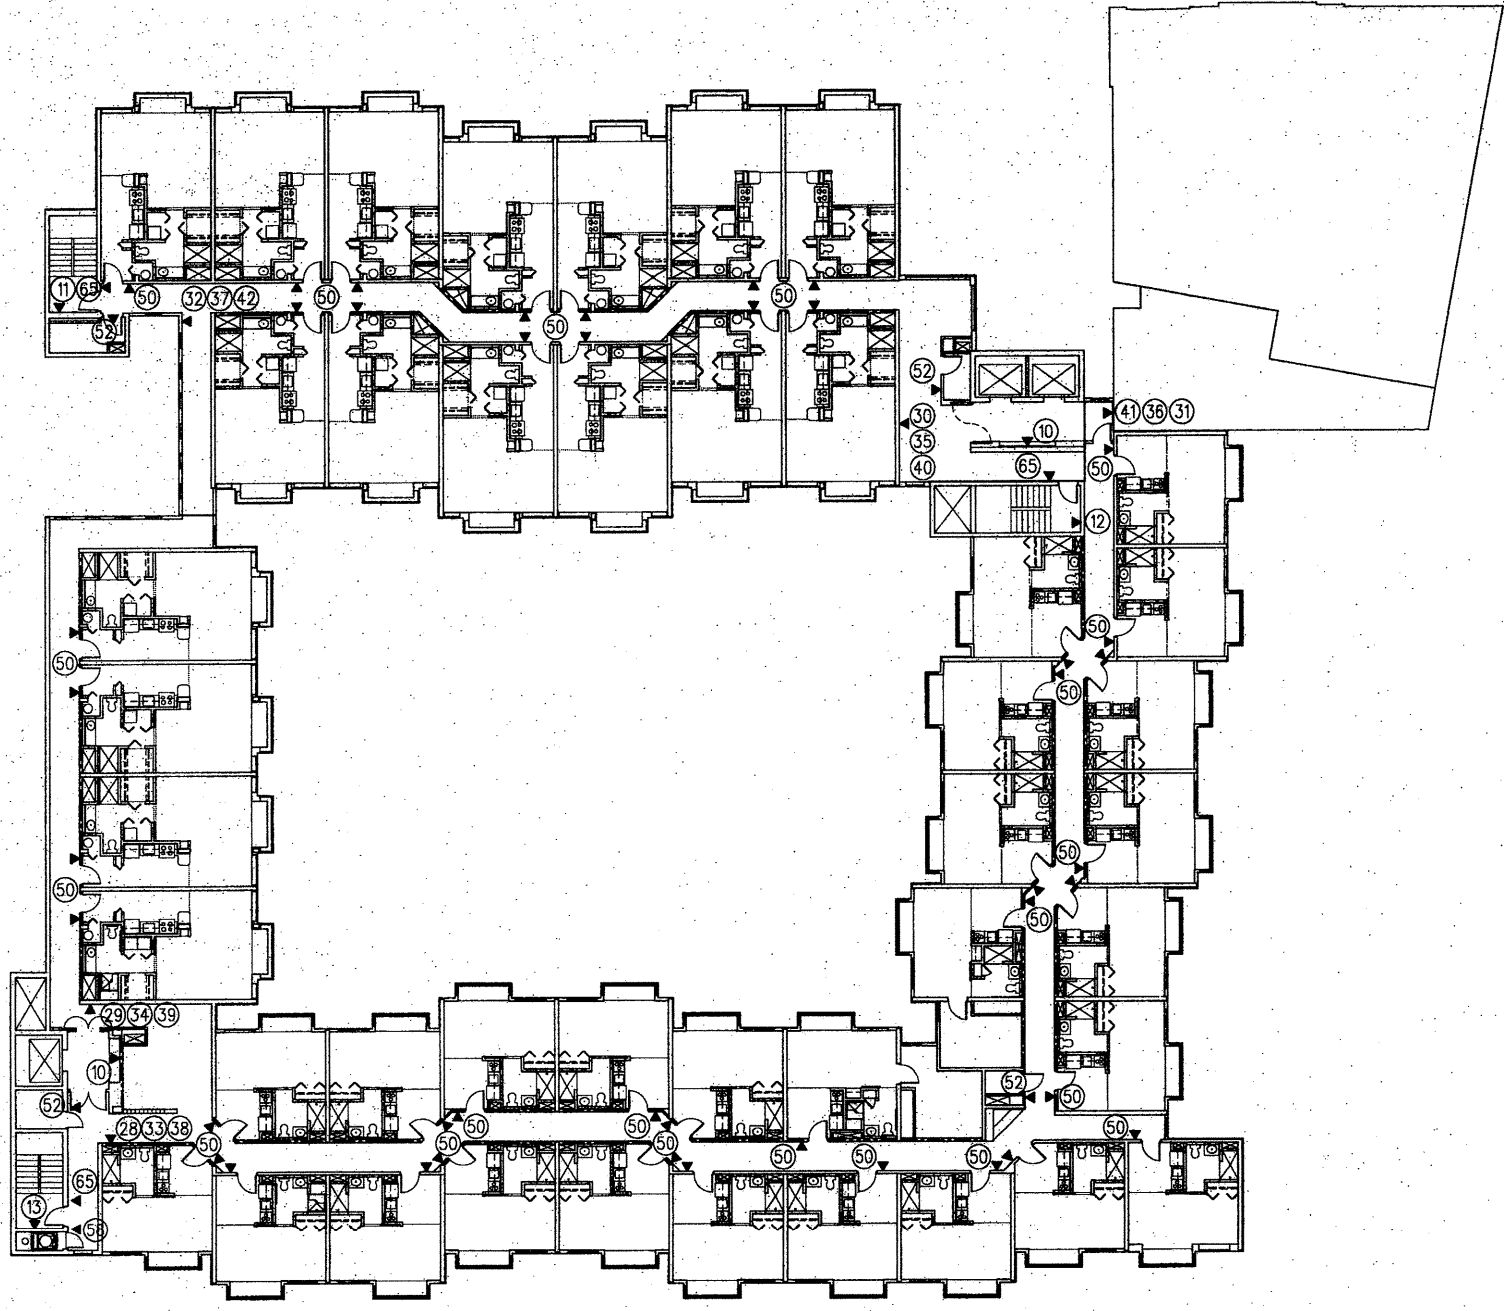

15 LEVELS L3-5 SIGNAGE PLAN
SCALE 1/16" = 1'-0"

Architecture
Graphic Design
Interior Design
Planning
Programming




THIS WORK WAS
PREPARED BY ME OR
UNDER MY DIRECT
SUPERVISION

Project No. MFL 2804.00

**HONUAKAHA AFFORDABLE
HOUSING COMPLEX**

Consultant

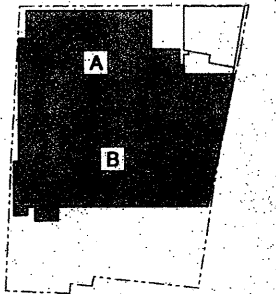


KEY PLAN

Project Director: MC
Project Manager: BM
Project Architect: RC
Approved By:
Date: 3/1/94


**LEVELS L6 & L7
SIGNAGE PLAN**

APPROVED
This set of plans and specifications must be used in the design and construction of the project. It is intended to show or show the construction of the project. The drawings are the property of the architect and shall not be reproduced or used in any way without the written consent of the architect. Building Department, City & County of Honolulu

11.03

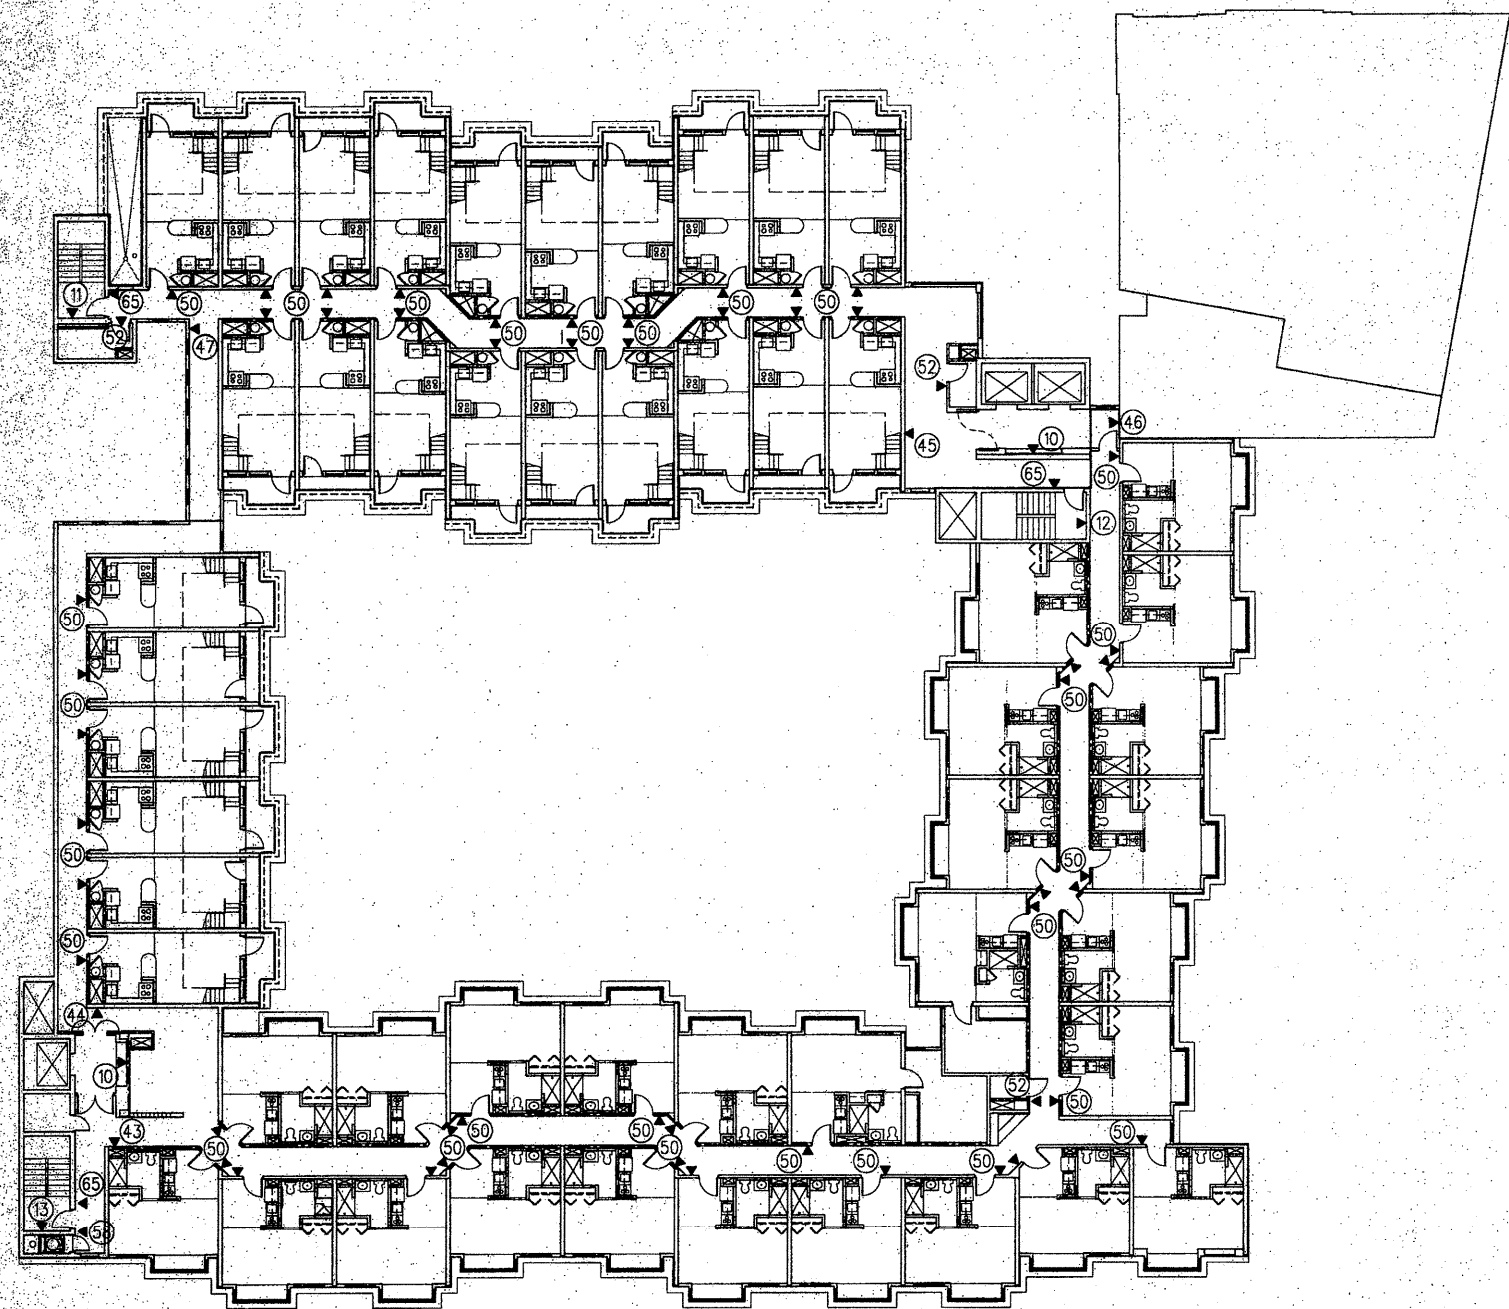


30 LEVEL L6 SIGNAGE PLAN
SCALE 1/16" = 1'-0"

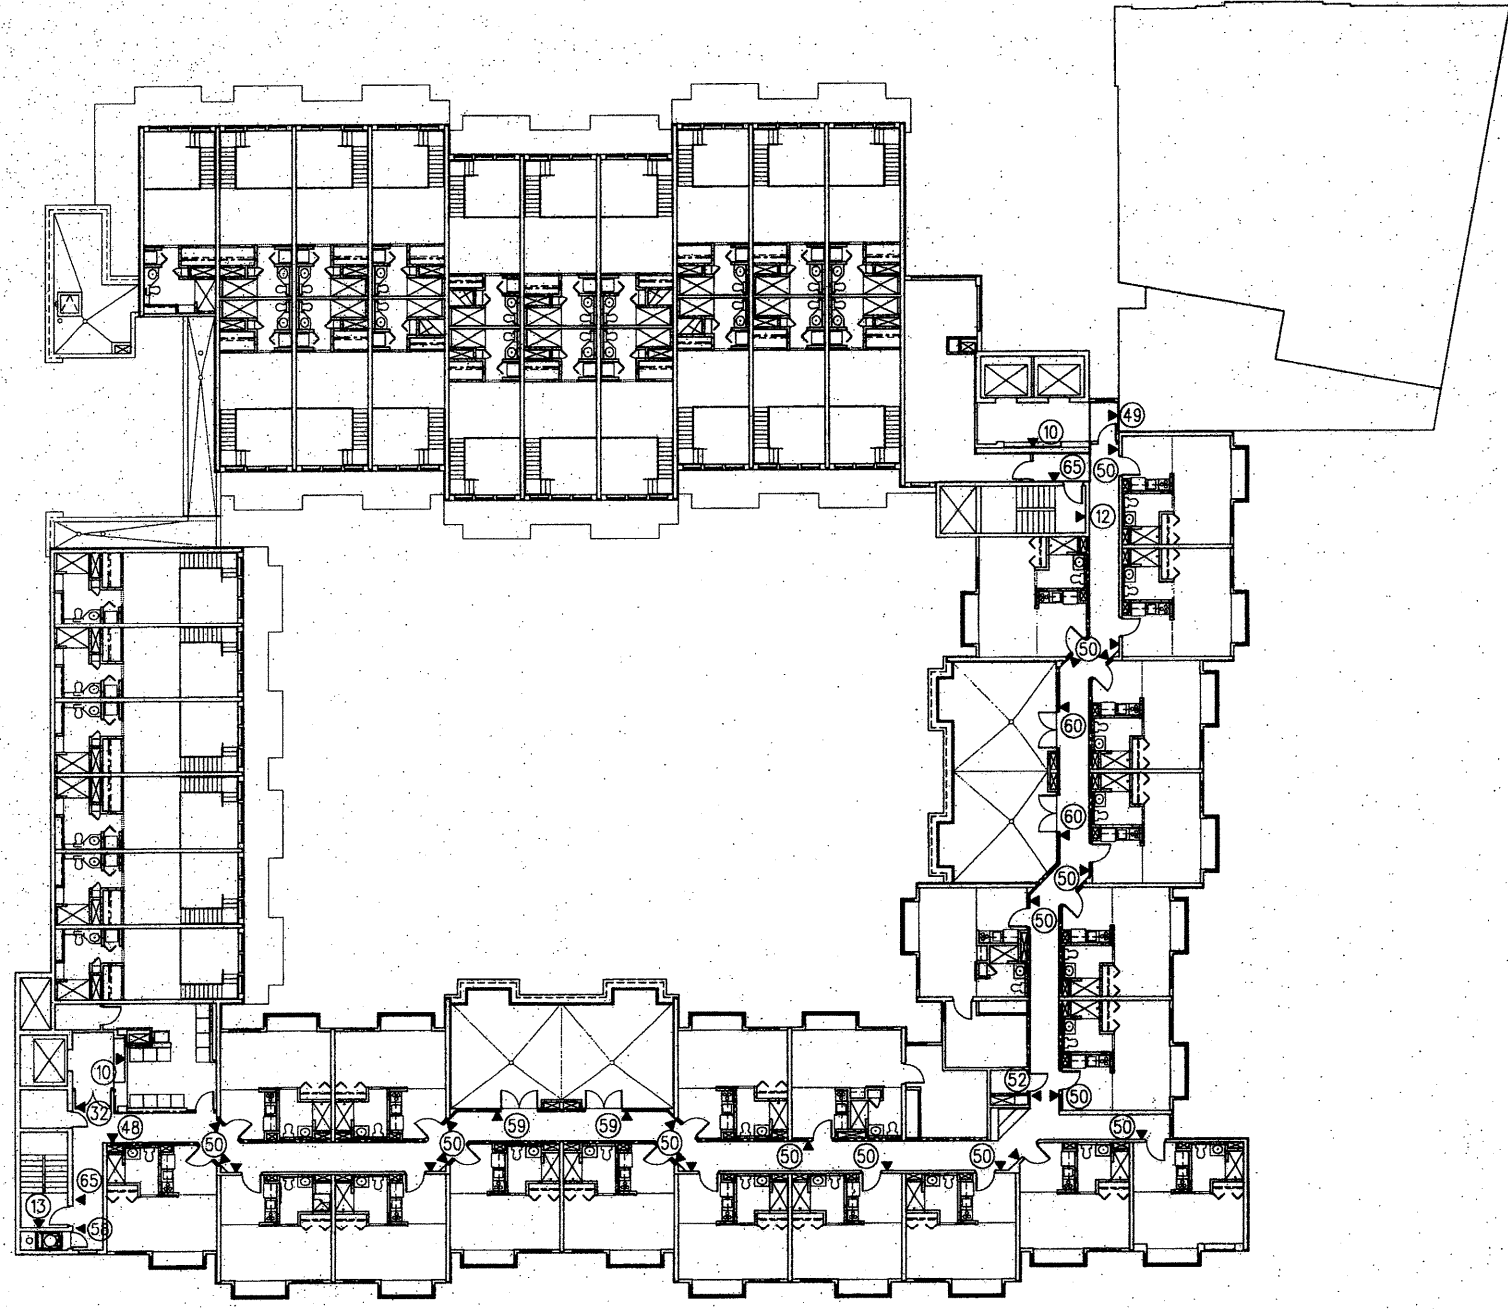

15 LEVEL L7 SIGNAGE PLAN
SCALE 1/16" = 1'-0"


Architecture
Graphic Design
Interior Design
Planning
Programming

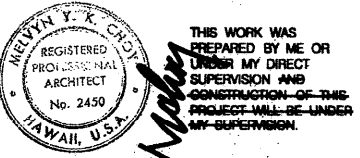

Project Project No. MFL 2804.00

HONUAKAHA AFFORDABLE
HOUSING COMPLEX

Consultant

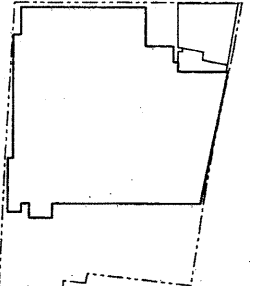

KEY PLAN

No.	Rev.	Date	Description
1	AD-2	3/30/94	CHANGE SIZE OF VIEW 05
2			
3			
4			
5			
6			
7			
8			
9			
10			

Project Director: MC
Project Manager: BM
Project Architect: BM
Approved By: [Signature]
Date: 1/10/94


SIGNAGE SCHEDULE
This set of plans and specifications are approved for construction. The stamping of this plan is not a guarantee of the accuracy of the information contained herein. 

Sign No.	Sign Type	Item	Description	Copy/Graphic	Size	Detail	Mounting
A. Identification							
15	A1.01	Primary Identification	Individual, painted Corian letters	Honuakaha	5' X 4'-7"	30-A11.06	30-A11.06
14	A3.03	Facility Identification	Hanging Band	Parking, 545 Queen Street, Restricted Clearance	12' X 24'	27-A11.06	27-A11.06
50	A8.01	Room Identification	Wall mounted plaque	201 - 207, 209 - 243, 301 - 343, 401 - 443, 501 - 543, 601 - 651, 701 - 705, 707 - 713, 717 - 721, 723 - 725, 727 - 729, 731	3 1/2' X 6'	26-A11.05	16-A11.09
53	A9.01	Office Identification	Wall mounted plaque	Resident Manager/Security	4 3/4' X 1'	17-A11.05	16-A11.09
51	A11.01	Secondary Room Identification	Wall mounted plaque	Mechanical Room	4 3/4' X 1'	17-A11.05	16-A11.09
52	A11.02	Secondary Room Identification	Wall mounted plaque	Electrical Room	4 3/4' X 1'	17-A11.05	16-A11.09
54	A11.03	Secondary Room Identification	Wall mounted plaque	Janitor	4 3/4' X 1'	17-A11.05	16-A11.09
55	A11.04	Secondary Room Identification	Wall mounted plaque	Traffic/Reception Room	4 3/4' X 1'	17-A11.05	16-A11.09
56	A11.05	Secondary Room Identification	Wall mounted plaque	Recreation Deck	4 3/4' X 1'	17-A11.05	16-A11.09
57	A11.06	Secondary Room Identification	Wall mounted plaque	Recreation Room	4 3/4' X 1'	17-A11.05	16-A11.09
58	A11.07	Secondary Room Identification	Wall mounted plaque	Trash	4 3/4' X 1'	17-A11.05	16-A11.09
59	A11.08	Secondary Room Identification	Wall mounted plaque	Makai Terrace	4 3/4' X 1'	17-A11.05	16-A11.09
60	A11.09	Secondary Room Identification	Wall mounted plaque	Diamond Head Terrace	4 3/4' X 1'	17-A11.05	16-A11.09
5	A12.01	Men	Wall mounted plaque	Men, (Men Symbol)	8 1/2' X 6 1/2'	7-A11.05	3-A11.09
6	A12.02	Women	Wall mounted plaque	Women, (Women Symbol)	8 1/2' X 6 1/2'	7-A11.05	3-A11.09
9	A16.01	Floor Level (Parking)	Pin mounted numeral at each elevator lobby	P1, P2 (Corresponding floor Number)	9"	12-A11.05	9-A11.09 & A17.09
10	A16.02	Floor Level	Pin mounted numeral at each elevator lobby	2, 3, 4, 5, 6, 7 (Corresponding floor Number)	9"	12-A11.05	4-A11.09
B. Directional							
16	B3.15	Directional (Pedestrian)	Wall mounted plaque	Exit, Lobby ^ (Single Line Format)	8' X 1'-6"	13-A11.07	17-A11.09
17	B1.02	Directional (Vehicular)	Wall mounted plaque	Van Accessible Parking (Symbol) <	1'-4" X 3'	27-A11.07	12-A11.09
18	B1.03	Directional (Vehicular)	Wall mounted plaque	Loading < (No parking Symbol)	1'-4" X 2'	30-A11.07	12-A11.09
19	B1.04	Directional (Vehicular)	Wall mounted plaque	Tenant Parking Only < Visitor Parking ^	1'-4" X 3'	28-A11.07	12-A11.09
20	B3.14	Directional (Pedestrian)	Wall mounted plaque	Exit to Queen Street < Shops, Lobby < Community Center <	8' X 1'-6"	13-A11.07	12-A11.09
21	B1.06	Directional (Vehicular)	Wall mounted plaque	Tenant Parking Only ^ Visitor Parking <	1'-4" X 3'	28-A11.07	12-A11.09
22	B3.01	Directional (Pedestrian)	Wall mounted plaque	Victory Deck <	8' X 1'-6"	13-A11.07	12-A11.09
23	B3.02	Directional (Pedestrian)	Wall mounted plaque	Units 201 - 221, 223, 225, 227, 229, 231 < Victory Deck <	8' X 1'-6"	12-A11.07	12-A11.09
24	B3.03	Directional (Pedestrian)	Wall mounted plaque	Units 232 - 243, 222, 224, 226, 228, 230 ^ Recreation Deck ^	8' X 1'-6"	12-A11.07	12-A11.09
25	B3.04	Directional (Pedestrian)	Wall mounted plaque	Units 232 - 243, 222, 224, 226, 228, 230 ^ Recreation Deck <	8' X 1'-6"	12-A11.07	12-A11.09
26, 31, 36, 41	B3.05	Directional (Pedestrian)	Wall mounted plaque	Units X01 - X21, X23, X25, X27, X29, X31 > (X-Floor)	8' X 1'-6"	12-A11.07	12-A11.09
27, 32, 37, 42	B3.06	Directional (Pedestrian)	Wall mounted plaque	Units X22, X24, X26, X28	8' X 1'-6"	12-A11.07	12-A11.09
28, 33, 38, 43	B3.07	Directional (Pedestrian)	Wall mounted plaque	Units X01 - X21, X23, X25, X27, X29, X31 <	8' X 1'-6"	12-A11.07	12-A11.09
29, 34, 39, 44	B3.08	Directional (Pedestrian)	Wall mounted plaque	Units X32 - X43, X22, X24, X26, X28, X30 ^	8' X 1'-6"	12-A11.07	12-A11.09
30, 35, 40, 45	B3.09	Directional (Pedestrian)	Wall mounted plaque	Units X32 - X43, X22, X24, X26, X28, X30 >	8' X 1'-6"	12-A11.07	12-A11.09
46	B3.10	Directional (Pedestrian)	Wall mounted plaque	Units 601 - 621, 623, 625, 627, 629, 631 >	8' X 1'-6"	12-A11.07	12-A11.09
47	B3.11	Directional (Pedestrian)	Wall mounted plaque	Units 622, 624, 626, 628, 630, 632 <	8' X 1'-6"	12-A11.07	12-A11.09
48	B3.12	Directional (Pedestrian)	Wall mounted plaque	Units 701 - 731 < Laundry Room <	8' X 1'-6"	12-A11.07	12-A11.09
49	B3.13	Directional (Pedestrian)	Wall mounted plaque	Units 701 - 731 > Laundry Room >	8' X 1'-6"	12-A11.07	12-A11.09
D. Control							
61	D3.03	Speed Limit	Wall mounted plaque	Slow, 5 MPH	1' X 1'-6"	27-A11.08	18-A11.09
62	D3.09	Maximum Clearance	Wall mounted & hanging band bar	Maximum Clearance 7'-0"	9' X 24'	28-A11.06	28-A11.06
F. Informational							
1	F3.01	Educational	Wall Mounted Historical Site Plaque	E Moe Me Ke Maluhia - This Sacred Site, a remnant of the Honuakaha Cemetery, is set aside in perpetuity to honor Native Hawaiian victims of the small pox epidemic that occurred between 1853 - 1854, many of whom rest peacefully herein.	1' X 1'-41/2"	12-A11.08	30-A1.02
H. Code Related							
63	H1.01	Fire Door...	Wall mounted plaque	Fire Door Do Not Obstruct	7 1/2' X 10 1/2"	29-A11.05	16-A11.09
11	H3.01	Stair 1 Level Identification	Wall mounted plaque	Stair 1, No Roof Access, G, G thru 6	1'-1/2' X 1'-1/2"	27-A11.05	13-A11.09
11	H3.02	Stair 1 Level Identification	Wall mounted plaque	Stair 1, No Roof Access, 2, G thru 6	1'-1/2' X 1'-1/2"	27-A11.05	13-A11.09
11	H3.03	Stair 1 Level Identification	Wall mounted plaque	Stair 1, No Roof Access, 3, G thru 6	1'-1/2' X 1'-1/2"	27-A11.05	13-A11.09
11	H3.04	Stair 1 Level Identification	Wall mounted plaque	Stair 1, No Roof Access, 4, G thru 6	1'-1/2' X 1'-1/2"	27-A11.05	13-A11.09
11	H3.05	Stair 1 Level Identification	Wall mounted plaque	Stair 1, No Roof Access, 5, G thru 6	1'-1/2' X 1'-1/2"	27-A11.05	13-A11.09
11	H3.06	Stair 1 Level Identification	Wall mounted plaque	Stair 1, No Roof Access, 6, G thru 6	1'-1/2' X 1'-1/2"	27-A11.05	13-A11.09
12	H3.07	Stair 2 Level Identification	Wall mounted plaque	Stair 2, Roof Access, P1, P1 thru 7	1'-1/2' X 1'-1/2"	27-A11.05	13-A11.09
12	H3.08	Stair 2 Level Identification	Wall mounted plaque	Stair 2, Roof Access, P2, P1 thru 7	1'-1/2' X 1'-1/2"	27-A11.05	13-A11.09
12	H3.09	Stair 2 Level Identification	Wall mounted plaque	Stair 2, Roof Access, 2, P1 thru 7	1'-1/2' X 1'-1/2"	27-A11.05	13-A11.09
12	H3.10	Stair 2 Level Identification	Wall mounted plaque	Stair 2, Roof Access, 3, P1 thru 7	1'-1/2' X 1'-1/2"	27-A11.05	13-A11.09
12	H3.11	Stair 2 Level Identification	Wall mounted plaque	Stair 2, Roof Access, 4, P1 thru 7	1'-1/2' X 1'-1/2"	27-A11.05	13-A11.09
12	H3.12	Stair 2 Level Identification	Wall mounted plaque	Stair 2, Roof Access, 5, P1 thru 7	1'-1/2' X 1'-1/2"	27-A11.05	13-A11.09
12	H3.13	Stair 2 Level Identification	Wall mounted plaque	Stair 2, Roof Access, 6, P1 thru 7	1'-1/2' X 1'-1/2"	27-A11.05	13-A11.09
12	H3.14	Stair 2 Level Identification	Wall mounted plaque	Stair 2, Roof Access, 7, P1 thru 7	1'-1/2' X 1'-1/2"	27-A11.05	13-A11.09
13	H3.15	Stair 3 Level Identification	Wall mounted plaque	Stair 3, Roof Access, P1, P12 thru 7	1'-1/2' X 1'-1/2"	27-A11.05	13-A11.09
13	H3.17	Stair 3 Level Identification	Wall mounted plaque	Stair 3, Roof Access, 2, P12 thru 7	1'-1/2' X 1'-1/2"	27-A11.05	13-A11.09
13	H3.18	Stair 3 Level Identification	Wall mounted plaque	Stair 3, Roof Access, 3, P12 thru 7	1'-1/2' X 1'-1/2"	27-A11.05	13-A11.09
13	H3.19	Stair 3 Level Identification	Wall mounted plaque	Stair 3, Roof Access, 4, P12 thru 7	1'-1/2' X 1'-1/2"	27-A11.05	13-A11.09
13	H3.20	Stair 3 Level Identification	Wall mounted plaque	Stair 3, Roof Access, 5, P12 thru 7	1'-1/2' X 1'-1/2"	27-A11.05	13-A11.09
13	H3.21	Stair 3 Level Identification	Wall mounted plaque	Stair 3, Roof Access, 6, P12 thru 7	1'-1/2' X 1'-1/2"	27-A11.05	13-A11.09
13	H3.22	Stair 3 Level Identification	Wall mounted plaque	Stair 3, Roof Access, 7, P12 thru 7	1'-1/2' X 1'-1/2"	27-A11.05	13-A11.09
64	H8.01	No Smoking	Wall mounted plaque	No Smoking Symbol	6 1/2' X 6 1/2"	8-A11.05	22 & 19-A11.09
2	H8.01	Accessible Entry/Facility Identification	Wall mounted plaque	(Symbol of Accessibility)	6 1/2' X 6 1/2"	19-A11.05	3-A11.09
66	H8.04	Exit Identification	Wall mounted plaque	Exit, (Bailie)	3 1/2' X 1'-1/2"	30-A11.05	16-A11.09
3	H8.08	Accessible Parking Stall	Wall mounted plaque	Handicap Parking, (Symbol of Accessibility), Placard Required	1' X 1'-6"	29-A11.08	8-A11.09
4	H8.09	Accessible Parking Stall	Wall mounted plaque	Handicap Parking, (Symbol of Accessibility), Van Accessible	1' X 1'-6"	29-A11.08	8-A11.09
9	H8.10	Accessible Parking Stall	Post & Panel	Handicap Parking, (Symbol of Accessibility), Placard Required	1' X 1'-6" X 6'	30-A11.08	14-A11.09

Project Typeface: Flange Regular DTC

ABCDEFGHIJKLMNOPQRSTUVWXYZ
abcdefghijklmnopqrstuvwxyz
1234567890


Architecture
Graphic Design
Interior Design
Planning
Programming

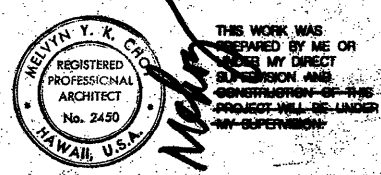

Project No. MFL 2804.00

**HONUAKAHA AFFORDABLE
HOUSING COMPLEX**

Consultant

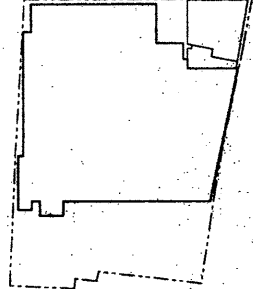

KEY PLAN


No.	Rev.	Date	Description
△			
△			
△			
△			
△			
△			
△			
△			
△			

Project Director: MC
Project Manager: BM
Project Architect: RC
Approved By:
Date: 1/10/94


SIGNAGE DETAILS

APPROVED
This is a professional seal and shall not be used for any purpose other than the design and construction of the project for which it was issued. It is the responsibility of the professional to maintain the seal in good standing and to comply with all applicable laws and regulations. The seal is the property of the State of Hawaii and shall not be transferred, sold, or otherwise disposed of without the approval of the State of Hawaii. The seal is valid for a period of five (5) years from the date of issuance. The seal is subject to the rules and regulations of the State of Hawaii. The seal is not to be used for any purpose other than the design and construction of the project for which it was issued. The seal is the property of the State of Hawaii and shall not be transferred, sold, or otherwise disposed of without the approval of the State of Hawaii. The seal is valid for a period of five (5) years from the date of issuance. The seal is subject to the rules and regulations of the State of Hawaii. The seal is not to be used for any purpose other than the design and construction of the project for which it was issued.

Sheet **A-11.05**

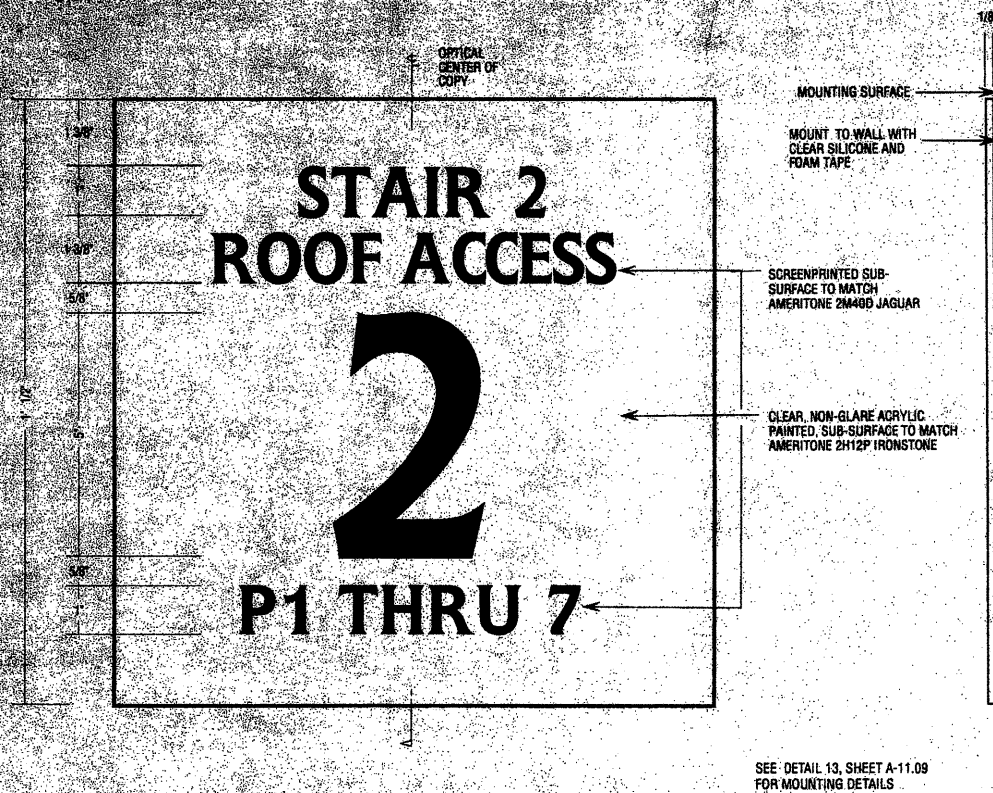


27 SIGN TYPE H3.09
SCALE: 1/2 SIZE

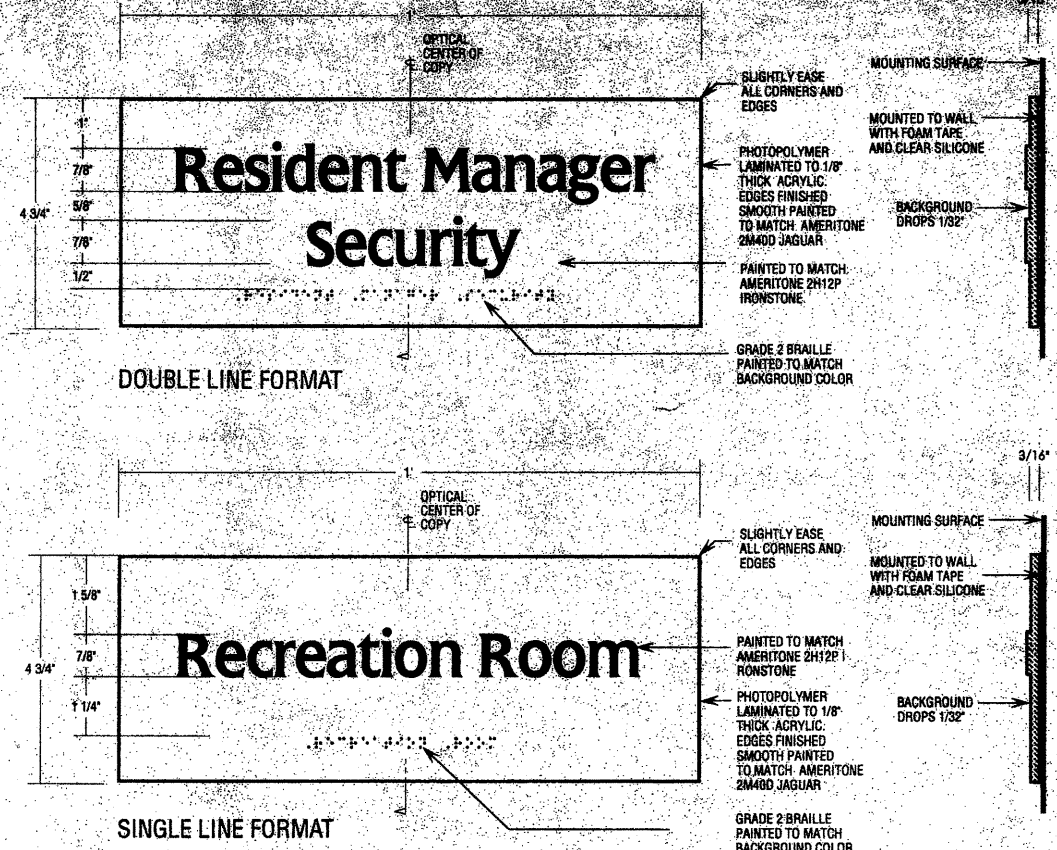


17 SIGN TYPES A9.01 & A11.06
SCALE: 1/2 SIZE

SEE DETAIL 16, SHEET A-11.09
FOR MOUNTING DETAILS

7 SIGN TYPES A12.01 & A12.02
SCALE: 1/2 SIZE

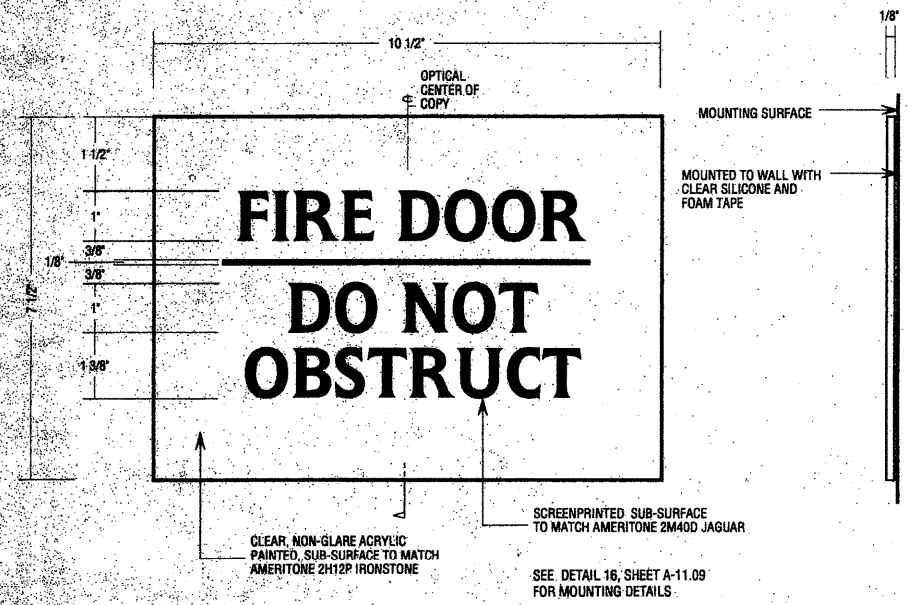


29 SIGN TYPE H1.01
SCALE: 1/2 SIZE

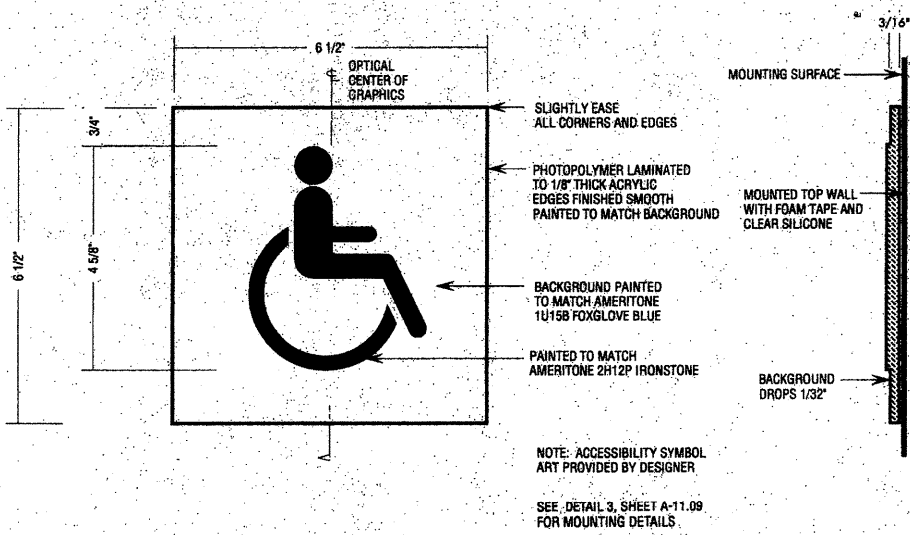


19 SIGN TYPE H8.01
SCALE: 1/2 SIZE

SEE DETAIL 3, SHEET A-11.09
FOR MOUNTING DETAILS

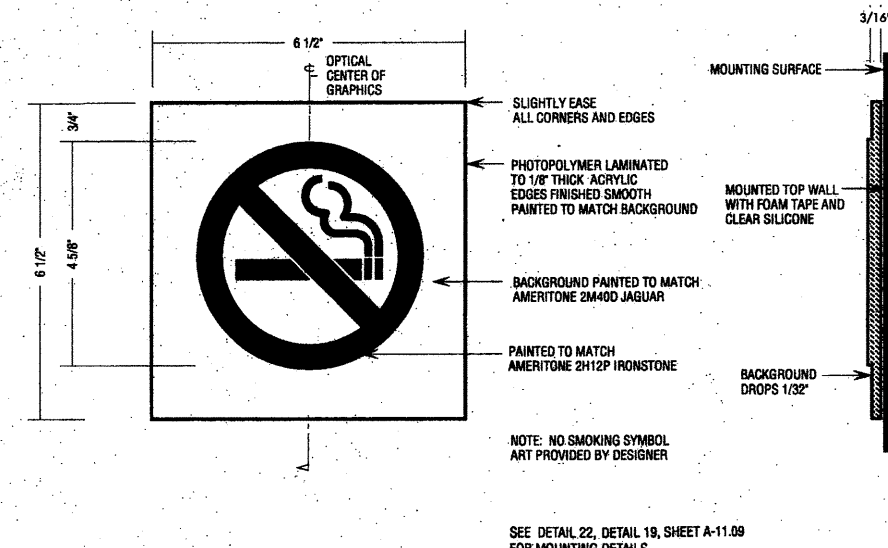


9 SIGN TYPE H6.01
SCALE: 1/2 SIZE

SEE DETAIL 22, DETAIL 19, SHEET A-11.09
FOR MOUNTING DETAILS

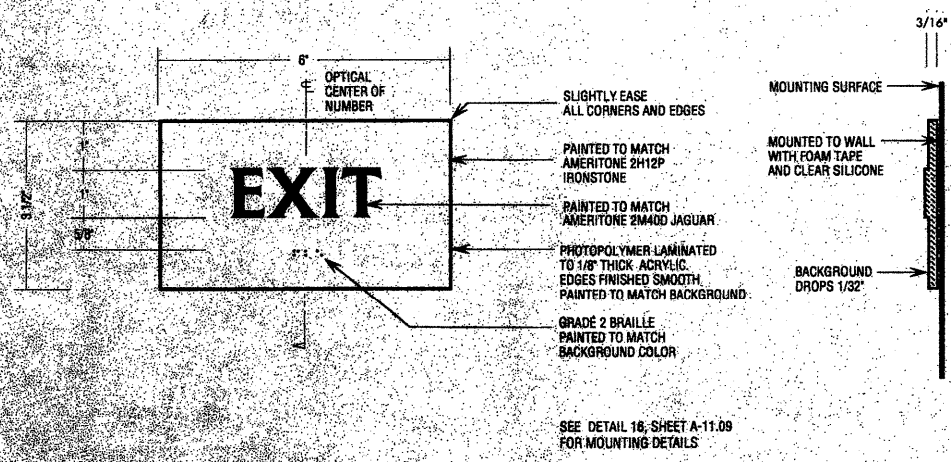




30 SIGN TYPES A8.04
SCALE: 1/2 SIZE

SEE DETAIL 16, SHEET A-11.09
FOR MOUNTING DETAILS

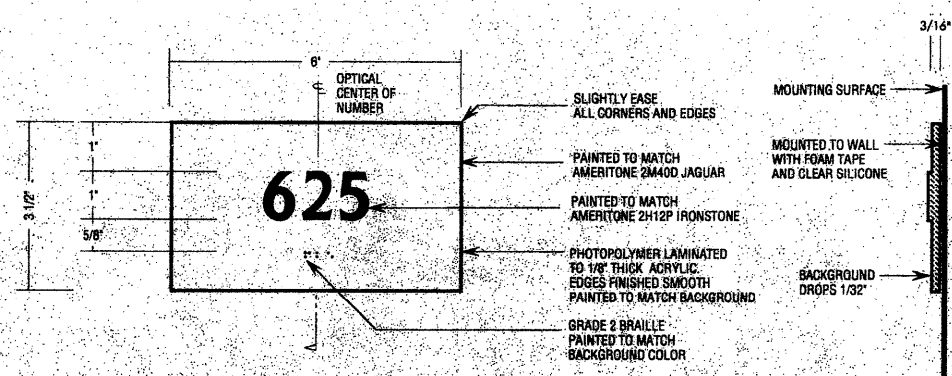



20 SIGN TYPE A8.01
SCALE: 1/2 SIZE

SEE DETAIL 16, SHEET A-11.09
FOR MOUNTING DETAILS

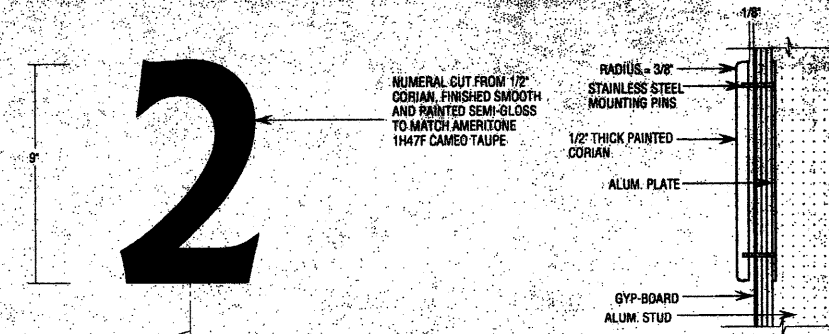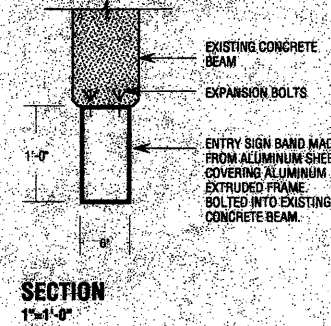
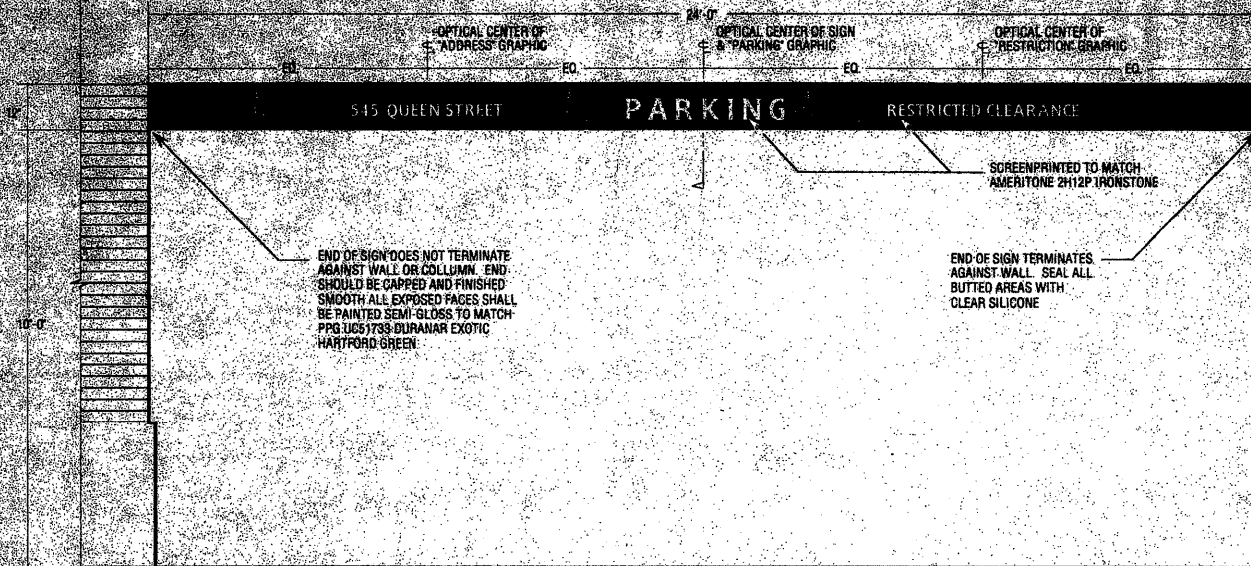


27 SIGN TYPE A3.03
SCALE: 1/2"=1'-0"


12 SIGN TYPES A16.01 & A16.02
SCALE: 3"=1'-0"

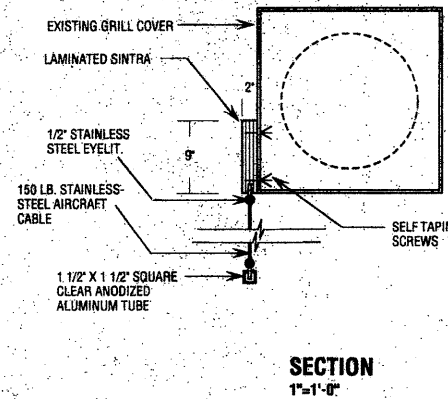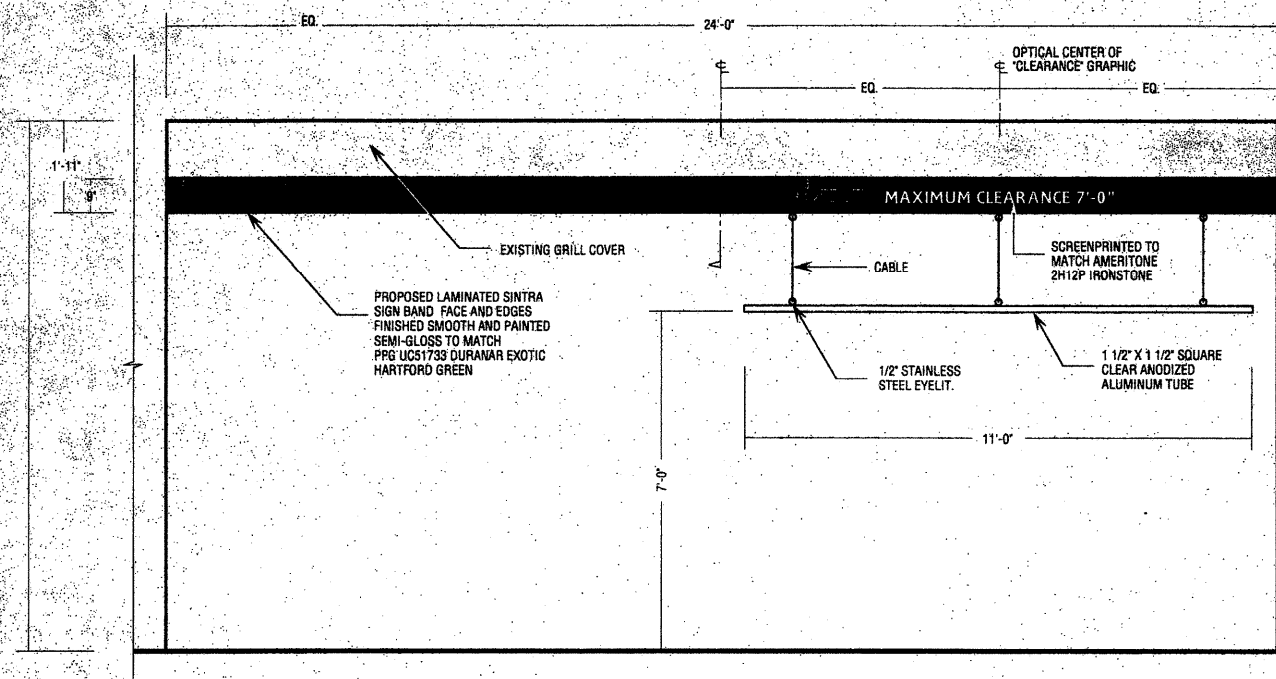

28 SIGN TYPE D3.09
SCALE: 1/2"=1'-0"

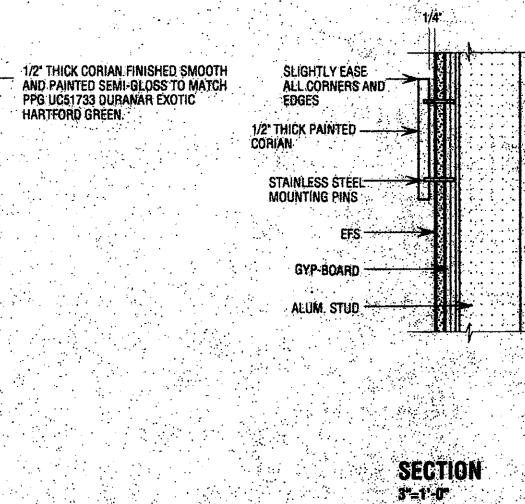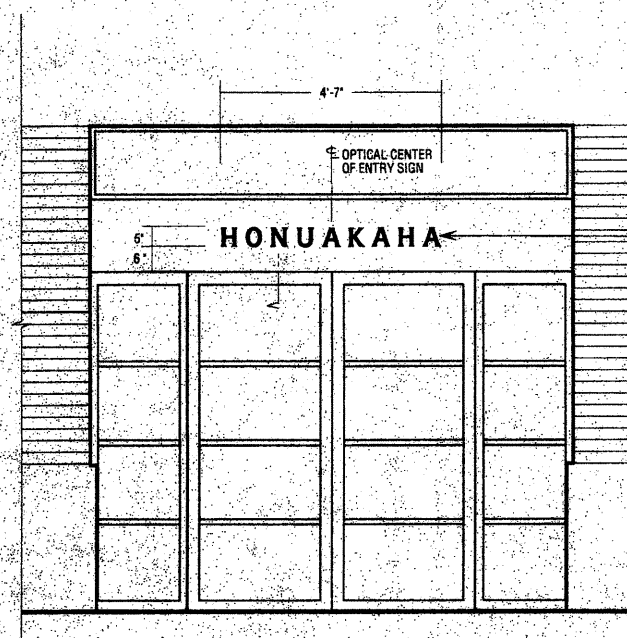

30 SIGN TYPE A1.01
SCALE: 1/2"=1'-0"

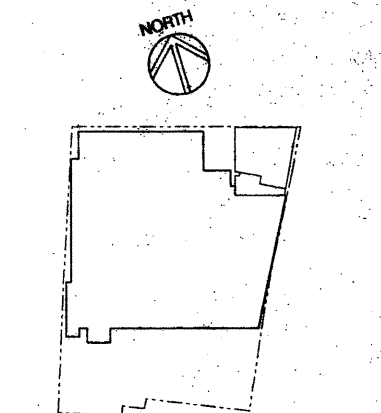

KEY PLAN

No.	Rev.	Date	Description
△			
△			
△			
△			
△			
△			
△			
△			

Project Director: MC
Project Manager: BM
Project Architect: RC
Approved By: _____
Date: 1/10/94

APPROVED
This set of plans and specifications must be a part of the contract documents. It is invalid if it is not a part of the contract documents. The stamping of this plan and specifications must be held by the permit or ordinance department of the City of Honolulu. Building Department - City & County of Honolulu



HONUAKAHA AFFORDABLE
HOUSING COMPLEX

[illegible]


Project Director: MC
Project Manager: BM
Project Architect: RC
Approved: [Signature]
Date: 5/15/94

APPROVED


SIGNAGE DETAILS

STREET **A-11.07**

Sheet **A-11.07**

 


Sheet **A-11.07**

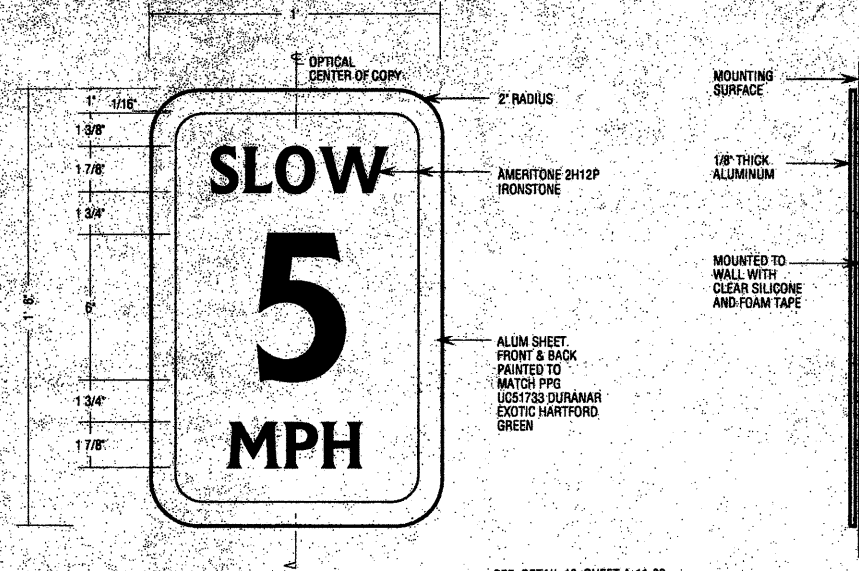


SEE DETAIL 18, SHEET A-11.09
FOR MOUNTING DETAILS

27 SIGN TYPE D3.03
SCALE: 3/4\"/>

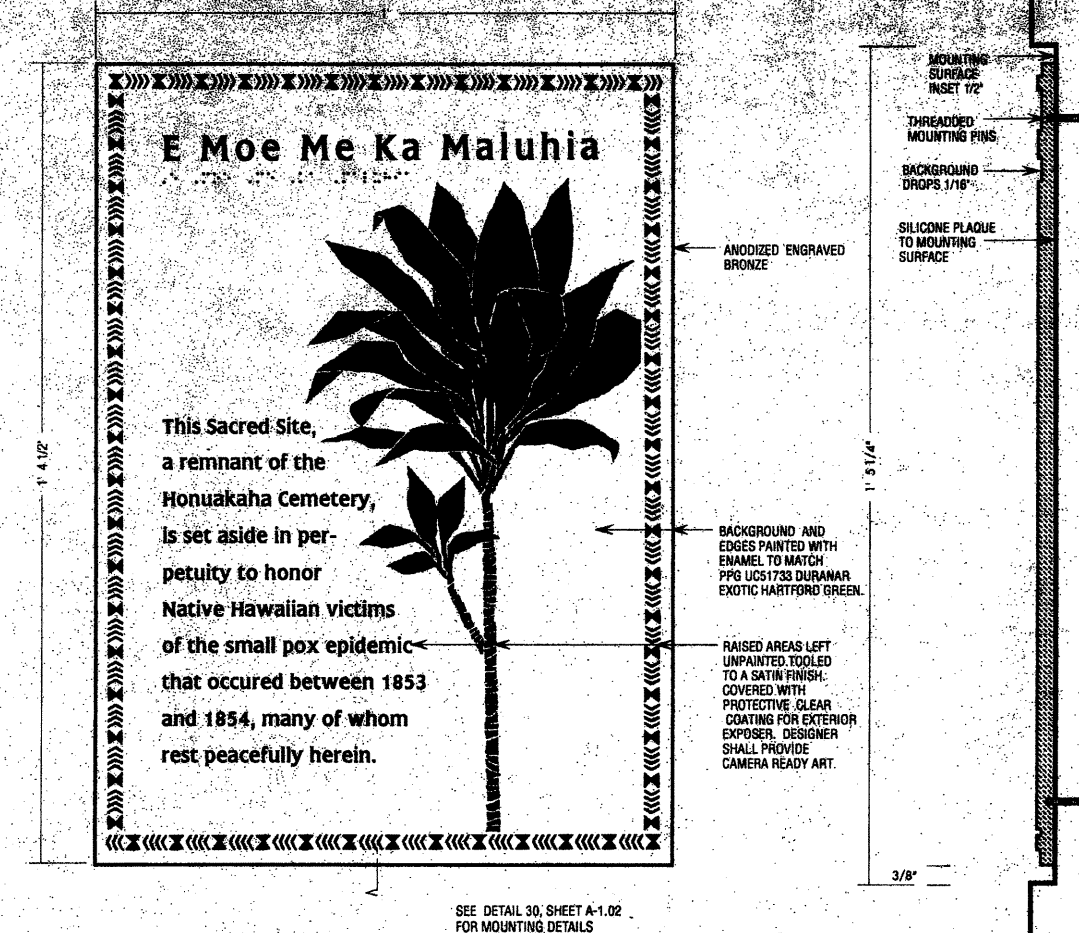


SEE DETAIL 30, SHEET A-1.02
FOR MOUNTING DETAILS

12 SIGN TYPE F3.01
SCALE: 1/2\"/>

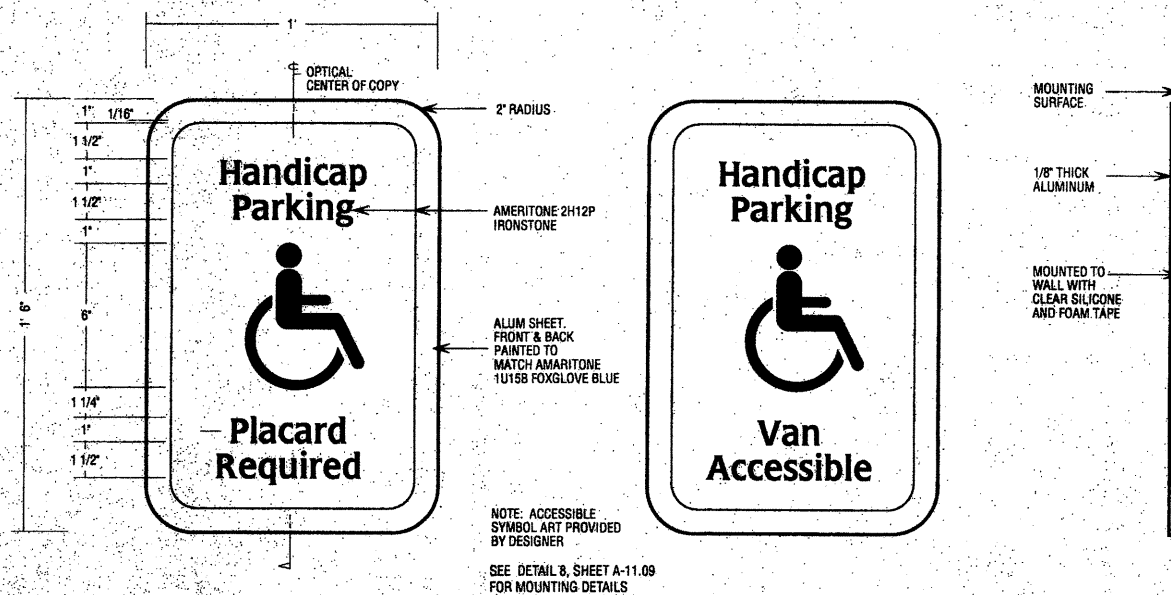

NOTE: ACCESSIBLE
SYMBOL, ART PROVIDED
BY DESIGNER
SEE DETAIL 8, SHEET A-11.09
FOR MOUNTING DETAILS


29 SIGN TYPES H8.08 & H8.09
SCALE: 3/4\"/>

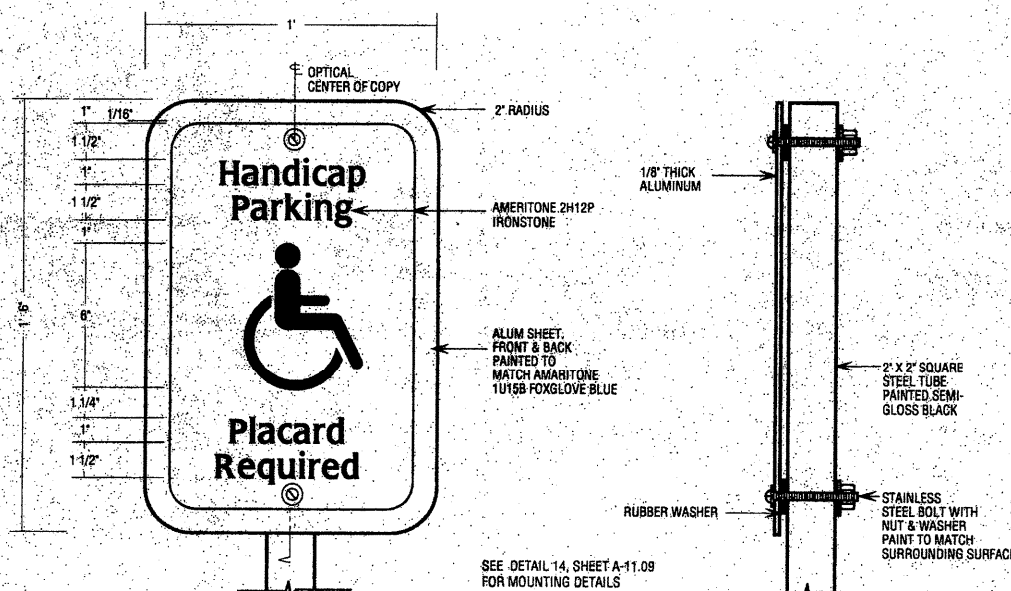

SEE DETAIL 14, SHEET A-11.09
FOR MOUNTING DETAILS

30 SIGN TYPES H8.10
SCALE: 3/4\"/>


Architecture
Graphic Design
Interior Design
Planning
Programming

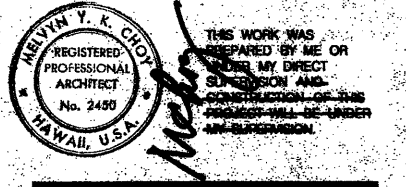

Project: Project No. MFL 2804.00

HONUAKAHA AFFORDABLE HOUSING COMPLEX

Consultant

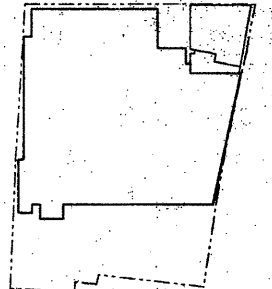


KEY PLAN

No.	Rev.	Date	Description
△			
△			
△			
△			
△			
△			
△			
△			

Project Director: MC
Project Manager: BM
Project Architect: RC
Approved By:
Date: 1/10/94

APPROVED
This seal is for use only on documents prepared by the architect or engineer who is a duly licensed professional in the State of Hawaii. It is unlawful for any other person to use this seal on any document. The signing of this seal is a violation of the laws of the State of Hawaii. 


Architecture
Graphic Design
Interior Design
Planning
Programming

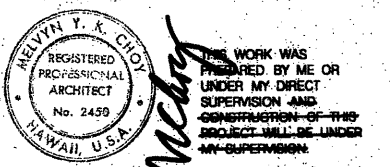

Project Project No. MFL - 2804.00

HONUAKAHA AFFORDABLE
HOUSING COMPLEX

Consultant

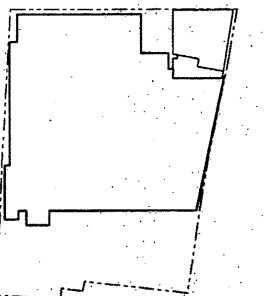


KEY PLAN

No.	Rev.	Date	Description
△			
△			
△			
△			
△			
△			
△			
△			
△			


Project Director: MC
Project Manager: BM
Project Architect: RC
Approved By: _____
Date: 1/10/94

SIGNAGE DETAILS


APPROVED
This set of plans and specifications shall be used for the construction of the project. It is intended for the use of the contractor and shall not be used for any other purpose. The drawings are to be used in accordance with the Building Department of the City of Honolulu. Building Department - City of Honolulu

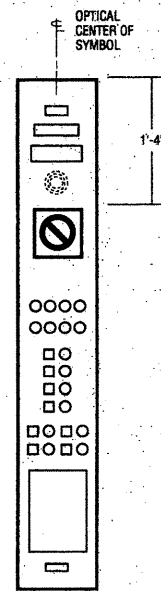


22 SIGN TYPE H6.01 (ELEVATOR)
SCALE: 1/2"=1'-0"

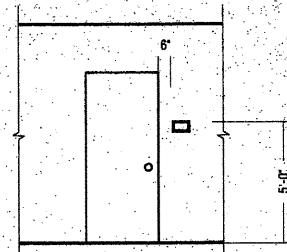


PRIMARY ROOM ID MOUNTING
POSITION - LATCH SIDE OF DOOR

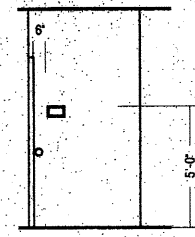


1ST ALTERNATE MOUNTING
POSITION - PERPENDICULAR
WALL ON LATCH SIDE OF DOOR

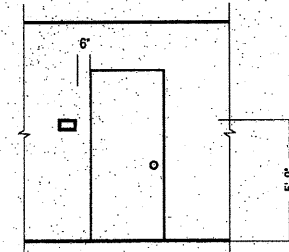

2ND ALTERNATE MOUNTING
POSITION - OPPOSITE LATCH
SIDE OF DOOR

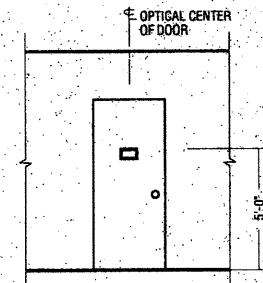


3RD ALTERNATE MOUNTING
POSITION - CENTERED ON DOOR

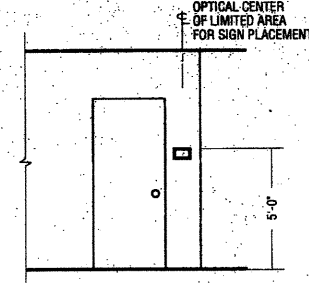


LIMITED AREA MOUNTING
POSITION - CENTERED WITHIN
DEFINED SPACE


16 ROOM/SPACE ID SIGNS
SCALE: 1/4"=1'-0"

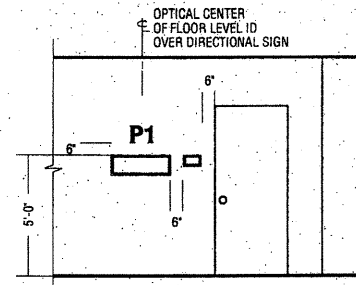


OPTICAL CENTER
OF FLOOR LEVEL ID
OVER DIRECTIONAL SIGN

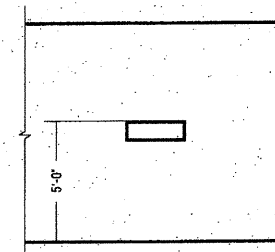

MID-WALL MOUNTING POSITION
DESIGNER SHALL ADVISE ON SITE

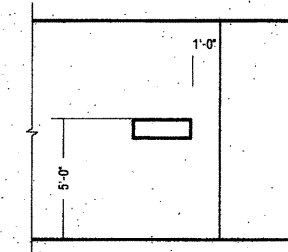


END-WALL MOUNTING POSITION
DESIGNER SHALL ADVISE ON SITE

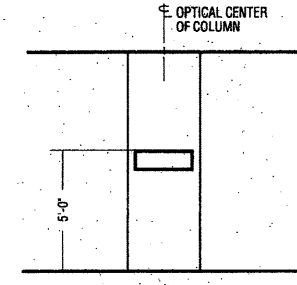


CENTER COLUMN MOUNTING POSITION
DESIGNER SHALL ADVISE ON SITE

17 SIGN TYPES A16.01, B3.15 & H8.04
SCALE: 1/4"=1'-0"

12 SIGN TYPES B1.02 - B3.14
SCALE: 1/4"=1'-0"

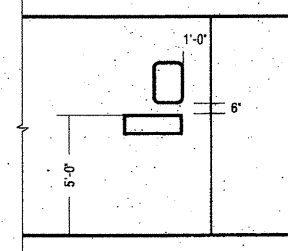


18 SIGN TYPES D3.03 & B1.04
SCALE: 1/4"=1'-0"

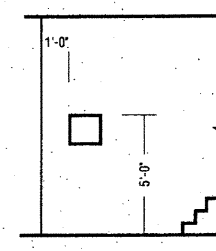


DESIGNER SHALL ADVISE

13 SIGN TYPES H3.01 - H3.22
SCALE: 1/4"=1'-0"

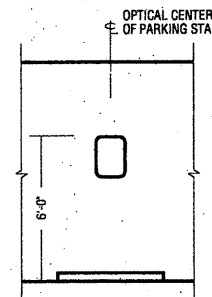


OPTICAL CENTER
OF PARKING STALL

8 SIGN TYPES H8.08 & H8.09
SCALE: 1/4"=1'-0"

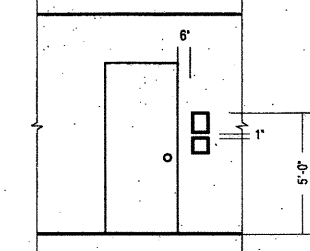


3 SIGN TYPES A12.01 & A12.02
SCALE: 1/4"=1'-0"

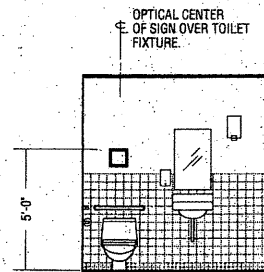


OPTICAL CENTER
OF SIGN OVER TOILET
FIXTURE

19 SIGN TYPE H6.01 (RESTROOMS)
SCALE: 1/4"=1'-0"

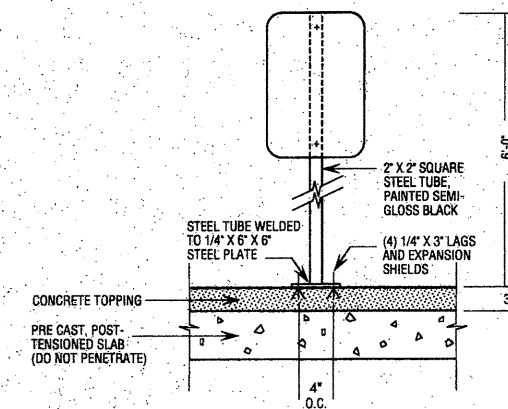


14 SIGN TYPE H8.10
SCALE: 1/4"=1'-0"

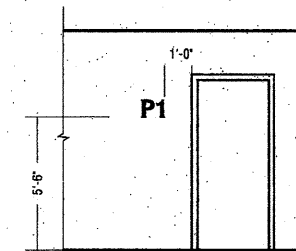


DESIGNER SHALL ADVISE

9 SIGN TYPE A16.01
SCALE: 1/4"=1'-0"

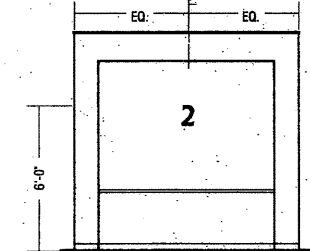

4 SIGN TYPE A16.02
SCALE: 1/4"=1'-0"

Architecture
Graphic Design
Interior Design
Planning
Programming

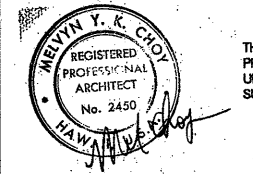


THIS WORK WAS
PREPARED BY ME OR
UNDER MY DIRECT
SUPERVISION.

Project: Project No. MFL 2804.00

**TENANT IMPROVEMENTS
TO PART 2**

Consultant

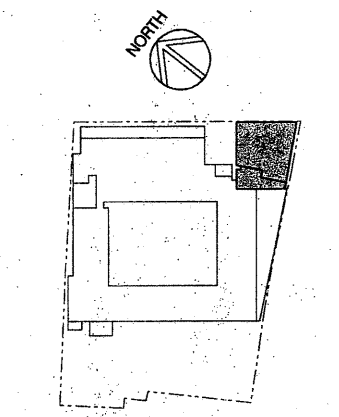

KEY PLAN

No. Rev. Date Description

Project Director: MC
Project Manager: BM
Project Architect: RC
Approved By:
Date: 2/2/94

INTERIOR ELEVATIONS
This set of drawings and specifications shall be used for the design and construction of the interior elevations of the building. All work shall conform to the applicable building codes and standards of the State of Hawaii. The contractor shall be responsible for obtaining all necessary permits and approvals from the appropriate authorities. The contractor shall also be responsible for obtaining all necessary approvals from the building department. 

A-12.02

26 GENERAL USE OFFICE 202A/ 202B
SCALE 1/4" = 1'-0"

27 GENERAL USE OFFICE 306D/ 306E
SCALE 1/4" = 1'-0"

6 GEN USE OFFICE 202
SCALE 1/4" = 1'-0"

1 GEN USE OFFICE 306
SCALE 1/4" = 1'-0"

27 GENERAL USE OFFICE 306D/ 306E
SCALE 1/4" = 1'-0"

12 GEN USE OFFICE 306F
SCALE 1/4" = 1'-0"

28 COLUMN FURRING
SCALE 3" = 1'-0"

18 OPERABLE PARTITION JAMB
SCALE 1 1/2" = 1'-0" SECOND FLOOR

9 BASE & WALL CABINETS
SCALE 1" = 1'-0"

3 JAMB - 3/4 HOUR FIRE RATED WINDOW DETAIL (HEAD & SILL SIM)
SCALE 3" = 1'-0"

29 COLUMN FURRING
SCALE 3" = 1'-0"

19 OPERABLE PARTITION JAMB
SCALE 1 1/2" = 1'-0" THIRD FLOOR

14 OPERABLE PARTITION TRACK
SCALE 1 1/2" = 1'-0"

4 MULLION - 3/4 HOUR FIRE RATED WINDOW DETAIL
SCALE 3" = 1'-0"

25 TYPICAL COLUMN FURRING
SCALE 1 1/2" = 1'-0"

20 COLUMN FURRING
SCALE 1 1/2" = 1'-0"

15 THRESHOLD
SCALE 3" = 1'-0"

5 CABINET
SCALE 1" = 1'-0"

10 WD/ TILE BASE CONDITIONS
SCALE 6" = 1'-0"