



STATE OF HAWAII
DEPARTMENT OF LAND AND NATURAL RESOURCES
DIVISION OF BOATING AND OCEAN RECREATION
JOB NO. KA26-01

KIKIAOLA SMALL BOAT HARBOR
HURRICANE LOWELL MARGINAL WHARF REPAIR

KEKAHA, KAUAI, HAWAII
TMK (4) 1-2-006:017

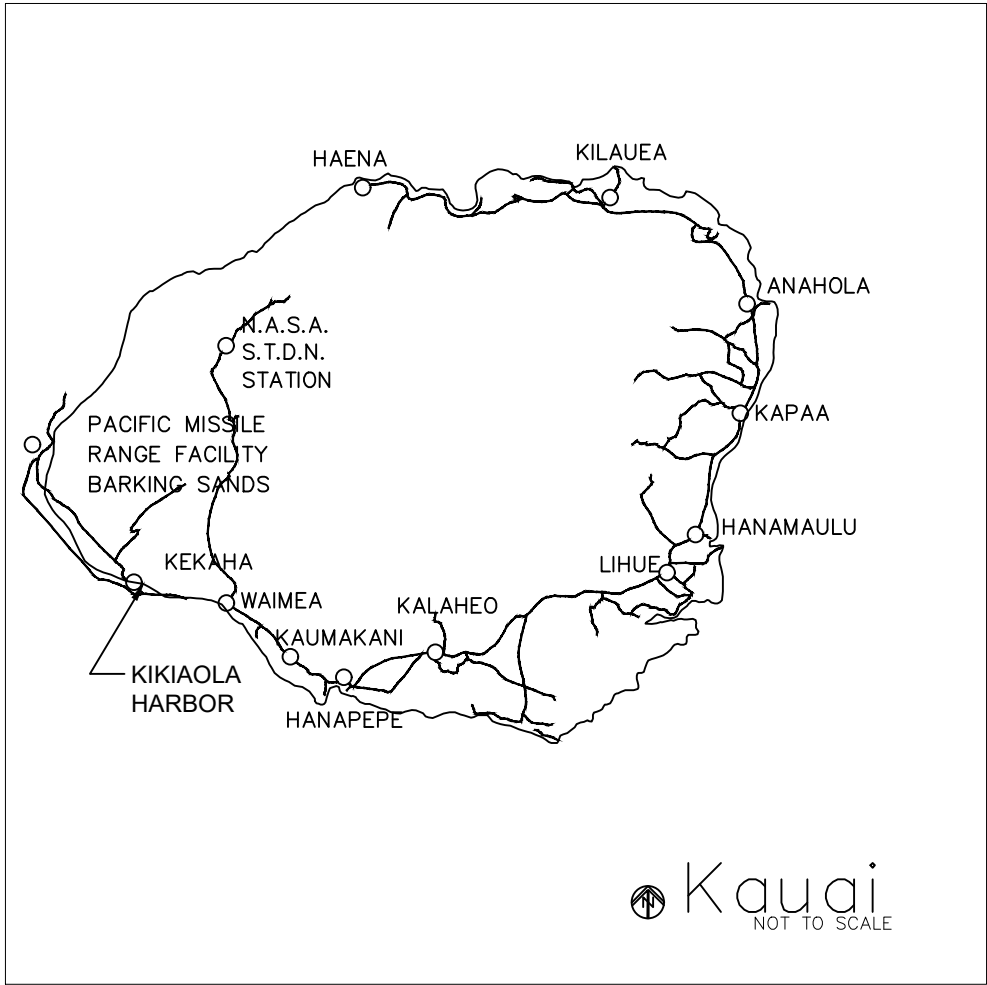

LOCATION MAP
(NOT TO SCALE)






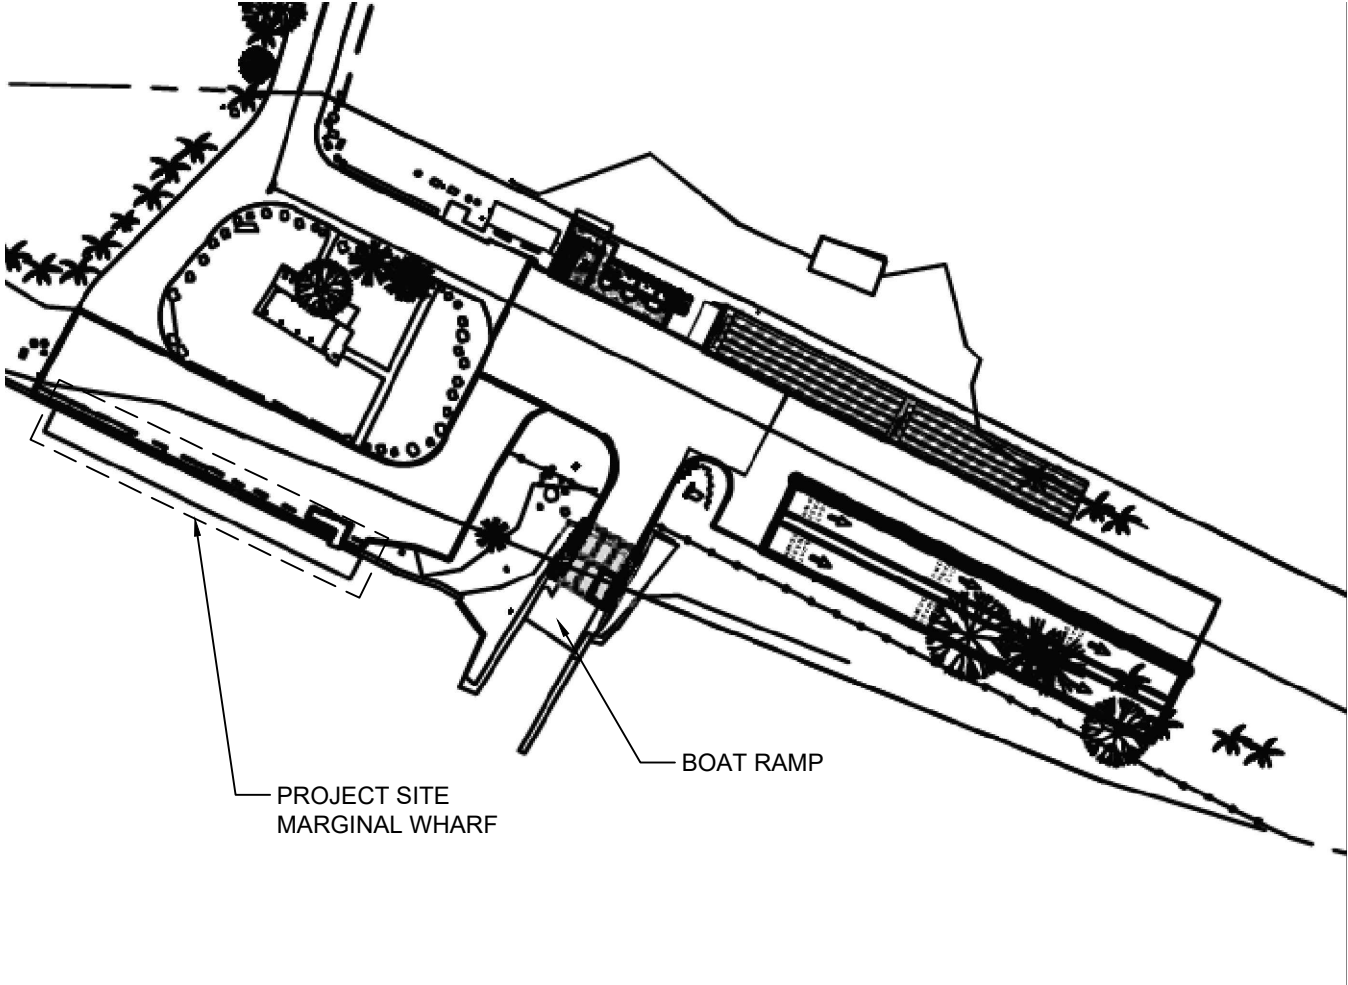


VICINITY MAP
(NOT TO SCALE)

DRAWING INDEX		
DRAWING NO.	SHEET NO.	DESCRIPTION
T-1	1	TITLE SHEET
C-1	2	DEMOLITION AND BMP PLAN
C-2	3	SITE PLAN AND REPAIR DETAILS

APPROVED: _____ DATE: 10/14/26

MEGHAN L. STATTS
ADMINISTRATOR
DIVISION OF BOATING AND OCEAN RECREATION
DEPARTMENT OF LAND AND NATURAL RESOURCES

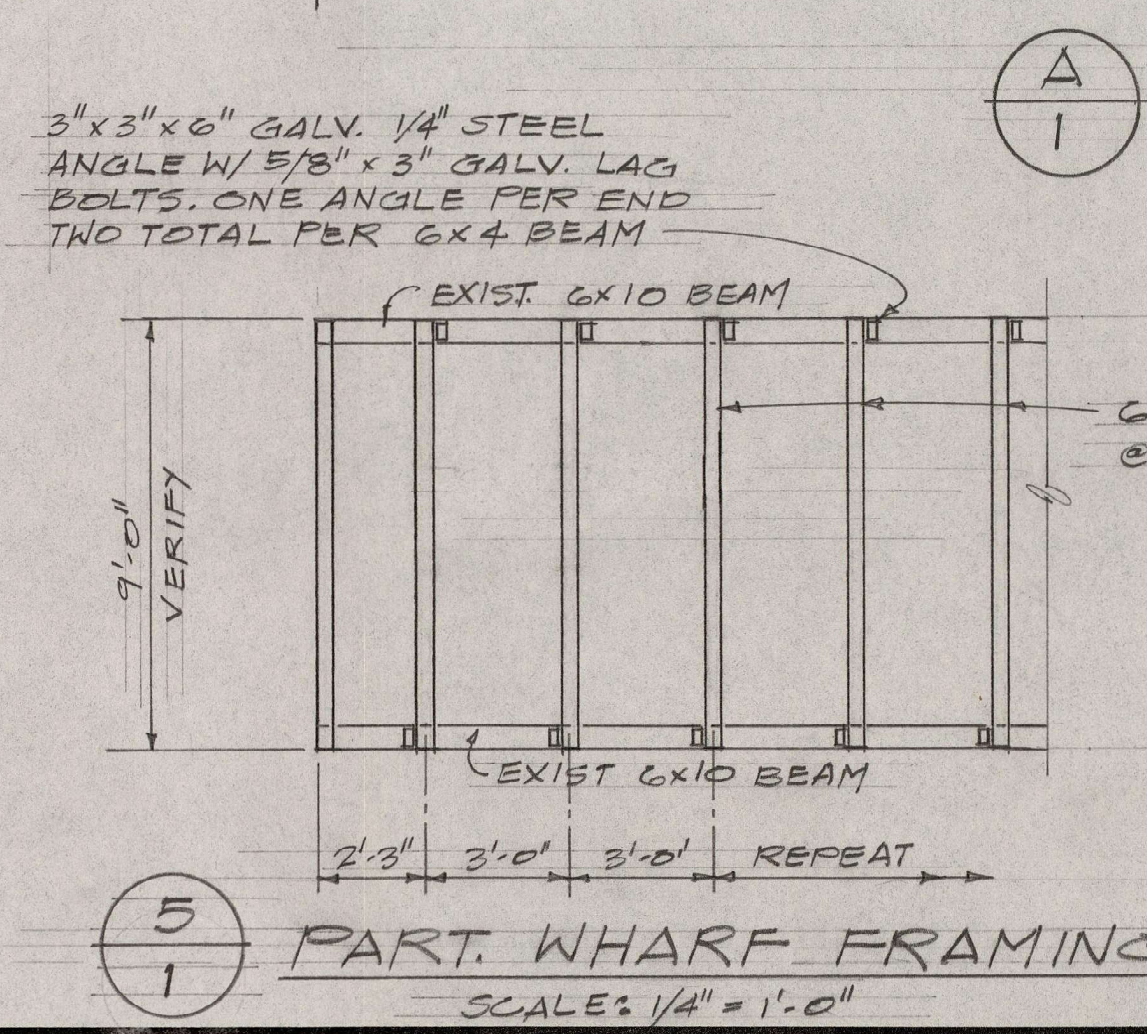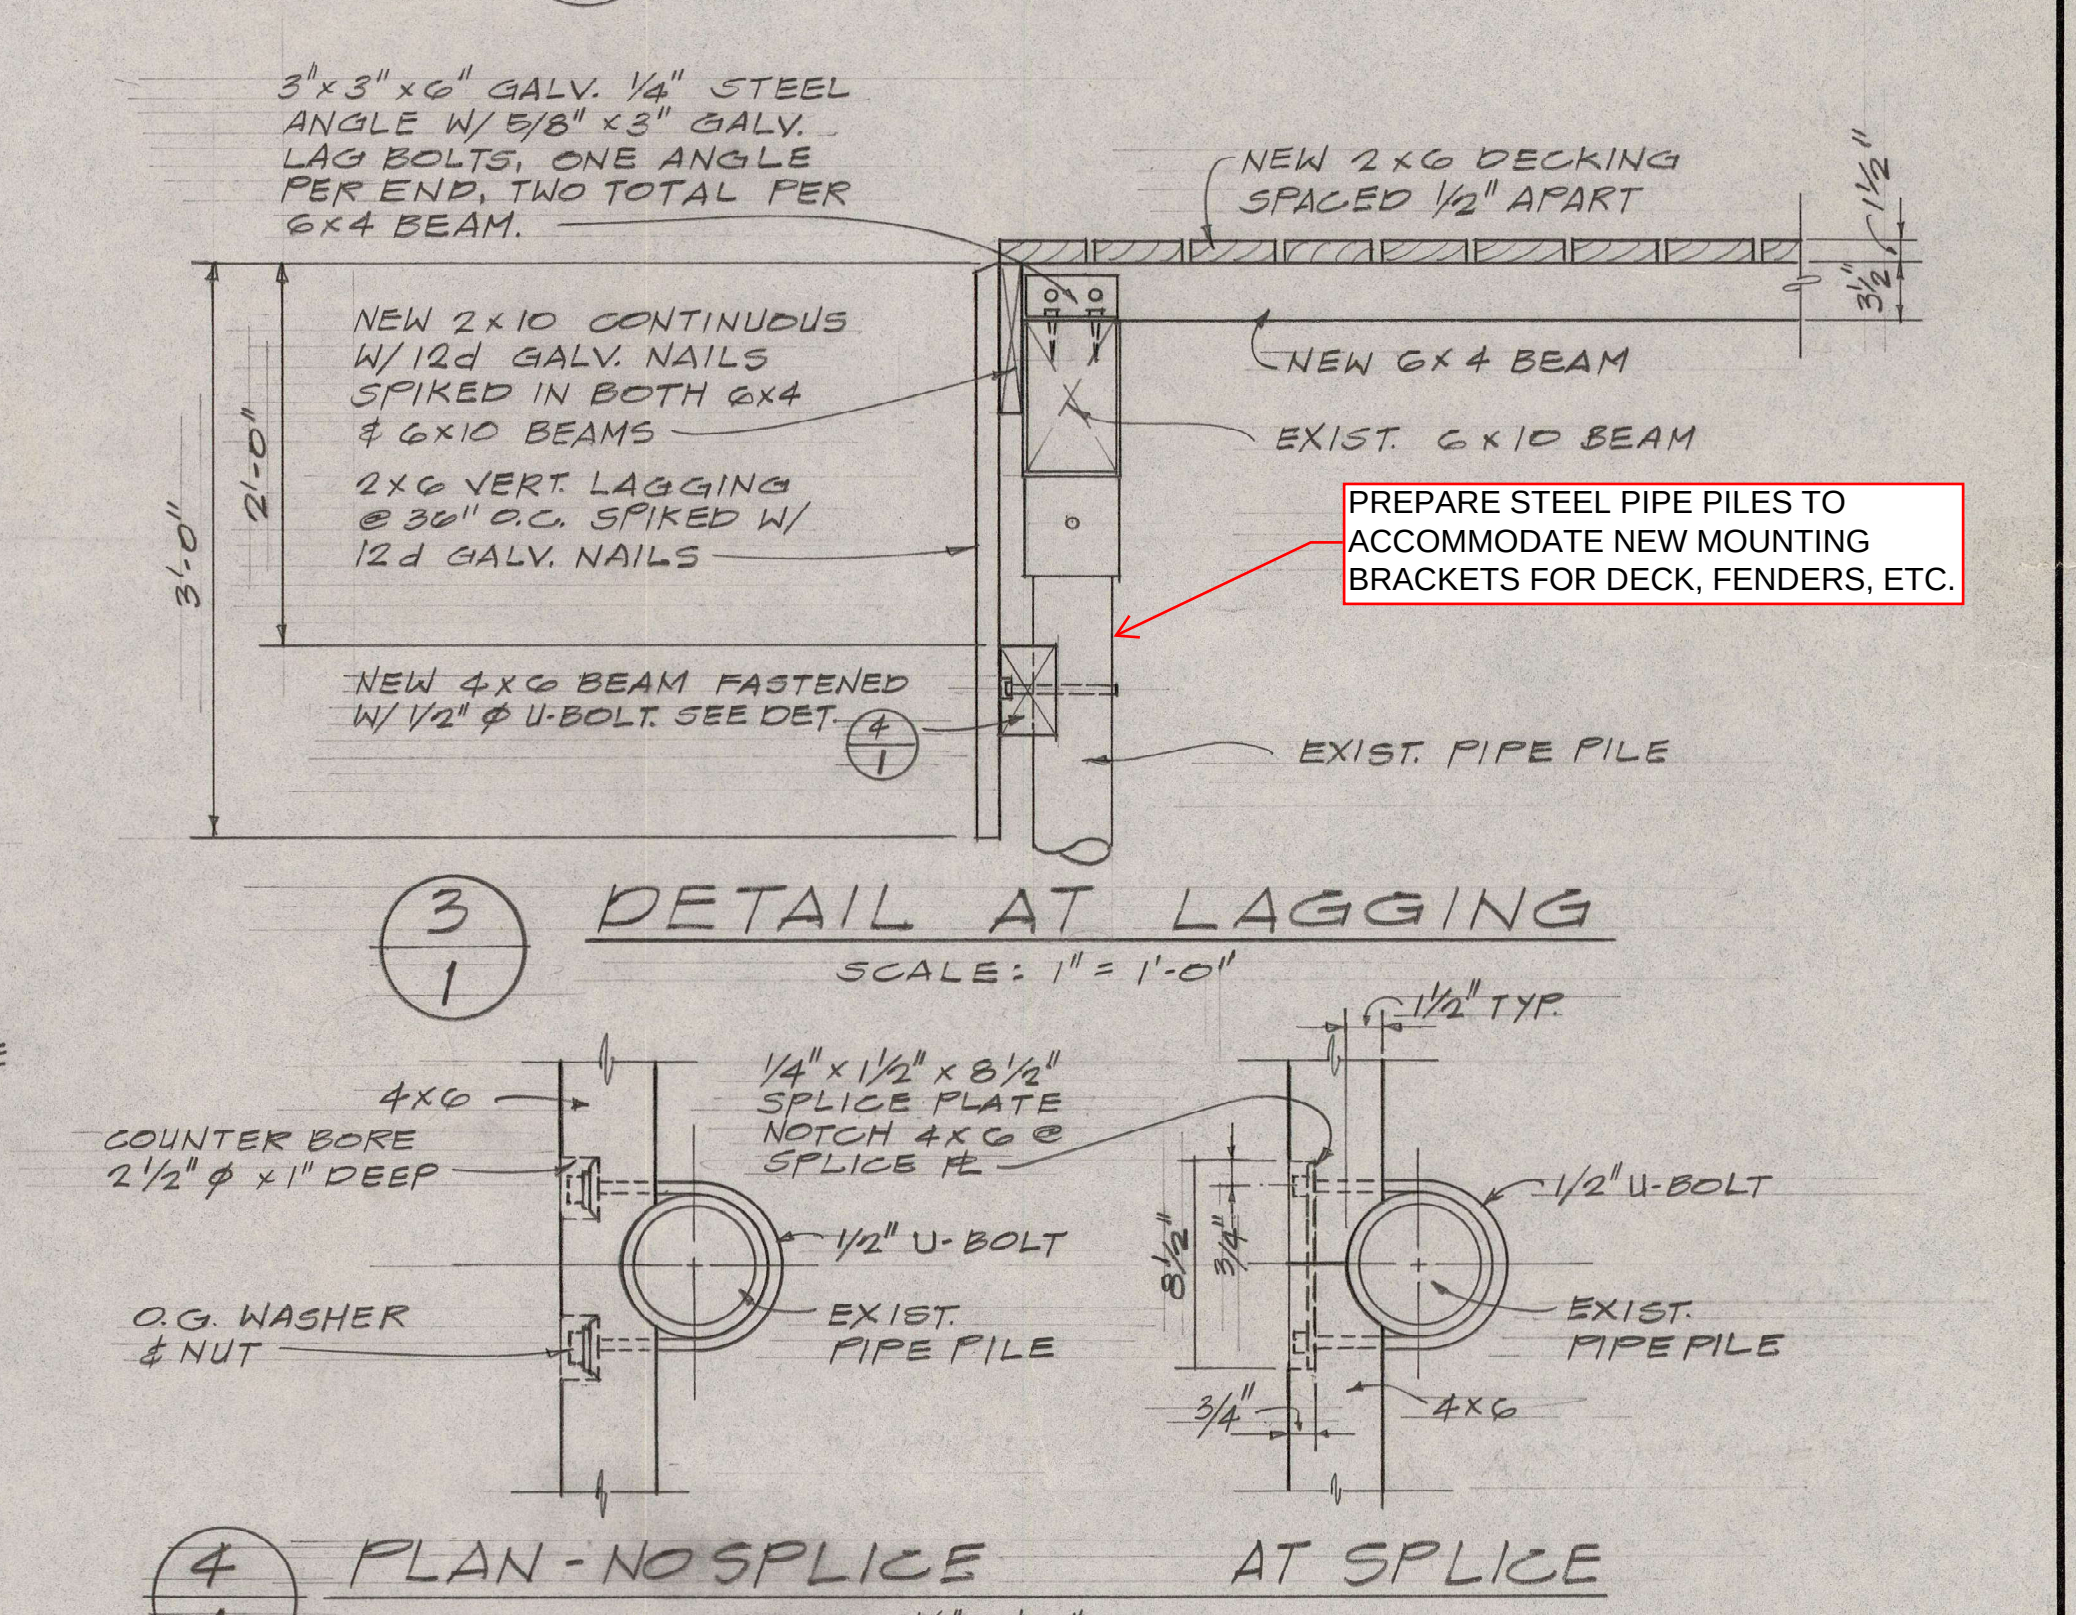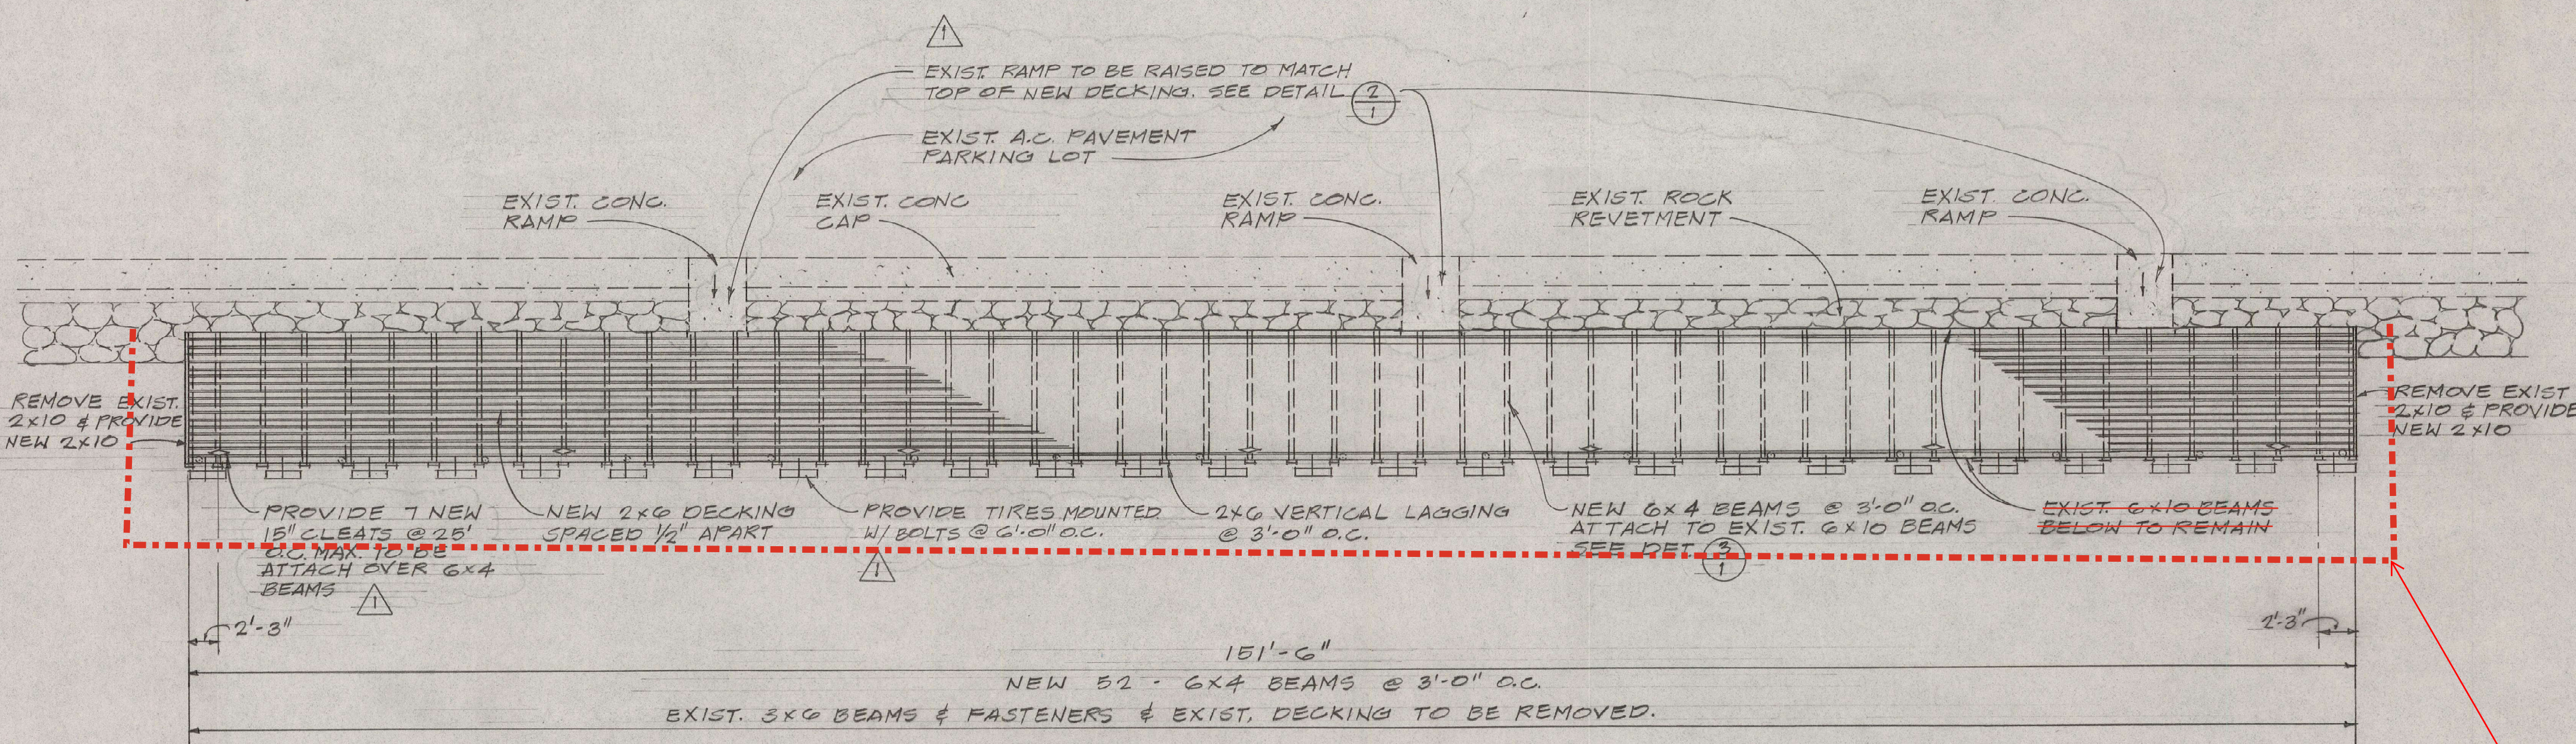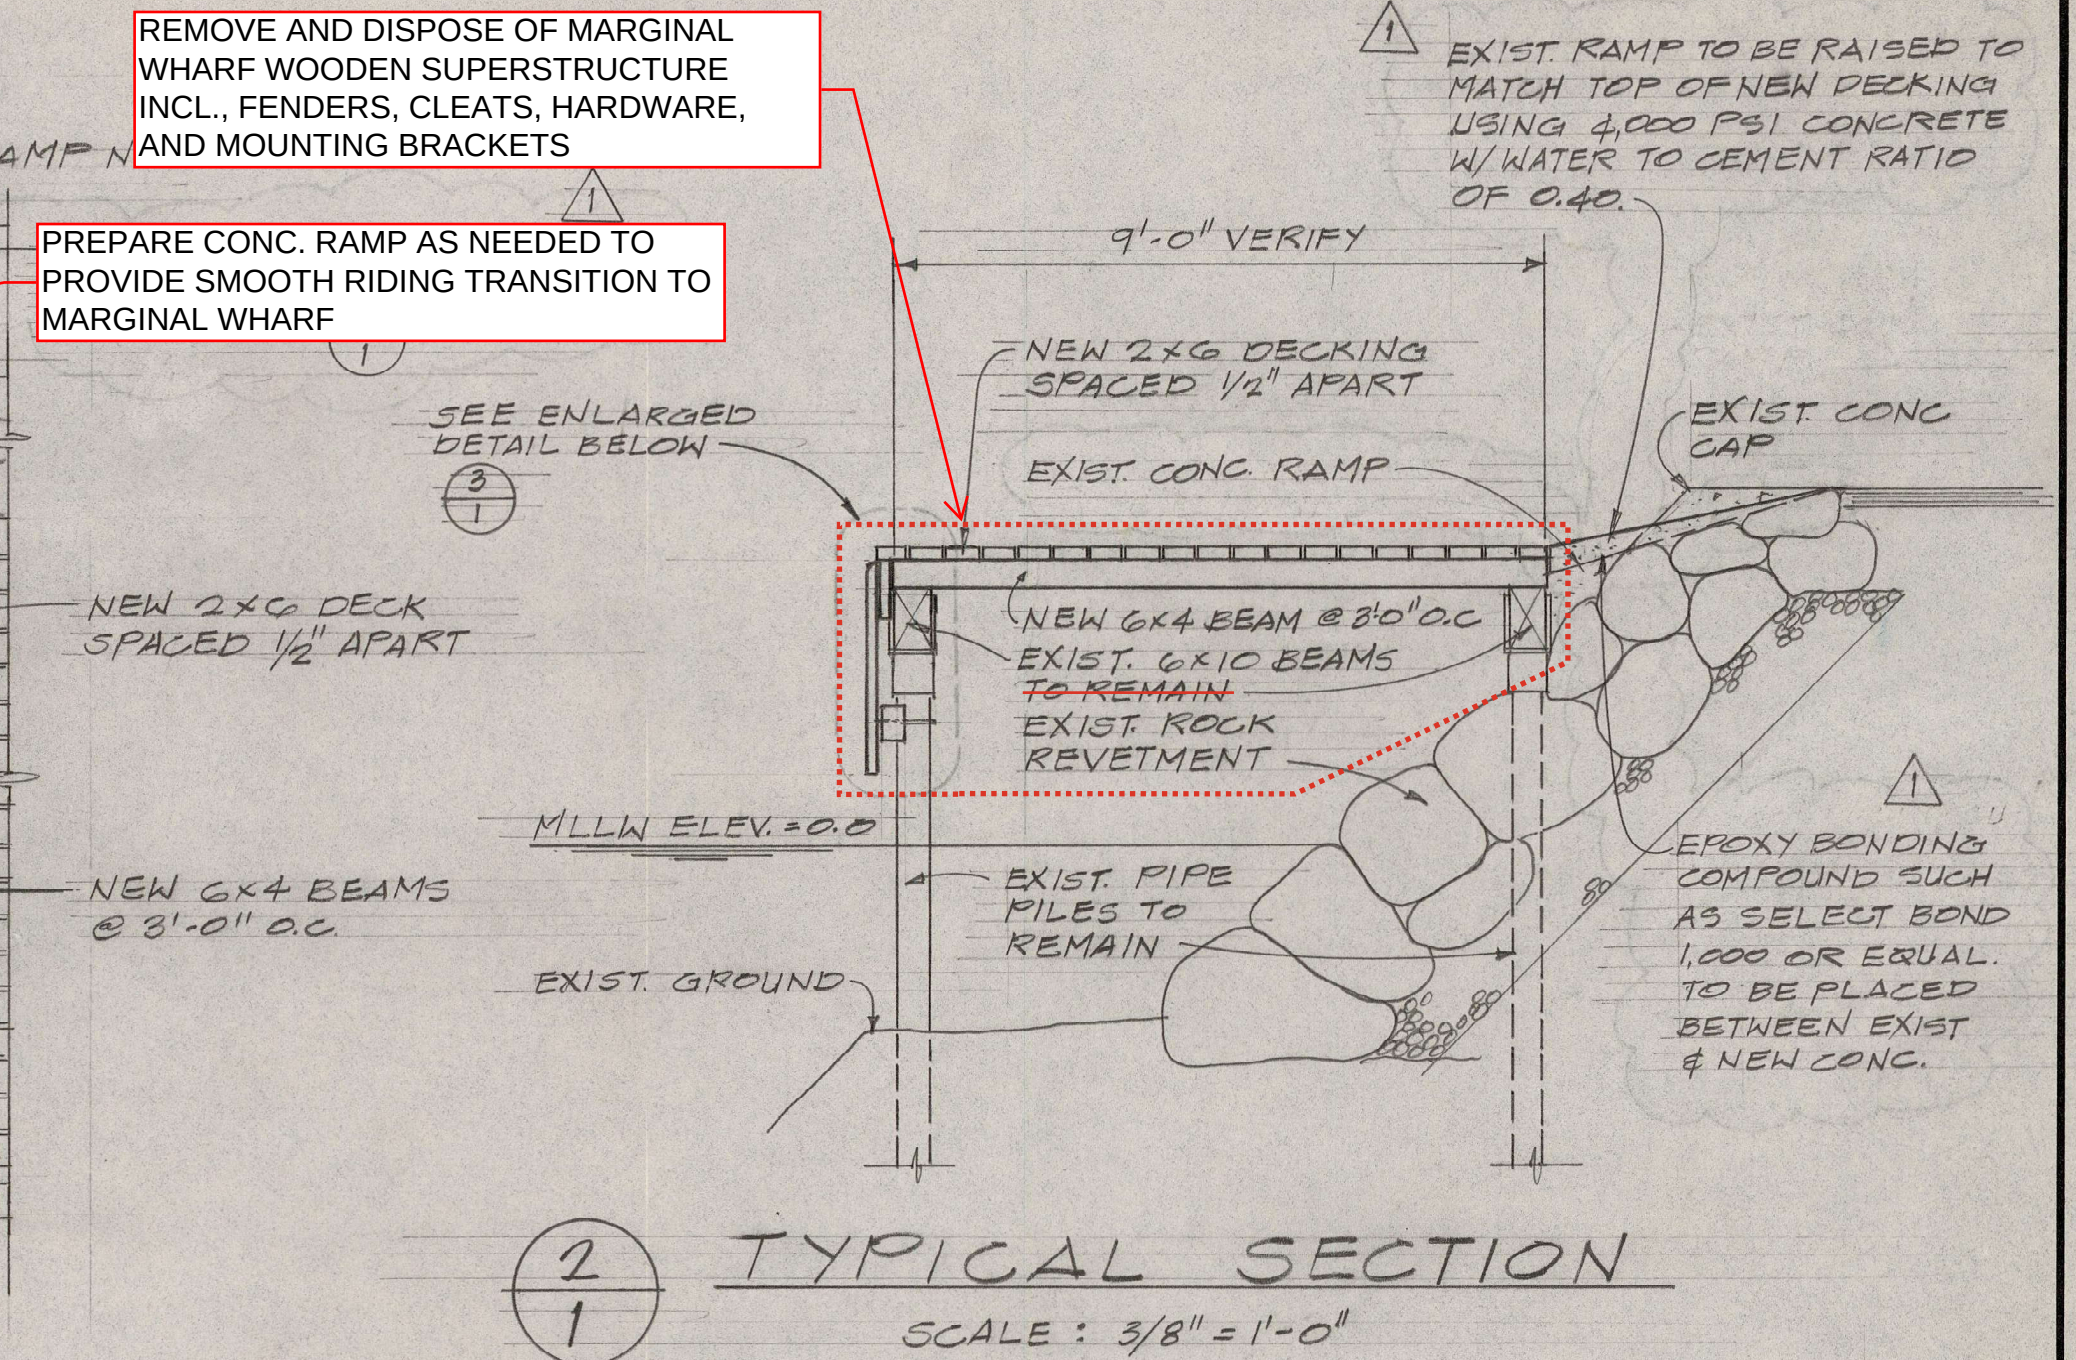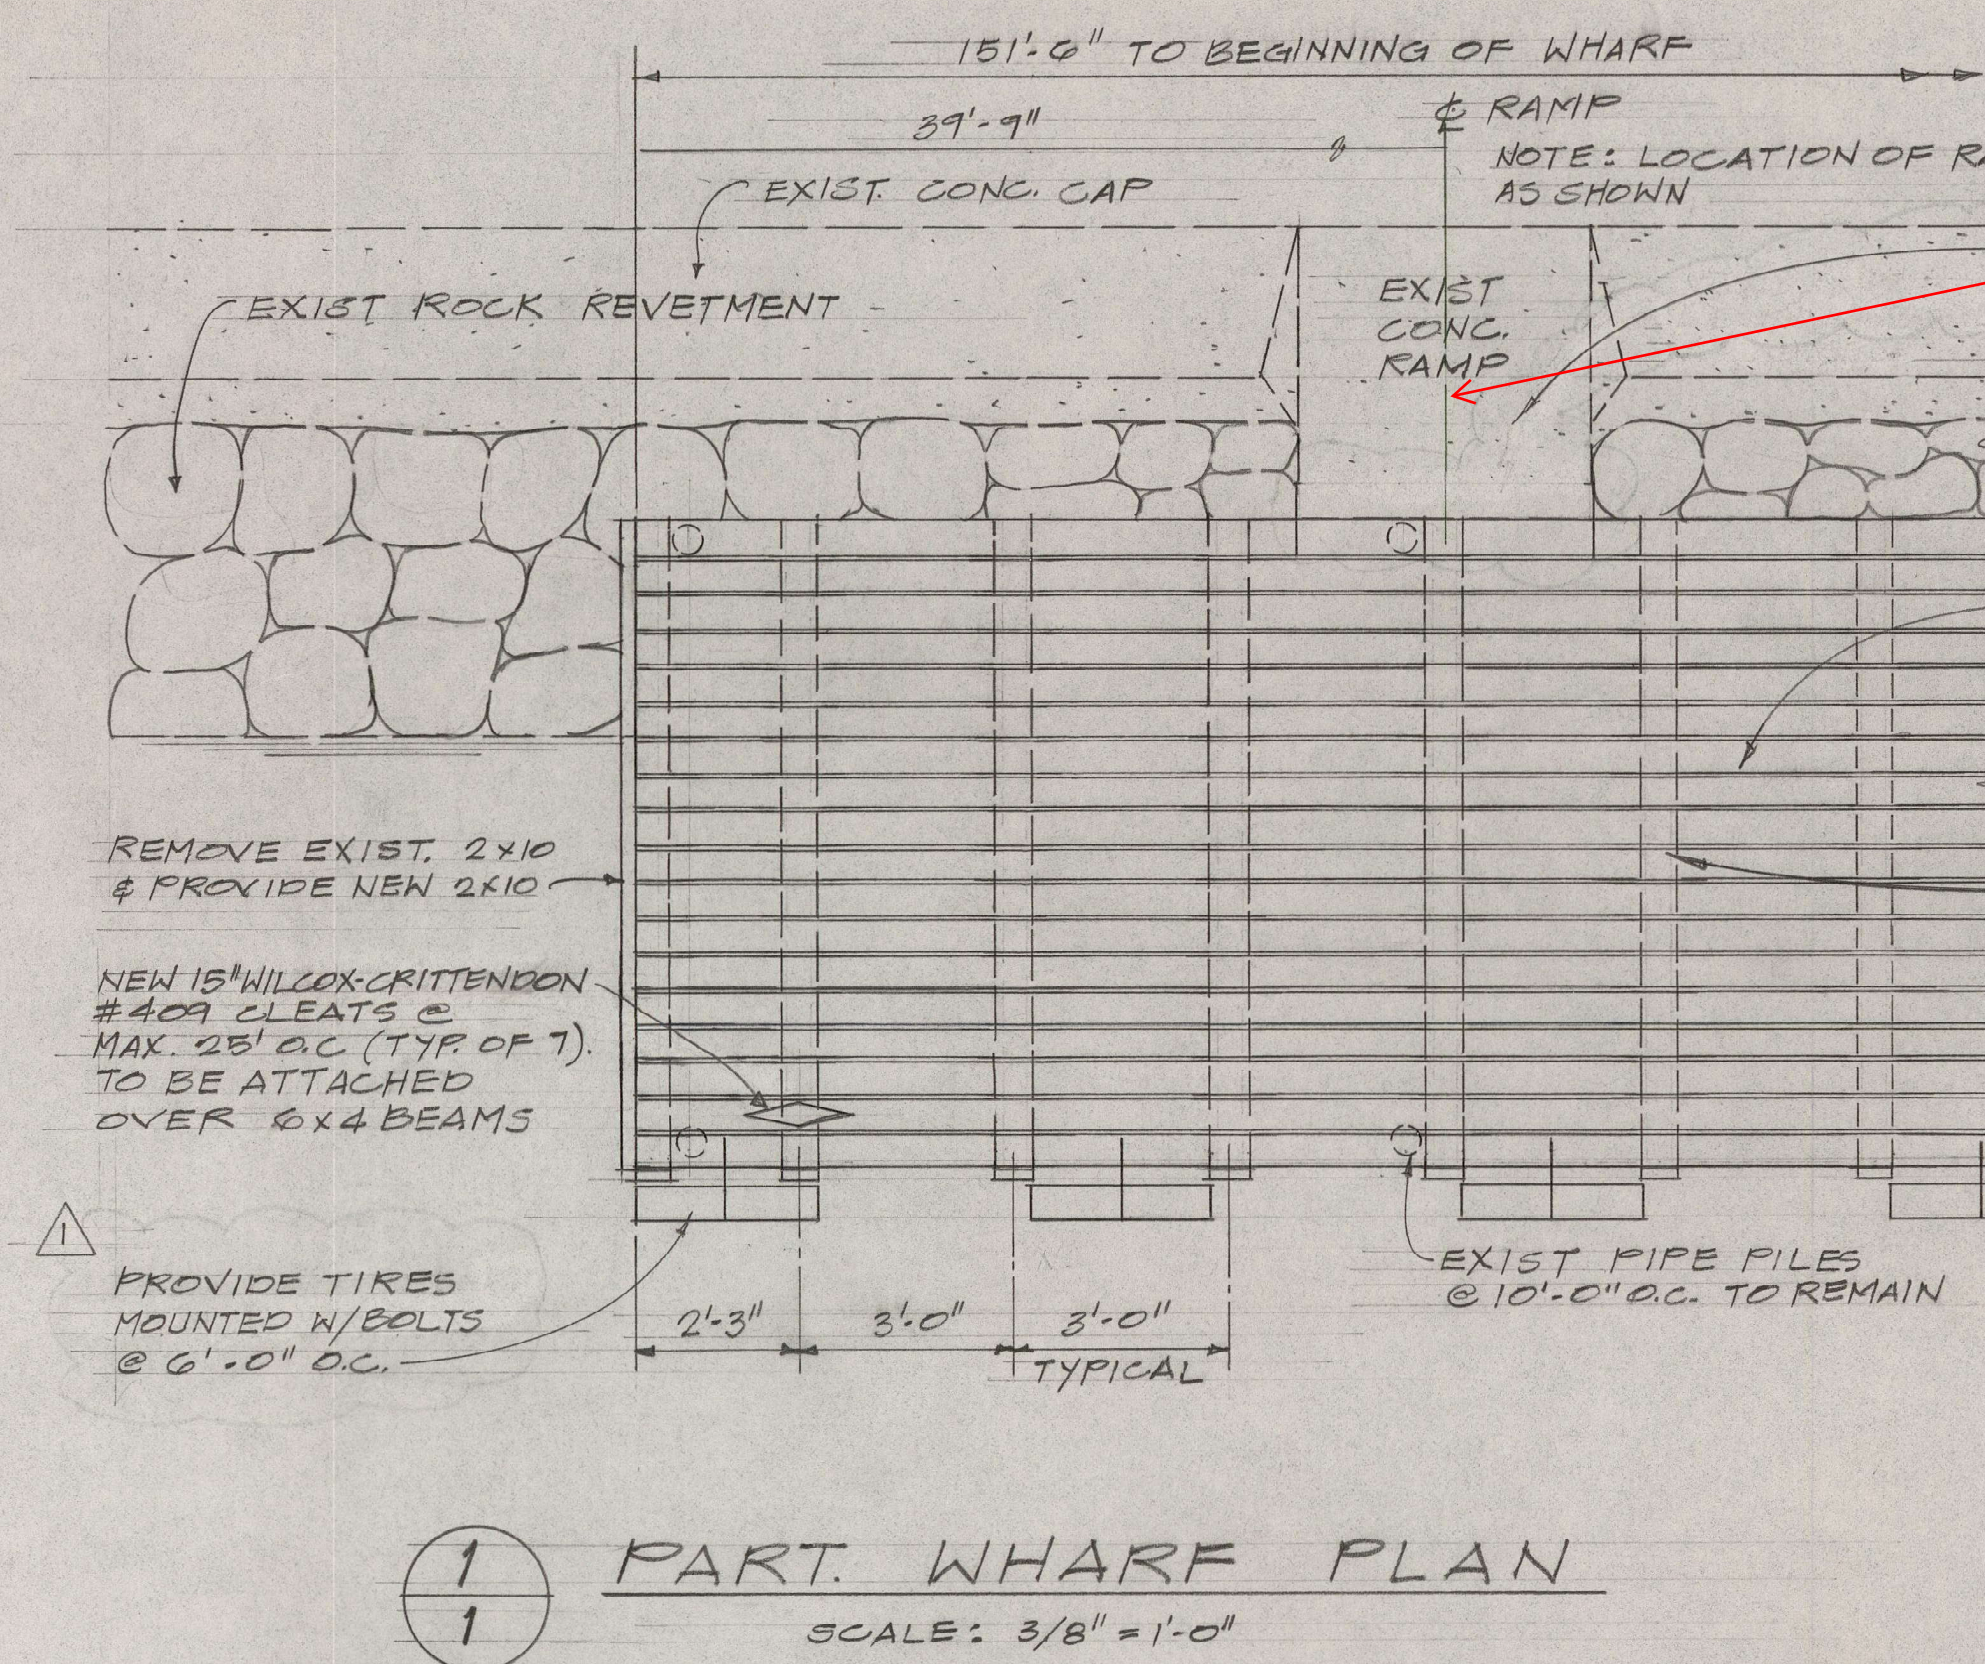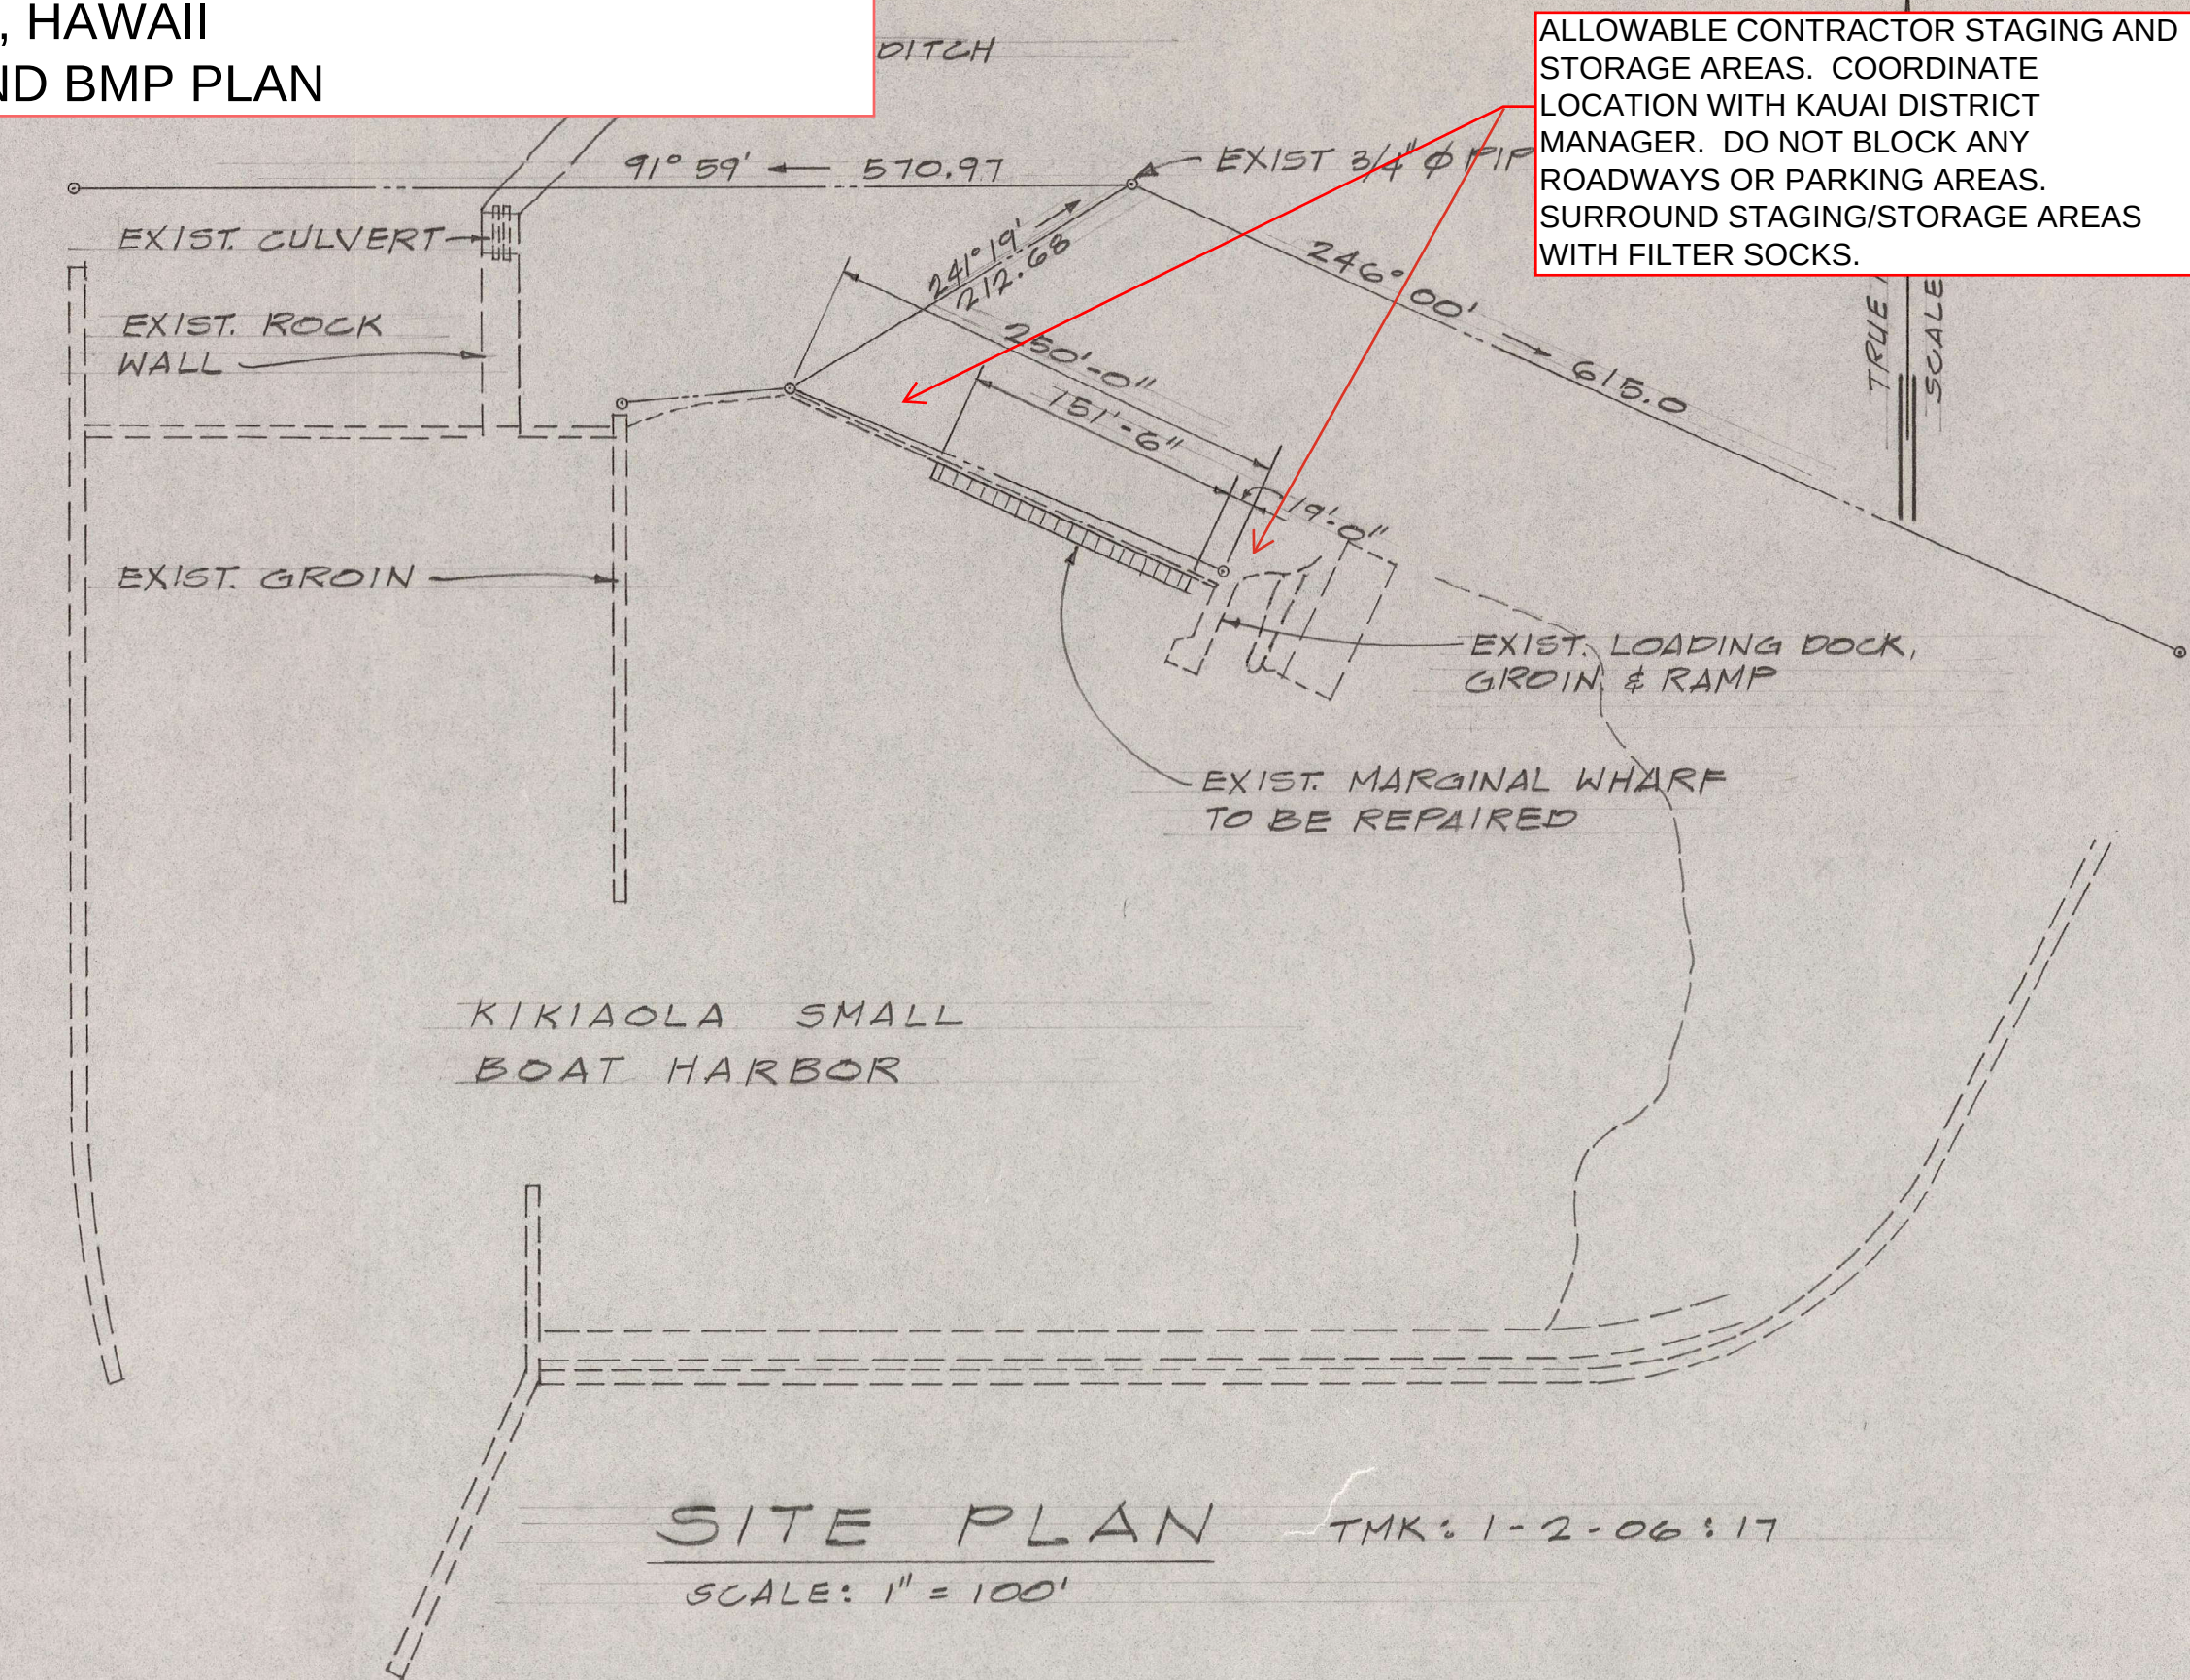

DEMOLITION AND BMP PLAN
(NOT TO SCALE)







- NOTE:
- THE CONTRACTOR SHALL BE CAREFUL NOT TO DAMAGE THE EXISTING 6x10 BEAMS. IF IT IS DAMAGED DUE TO THE REMOVAL WORK, THE CONTRACTOR SHALL REPLACE IT AT NO COST TO THE STATE.
 - LUMBER SHALL BE DOUGLAS FIR NO.1 GRADE AND BETTER WITH MINIMUM ALLOWABLE FB = 1350 PSI, 54S. MOISTURE CONTENT SHALL NOT EXCEED 19 PERCENT.

- NOTES:
- ALL CONSTRUCTION WASTE SHALL BE HAULED AND PROPERLY DISPOSED AT THE NEAREST COUNTY LANDFILL OR OTHER APPROPRIATE DISPOSAL FACILITY.
 - SEE SCOPE OF WORK AND SPECIFICATIONS FOR MORE DETAILS.

PROVIDE FULL-DEPTH DOT TYPE 2 TURBIDITY CURTAIN AROUND PROJECT SITE

1	2	3	4	5	6
REVISION NO.	SYM.	DESCRIPTION	SHT. / OF	DATE	APPROVED
1		REVISIONS TO CONC. RAMP & INSTALL. OF TIRES	1/1	1/20/94	ND
STATE OF HAWAII DEPARTMENT OF LAND AND NATURAL RESOURCES DIVISION OF WATER AND LAND DEVELOPMENT REPAIR MARGINAL PIER KIKIAOLA SMALL BOAT HARBOR KAUAI, HAWAII PLANS AND DETAILS					
DESIGNED: D.I.	SUBMITTED: ND				
DRAWN: ET.	DATE: 1-6-94				
CHECKED: G/M/H	SCALE:				
APPROVED: [Signature]	1-6-94				
MANAGER-CHIEF ENGINEER		DATE		DRAWING NO.	

JOB NO. KA26-01
KIKIAOLA SMALL BOAT HARBOR
HURRICANE LOWELL MARGINAL WHARF REPAIR
KEKAHA, KAUAI, HAWAII
SITE PLAN AND REPAIR DETAILS

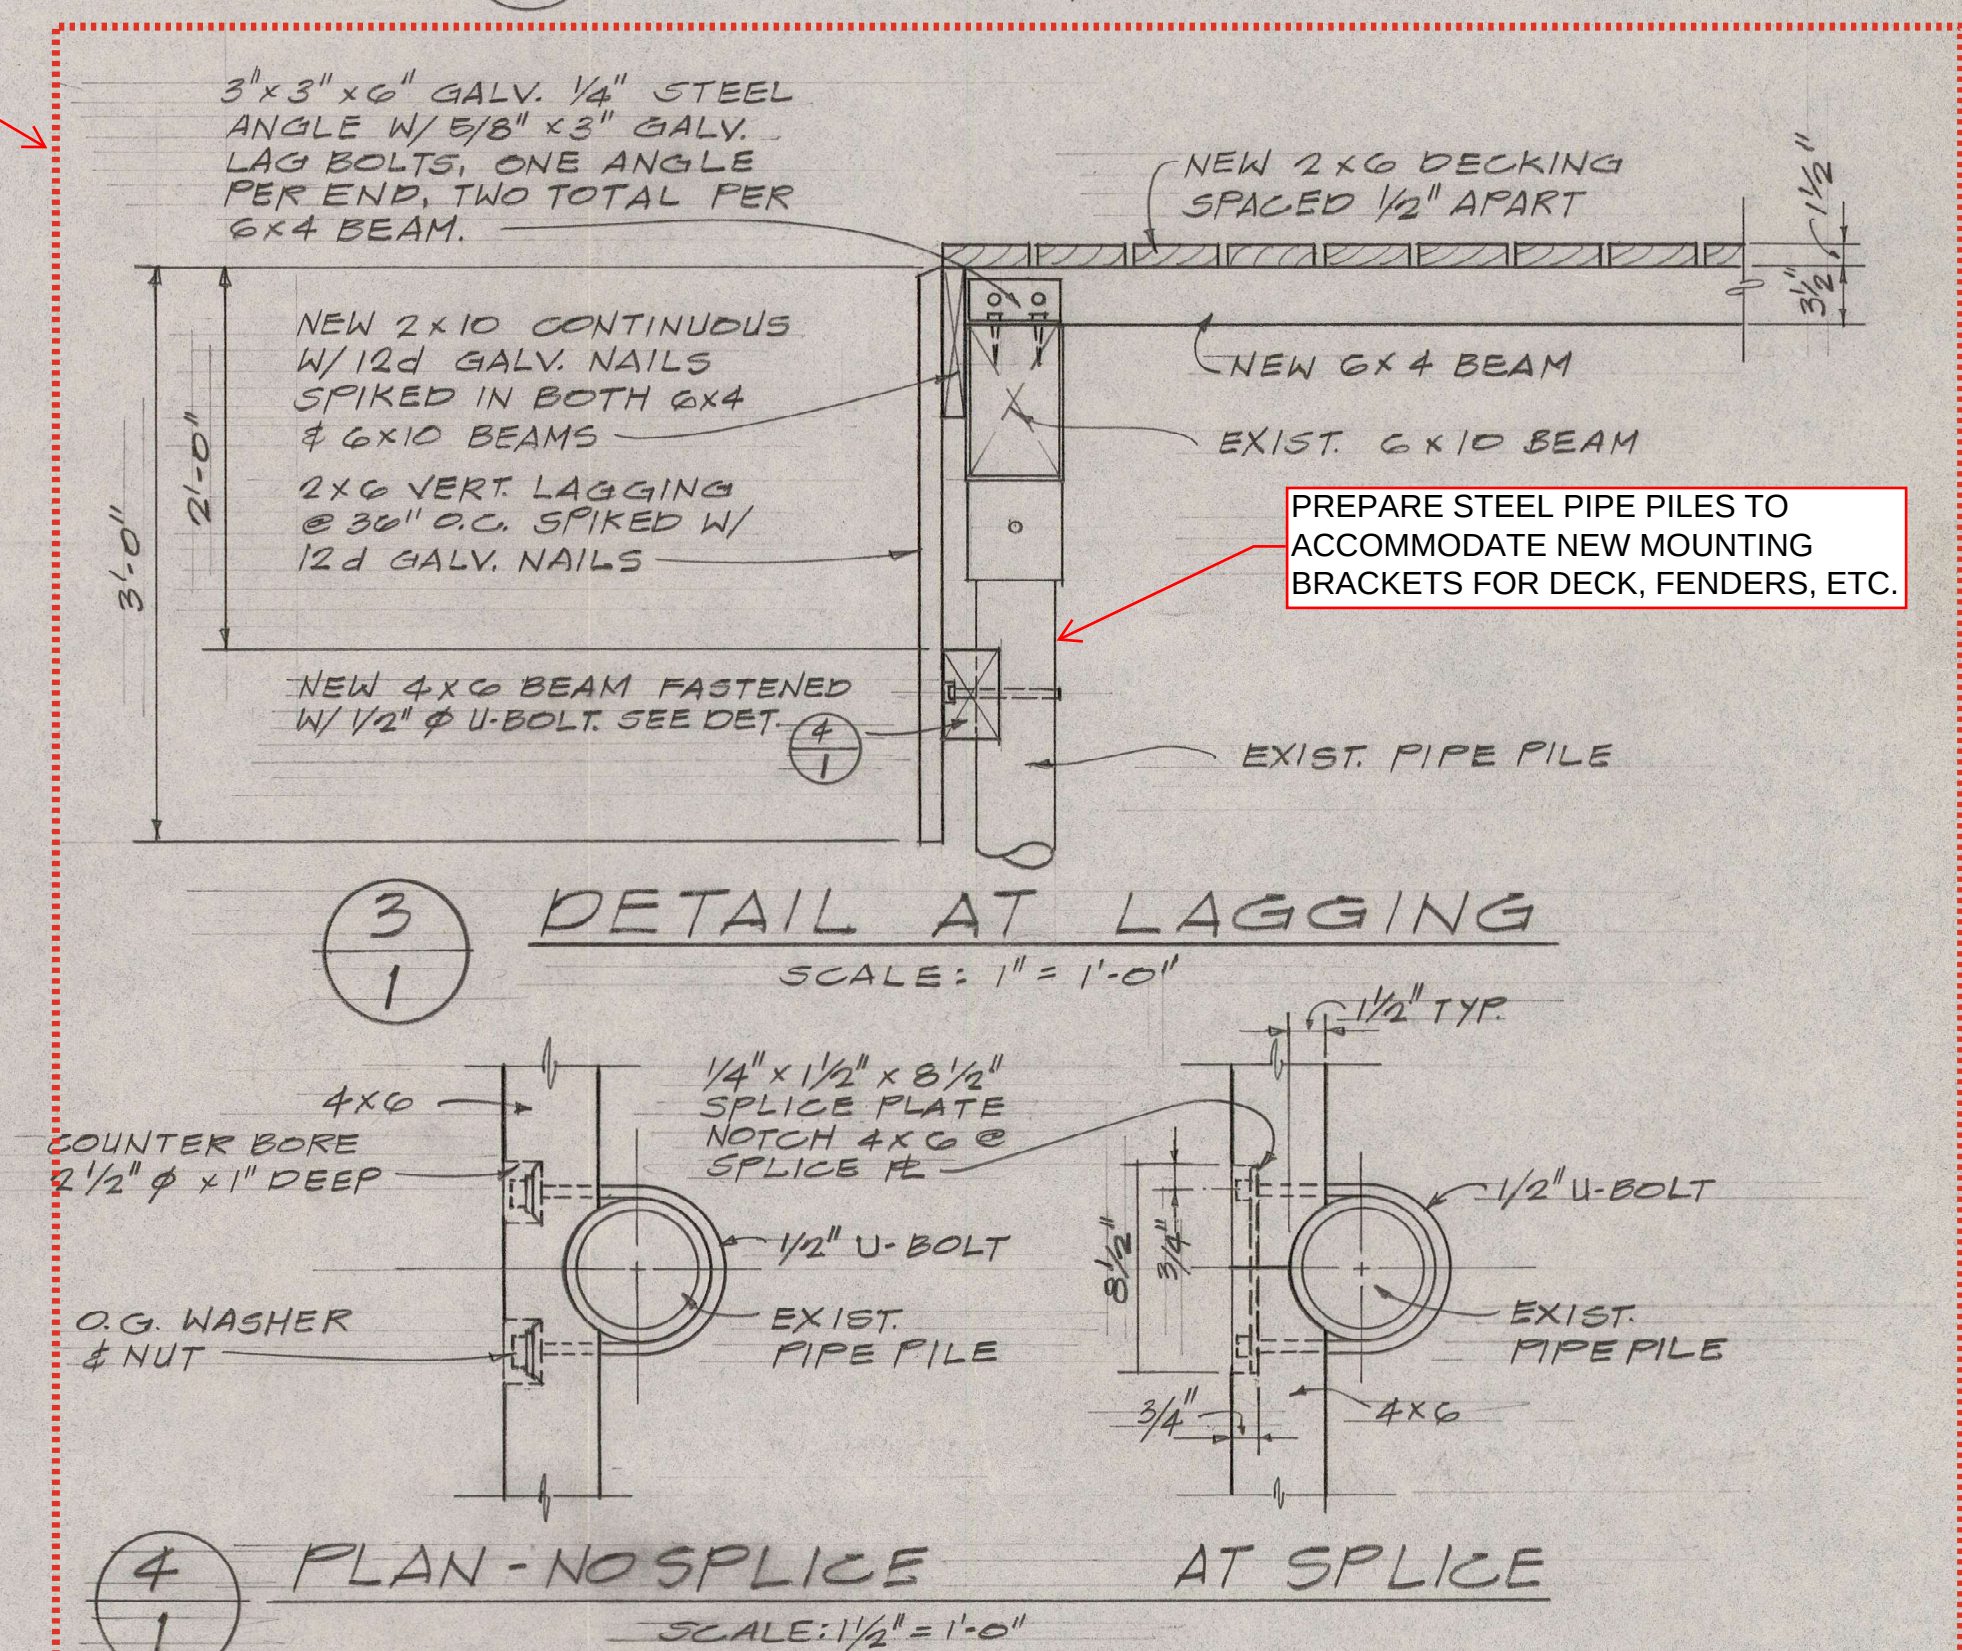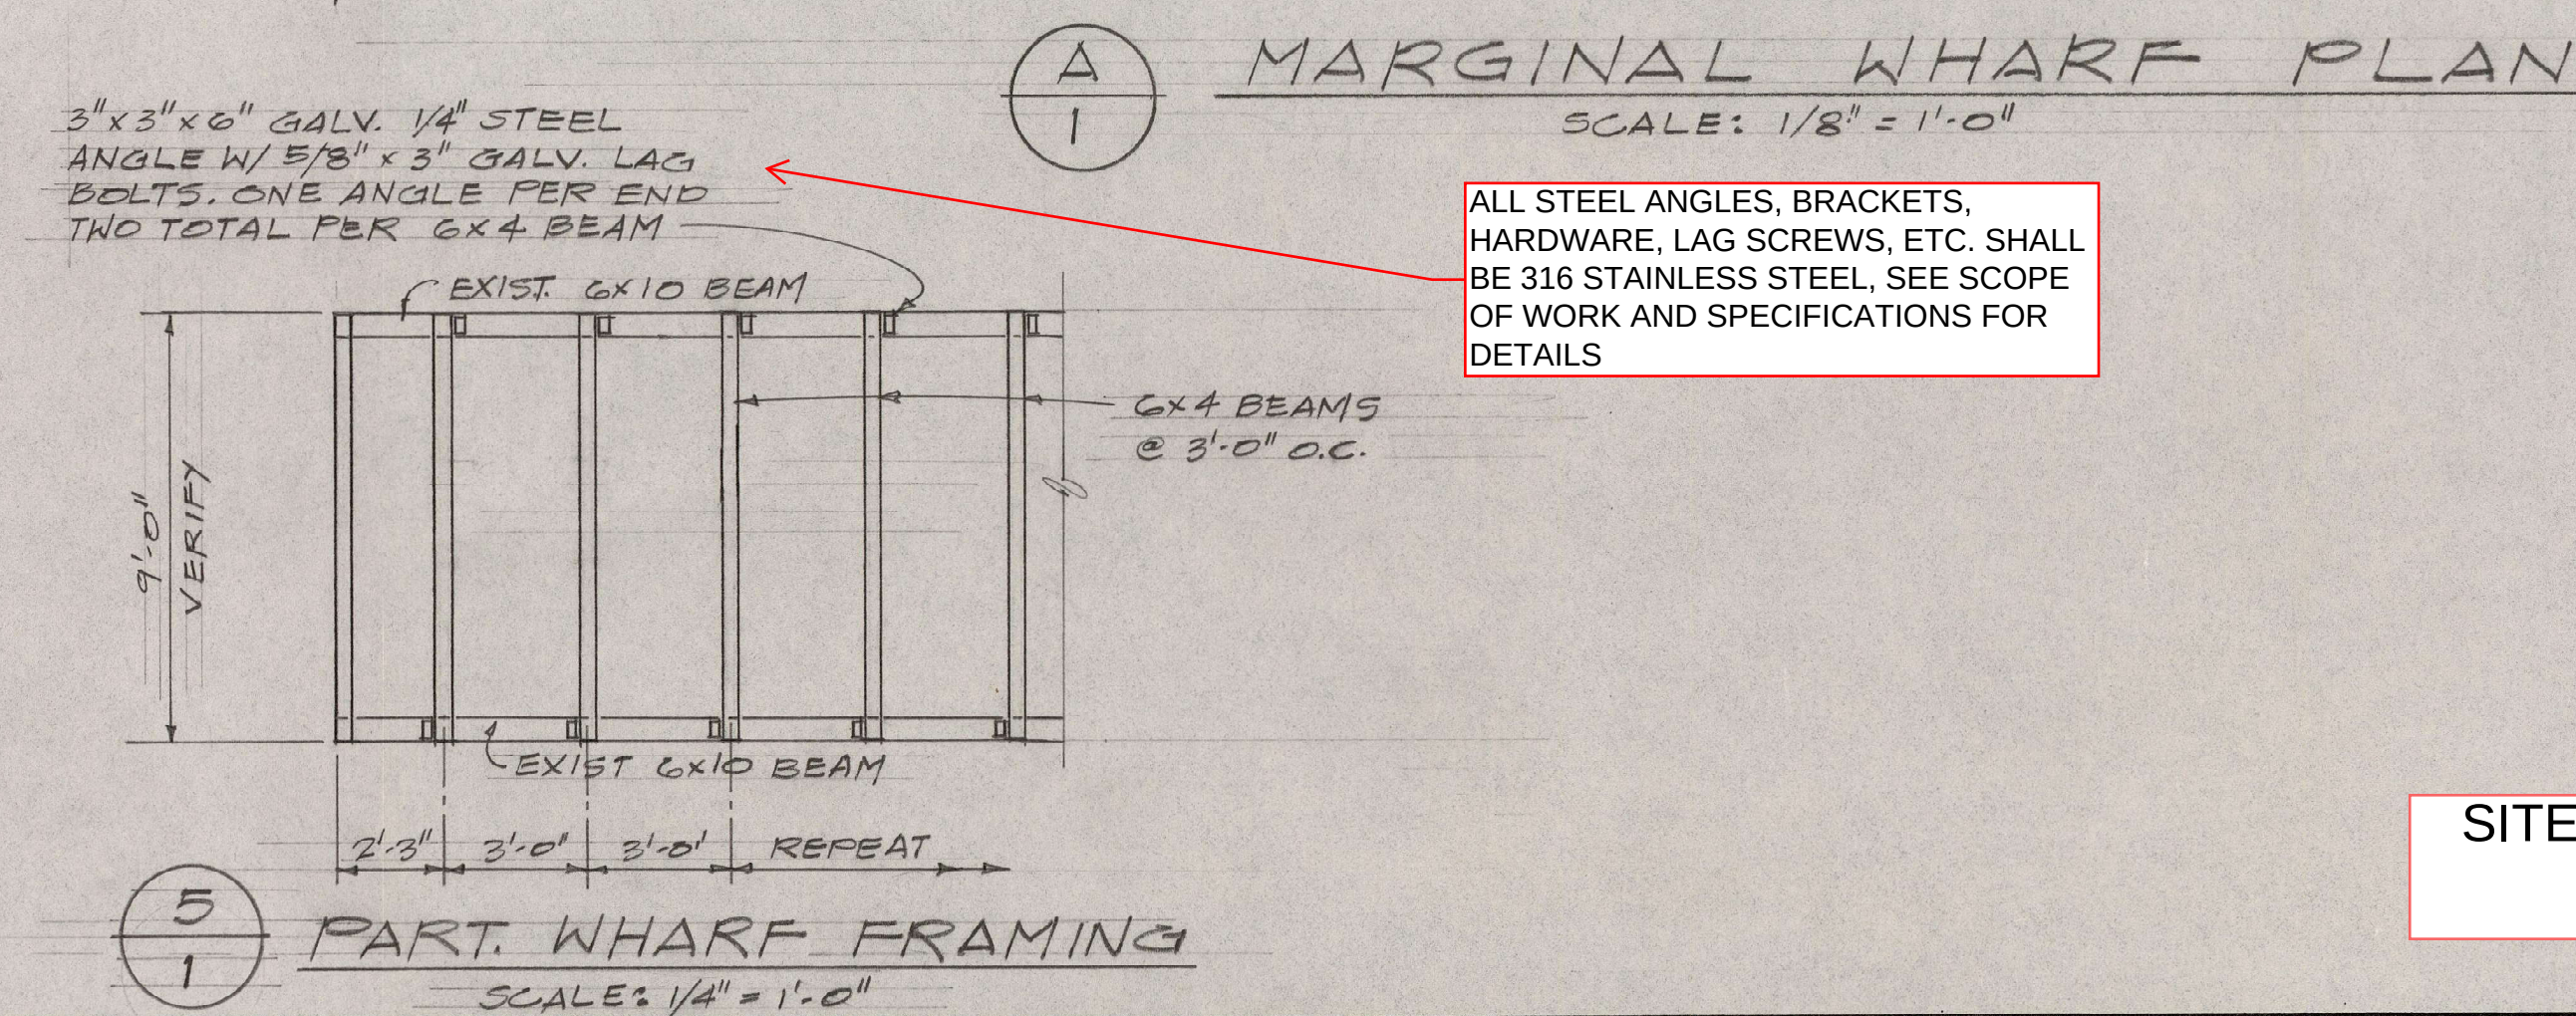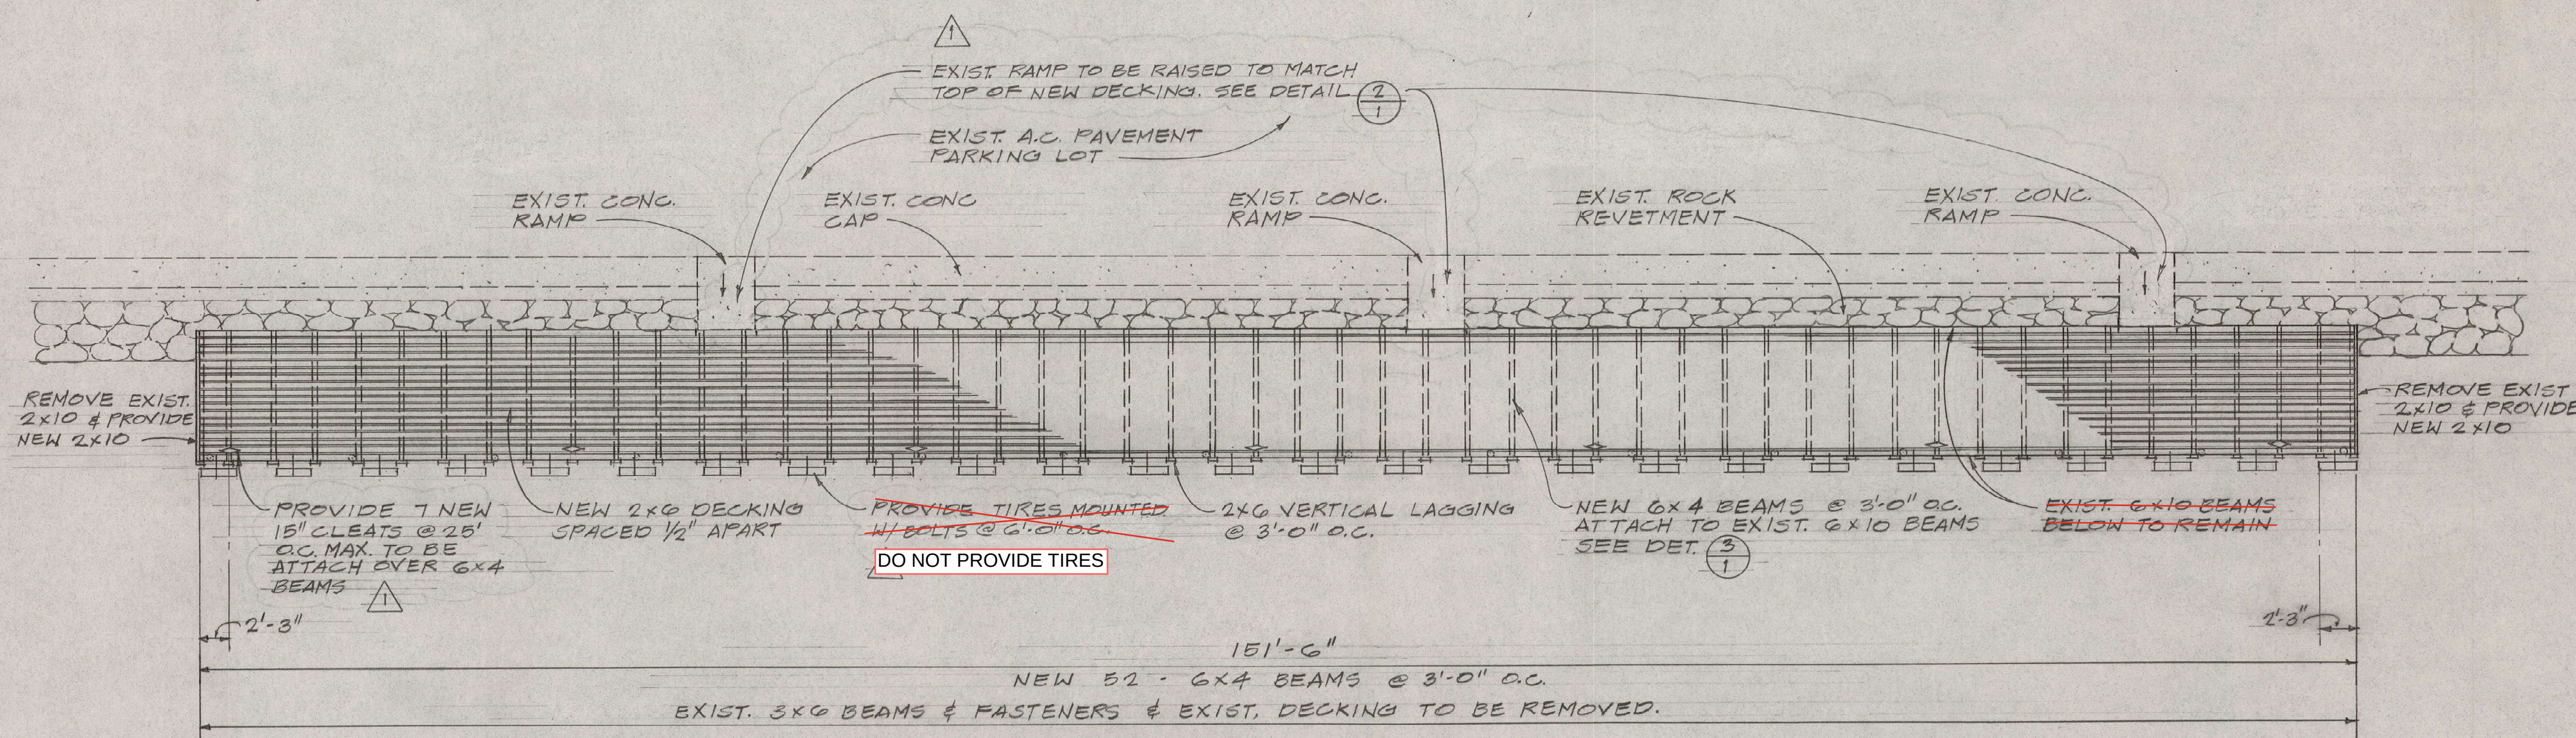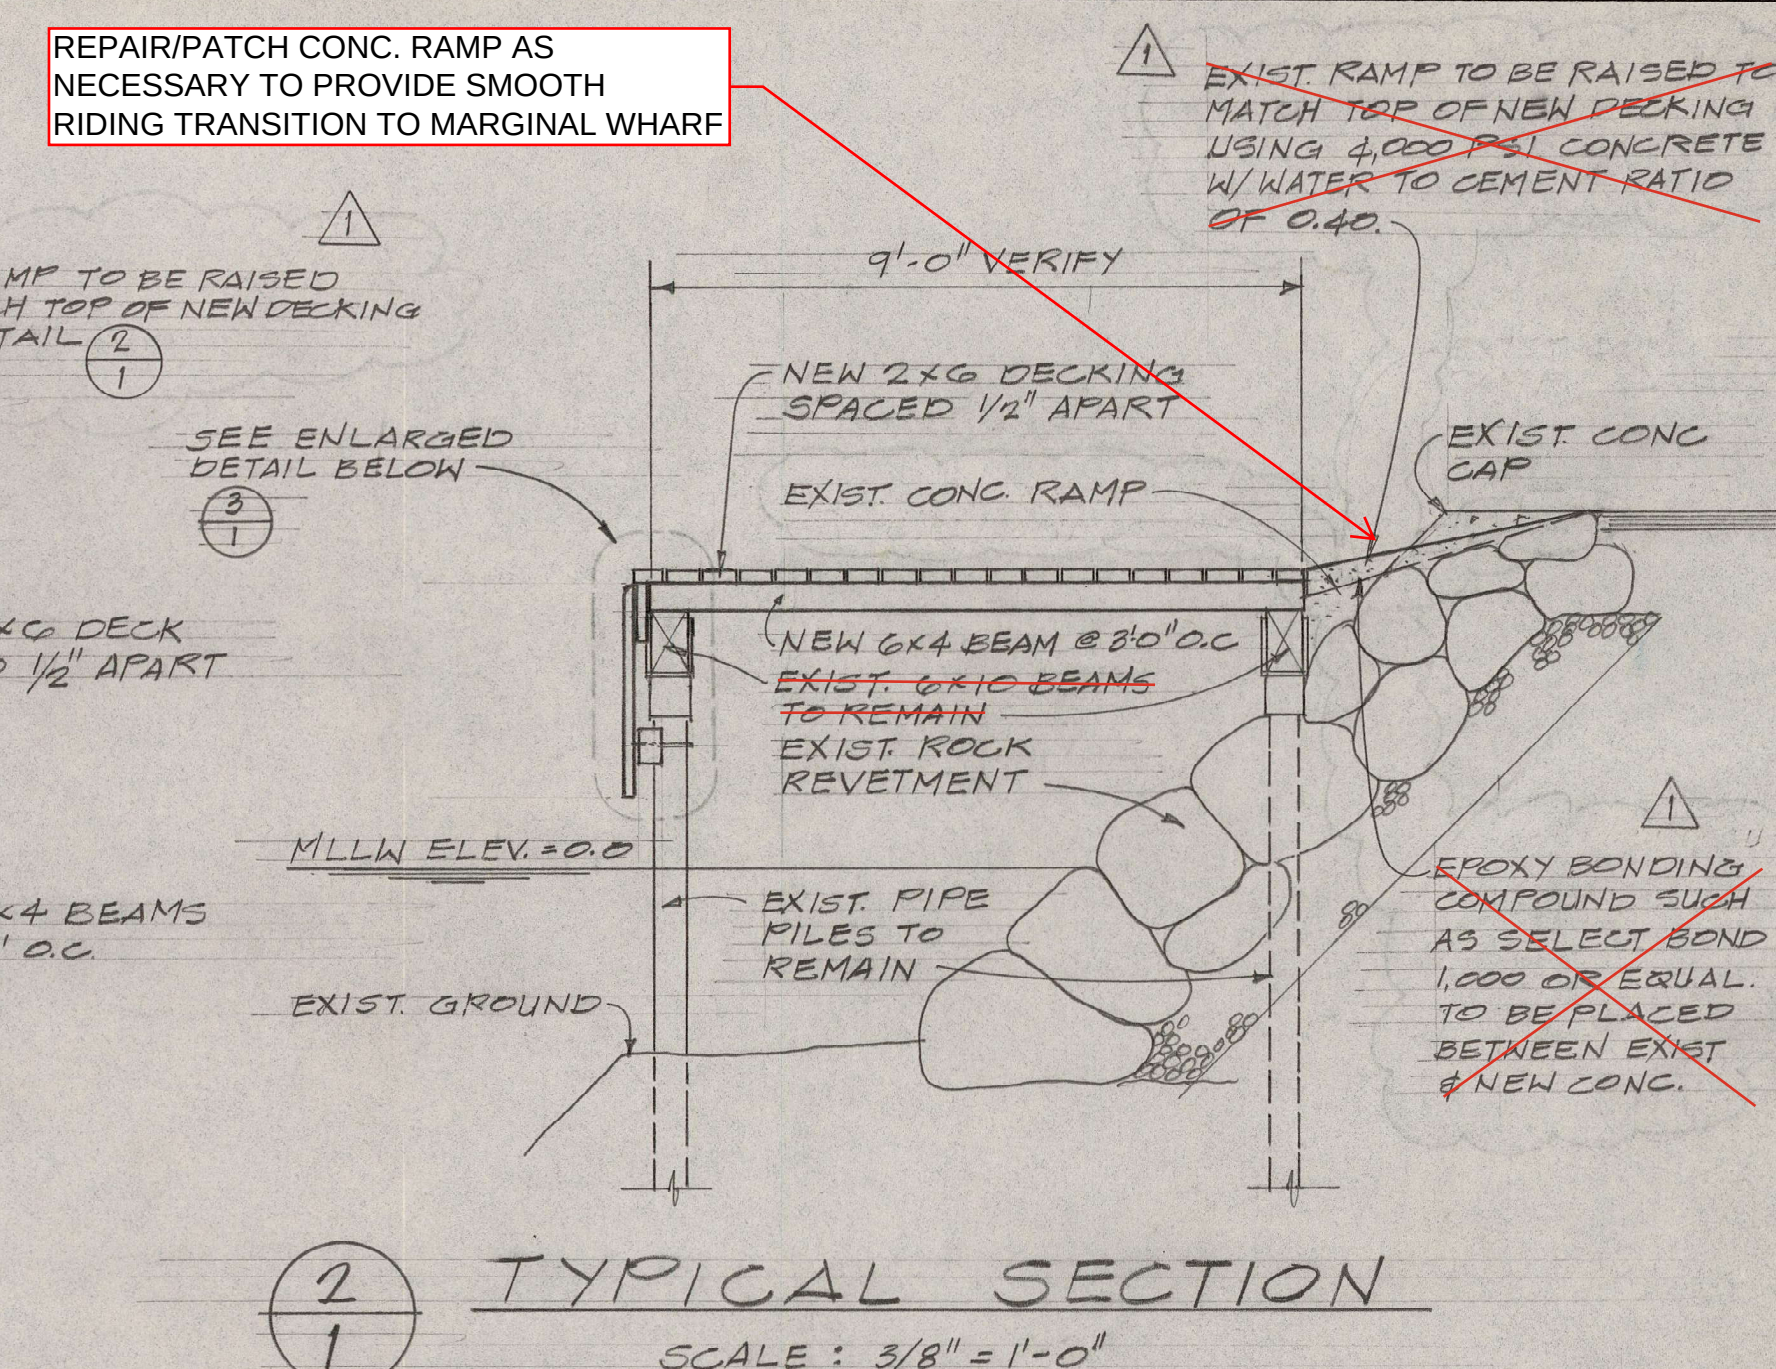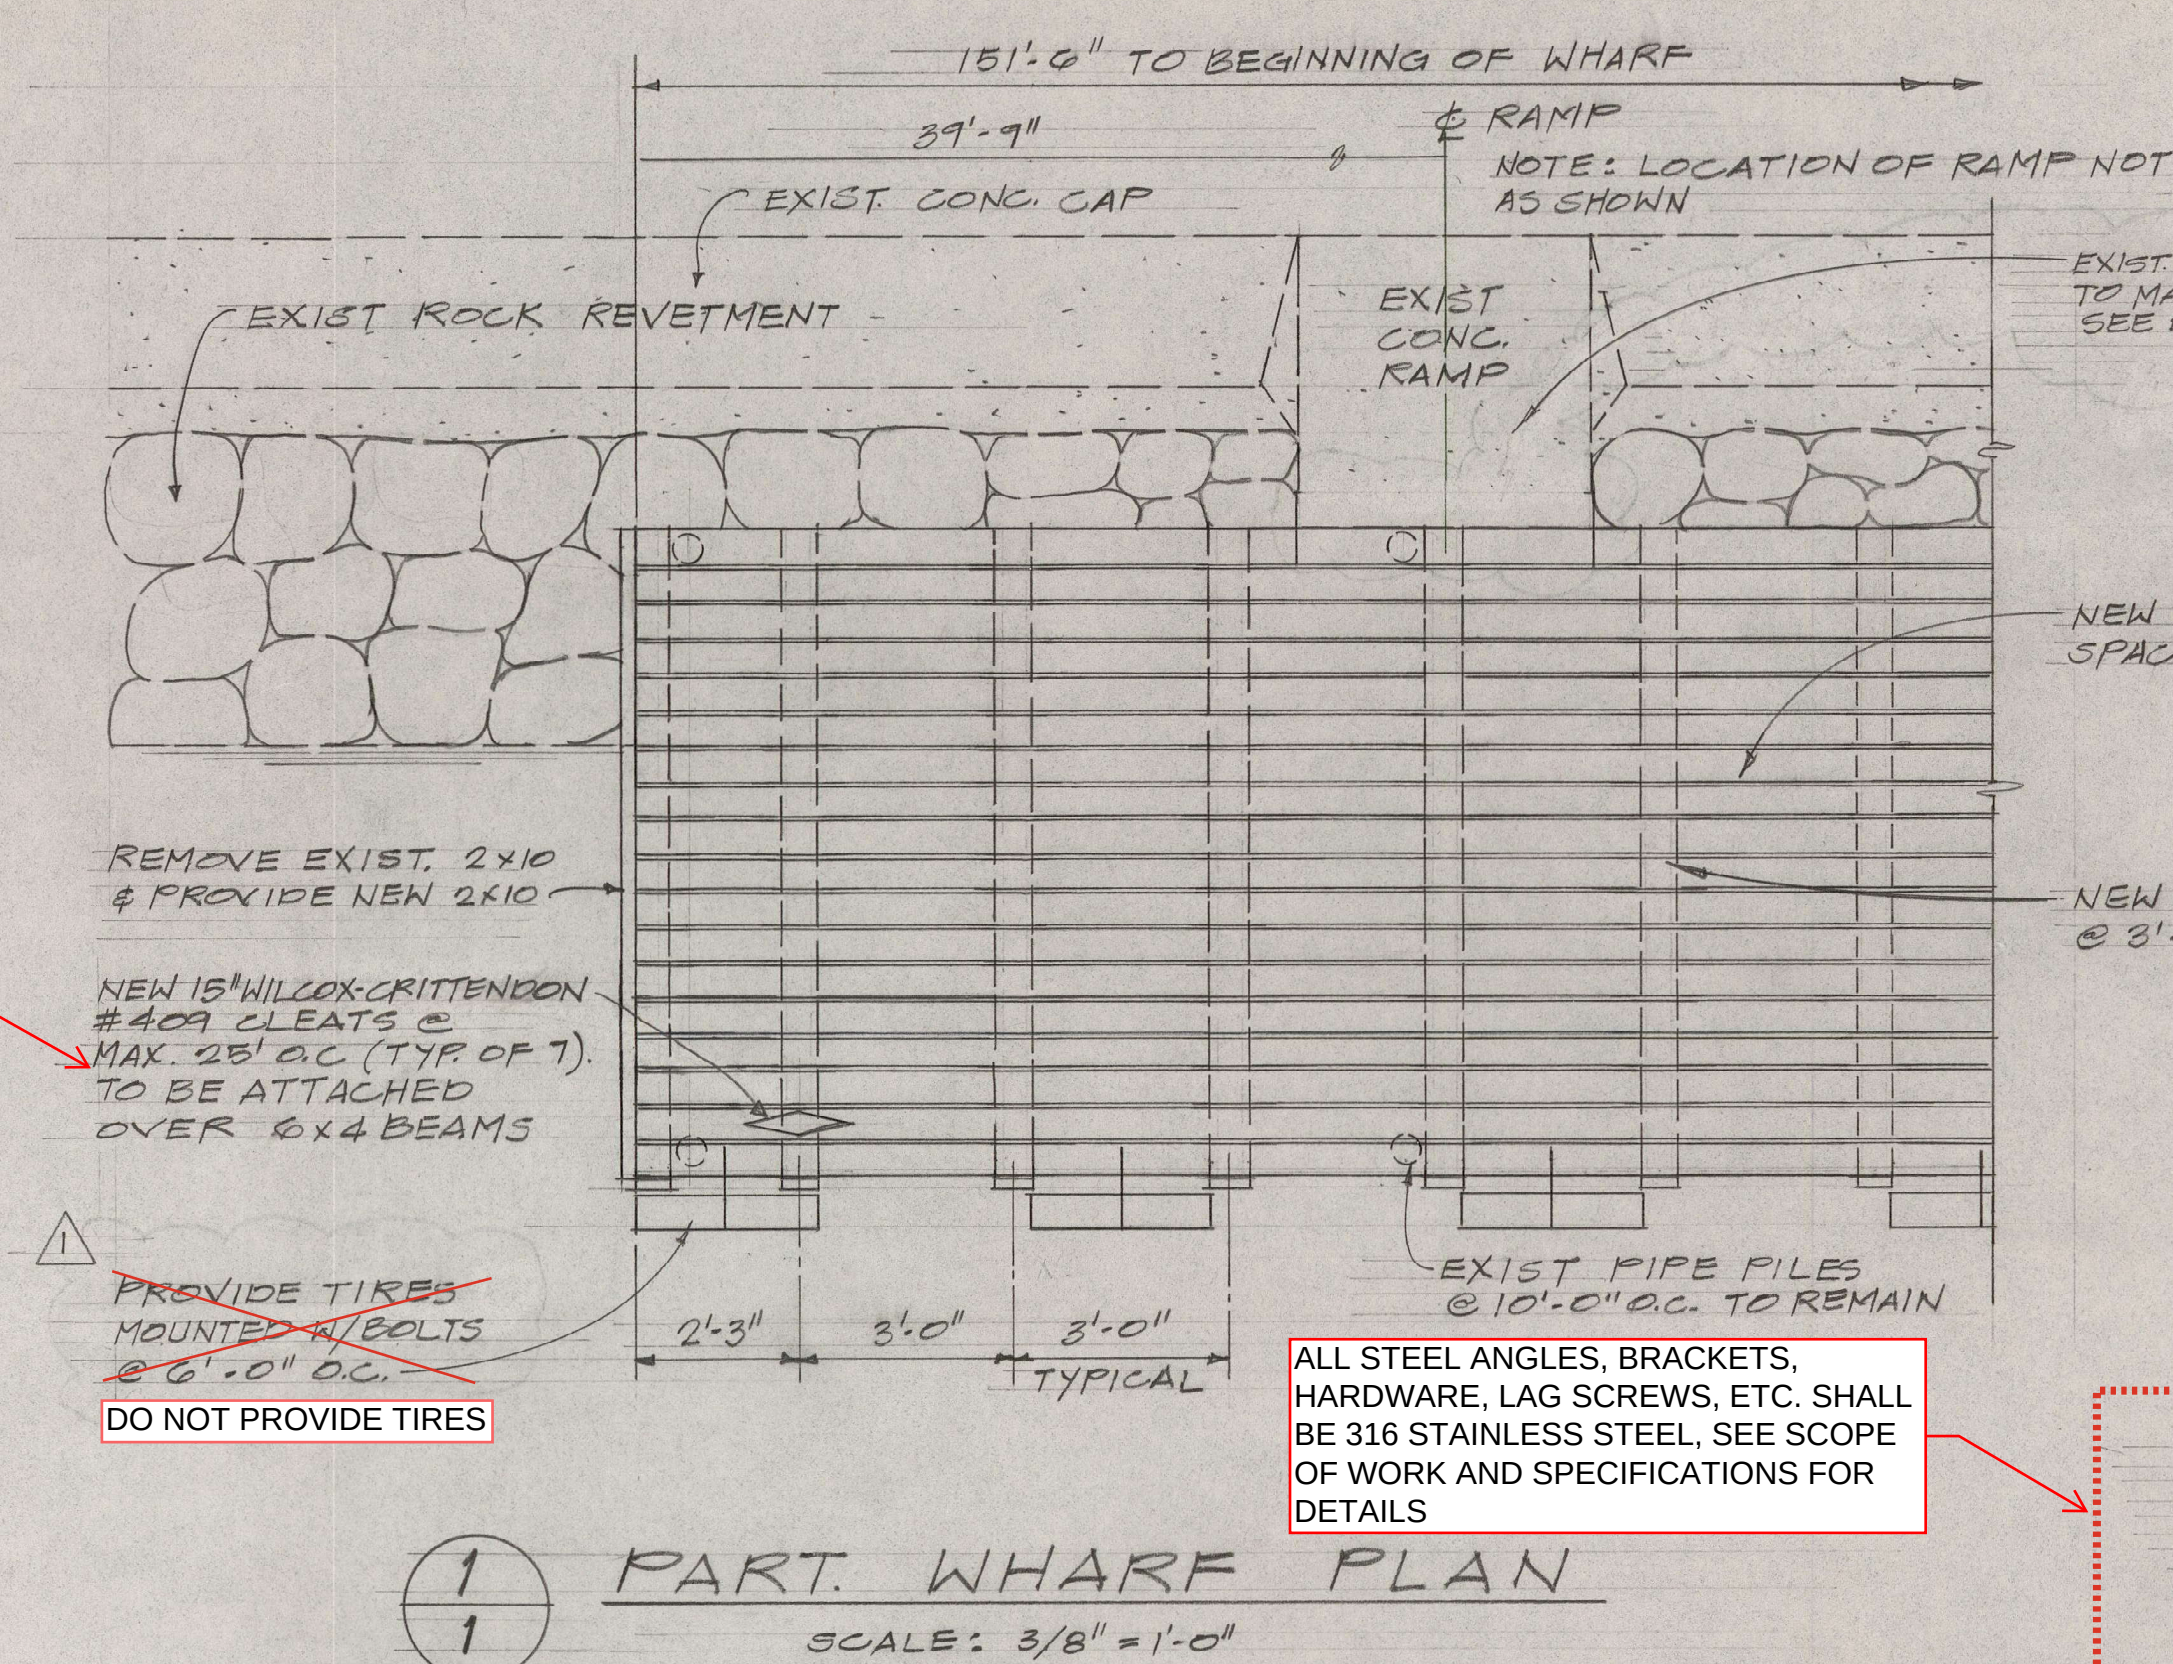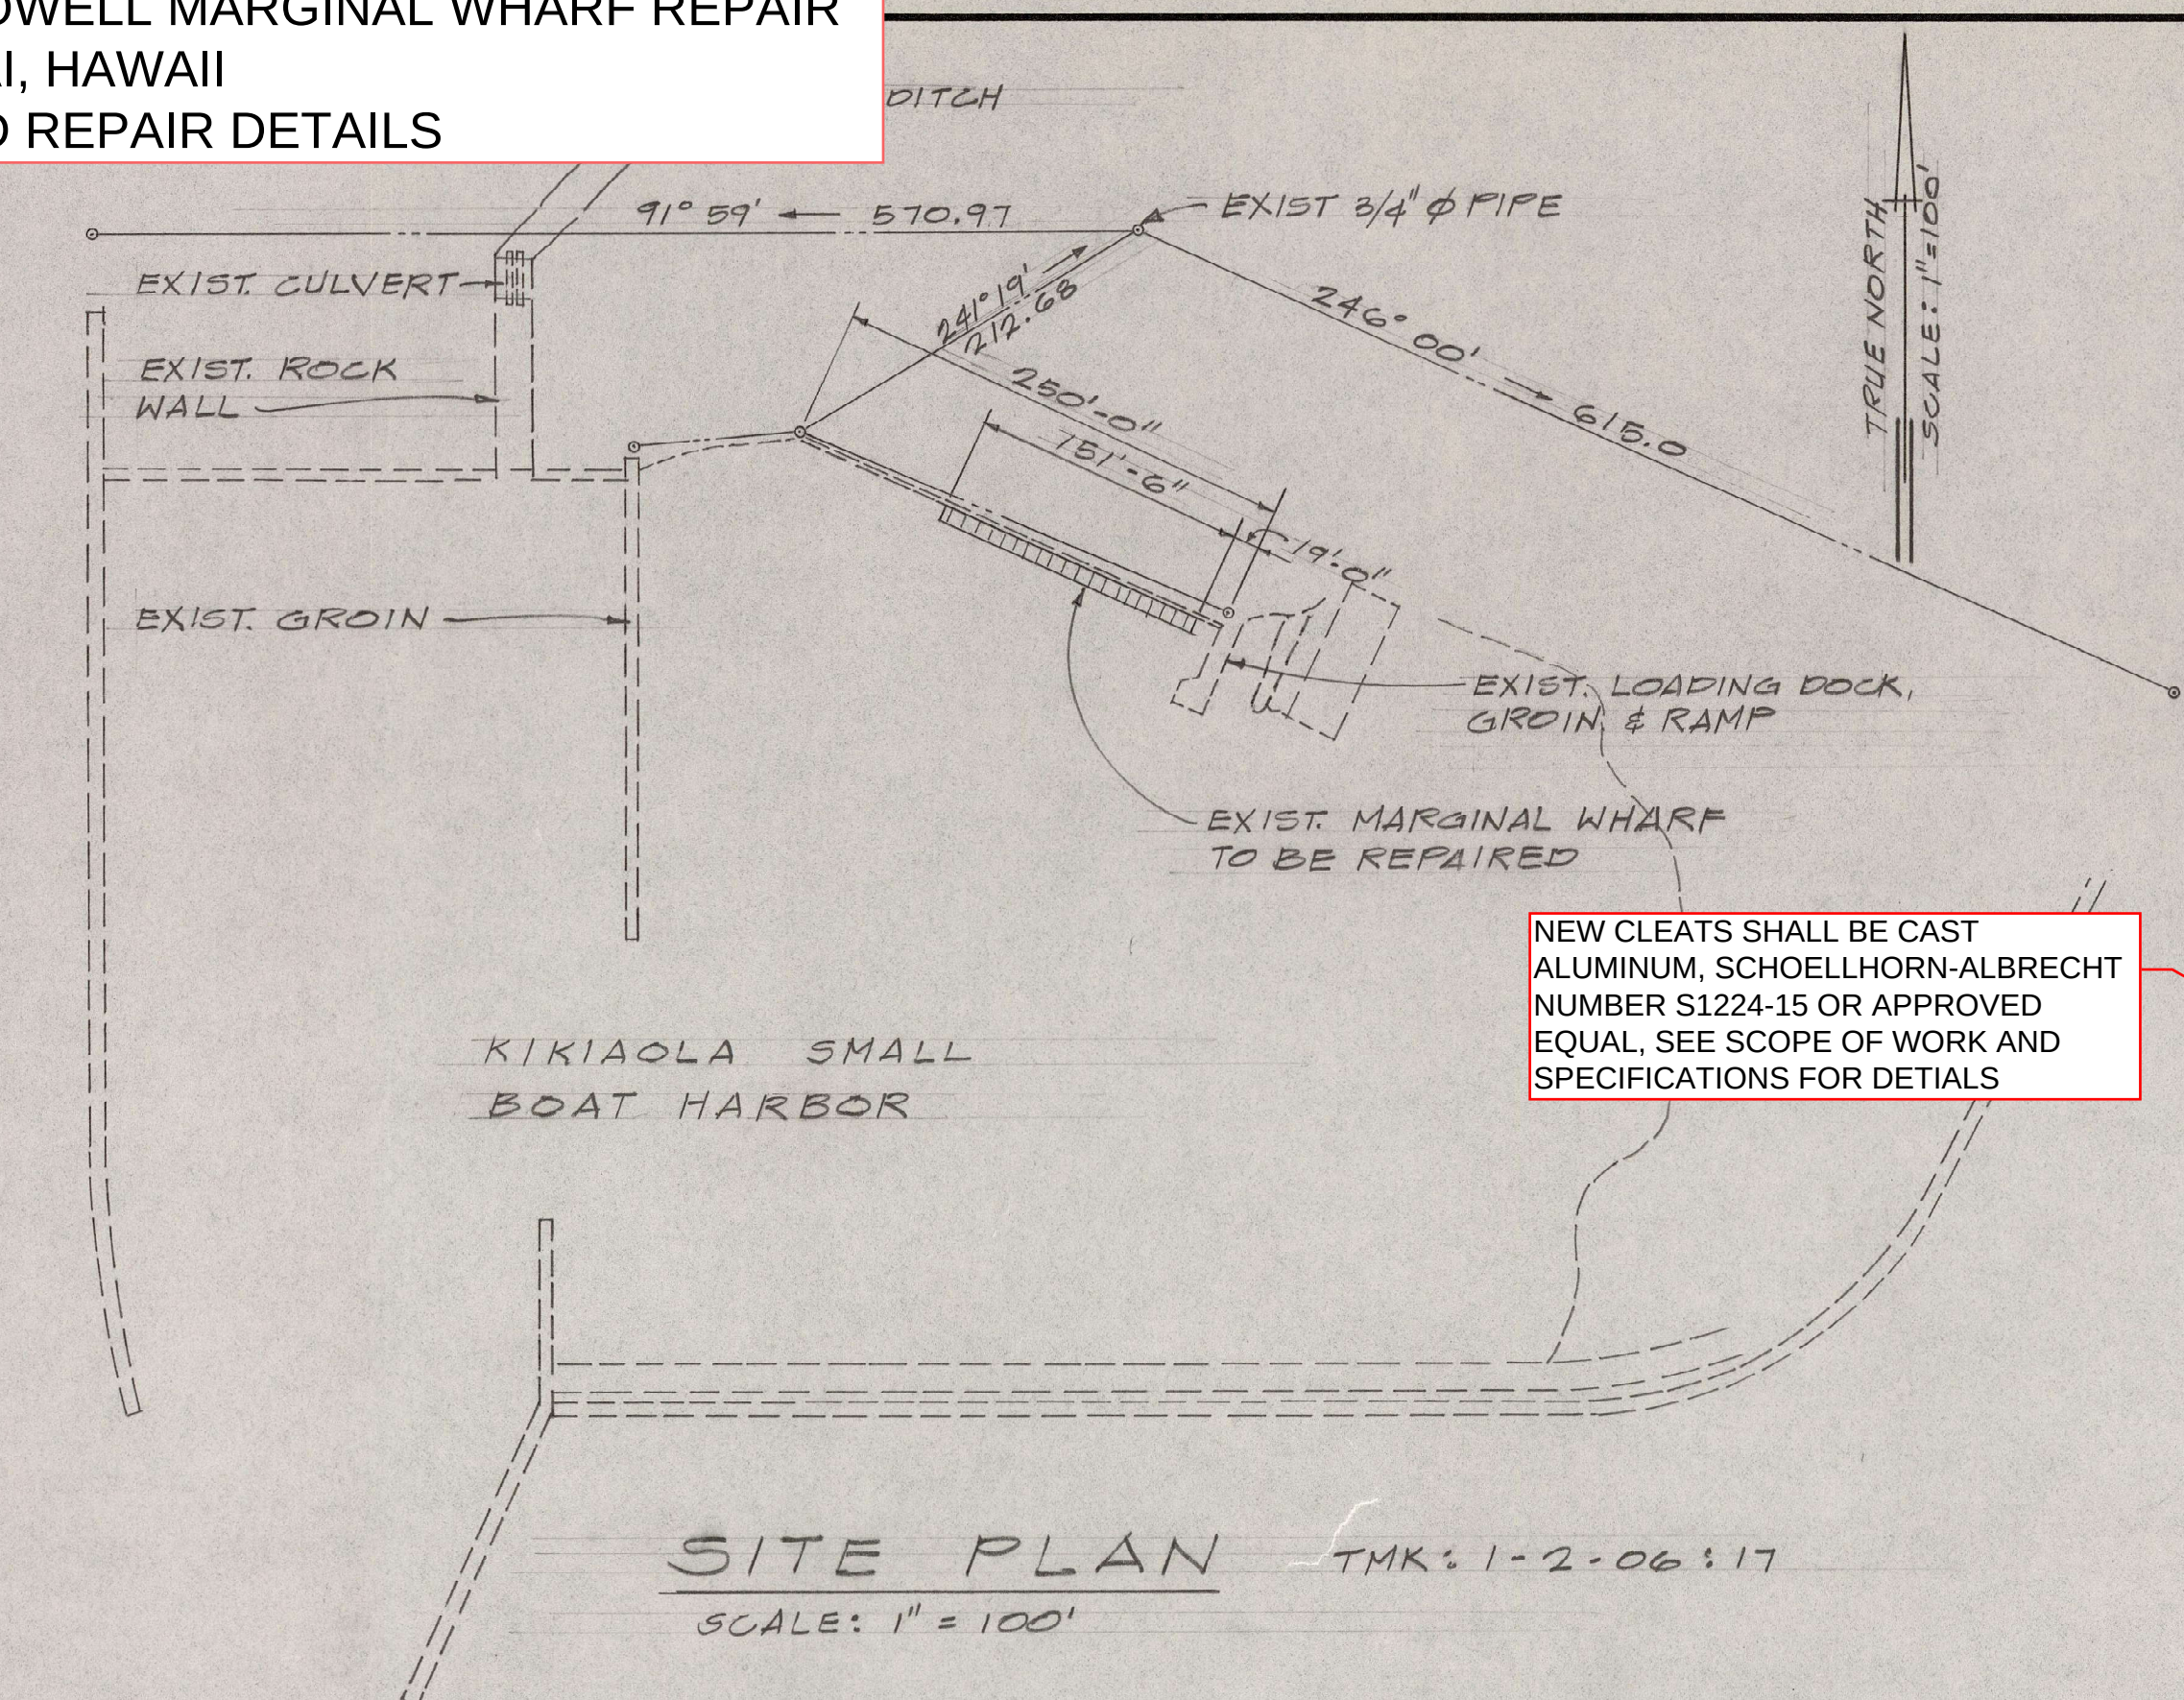

NOTE:

1. THE CONTRACTOR SHALL BE CAREFUL NOT TO DAMAGE THE EXISTING 6X10 BEAMS. IF IT IS DAMAGED DUE TO THE REMOVAL WORK, THE CONTRACTOR SHALL REPLACE IT AT NO COST TO THE STATE.
2. LUMBER SHALL BE DOUGLAS FIR NO.1 GRADE AND BETTER WITH MINIMUM ALLOWABLE FB=1250 PSI, 34% MOISTURE CONTENT SHALL NOT EXCEED 19 PERCENT.

NEW LUMBER SHALL BE MARINE-
GRADE WITH CHEMONITE ACZA
PRESSURE TREATMENT OR APPROVED
EQUAL

1		REVISIONS TO CONGRAMP & INSTALL. OF TIRES	1/1	1/20/94	20
REVISION NO.	SYM.	DESCRIPTION	SHT./OF	DATE	APPROVE
STATE OF HAWAII DEPARTMENT OF LAND AND NATURAL RESOURCES DIVISION OF WATER AND LAND DEVELOPMENT REPAIR MARGINAL PIER KIKIAOLA SMALL BOAT HARBOR KAUAI HAWAII PLANS AND DETAILS			DESIGNED: D.I.		
			SUBMITTED: 20		
			DRAWN: ET.		
			DATE: 1-6-94		
			CHECKED: gmm		
APPROVED:			DRAWING NO.		
MANAGER/CHIEF ENGINEER			DATE: 1-6-94		