

**STATE OF HAWAII
DEPARTMENT OF TRANSPORTATION
HIGHWAYS**

**ADDENDUM NO. 1
FOR
KAUMUALII HIGHWAY DRAINAGE IMPROVEMENTS
VICINITY OF OMAO STREAM BRIDGE
DISTRICT OF KOLOA
ISLAND OF KAUAI
FEDERAL-AID PROJECT NO. ER-27(008)**

October 22, 2026

This Addendum shall make the following amendment(s) to the Solicitation:

A. PROPOSAL

1. Delete **PROPOSAL SCHEDULE P-8 thru P-12**, dated 5/27/26, and replace with attached **PROPOSAL SCHEDULE P-8 thru P-12**, dated r10/22/26.

B. PLANS

1. Delete **PLAN SHEET NO. 28 – DRAINAGE OUTLET PLAN AND PROFILE** and replace it with attached **PLANS SHEET NO. ADD.28 – DRAINAGE OUTLET PLAN AND PROFILE** dated r10/22/26.
2. Delete **PLAN SHEET NO. 29 – DRAINAGE SECTIONS** and replace it with attached **PLANS SHEET NO. ADD.29 – DRAINAGE SECTIONS** dated r10/22/26.

The following is provided for information.

C. PRE-BID MEETING MINUTES

1. The attached **PRE-BID MEETING MINUTES** are provided for information.

D. RESPONSES TO REQUESTS FOR INFORMATION (RFI'S/QUESTIONS)

1. The attached **RESPONSES TO REQUEST FOR INFORMATION** are provided for information.

Please acknowledge receipt of this **ADDENDUM NO. 1** by recording the date of its receipt in the space provided on **PAGE P-4** of the Proposal.



ERIC FUJIKAWA
Program Manager

PROPOSAL SCHEDULE

ITEM NO.	ITEM	APPROX. QUANTITY	UNIT	UNIT PRICE	AMOUNT
201.0100	Clearing and Grubbing	0.51	AC.	\$ _____	\$ _____
202.0100	Removal of Existing Grated Drain Inlet and Concrete Apron	L.S.	L.S.	L.S.	\$ _____
202.0200	Removal of Existing 24-Inch RCP Drain Pipe	8	L.F.	\$ _____	\$ _____
202.0300	Removal of Existing Asphalt Concrete Pavement	207	S.Y.	\$ _____	\$ _____
202.0400	Removal of Existing 6-Foot High Chain Link Fence	342	L.F.	\$ _____	\$ _____
206.0100	Excavation for 42-Inch RCP Drain Pipe	1,091	C.Y.	\$ _____	\$ _____
206.0200	Excavation and Installation for Stabilization Layer	199	C.Y.	\$ _____	\$ _____
207.0100	Ditch and Channel Excavation	100	C.Y.	\$ _____	\$ _____
209.0100	Installation, Maintenance, Monitoring, and Removal of BMP	L.S.	L.S.	L.S.	\$ _____
209.0200	Additional Water Pollution, Dust, and Erosion Control	F.A.	F.A.	F.A.	\$ <u>25,000.00</u>
280.0100	Shaft Construction	L.S.	L.S.	L.S.	\$ _____
304.0100	Aggregate Base	76	TON	\$ _____	\$ _____
305.0100	Aggregate Subbase	32	TON	\$ _____	\$ _____

PROPOSAL SCHEDULE

ITEM NO.	ITEM	APPROX. QUANTITY	UNIT	UNIT PRICE	AMOUNT
314.0100	CLSM for Fill of Existing 24-Inch RCP Drain Pipe	8	C.Y.	\$ _____	\$ _____
401.0100	HMA Pavement, Mix No. IV	23	TON	\$ _____	\$ _____
503.0100	Concrete for Concrete Apron	14	C.Y.	\$ _____	\$ _____
603.0100	Bed Course Material for 42-Inch RCP Drain Pipe	377	C.Y.	\$ _____	\$ _____
603.0200	42-Inch RCP Drain Pipe, Class V (Open Trench Installation)	389	L.F.	\$ _____	\$ _____
604.0100	Type C Storm Drain Manhole, 13.00 feet to 13.99 feet	1	EA.	\$ _____	\$ _____
604.0200	Type 1211216P Grated Drop Drain Inlet, 5.00 feet to 5.99 feet	3	EA.	\$ _____	\$ _____
604.0300	Type 1211216P Grated Drop Drain Inlet, 11.00 feet to 11.99 feet	1	EA.	\$ _____	\$ _____
604.0400	Standard Concrete Outlet Structure	1	EA.	\$ _____	\$ _____
607.0100	4-Feet, Chain Link Fence	22	L.F.	\$ _____	\$ _____
607.0200	6-Feet, Chain Link Fence	342	L.F.	\$ _____	\$ _____
612.0100	Grouted Rubble Paving	102	C.Y.	\$ _____	\$ _____
616.0100	Temporary Irrigation System	L.S.	L.S.	L.S.	\$ _____

PROPOSAL SCHEDULE

ITEM NO.	ITEM	APPROX. QUANTITY	UNIT	UNIT PRICE	AMOUNT
617.0100	Imported Planting Soil (4" Layer)	207	C.Y.	\$ _____	\$ _____
629.0100	Removal of Existing Pavement Striping and Markings	L.S.	L.S.	L.S.	\$ _____
629.0200	Removal of Temporary Pavement Striping and Markings	L.S.	L.S.	L.S.	\$ _____
629.0300	4-Inch White Pavement Striping (Thermoplastic Extrusion)	960	L.F.	\$ _____	\$ _____
629.0400	4-Inch Double Yellow Pavement Striping (Thermoplastic Extrusion)	840	L.F.	\$ _____	\$ _____
629.0500	Type C Pavement Marker	24	EA.	\$ _____	\$ _____
629.0600	Type D Pavement Marker	170	EA.	\$ _____	\$ _____
636.0100	Additional E-Construction Programs, additional licenses or additional equipment	F.A.	F.A.	F.A.	\$ <u>10,000.00</u>
641.0100	Hydro-mulch Seeding	2,253	S.Y.	\$ _____	\$ _____
645.1000	Traffic Control	L.S.	L.S.	L.S.	\$ _____
645.2000	Additional Police Officers, Additional Traffic Control Devices, And Advertisement	F.A.	F.A.	F.A.	\$ <u>60,000.00</u>
648.0100	Field-Posted Drawings	L.S.	L.S.	L.S.	\$ _____
663.0100	Erosion Control Matting	972	S.Y.	\$ _____	\$ _____

ER-27(008)

Addendum No. 1

r10/22/26

P-10

PROPOSAL SCHEDULE

ITEM NO.	ITEM	APPROX. QUANTITY	UNIT	UNIT PRICE	AMOUNT
671.0100	Protection of Endangered Species	F.A.	F.A.	F.A.	\$ <u>100,000.00</u>
672.0100	Microtunneling	L.S.	L.S.	L.S.	\$ _____
684.0100	Construction Instrumentation & Monitoring	L.S.	L.S.	L.S.	\$ _____
694.0100	Portable Concrete Barrier (State Furnished)	F.A.	F.A.	F.A.	\$ <u>50,000.00</u>
694.0200	End Treatment System	F.A.	F.A.	F.A.	\$ <u>120,000.00</u>
699.1000	Mobilization (Not to exceed 6 percent of the sum of all items excluding the bid price of this item)	L.S.	L.S.	L.S.	\$ _____
<div style="text-align: right; padding-right: 50px;">Total Amount for Comparison of Bids.....</div> <div style="text-align: right;">\$ _____</div>					

PROPOSAL SCHEDULE NOTES:

1. Bids shall include all Federal, State, County and other applicable taxes and fees.
2. The TOTAL AMOUNT FOR COMPARISON OF BIDS shall be used to determine the lowest responsible bidder.
3. Bidders shall complete all unit prices and amounts. Failure to do so shall be grounds for rejection of bid.
4. If a discrepancy occurs between unit bid price and the bid price, the unit bid price shall govern.
5. **Bidders shall submit and upload the complete proposal to HlePRO prior to the bid opening date and time. Proposals received after said due date and time shall not be considered. Any additional support documents explicitly designated as confidential and/or proprietary shall be uploaded as a separate file to HlePRO. Bidders shall not include confidential and/or proprietary documents with the proposal. The record of each bidder and respective bid shall be open to public inspection. Original (wet ink, hard copy) proposal documents are not required to be submitted. Contract award shall be based on evaluation of proposals submitted and uploaded to HlePRO.**

FAILURE TO UPLOAD THE COMPLETE PROPOSAL TO HlePRO SHALL BE GROUNDS FOR REJECTION OF THE BID.

If there is a conflict between the specification document and the HlePRO solicitation, the specifications shall govern and control, unless otherwise specified.


FED. ROAD DIST. NO.	STATE	PROJ. NO.	FISCAL YEAR	SHEET NO.	TOTAL SHEETS
HAWAII	HAW.	ER-27(008)	2027	ADD.28	47

Notes:

- The Contractor shall install Erosion Control Matting over all excavated, graded and disturbed area to be hydromulched. Additional Erosion Control Matting installed over disturbed area not identified on the plans will not be paid for separately but shall be considered incidental to Item No. 663.0100 Erosion Control Matting.
- Contractor shall over-excavate to a depth of 2 feet min. if soft and/or loose soil is encountered as determined by the Engineer. Install 2 feet min. thick Stabilization Layer consisting of No. 2 (ASTM C33, No. 4 Gradation) Basalt Aggregate wrapped in Non-woven Filter Fabric (Mirafi 180N or equivalent).
- Excavation for the stabilization layer below the outlet structure, as required by the Engineer, will be not be paid for separately but shall be considered incidental to Item No. 604.0400 Standard Concrete Outlet Structure.
- No. 3B Fine (ASTM C33 No. 67 Gradation) Basalt Aggregate will not be paid for separately but shall be considered incidental to Item No. 612.0100 Grouted Rubble Paving.
- 4-Feet High Chain Link Fence will be paid for under item No. 607.0100 4-Feet, Chain Link Fence.


LEGEND:

	Exist. 1-ft Contour
	Exist. 5-ft Contour
	Finish 1-ft Contour
	Finish 5-ft Contour
	Ordinary High Water Mark
	100-YR Storm Water Surface Elevation
	Exist. Hawaiian Telcom Ductline
	Finish Grade Elevation
	Match to Exist. Grade
	Top Wall Elevation
	Bottom Wall Elevation
	Erosion Control Matting

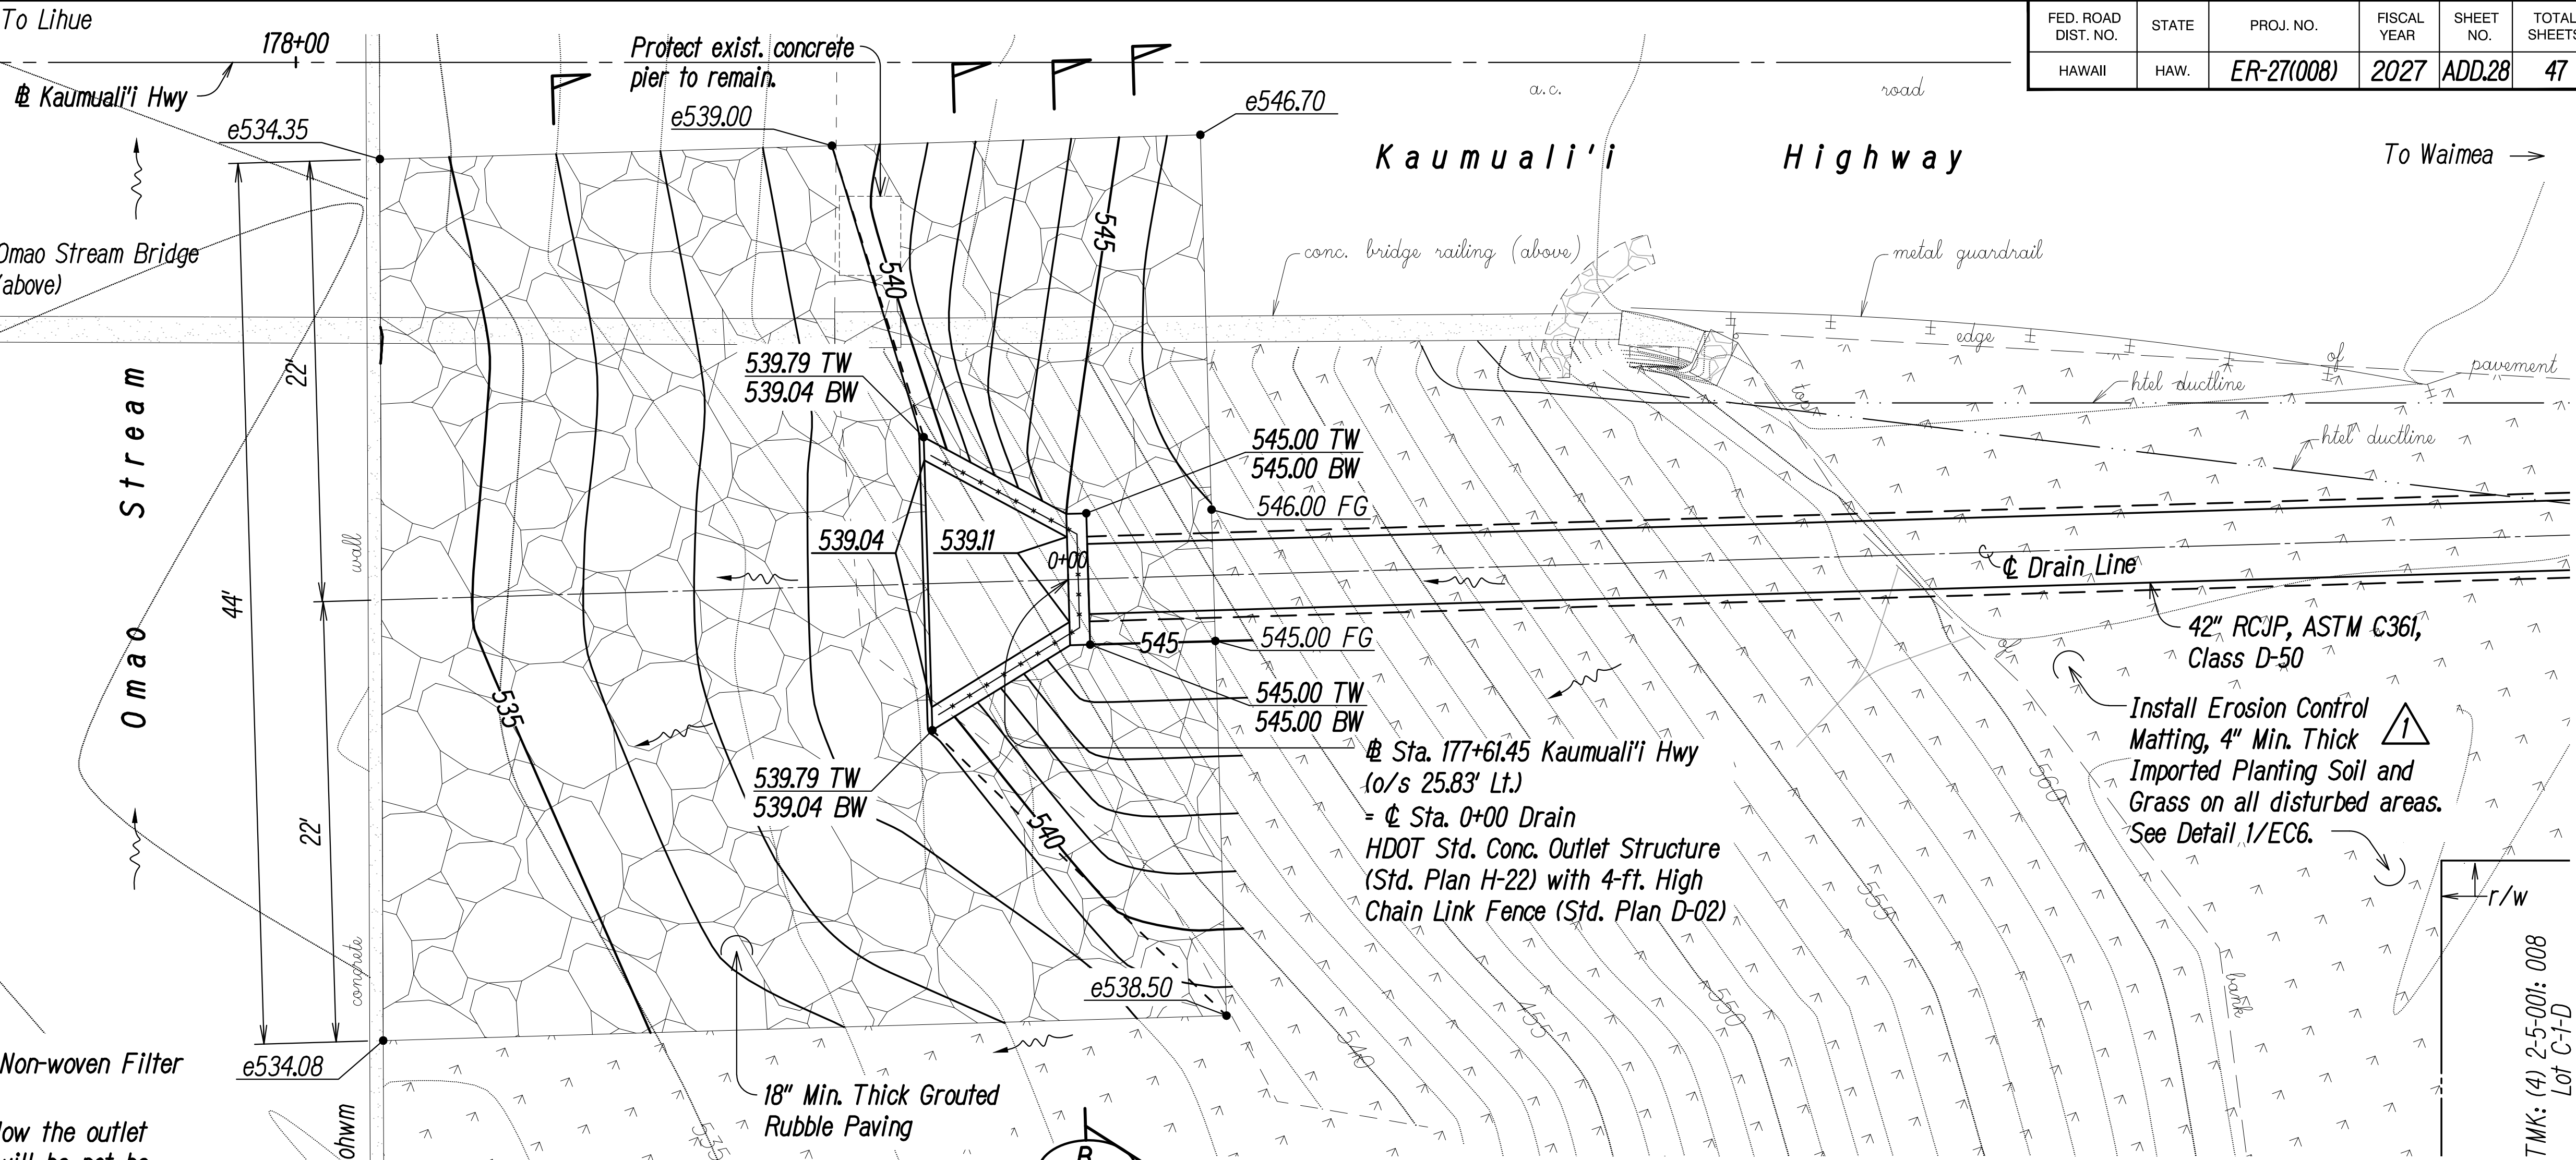

Notes (continued):

- Topsoil to be paid under Item No. 617.0100 Imported Planting Soil (4" Layer). Grass to be paid under Item No. 641.0100 Hydro-mulch Seeding.

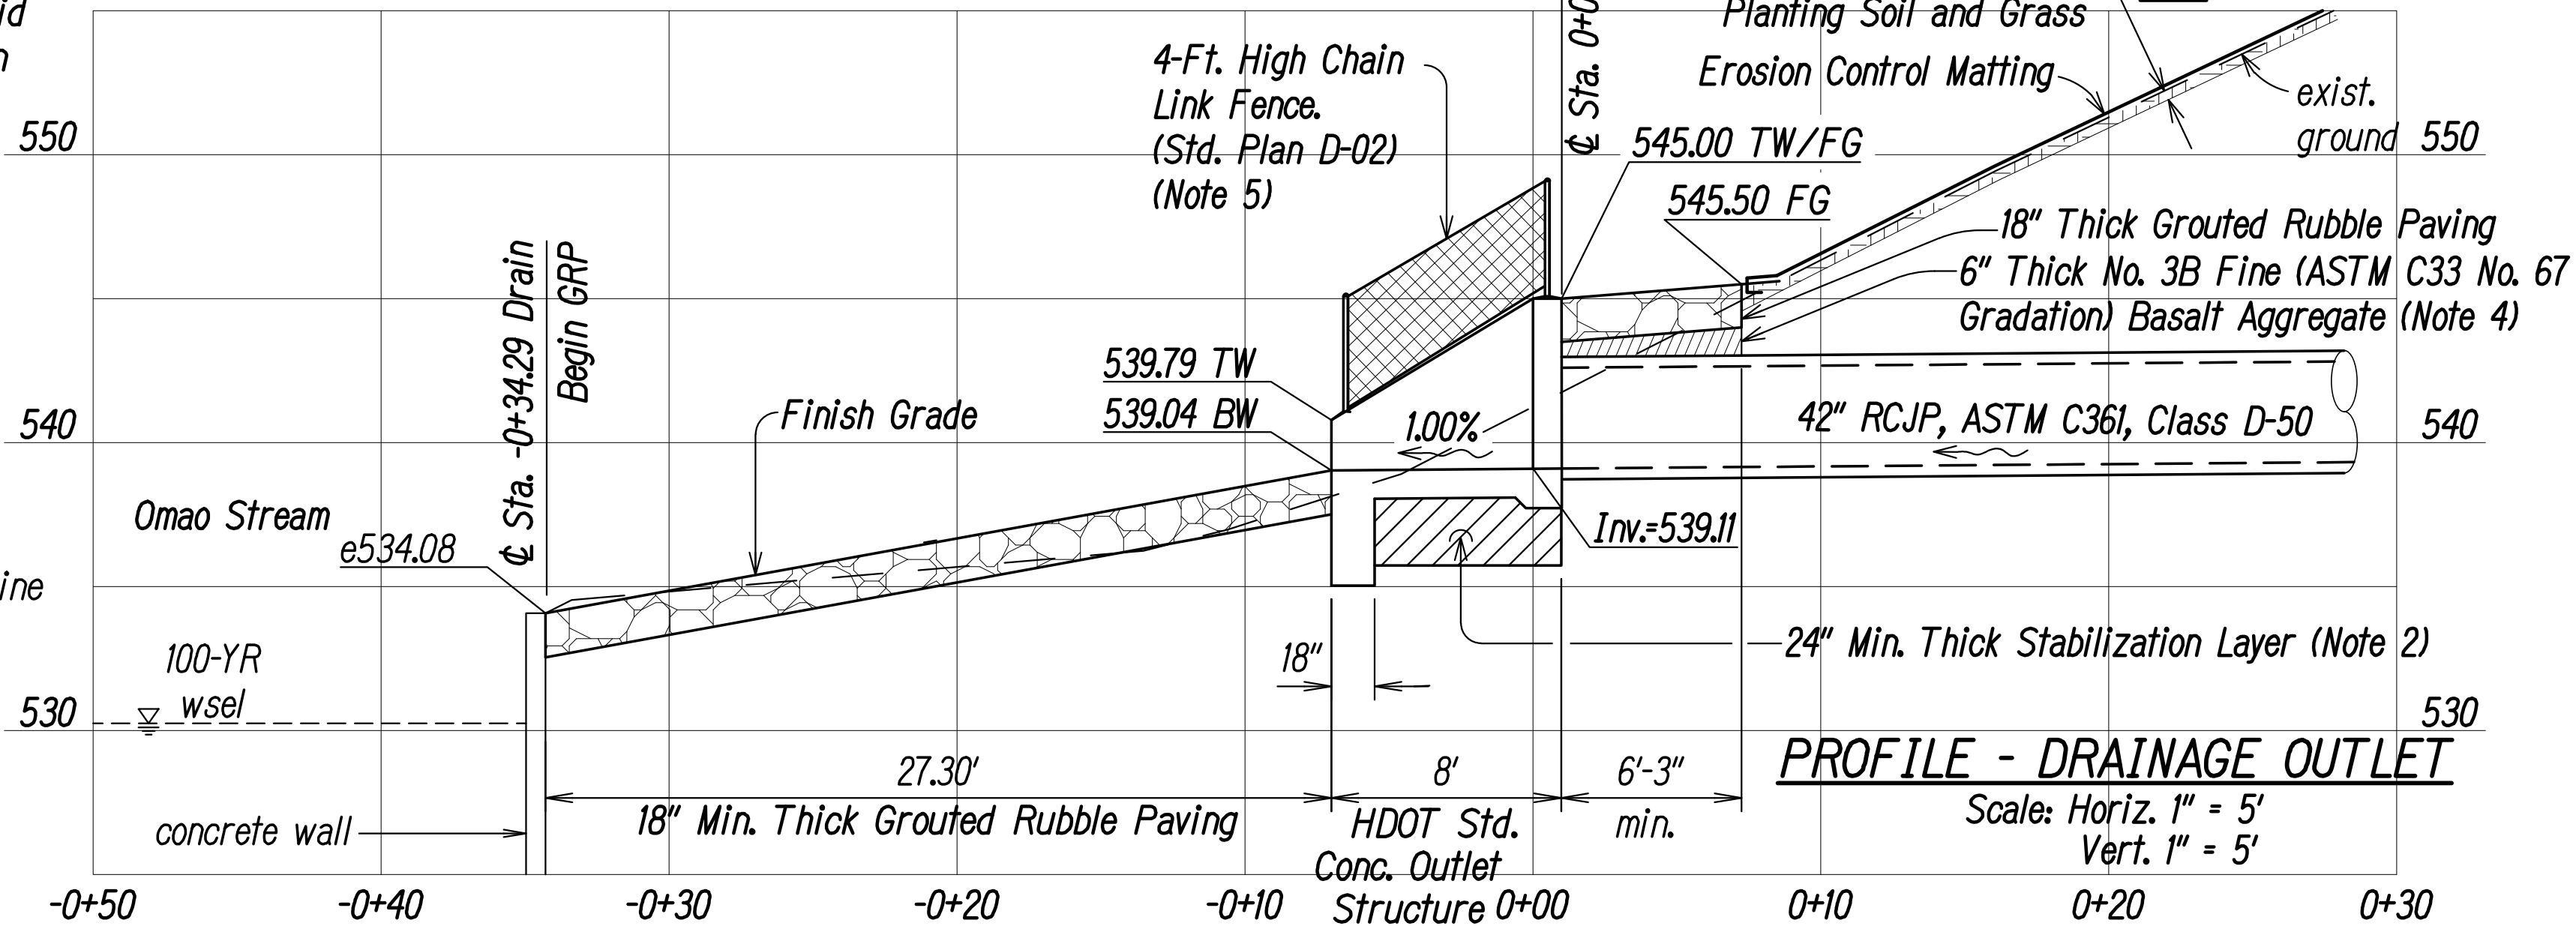

THIS WORK WAS PREPARED BY ME OR UNDER MY SUPERVISION.
Russell M. Arakawa
P.E., Inc.
dbo PARK ENGINEERING
APRIL 30, 2028
LIC. EXP. DATE

10/22/26 Revised plan and profile to show 4" thick imported planting soil and grass on disturbed areas. Added note 6.


DATE REVISION

STATE OF HAWAII
DEPARTMENT OF TRANSPORTATION
HIGHWAYS DIVISION
**DRAINAGE OUTLET
PLAN AND PROFILE**
KAUMUALI'I HIGHWAY DRAINAGE IMPROVEMENTS
VICINITY OF OMAO STREAM BRIDGE
Federal-Aid Project No. ER-27(008)


Scale: As Shown Date: September 2026

SHEET No. D21 OF D28 SHEETS


FED. ROAD DIST. NO.	STATE	PROJ. NO.	FISCAL YEAR	SHEET NO.	TOTAL SHEETS
HAWAII	HAW.	ER-27(008)	2027	ADD.29	47

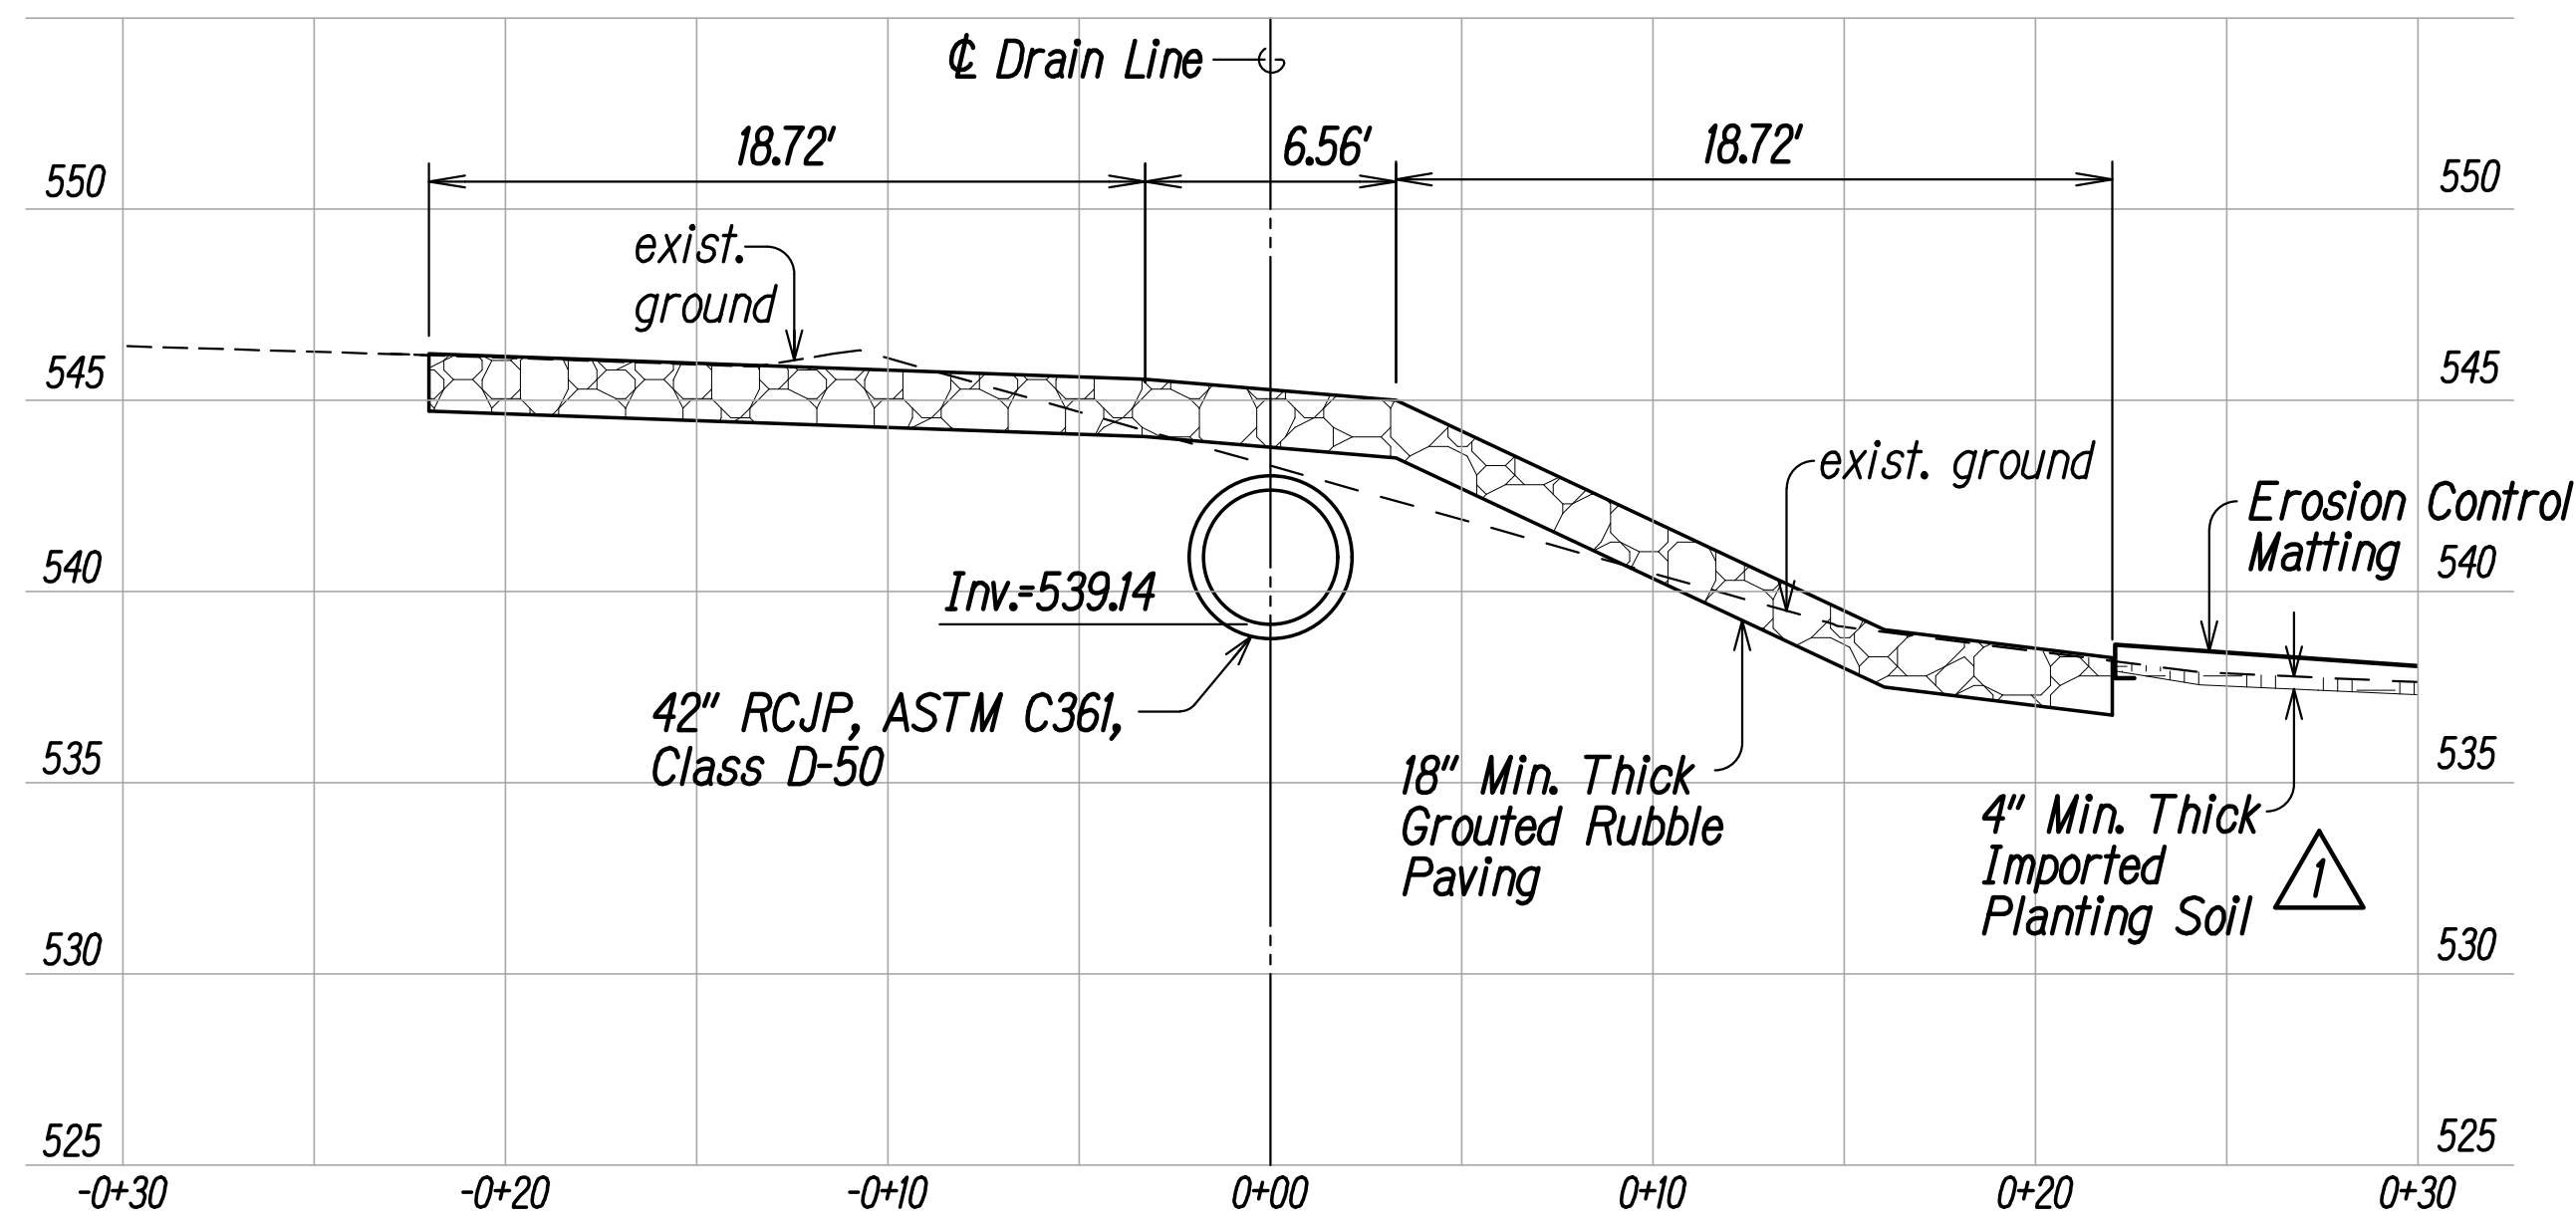


SECTION A
Scale: 1" = 5'
D2.1/D2.2

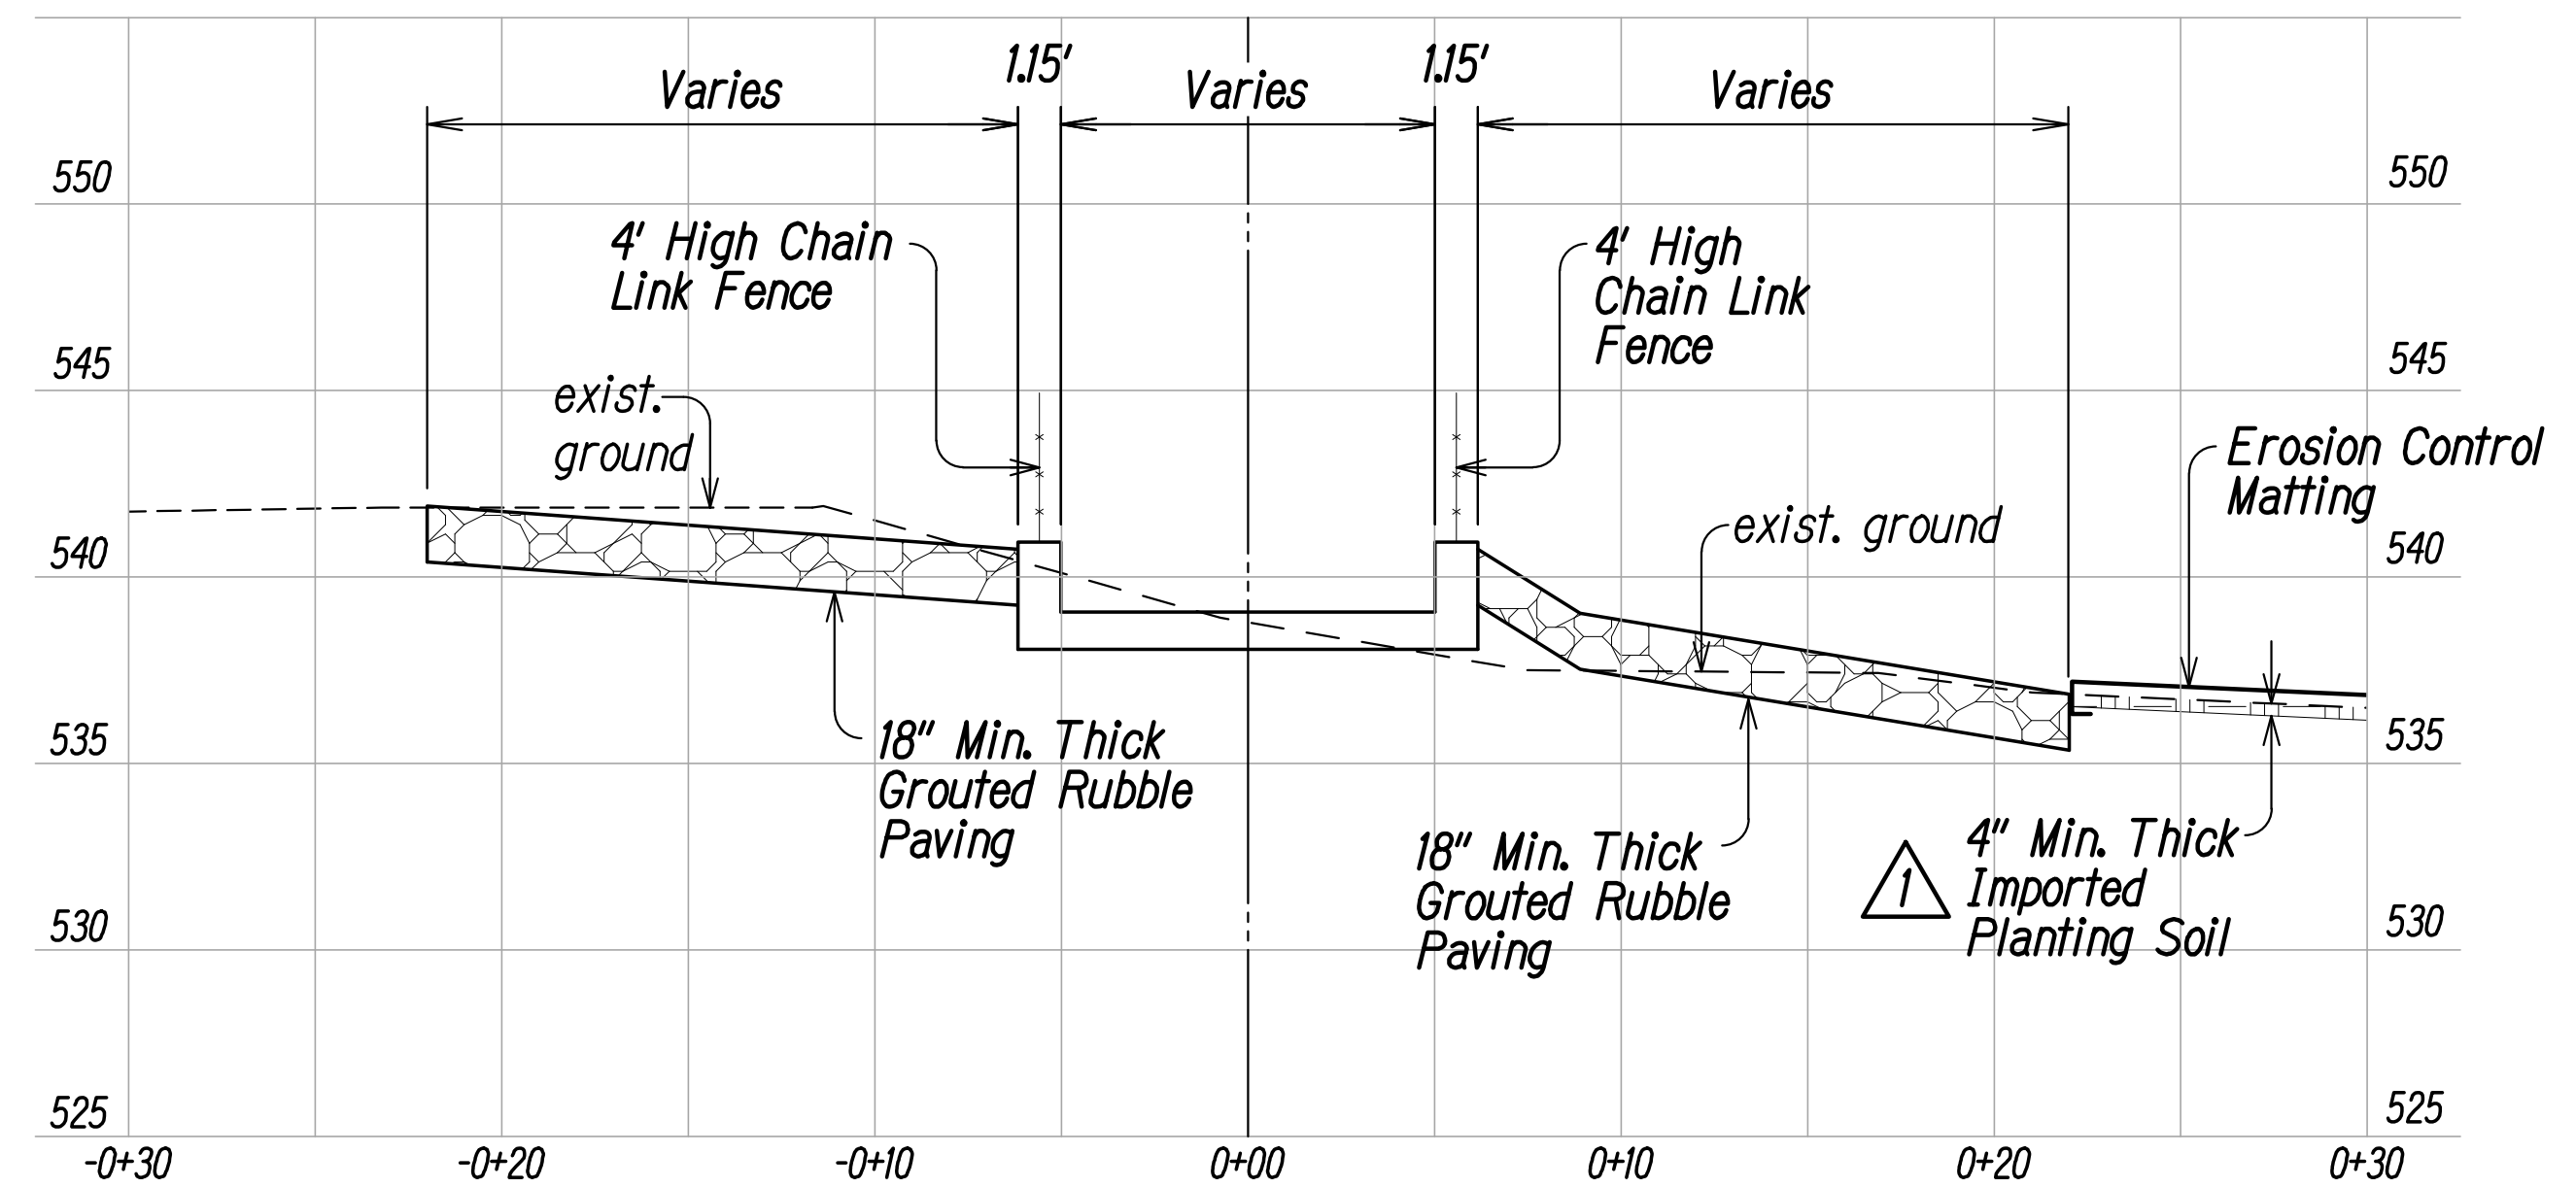

SECTION C
Scale: 1" = 5'
D2.1/D2.2

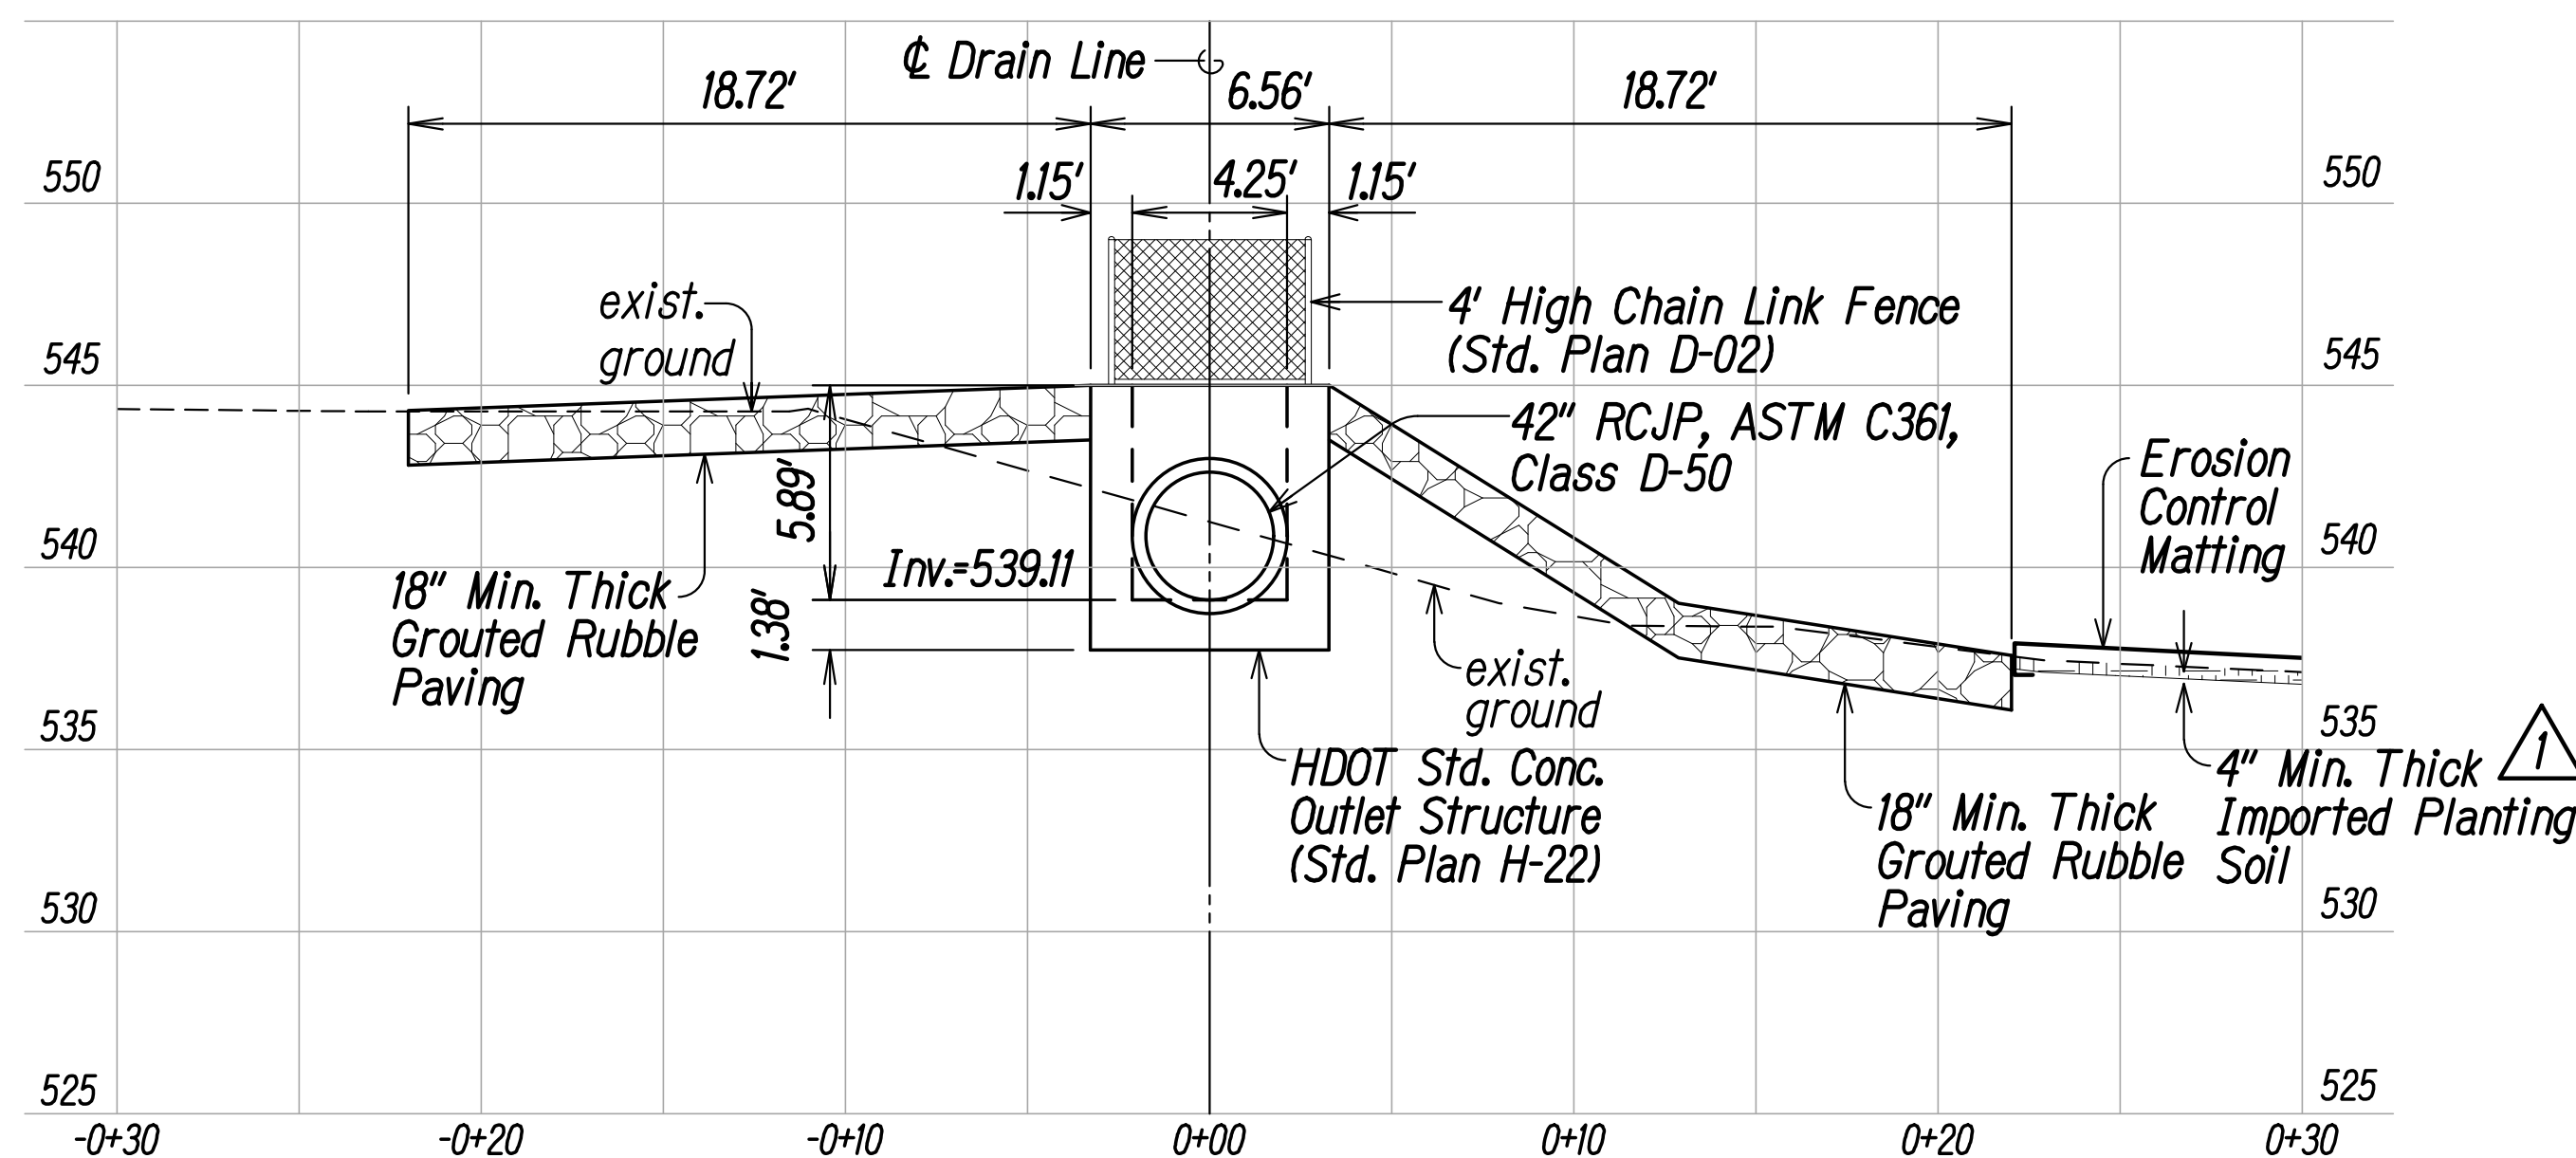

SECTION B
Scale: 1" = 5'
D2.1/D2.2

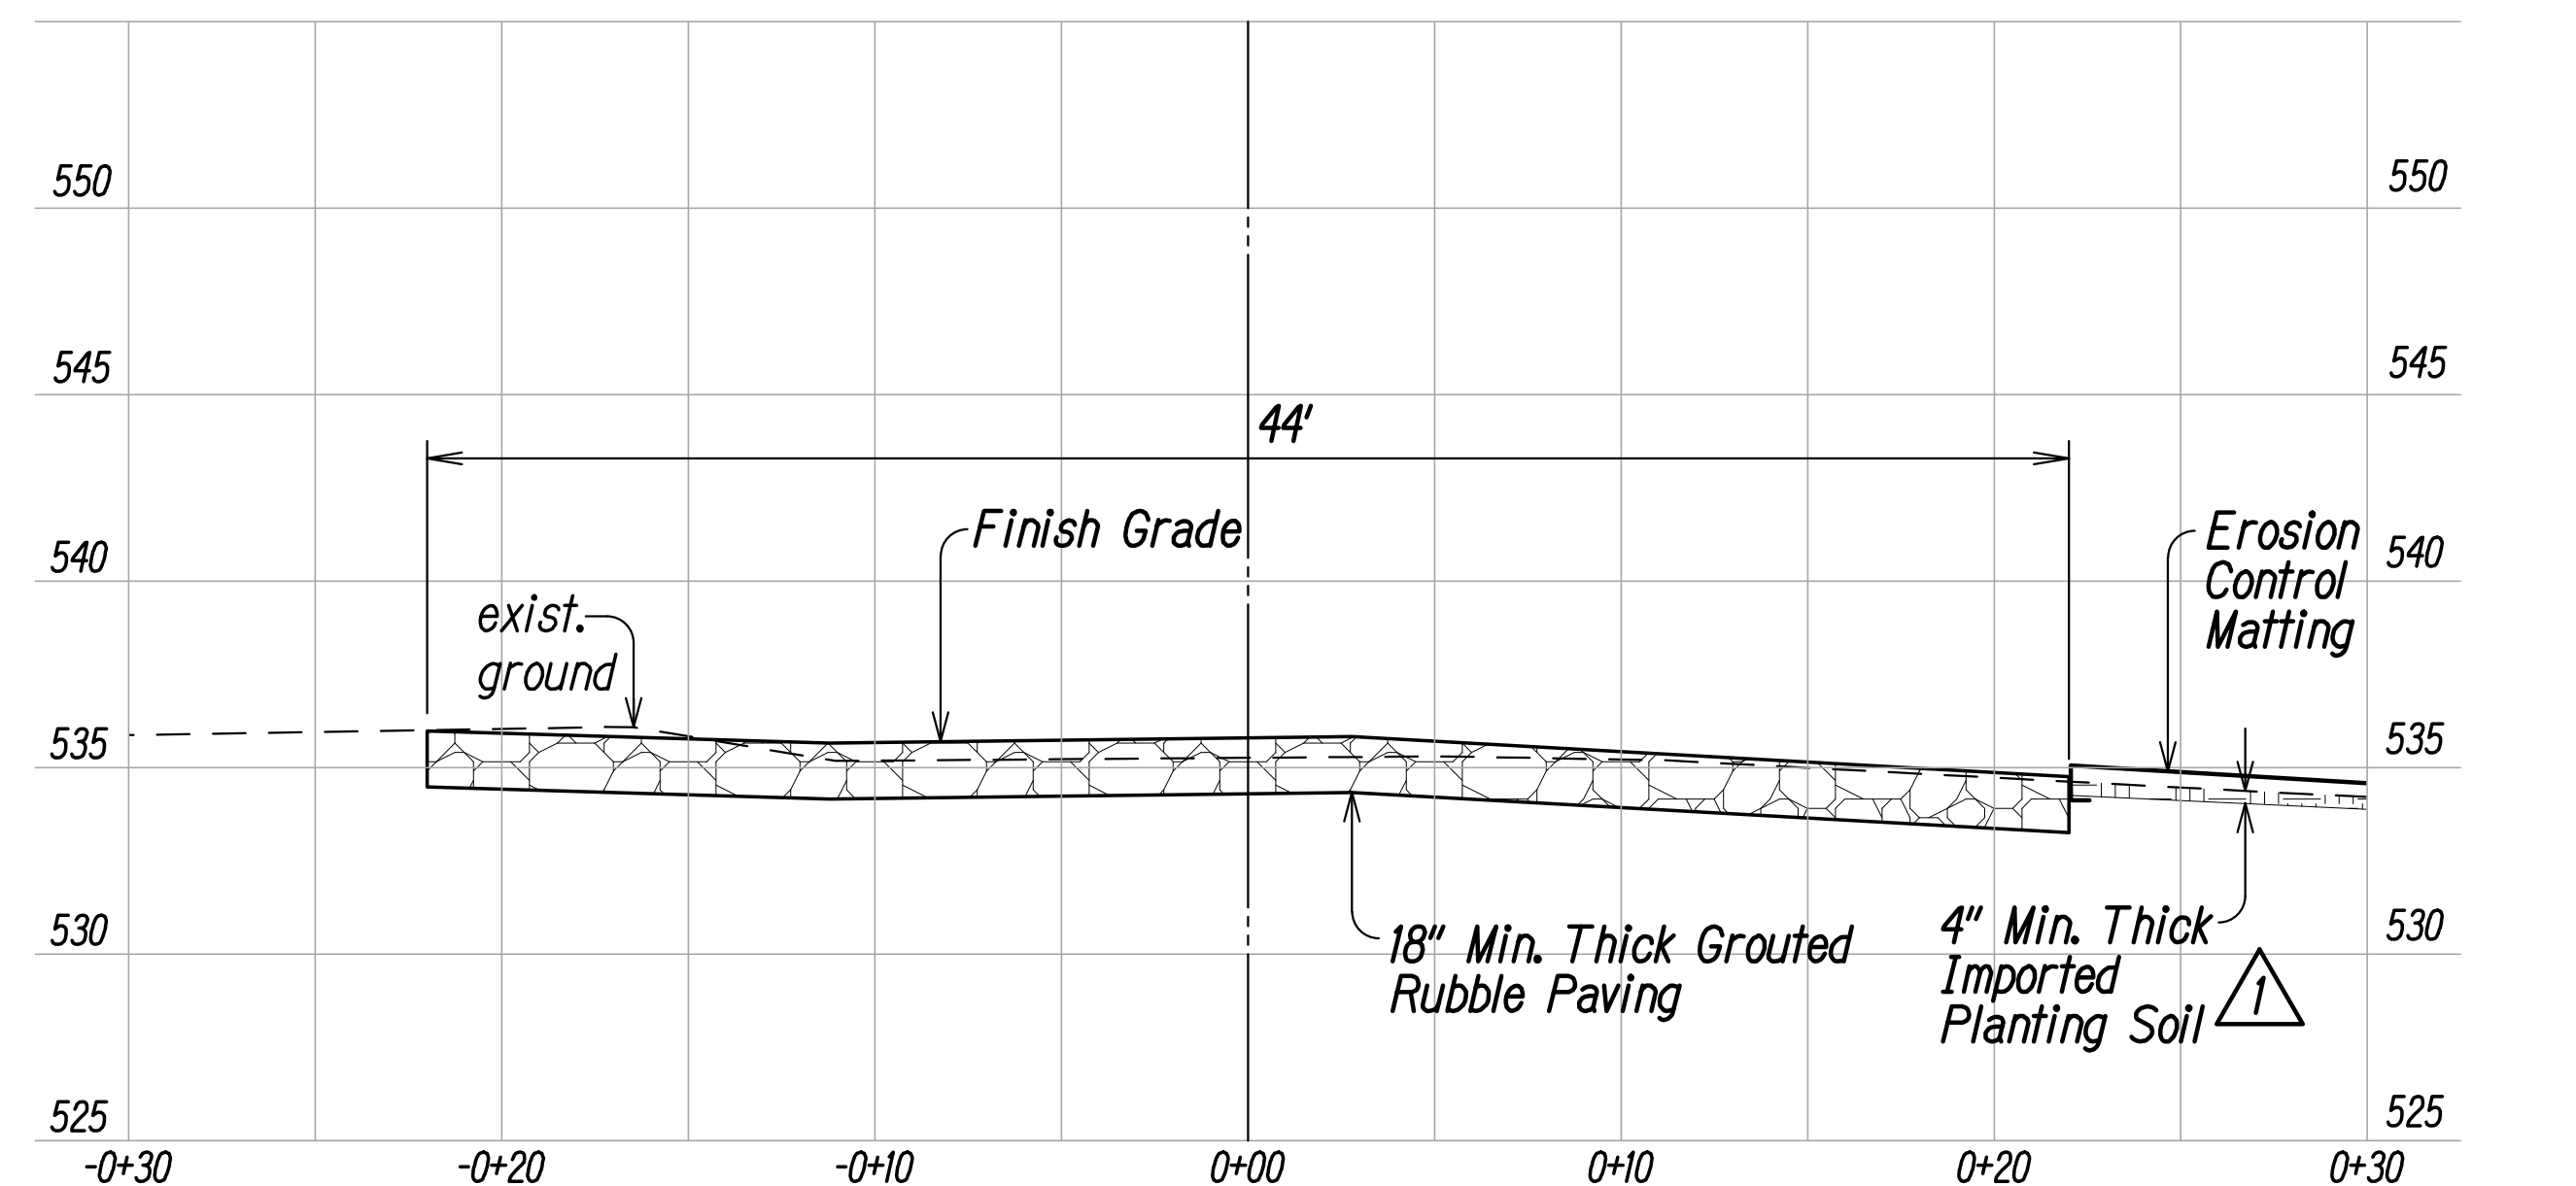

SECTION D
Scale: 1" = 5'
D2.1/D2.2

10/22/26 Revised sections to show 4" thick imported planting soil and grass.

DATE REVISION



THIS WORK WAS PREPARED BY ME OR UNDER MY SUPERVISION.

Russell M. Araki
APRIL 30, 2028
Lic. Exp. Date

STATE OF HAWAII
DEPARTMENT OF TRANSPORTATION
HIGHWAYS DIVISION

DRAINAGE SECTIONS

KAUMUALI'I HIGHWAY DRAINAGE IMPROVEMENTS
VICINITY OF OMAO STREAM BRIDGE
Federal-Aid Project No. ER-27(008)

Scale: None Date: September 2026

SHEET No. D2.2 OF D2.8 SHEETS

MINUTES OF THE PRE-BID MEETING

PROJECT: Kaumualii Highway Drainage Improvements
Vicinity of Omao Stream Bridge
District of Koloa, Island of Kauai

**FEDERAL-AID
PROJECT NO.:** ER-27(008)

LOCATION: Microsoft Teams Video Conference

DATE & TIME: October 7, 2026 at 10:00 A.M.

IN ATTENDANCE:

Jeff Aguinaldo	HDOT – HWY-K
Russell Arakaki	Park Engineering
Mari Connell	Park Engineering
Robert Hopper	HDOT – OCR
Dan Williams	HDOT – OCR
Ryan Moura	Goodfellow Bros
Chris Tavares	Goodfellow Bros
Russ Miyahara	KSF Inc

HDOT Project Manager, Jeff Aguinaldo asked attendees to type in their name, business, email and contact number in the chat and began the meeting at 10:01 A.M. He noted anything said at this meeting shall be for clarification purposes only, the bid documents shall govern over anything said today. All questions resulting from this meeting are to be submitted through HlePRO and will be answered through an addendum. Contract start and end dates noted on HlePRO are estimates only. Questions received after the deadline will not be addressed.

He then introduced Dan Williams and Robert Hopper of OCR to go over the project's DBE requirements.

Robert Hopper, DBE Program Specialist with OCR, reviewed HDOT's DBE Program and the project's non-specified DBE requirements. Dan Williams provided the following links in the chat:

- Small Business Directory:
<https://hands.ehawaii.gov/hands/smallbusiness/search>
- HDOT SBE Directory:
<https://hdot.dbesystem.com/>
- Following the close of the solicitation, HDOT's Office of Civil Rights will contact each bidder to request completion of two forms: (1) a Bidder Registration Form, which collects information about the bidding firm; and (2) a Bidders List Form, which identifies the subcontractors, suppliers, and other firms that submitted quotes for the project.

HDOT uses this information to assess the availability of firms ready, willing, and able to participate in federally assisted contracting opportunities and to establish its overall Disadvantaged Business Enterprise (DBE) goals. Although submission of these forms is not a condition of contract award, we strongly encourage your cooperation in completing and returning both forms to support the accuracy and completeness of our DBE program data. Registered bidders/offeror are posted at:
<https://hidot.hawaii.gov/administration/ocr/dbe/>

Jeff introduced the project and provided a brief overview, highlighting the following requirements:

- **Private Property Coordination:** The project includes work adjacent to private parcels. The Contractor is responsible for coordinating with the affected property owners and obtaining Right of Entry (ROE) agreements, if required, as noted in Note No. 5 on Plan Sheet 44.
- **Temporary Traffic Barriers:** The Contractor is required to install temporary plastic traffic barriers or an approved substitute to protect the Omao Stream Bridge, as shown on Plan Sheet 20
- **Historic Preservation Requirements:** Per Historical Preservation Note No. 5 on Plan Sheet 5, the required Omao Stream Bridge protective measures must be documented and submitted to the Engineer before any construction activities begin.

The following questions were raised at the meeting:

Question #1: When is the deadline to submit questions on HiePRO?

Response: The deadline to submit is October 15, 2026, at 2:00 P.M.

There were no further questions or comments, and the pre-bid meeting was adjourned at 10:11 A.M.

The minutes of the meeting will be distributed in Addendum No. 1 of the Contract Plans. Contractors will be notified via HiePRO when the addendum will be available.

Kaumualii Highway Drainage Improvements Vicinity of Omao Stream Bridge
Federal-Aid Project No. ER-27(008)
PRE-BID MEETING ATTENDANCE

October 7, 2026, 10:00 A.M., Microsoft Teams Video Conference

ER-27(008) Kaumualii Hwy Drainage Imp Vic of Omao Stream Bridge Pre-Bid Conference External Chat Shared Recap Attendance Breakout Rooms Q&A Meeting Whiteboard +

Some people in this chat are outside your org. It's possible they have message-related policies that will apply to the chat. [Learn more](#)

10/8 9:54 AM Meeting started

10/8 9:56 AM
Jeff Aguinaldo, HDOT HWY-K, jeff.j.aguinaldo@hawaii.gov, 808-241-3018

Mari Connell 10/8 9:57 AM
MC Mari Connell, Park Engineering, mconnell@pareninc.com, 808-593-1676

Russell Arakaki 10/8 9:57 AM
RA Russell Arakaki, ParEn, Inc., arakaki@pareninc.com, (808) 784-2515

Chris Tavares was invited to the meeting.

Hopper, Robert M 10/8 10:00 AM
Robert M. Hopper | HDOT Office of Civil Rights | robert.m.hopper@hawaii.gov

Williams, Daniel K 10/8 10:00 AM
Daniel Williams | HDOT OCR | daniel.k.williams@hawaii.gov

Ryan Moura was invited to the meeting.

Russ Miyahara was invited to the meeting.

Chris Tavares 10/8 10:00 AM
CT Chris Tavares - Goodfellow Bros.

Ryan Moura 10/8 10:01 AM
RM Ryan Moura - Goodfellow Bros.

Chris Tavares 10/8 10:01 AM
CT christ@goodfellowbros.com

Russ Miyahara 10/8 10:01 AM
RM Russ Miyahara - KSF, Inc.

Responses to Request for Information (RFI's/Questions)
HlePRO Questions for solicitation B27000469
Kaumualii Highway Drainage Improvements
Vicinity of Omao Stream Bridge
Federal Project No. ER-27(008)
As of October 15, 2026

1. Item No. 617.0100 - Please confirm if a water source will be provided for the temporary irrigation system.

RESPONSE: The Contractor shall be responsible providing the water source for the temporary irrigation system.

2. Item 617.0100 - The proposal schedule indicates 99 cubic yards of imported planting soil. Sheet C3.2 is the only place where topsoil is called out to be used. Additional areas will be graded and exposed under this contract. Will topsoil be required in all areas exposed, and paid for in this bid item?

RESPONSE: 4-inch-thick layer of topsoil shall be placed over all graded and exposed areas. The Proposal Schedule and applicable Plan Sheets will be revised accordingly in Addendum No. 1.