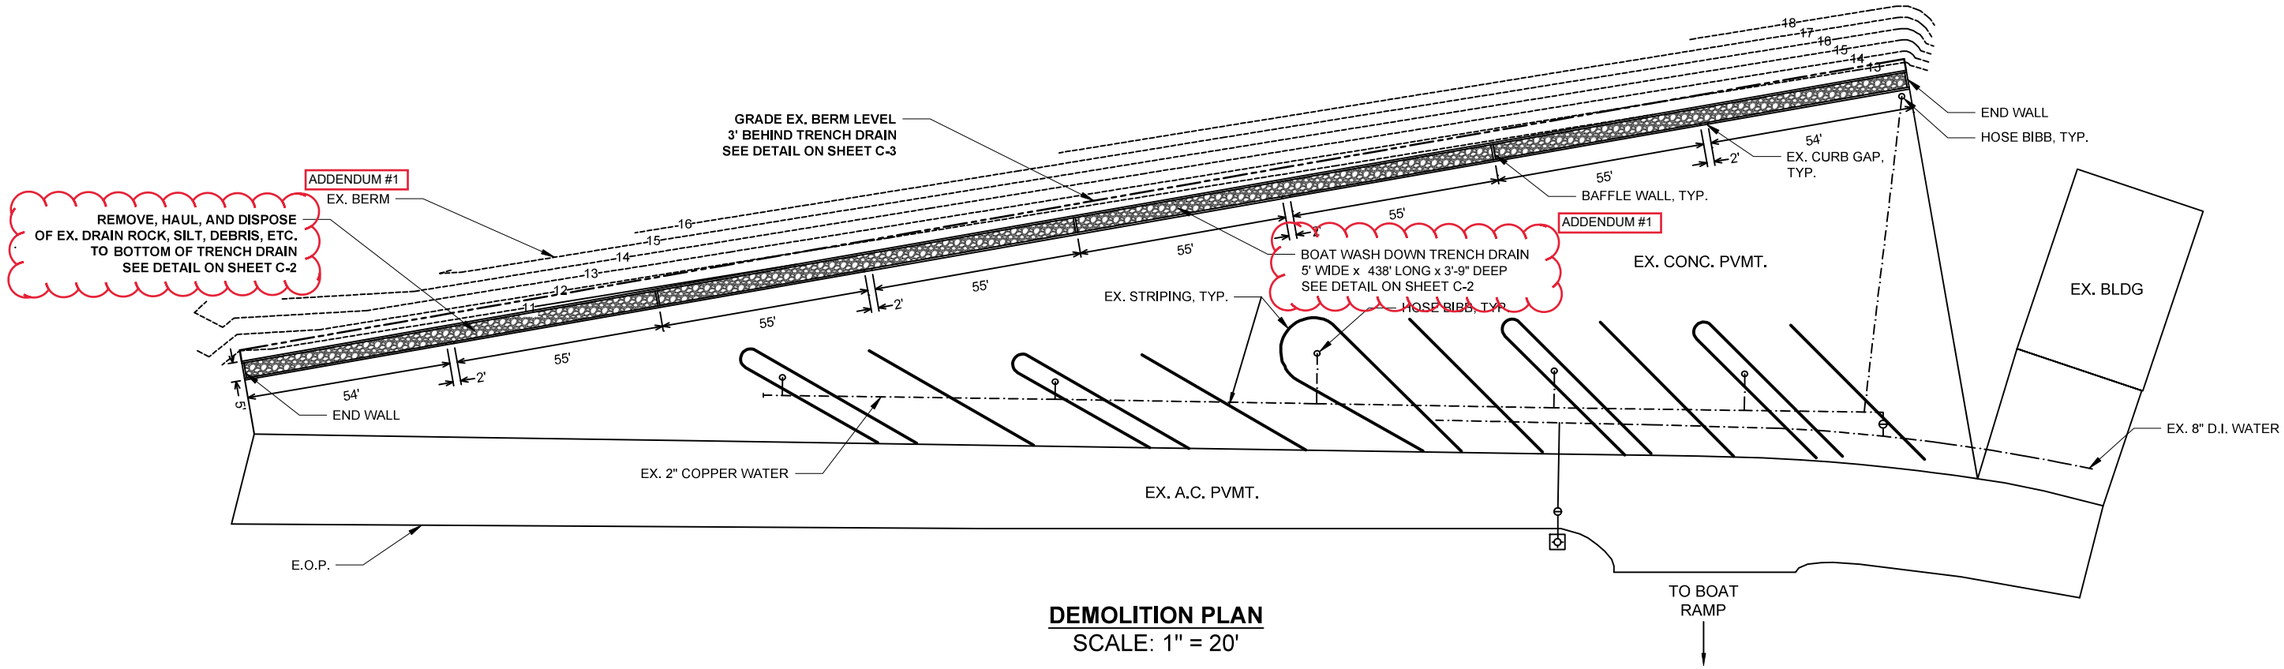

DEMOLITION PLAN
SCALE: 1" = 20'

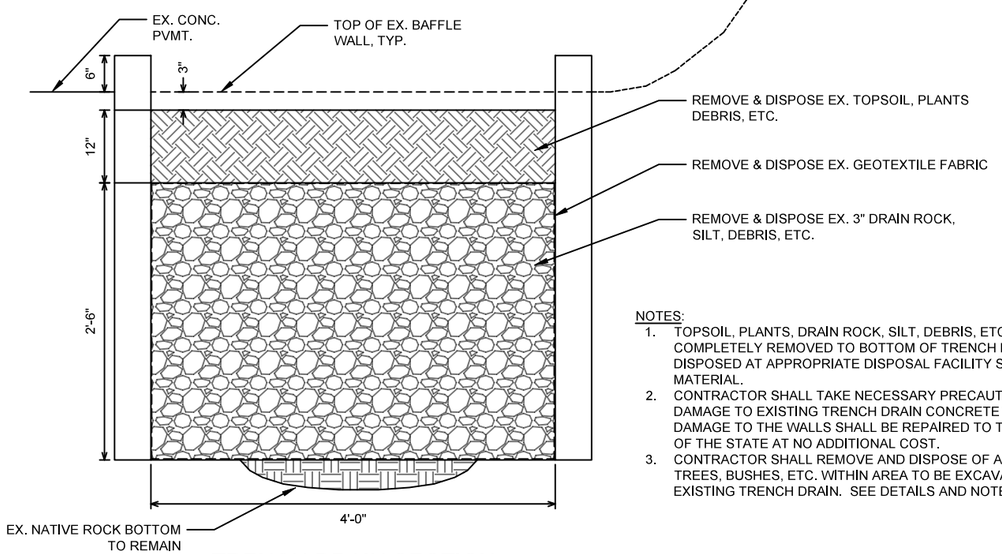

TRENCH DRAIN SECTION
(NOT TO SCALE)

NOTES:
1. TOPSOIL, PLANTS, DRAIN ROCK, SILT, DEBRIS, ETC. SHALL BE COMPLETELY REMOVED TO BOTTOM OF TRENCH DRAIN AND DISPOSED AT APPROPRIATE DISPOSAL FACILITY SUITABLE FOR SUCH MATERIAL.
2. CONTRACTOR SHALL TAKE NECESSARY PRECAUTIONS TO AVOID DAMAGE TO EXISTING TRENCH DRAIN CONCRETE WALLS. ANY DAMAGE TO THE WALLS SHALL BE REPAIRED TO THE SATISFACTION OF THE STATE AT NO ADDITIONAL COST.
3. CONTRACTOR SHALL REMOVE AND DISPOSE OF ALL NATIVE SOIL, TREES, BUSHES, ETC. WITHIN AREA TO BE EXCAVATED BEHIND EXISTING TRENCH DRAIN. SEE DETAILS AND NOTES ON SHEET C-3.

REVISION NO.	SYM.	DESCRIPTION	SHT./OF	DATE	APPROVED
1		ADDENDUM #1		9/28/22	

HONOKOHAU SBH BOAT WASH DOWN
DRAINAGE IMPROVEMENTS

DEMOLITION PLAN

DESIGNED:	SUBMITTED:
DRAWN:	DATE: 9/1/22
CHECKED:	SCALE:
APPROVED:	DRAWING NO. C-1