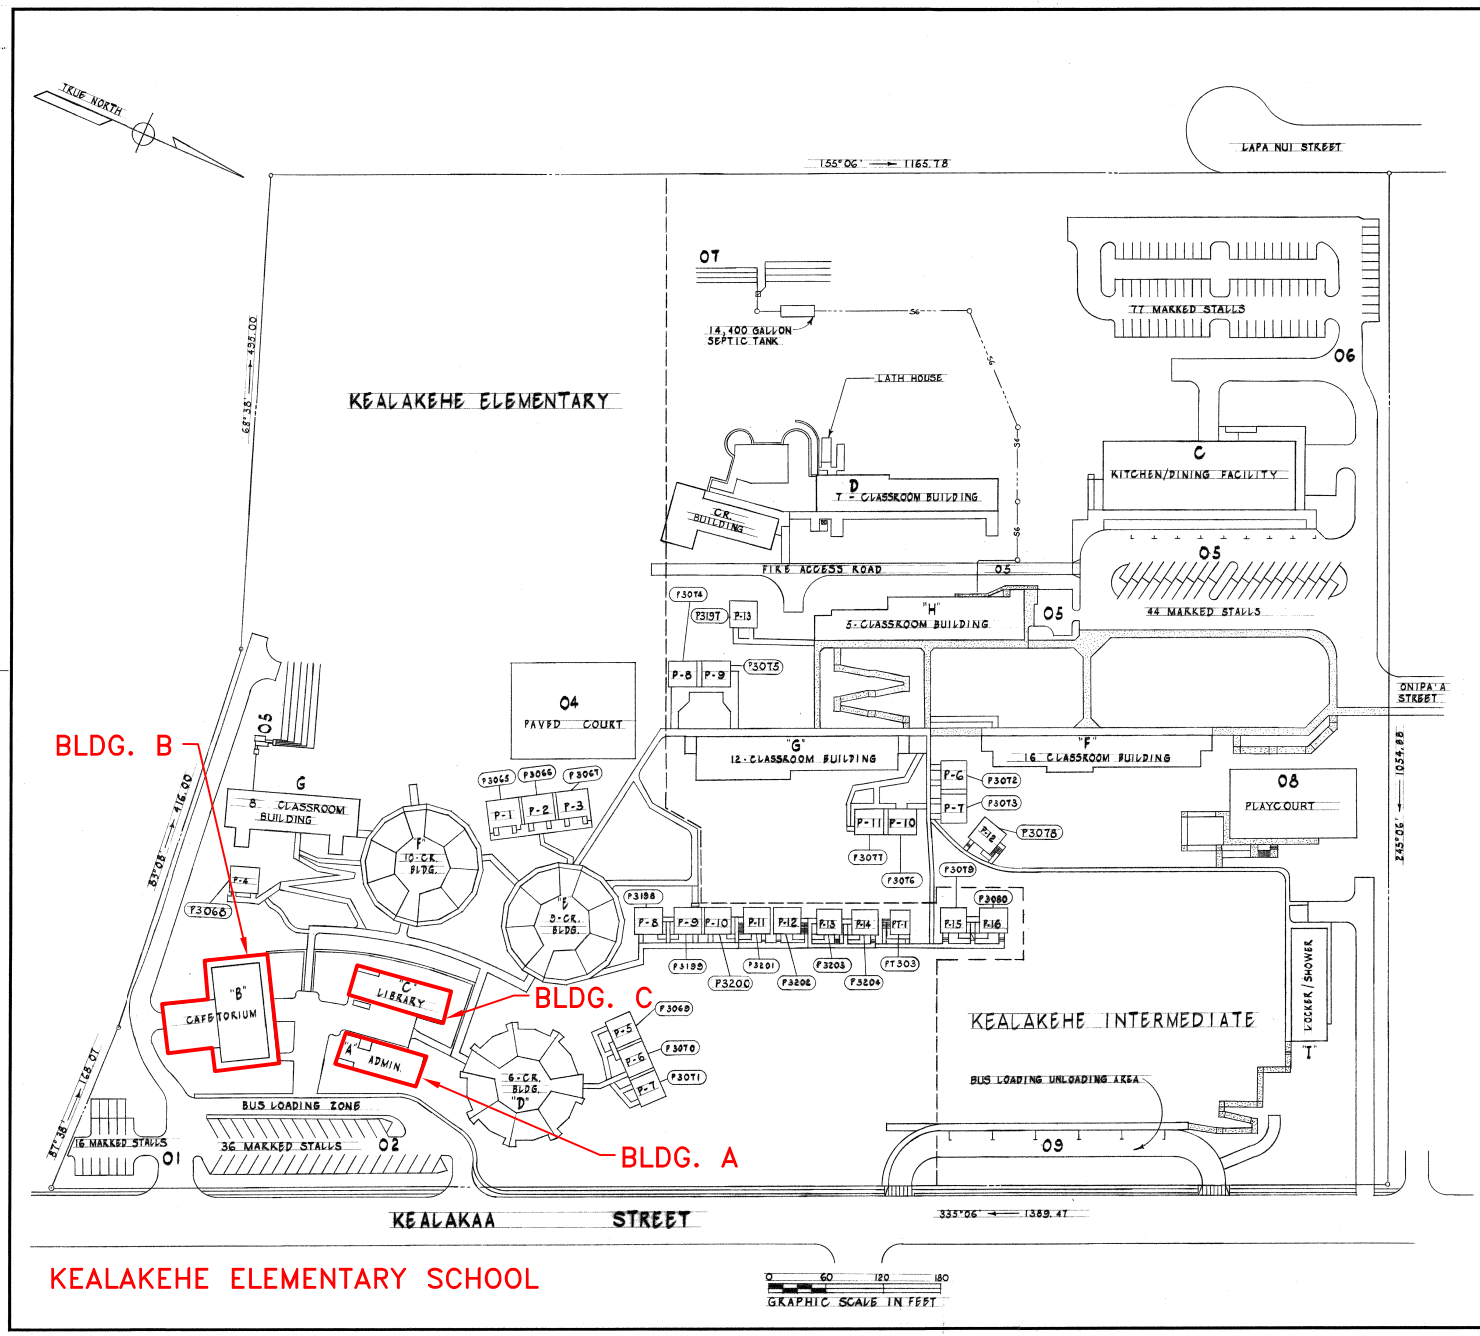

KEALAKEHE ELEMENTARY SCHOOL

AREA OF SCHOOL	16.460AC.
NO. OF PARKING STALLS	121

REVISED: FEB., 1998

REVISION NO.	STM.	DESCRIPTION	SHT. OF	DATE	APPROVED: STATE PUBLIC WORKS ENGINEER

DEPT. OF ACCOUNTING & GENERAL SERVICES
DIVISION OF PUBLIC WORKS
STATE OF HAWAII

KEALAKEHE INTERMEDIATE SCHOOL
KEALAKEHE, NORTH KONA, HAWAII
TAX MAP KEY: T-4-19:44

PLOT PLAN

DESIGNED BY:	CHECKED BY:	DAGS JOB NO.	DRAWING NO.
DRAWN BY:	APPROVED BY:	DATE	SHEET 2 OF 2 SHTS
SCALE:			

FILE..... DRAWER..... FOLDER.....