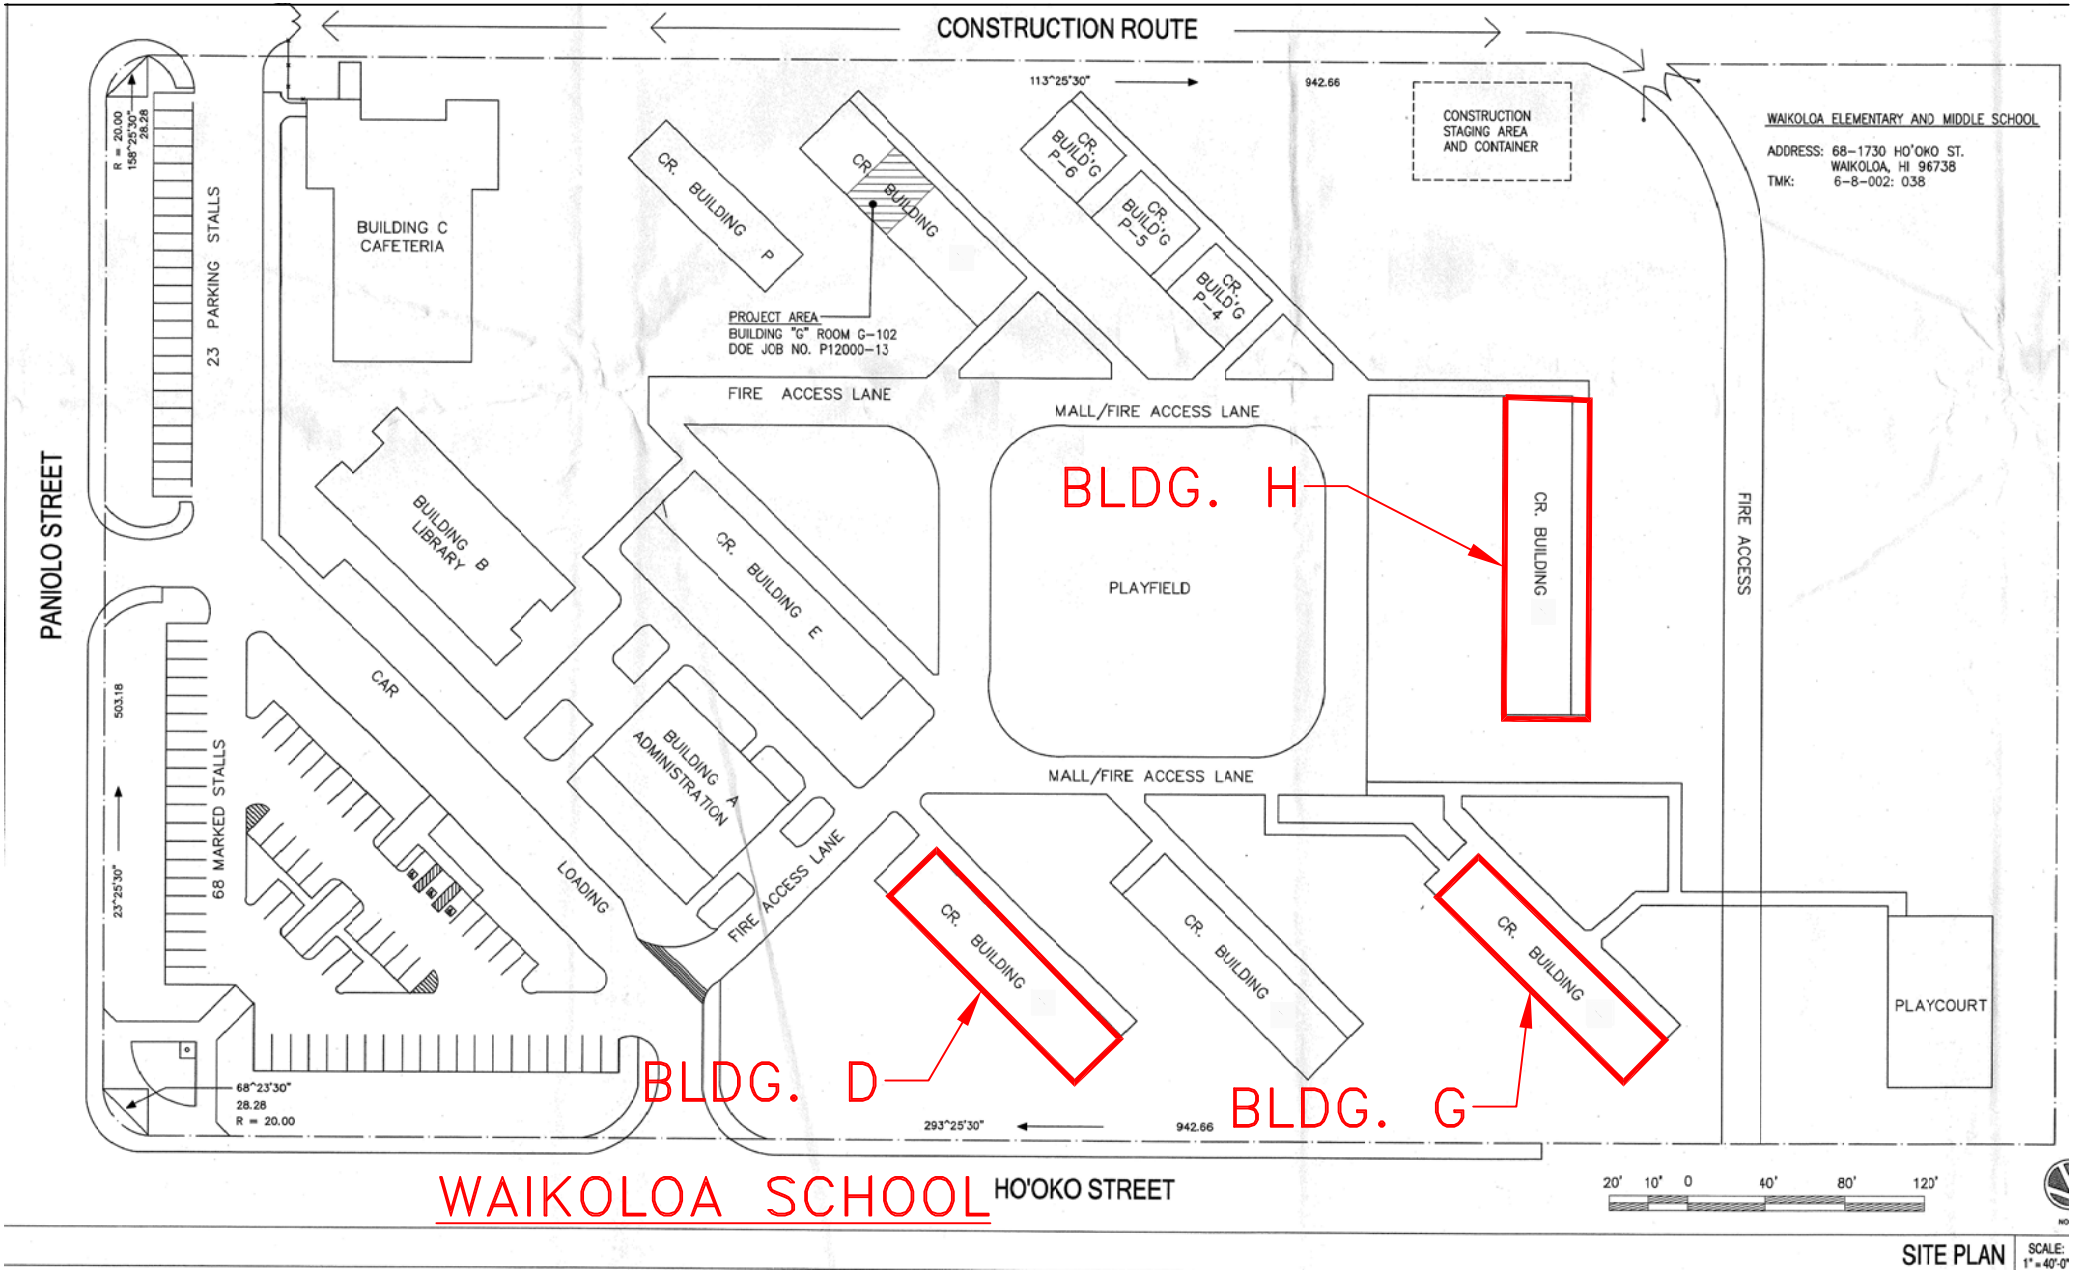
CONSTRUCTION ROUTE
PANIOLO STREET
23 PARKING STALLS
R = 20.00
158°25'30"
28.28
BUILDING C
CAFETERIA
CR. BUILDING P
CR. BUILDING
PROJECT AREA
BUILDING "G" ROOM G-102
DOE JOB NO. P12000-13
CR. BUILD'G P-6
CR. BUILD'G P-5
CR. BUILD'G P-4
113°25'30"
942.66
CONSTRUCTION STAGING AREA AND CONTAINER
WAIKOLOA ELEMENTARY AND MIDDLE SCHOOL
ADDRESS: 68-1730 HO'OKO ST.
WAIKOLOA, HI 96738
TMK: 6-8-002: 038
FIRE ACCESS LANE
MALL/FIRE ACCESS LANE
BLDG. H
CR. BUILDING
FIRE ACCESS
BUILDING B
LIBRARY
CR. BUILDING E
PLAYFIELD
CAR
BUILDING A
ADMINISTRATION
503.18
68 MARKED STALLS
23°25'30"
LOADING
FIRE ACCESS LANE
MALL/FIRE ACCESS LANE
CR. BUILDING
CR. BUILDING
CR. BUILDING
PLAYCOURT
BLDG. D
BLDG. G
68°23'30"
28.28
R = 20.00
293°25'30"
942.66
WAIKOLOA SCHOOL
HO'OKO STREET
20' 10' 0 40' 80' 120'
SITE PLAN
SCALE: 1" = 40'-0"