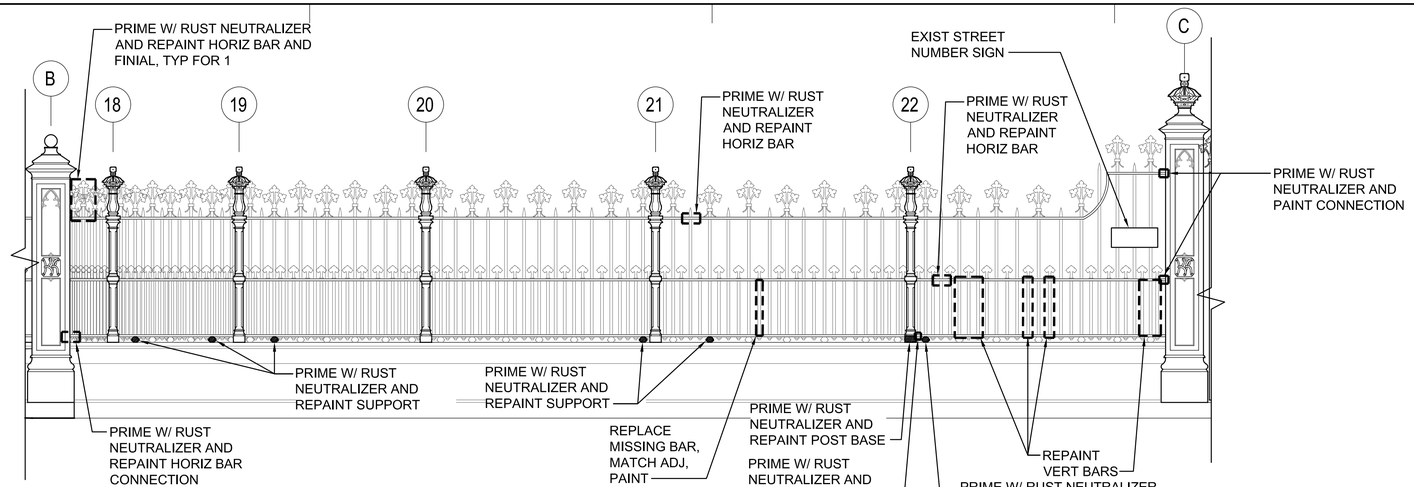

A3 FENCE ELEVATION

1/2" = 1'-0"

NOTE:

1. REPLACEMENT FINIAL PIECES TO BE SOURCED FROM EXISTING STOCK ON SITE.
2. RUST NEUTRALIZER PRIMER: POR15, RUST PREVENTATIVE COATING
3. PAINT TO MATCH EXIST IN COLOR AND SHEEN
4. REMOVE U-SHAPED PIN HOLDER AT UPPER HINGE. ADJUST GATE TO ALIGN W/ MAUKA SECTION OF GATE SO THE LOCKSET ALIGNS W/ THE MAUKA GATE
5. SEE A1/A-2.4 AND A2/A-2.4 FOR ATTACHMENT DETAILS

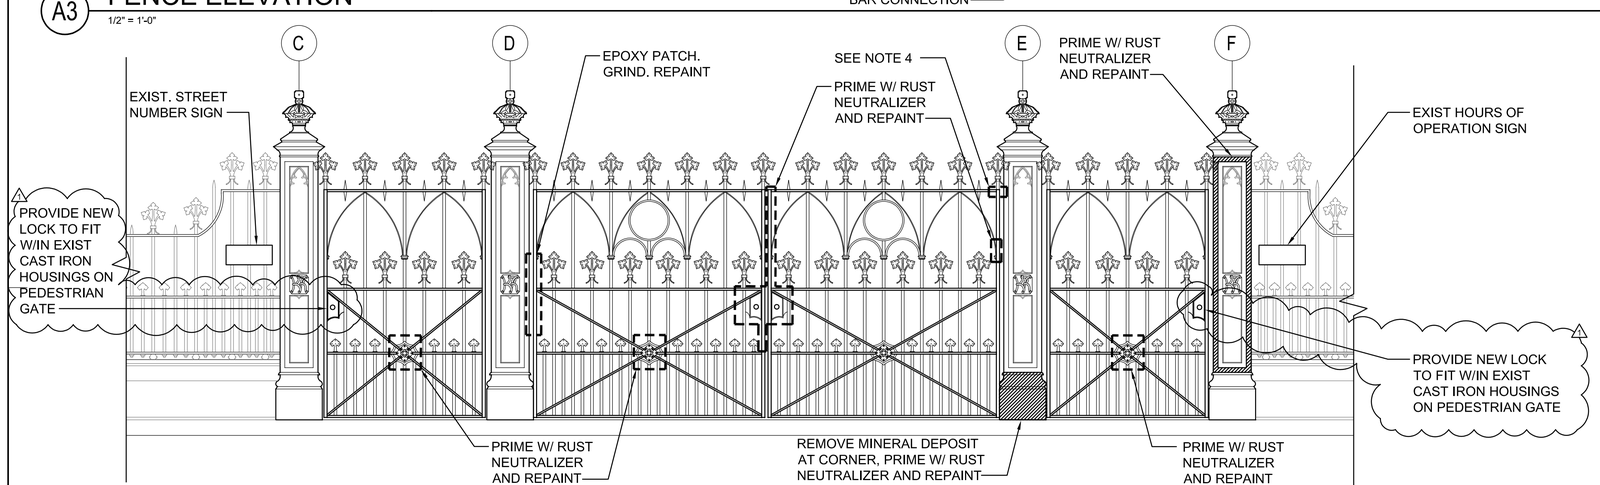

A2 FENCE ELEVATION

1/2" = 1'-0"

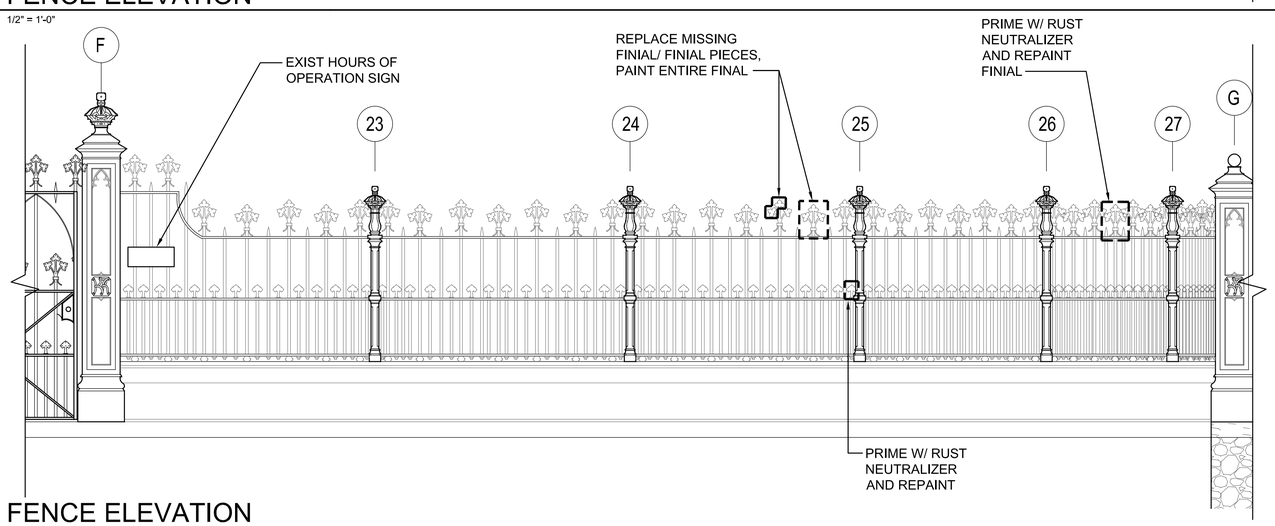

A1 FENCE ELEVATION

1/2" = 1'-0"

REVISION NO.	SYM.	DESCRIPTION	SHT./OF	DATE	APPROVED
1	1	ADDENDUM 1	1 OF 1	05/25/23	

GLENN E. MASON LICENSED PROFESSIONAL ARCHITECT No. 4073 HAWAII, U.S.A.

This work was prepared by me or under my supervision and construction of this project will be under my observation.

Signature — Expiration Date of License 4/30/2024

STATE OF HAWAII
DEPARTMENT OF LAND AND NATURAL RESOURCES
ENGINEERING DIVISION

ROYAL MAUSOLEUM MAUNA 'ALA

HISTORIC FENCE REPAIRS

FENCE ELEVATIONS

DESIGNED:	GM	SUBMITTED:	GM
DRAWN:	EB	DATE:	05/02/2023
CHECKED:	GM	SCALE:	AS_SHOWN

APPROVED: CHIEF ENGINEER — DATE May 26, 2023

DRAWING NO. A-2.2

JOB NO. F15B675A SHEET NO. 5 OF 7 SHEETS