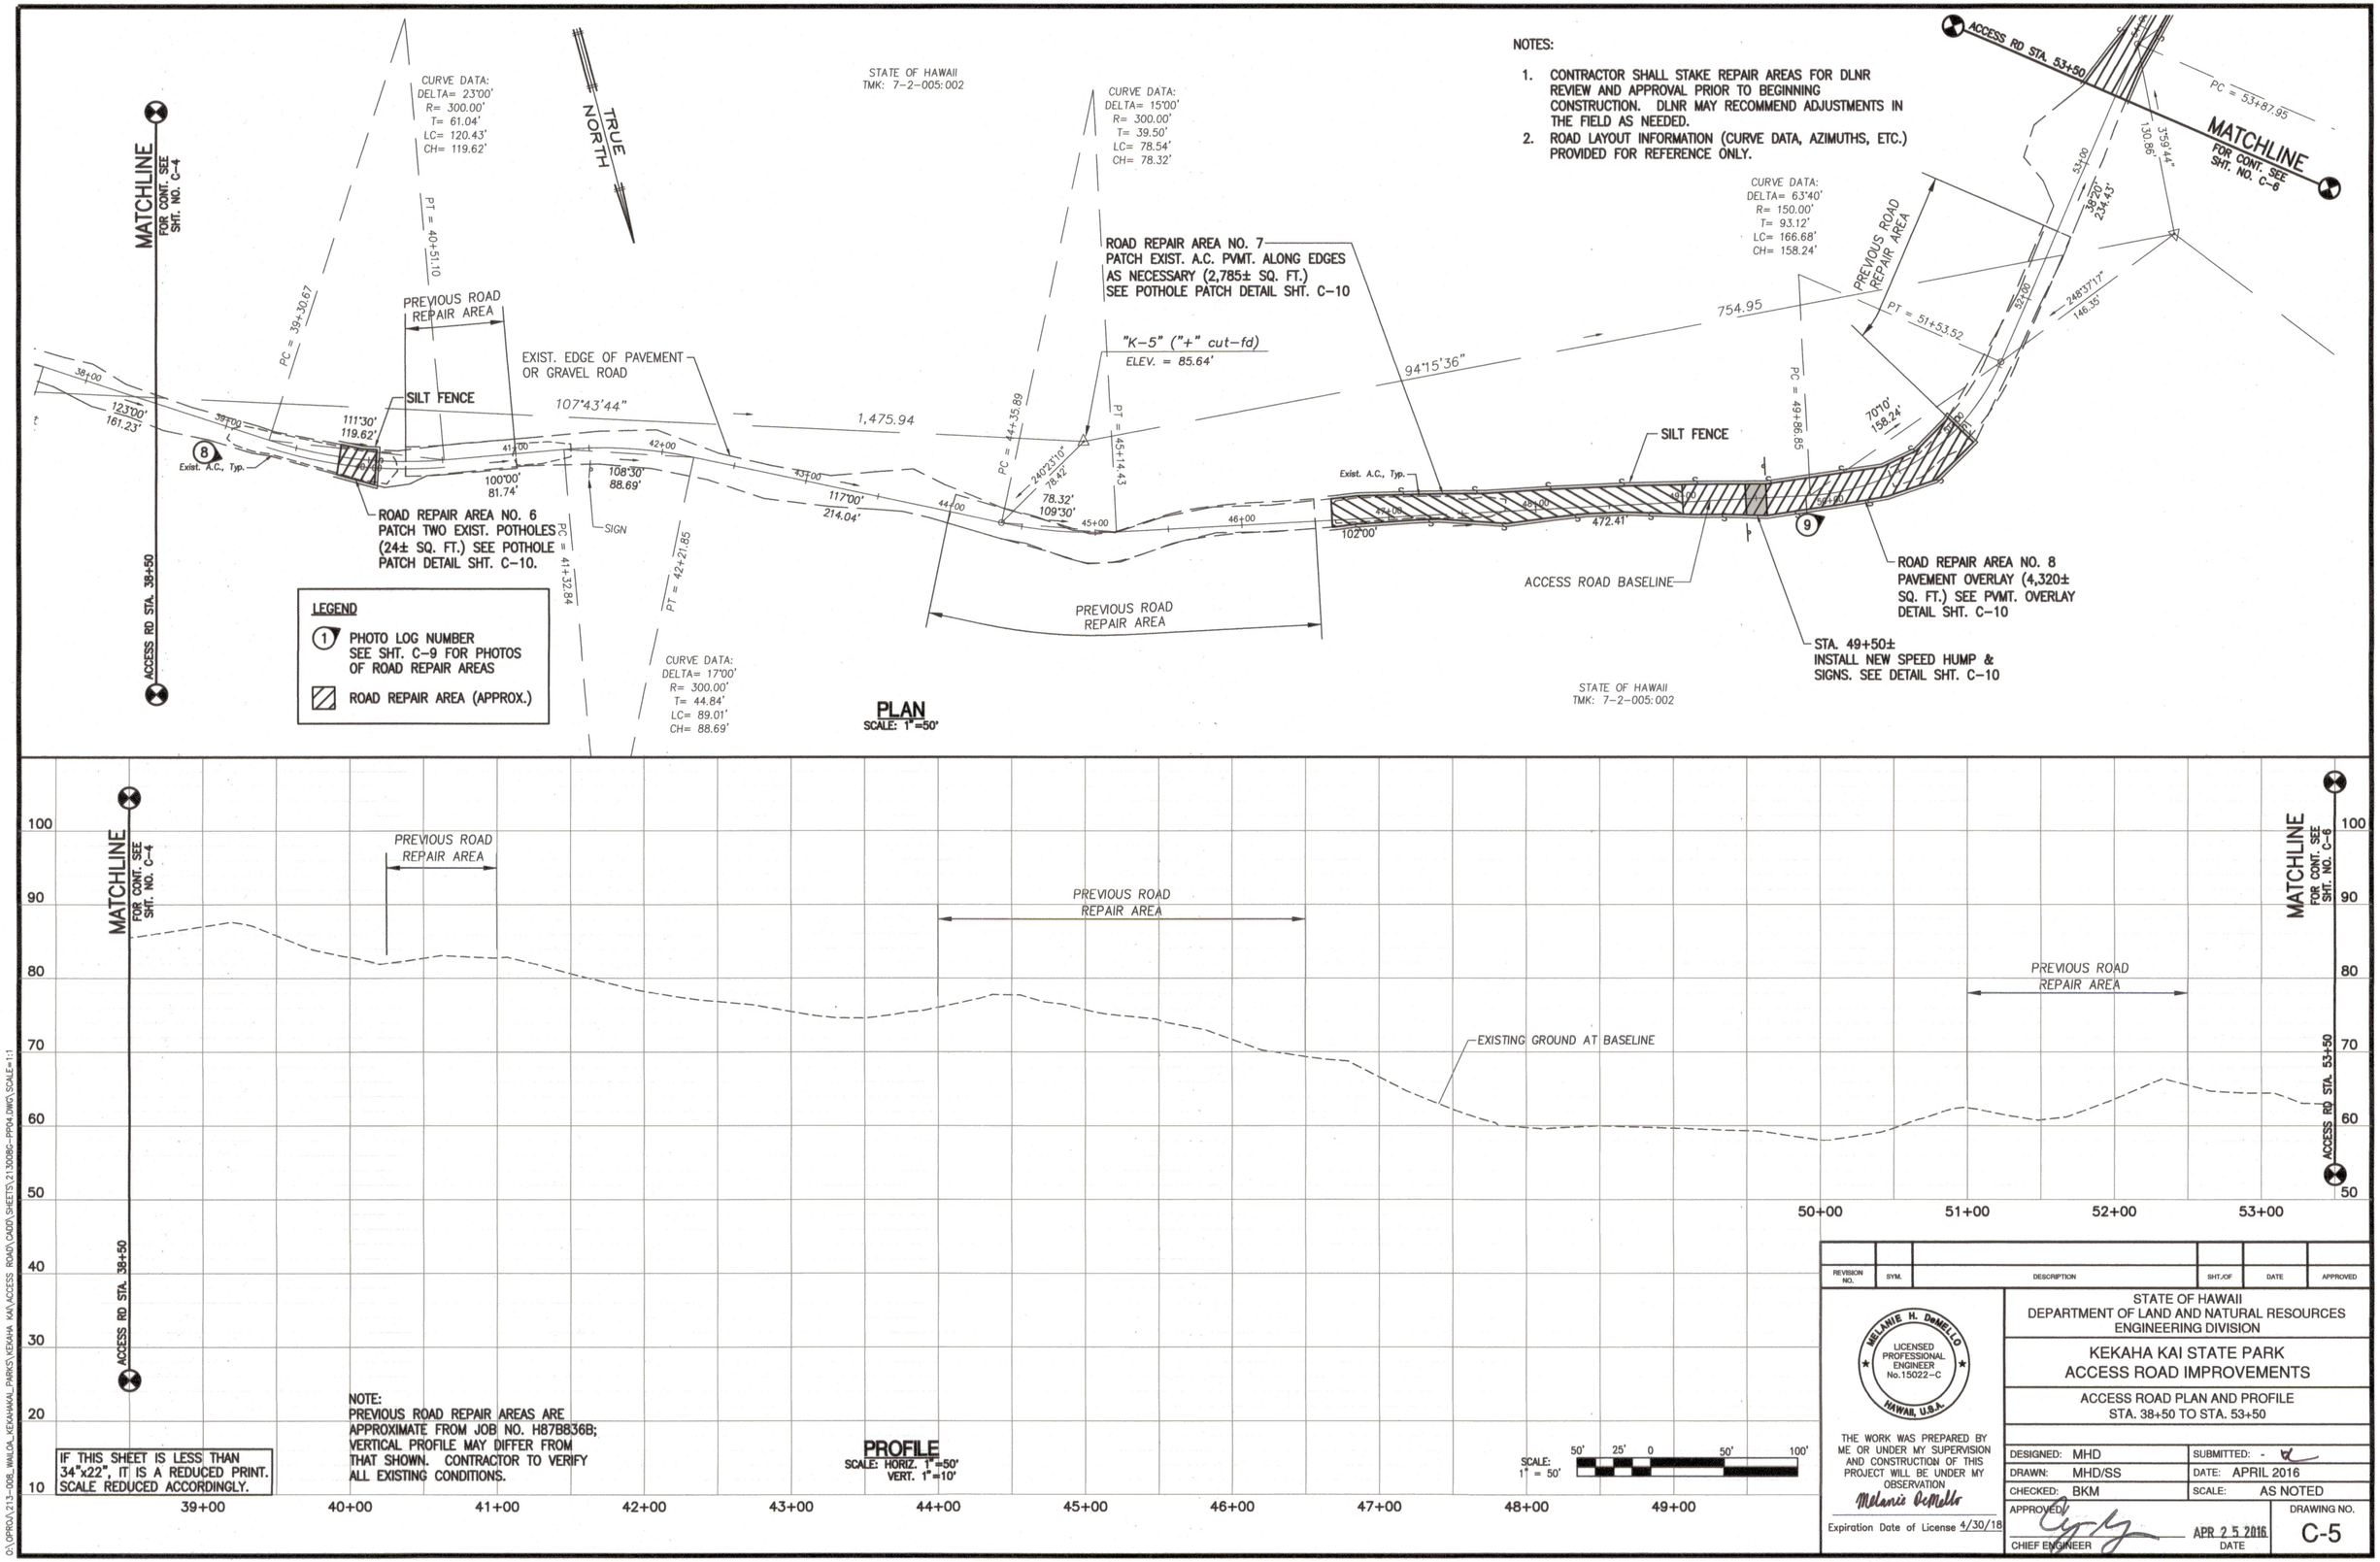

IF THIS SHEET IS LESS THAN 34"x22", IT IS A REDUCED PRINT. SCALE REDUCED ACCORDINGLY.

REVISION NO.	SYM.	DESCRIPTION	SHT./OF	DATE	APPROVED

LICENSED PROFESSIONAL ENGINEER No.15022-C
MELANIE H. DeMELLO
HAWAII, U.S.A.

THE WORK WAS PREPARED BY ME OR UNDER MY SUPERVISION AND CONSUCTION OF THIS PROJECT WILL BE UNDER MY OBSERVATION.

Melanie DeMello

Expiration Date of License 4/30/18

STATE OF HAWAII
DEPARTMENT OF LAND AND NATURAL RESOURCES
ENGINEERING DIVISION

KEKAHA KAI STATE PARK
ACCESS ROAD IMPROVEMENTS

ACCESS ROAD PLAN AND PROFILE
STA. 38+50 TO STA. 53+50

DESIGNED: MHD	SUBMITTED: -
DRAWN: MHD/SS	DATE: APRIL 2016
CHECKED: BKM	SCALE: AS NOTED
APPROVED: CHIEF ENGINEER	APR 25 2016 DATE
	DRAWING NO. C-5

JOB NO. H87C836B SHEET NO. 6 OF 11 SHEETS

D:\OPROJ\213-008_WAIOA_KEKAHAKAI_PARKS\KEKAHA KAI\ACCESS ROAD\CADD\SHEETS\213008C-PP04.DWG,SCALE=1:1

NOTES:

1. CONTRACTOR SHALL STAKE REPAIR AREAS FOR DLNR REVIEW AND APPROVAL PRIOR TO BEGINNING CONSTRUCTION. DLNR MAY RECOMMEND ADJUSTMENTS IN THE FIELD AS NEEDED.
2. ROAD LAYOUT INFORMATION (CURVE DATA, AZIMUTHS, ETC.) PROVIDED FOR REFERENCE ONLY.

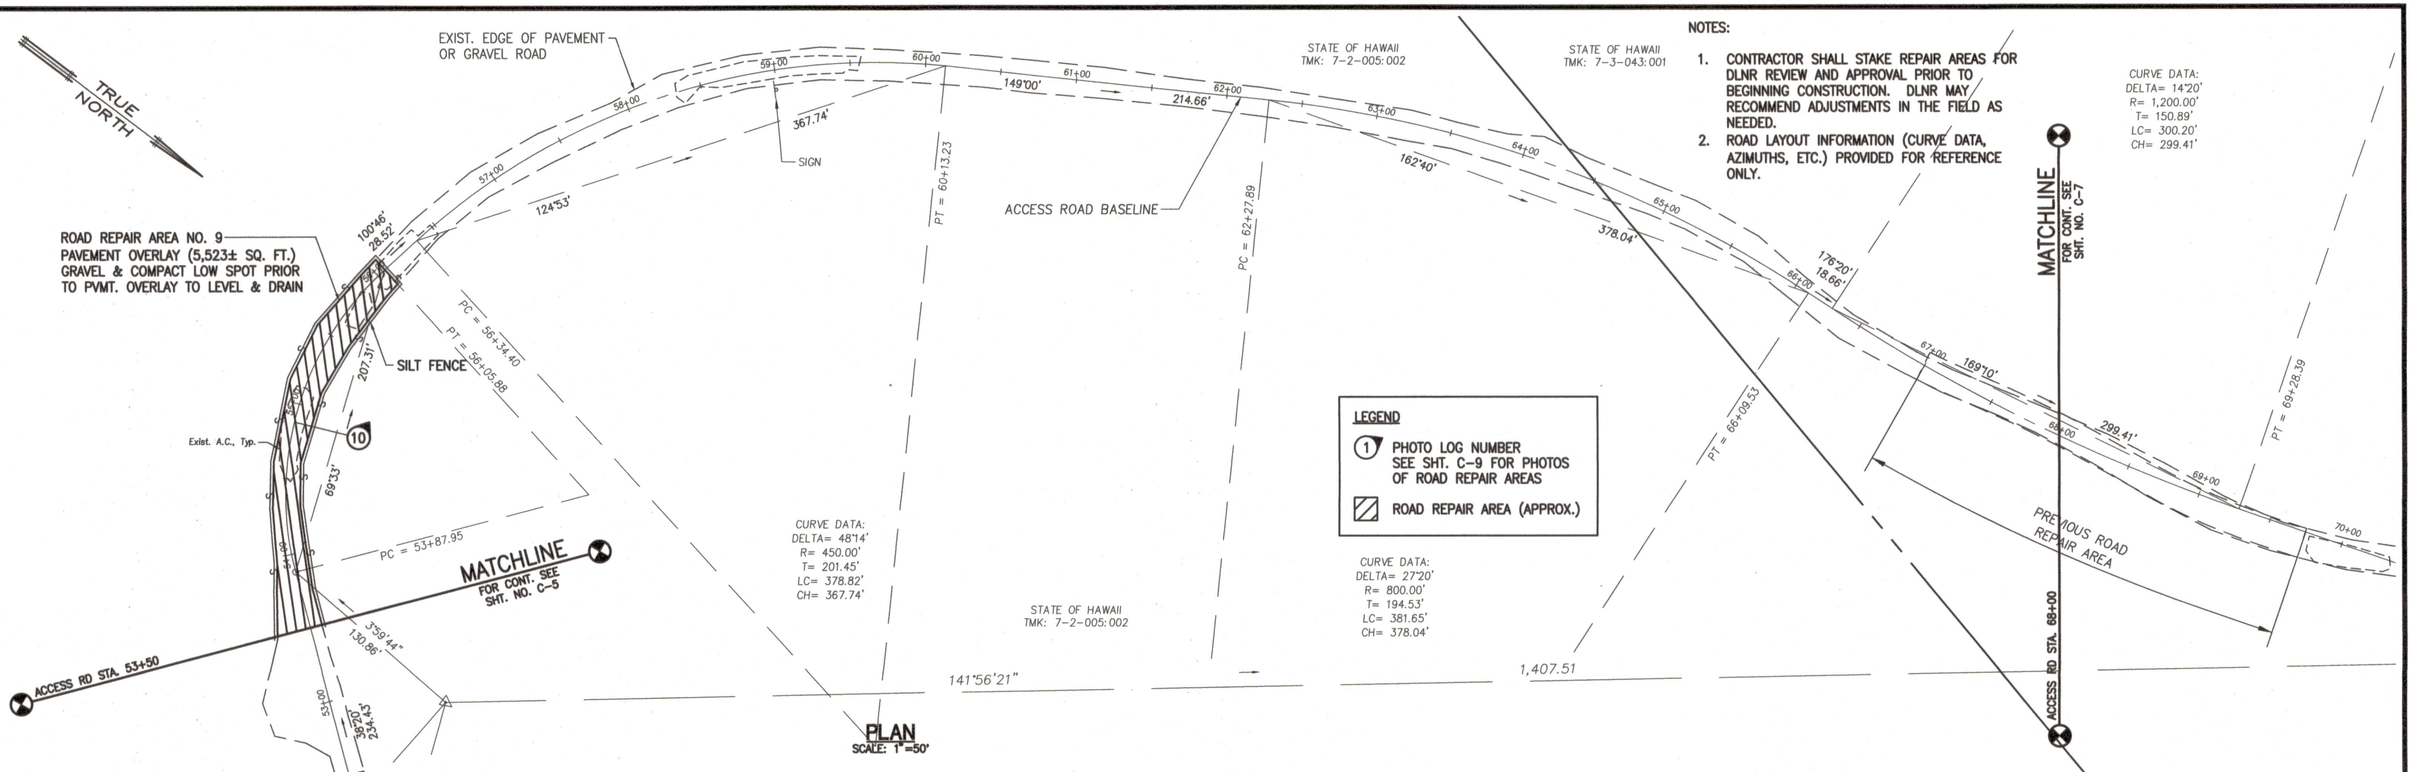

PLAN
SCALE: 1" =50'

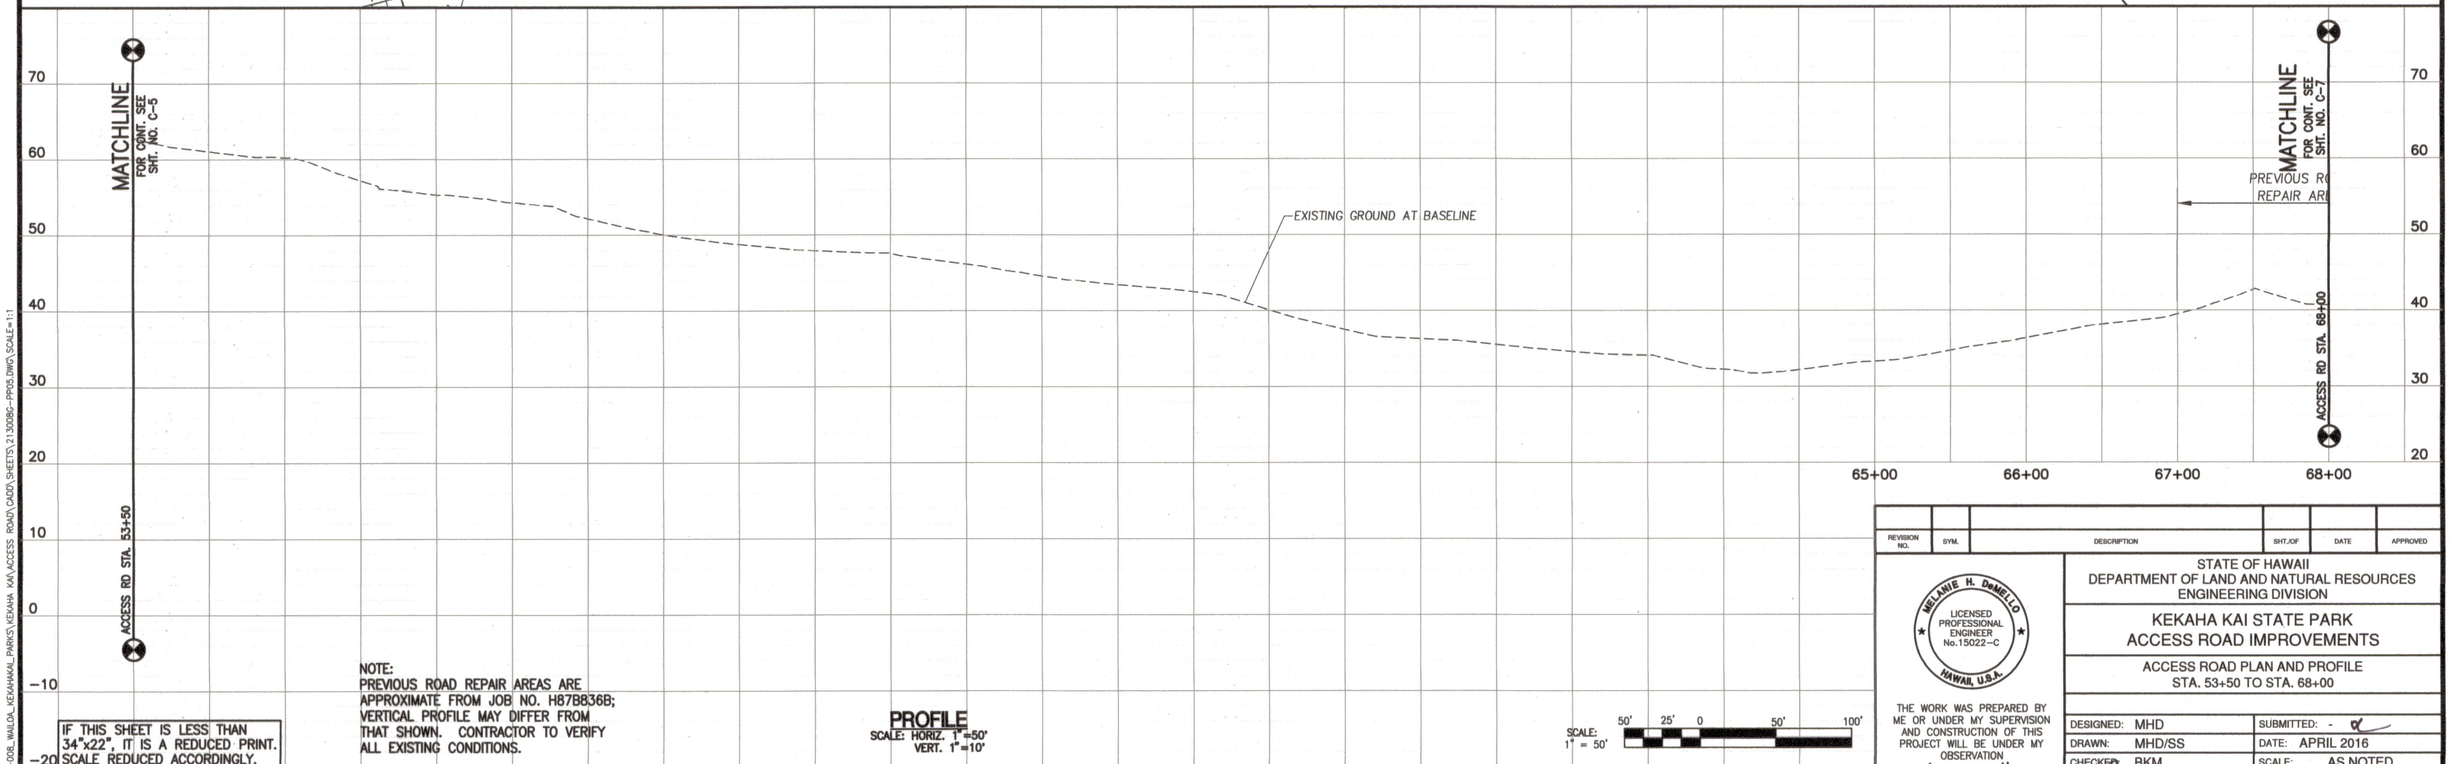

PROFILE
SCALE: HORIZ. 1" =50'
VERT. 1" =10'

SCALE: 1" = 50'
50' 25' 0 50' 100'

NOTE:
PREVIOUS ROAD REPAIR AREAS ARE APPROXIMATE FROM JOB NO. H87B836B; VERTICAL PROFILE MAY DIFFER FROM THAT SHOWN. CONTRACTOR TO VERIFY ALL EXISTING CONDITIONS.

IF THIS SHEET IS LESS THAN 34"x22", IT IS A REDUCED PRINT. SCALE REDUCED ACCORDINGLY.

REVISION NO.	SYM.	DESCRIPTION	SHT./OF	DATE	APPROVED

MELANIE H. DeMELLO
LICENSED PROFESSIONAL ENGINEER No.15022-C
HAWAII, U.S.A.

THE WORK WAS PREPARED BY ME OR UNDER MY SUPERVISION AND CONSTRUCTION OF THIS PROJECT WILL BE UNDER MY OBSERVATION

Melanie DeMello

Expiration Date of License 4/30/18

STATE OF HAWAII
DEPARTMENT OF LAND AND NATURAL RESOURCES
ENGINEERING DIVISION

KEKAHA KAI STATE PARK
ACCESS ROAD IMPROVEMENTS

ACCESS ROAD PLAN AND PROFILE
STA. 53+50 TO STA. 68+00

DESIGNED:	MHD	SUBMITTED:	-
DRAWN:	MHD/SS	DATE:	APRIL 2016
CHECKED:	BKM	SCALE:	AS NOTED
APPROVED:		DRAWING NO.	C-6

CHIEF ENGINEER — DATE: APR 25 2016

JOB NO. H87C836B SHEET NO. 7 OF 11 SHEETS

O:\OPROJ\13-008_WAILOA_KEKAHAKAI_PARKS\KEKAHA KAI\ACCESS ROAD\CADD\SHEETS\213008C-PP05.DWG\SCALE=1:1

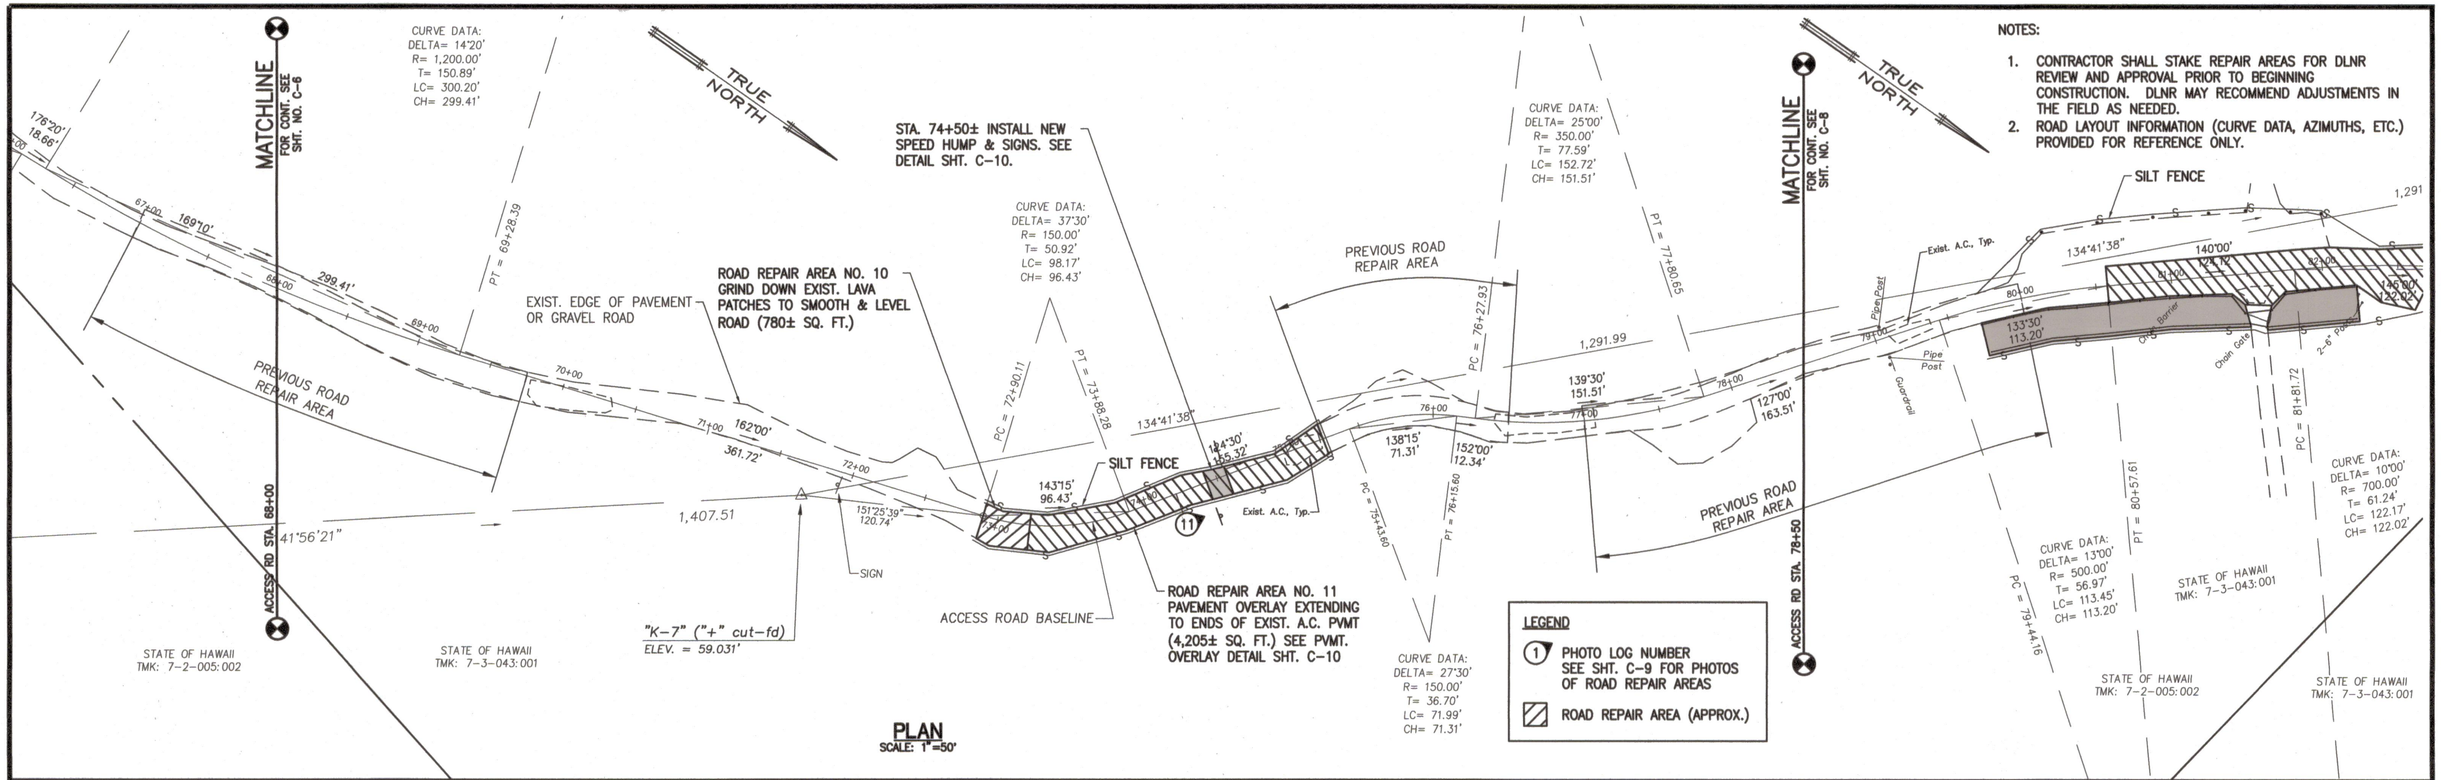

PLAN
SCALE: 1"=50'

NOTES:

1. CONTRACTOR SHALL STAKE REPAIR AREAS FOR DLNR REVIEW AND APPROVAL PRIOR TO BEGINNING CONSTRUCTION. DLNR MAY RECOMMEND ADJUSTMENTS IN THE FIELD AS NEEDED.
2. ROAD LAYOUT INFORMATION (CURVE DATA, AZIMUTHS, ETC.) PROVIDED FOR REFERENCE ONLY.

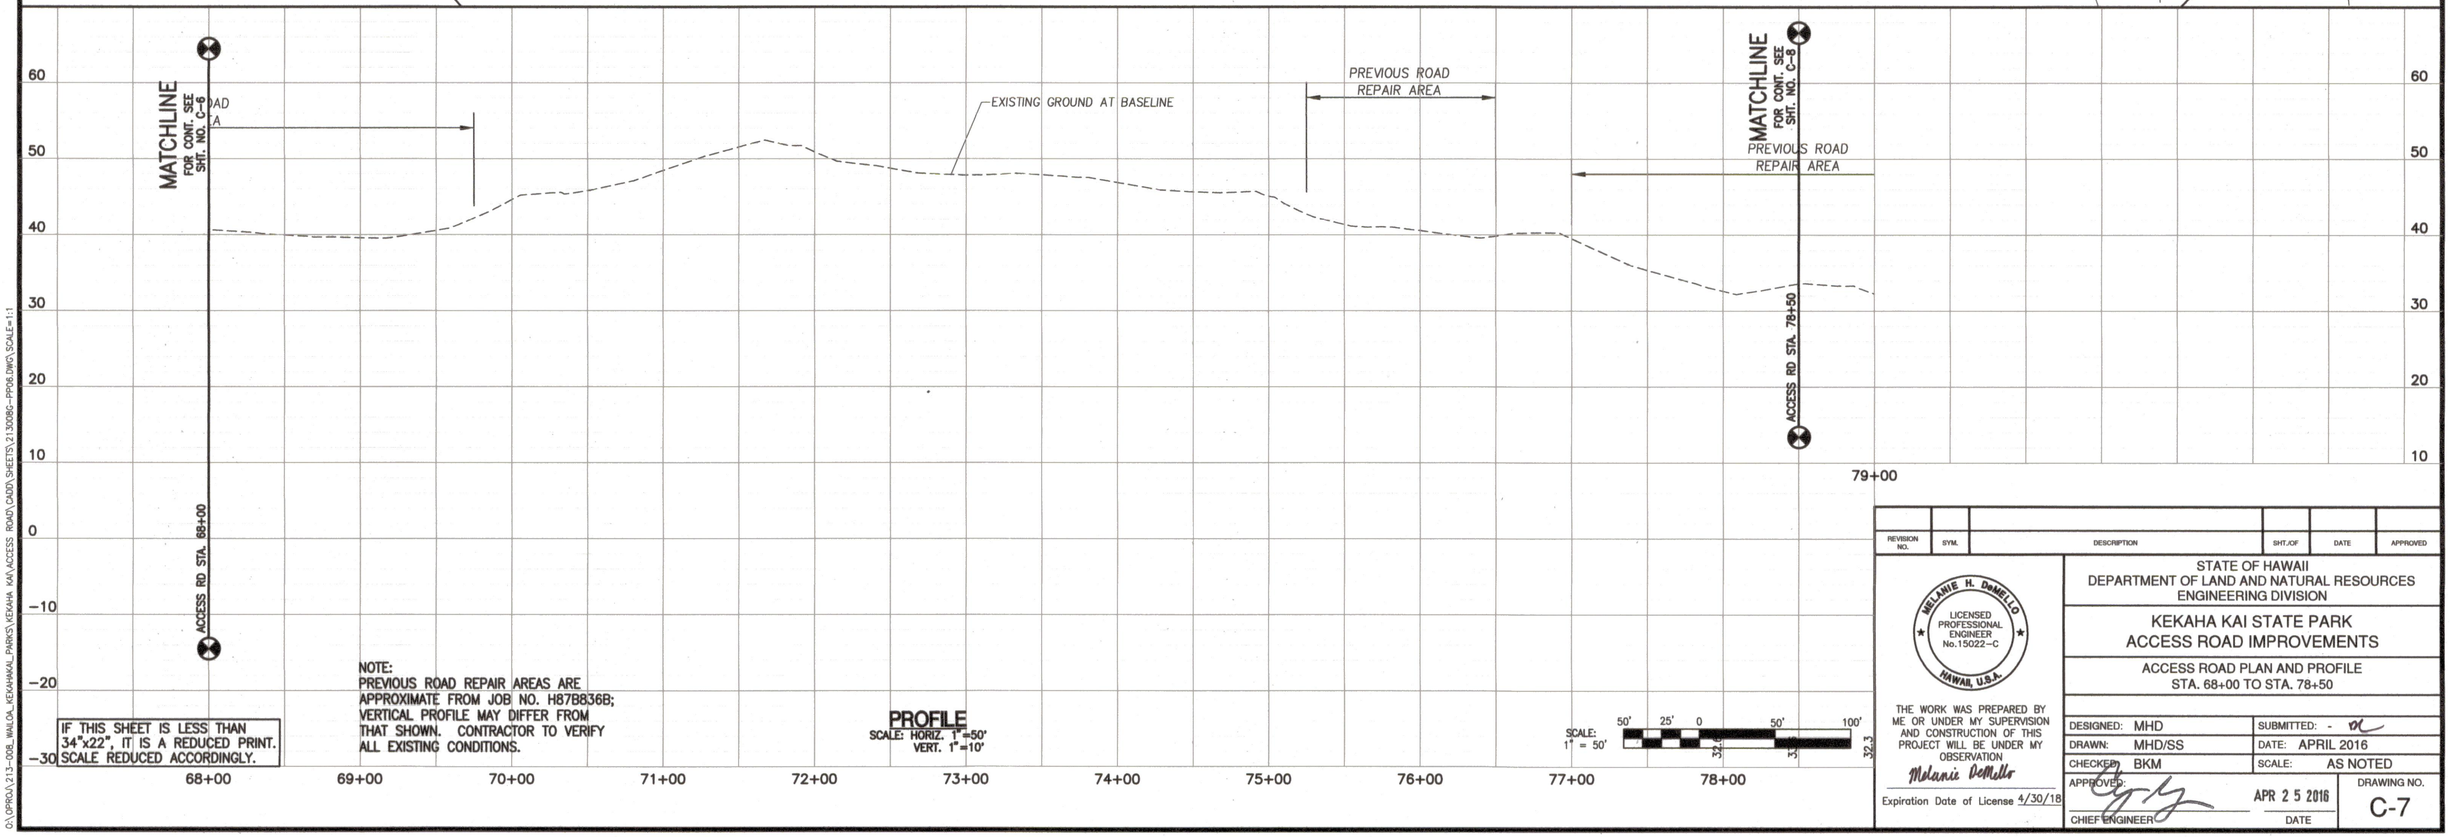

PROFILE
SCALE: HORIZ. 1"=50'
VERT. 1"=10'

SCALE: 1" = 50'
50' 25' 0 50' 100'

NOTE:
PREVIOUS ROAD REPAIR AREAS ARE APPROXIMATE FROM JOB NO. H87B836B; VERTICAL PROFILE MAY DIFFER FROM THAT SHOWN. CONTRACTOR TO VERIFY ALL EXISTING CONDITIONS.

IF THIS SHEET IS LESS THAN 34"x22", IT IS A REDUCED PRINT. SCALE REDUCED ACCORDINGLY.

REVISION NO.	SYM.	DESCRIPTION	SHT./OF	DATE	APPROVED

STATE OF HAWAII
DEPARTMENT OF LAND AND NATURAL RESOURCES
ENGINEERING DIVISION

KEKAHA KAI STATE PARK
ACCESS ROAD IMPROVEMENTS

ACCESS ROAD PLAN AND PROFILE
STA. 68+00 TO STA. 78+50

MELANIE H. DeMELLO
LICENSED PROFESSIONAL ENGINEER No.15022-C
HAWAII, U.S.A.

THE WORK WAS PREPARED BY ME OR UNDER MY SUPERVISION AND CONSTRUCTION OF THIS PROJECT WILL BE UNDER MY OBSERVATION
Melanie DeMello
Expiration Date of License 4/30/18

DESIGNED: MHD	SUBMITTED: -
DRAWN: MHD/SS	DATE: APRIL 2016
CHECKED: BKM	SCALE: AS NOTED
APPROVED:	DRAWING NO. C-7
CHIEF ENGINEER	APR 25 2016 DATE

JOB NO. H87C836B SHEET NO. 8 OF 11 SHEETS

C:\DPROJ\213-008_WAIOA_KEKAHAKAI_PARKS\KEKAHA KAI\ACCESS ROAD\CADD\SHEETS\213008C-PP08.DWG\SCALE=1:1

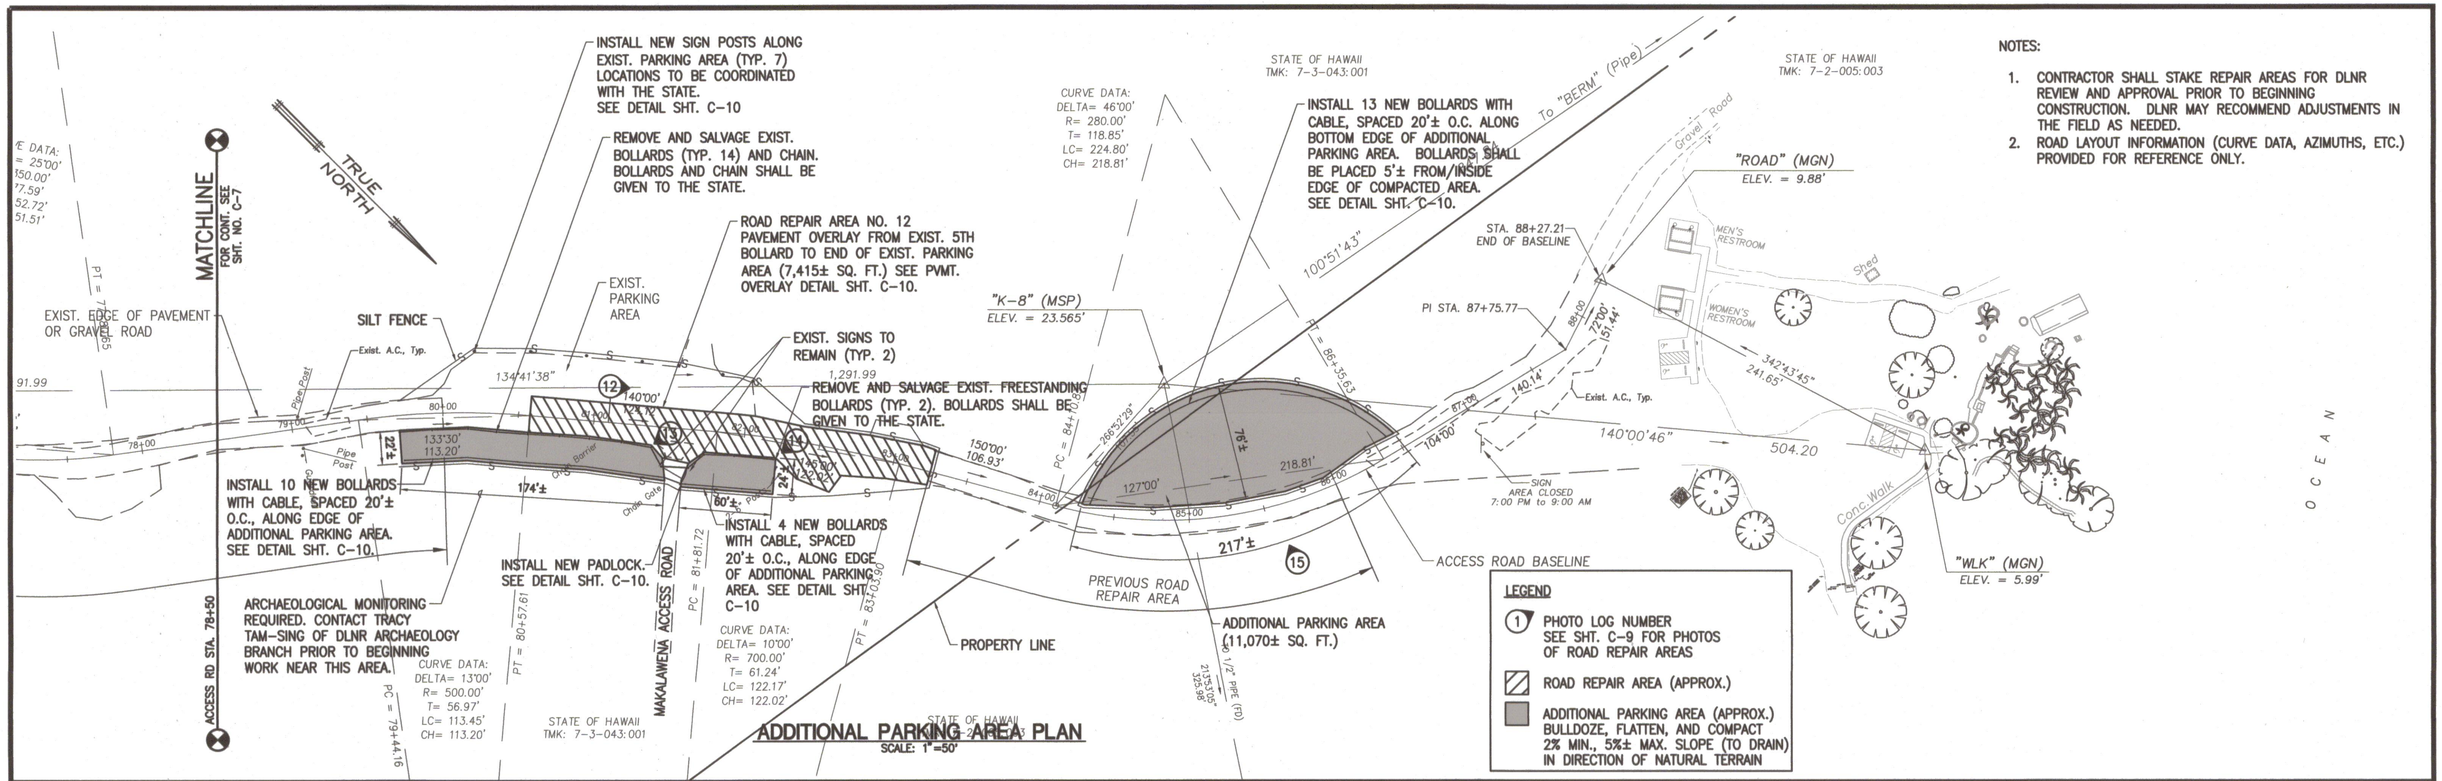

ADDITIONAL PARKING AREA PLAN
SCALE: 1"=50'

NOTES:
1. CONTRACTOR SHALL STAKE REPAIR AREAS FOR DLNR REVIEW AND APPROVAL PRIOR TO BEGINNING CONSTRUCTION. DLNR MAY RECOMMEND ADJUSTMENTS IN THE FIELD AS NEEDED.
2. ROAD LAYOUT INFORMATION (CURVE DATA, AZIMUTHS, ETC.) PROVIDED FOR REFERENCE ONLY.

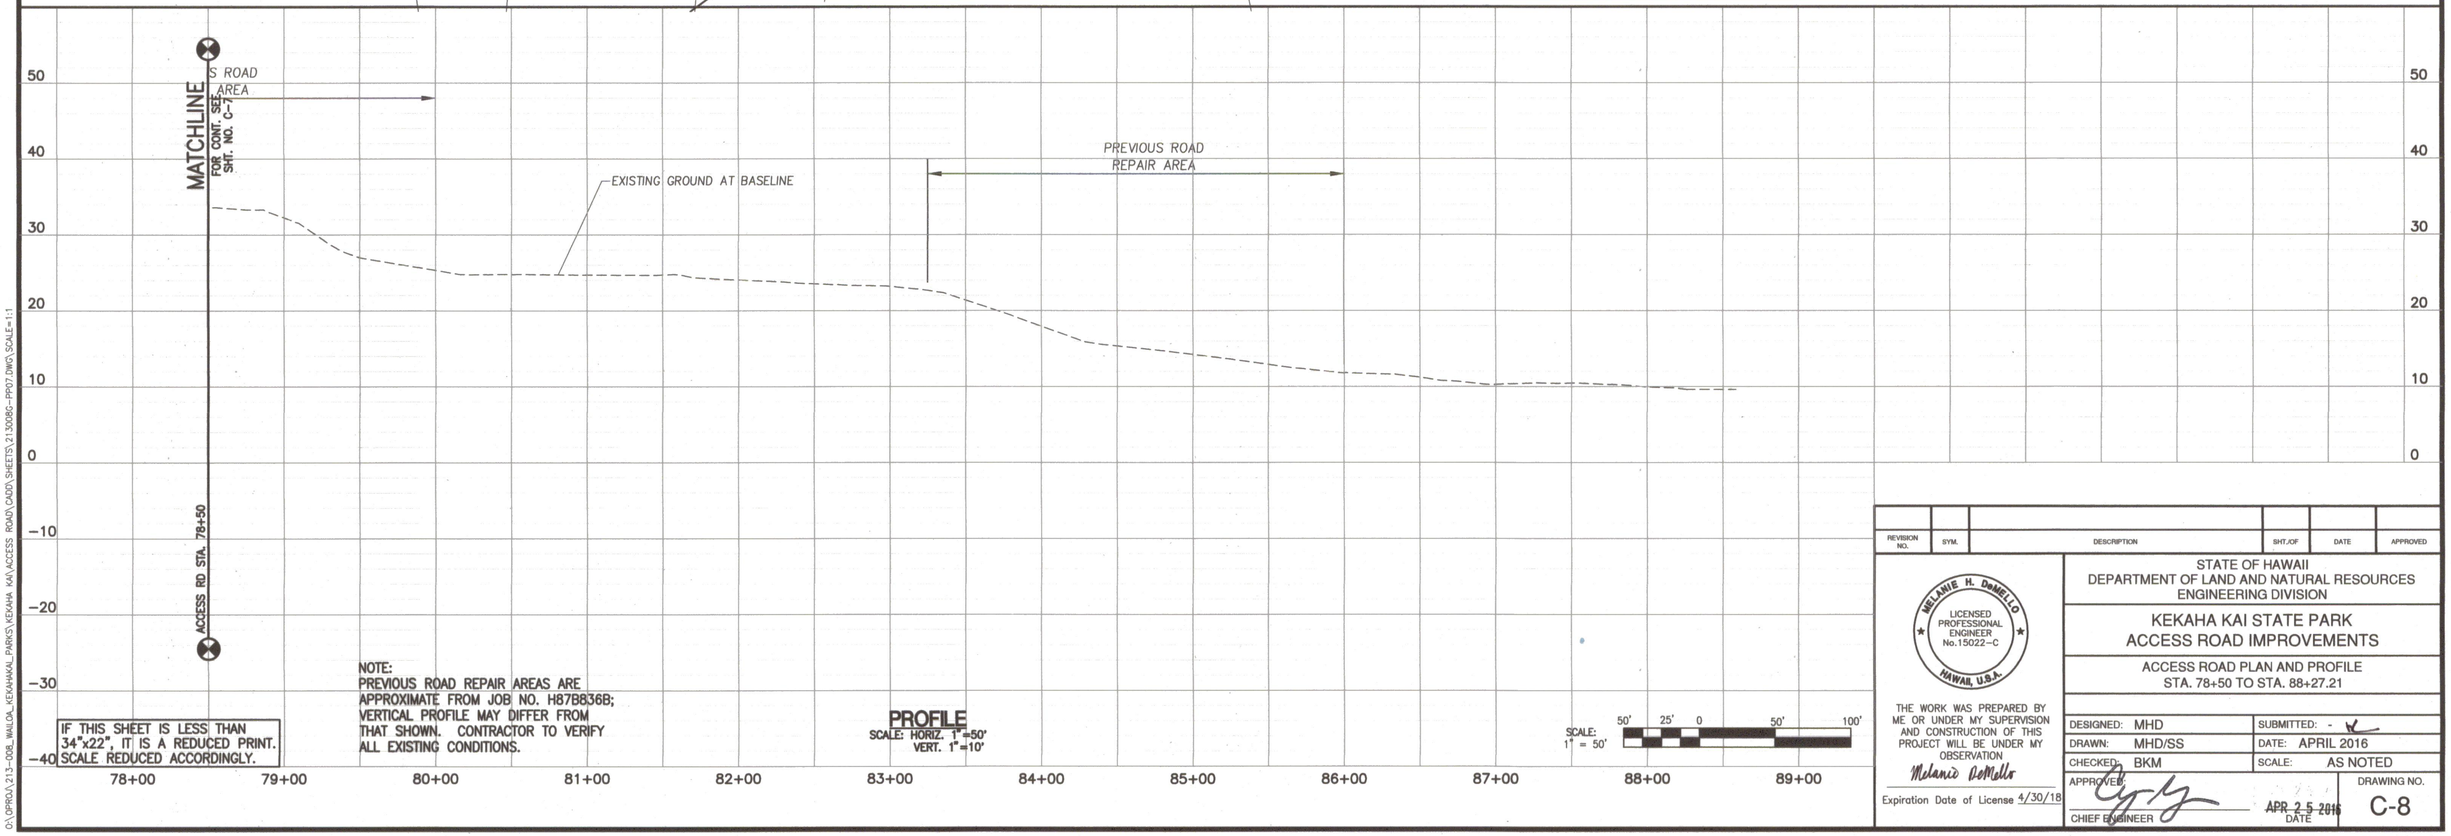

NOTE:
PREVIOUS ROAD REPAIR AREAS ARE APPROXIMATE FROM JOB NO. H87B836B; VERTICAL PROFILE MAY DIFFER FROM THAT SHOWN. CONTRACTOR TO VERIFY ALL EXISTING CONDITIONS.

PROFILE
SCALE: HORIZ. 1"=50' VERT. 1"=10'

SCALE: 1" = 50' (50' 25' 0 50' 100')

IF THIS SHEET IS LESS THAN 34"x22", IT IS A REDUCED PRINT. SCALE REDUCED ACCORDINGLY.

REVISION NO.	SYM.	DESCRIPTION	SHT./OF	DATE	APPROVED

MELANIE H. DeMELLO LICENSED PROFESSIONAL ENGINEER No.15022-C HAWAII, U.S.A.

THE WORK WAS PREPARED BY ME OR UNDER MY SUPERVISION AND CONSTRUCTION OF THIS PROJECT WILL BE UNDER MY OBSERVATION

Melanie DeMello

Expiration Date of License 4/30/18

STATE OF HAWAII
DEPARTMENT OF LAND AND NATURAL RESOURCES
ENGINEERING DIVISION

KEKAHA KAI STATE PARK
ACCESS ROAD IMPROVEMENTS

ACCESS ROAD PLAN AND PROFILE
STA. 78+50 TO STA. 88+27.21

DESIGNED: MHD	SUBMITTED: -
DRAWN: MHD/SS	DATE: APRIL 2016
CHECKED: BKM	SCALE: AS NOTED

APPROVED: CHIEF ENGINEER — APR 25 2016 DATE — DRAWING NO. C-8

G:\DPROJ\213-008_WAILOK_KEKAHAKAI_PARKS\KEKAHA KAI\ACCESS ROAD\CADD\SHEETS\213008-PP07.DWG\SCALE=1:1