

Attachment 8 LAK 12th and 13th Floor Sketches

12TH FLOOR ONLY (SYSTEMS FURNITURE PARTITIONS)	
Name	Area
PTO OFFICE	756 SF
GENERAL USE MEETING ROOM #2	190 SF
GENERAL USE MEETING ROOM #1	177 SF

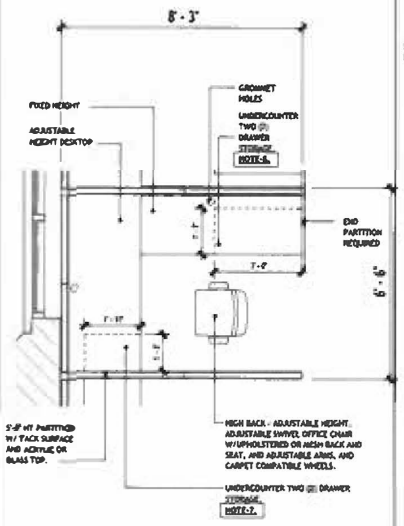

2 TYP WORKSTATION - 12TH & 13TH FLOOR
1/4" = 1'-0"

NOTE:
UNDERCOUNTER ACCESSIBLE PANEL CONCEALED SPACE FOR POWER AND TELECOM CABLE ROUTING.

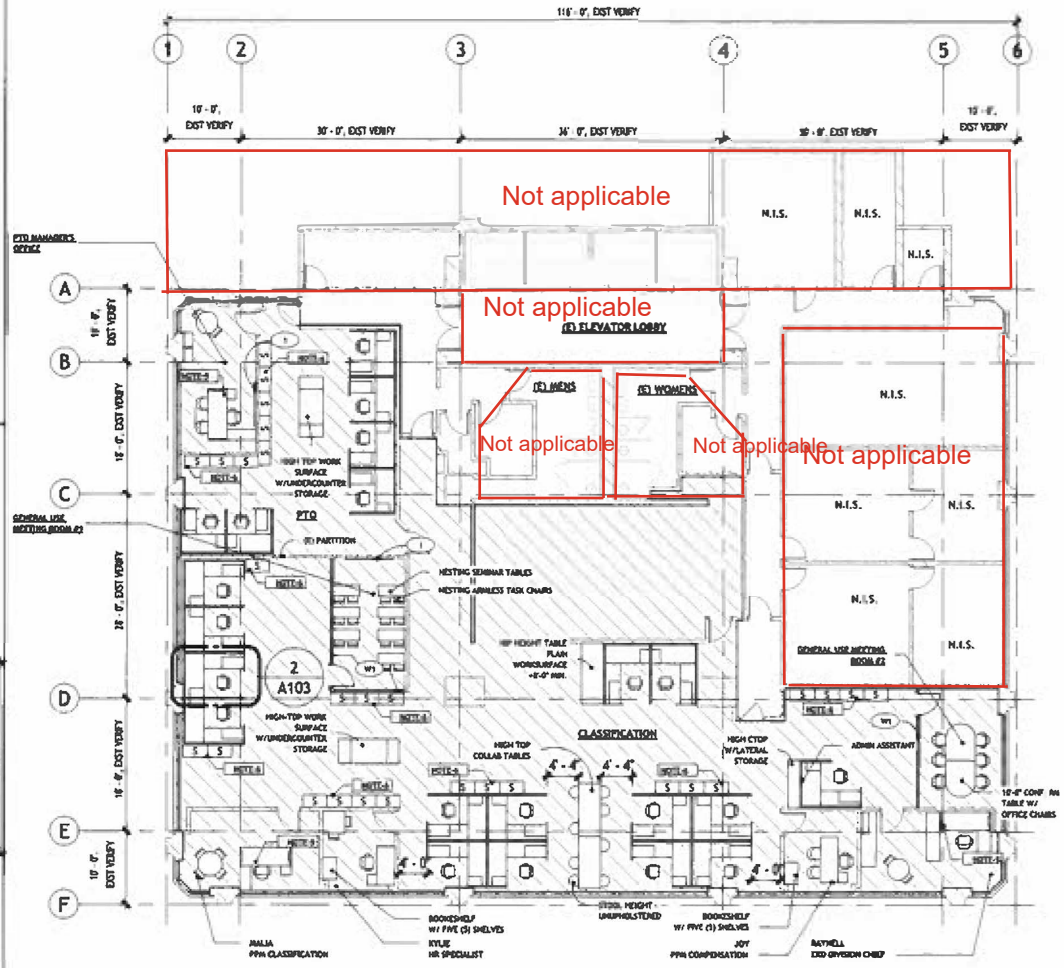

0 8' 16' 32'
0 2"
1/16" = 1'-0"

1 12TH FLOOR
1/16" = 1'-0"

FURNITURE PLAN KEY NOTES:

1	4' X 8' WHITEBOARD
2	(E) PRINTING STATION (TO REMAIN)
W1	PARTITION - 18" FROM CEILING W/ ADA COMPLIANT SINGLE DOOR

FURNITURE PLAN NOTES:

1. GENERAL USE MEETING ROOM #1 ON 12TH FLOOR TO INSTALL MODULAR PARTITION 18" FROM CEILING.
2. GENERAL USE MEETING ROOM #2 ON 12TH FLOOR TO INSTALL MODULAR PARTITION 18" FROM CEILING.
3. MODULAR PARTITION ON 13TH FLOOR WELCOME AREA TO BE INSTALLED 18" FROM CEILING. WORKSTATIONS, SHELVES, LATERAL FILE CABINETS, AND OTHER SYSTEMS FURNITURE ALONG WINDOWS SHALL BE CONFIGURED TO ENSURE WINDOW OPENINGS REMAIN COMPLETELY UNOBSTRUCTED.
4. ADJACENT TO WINDOWS, UTILIZE LOW PARTITIONS OR A PERIMETER PARTITION ALONG WINDOW EDGE.
5. WORKSTATIONS WILL FEATURE HIGHLY ADJUSTABLE ERGONOMIC TASK CHAIRS, WHILE MEETING AREAS WILL USE CONFERENCE CHAIRS WITH BASIC PNEUMATIC HEIGHT ADJUSTMENTS.
6. LATERAL FILE CABINETS TO BE LOCATED ON THE 13TH FLOOR SHALL INCLUDE A TOTAL OF FIVE (5) DRAWERS WITH FIVE (5) FULLY RETRACTABLE SHELVES.
7. A TWO (2) DRAWER PEDESTAL FILING CABINET IS TO BE INCLUDED AT EVERY WORKSTATION ON BOTH 12TH AND 13TH FLOOR. A TWO (2) DRAWER LATERAL FILING CABINET
8. A TWO (2) DRAWER LATERAL FILING CABINET IS TO BE INCLUDED AT EVERY WORKSTATION ON BOTH THE 12TH AND 13TH FLOOR.
9. ADJUSTABLE HEIGHT EXEC DESK WITH SIDE TABLE/CREDENZA.
10. EXISTING FLOORING TO REMAIN. DO NOT DAMAGE

OMIZU architecture
815 Pilipi Street Ste 501
Honolulu Hawaii 96814
Tel 808.721-4387

REVISIONS


NO.	DATE	DESCRIPTION

SHEET TITLE
12TH FLOOR FURNITURE PLAN

DRAWING NO.
A101

DATE 5/6/2026
PROJECT NO. 251202

Attachment 8 LAK 12th and 13th Floor Sketches

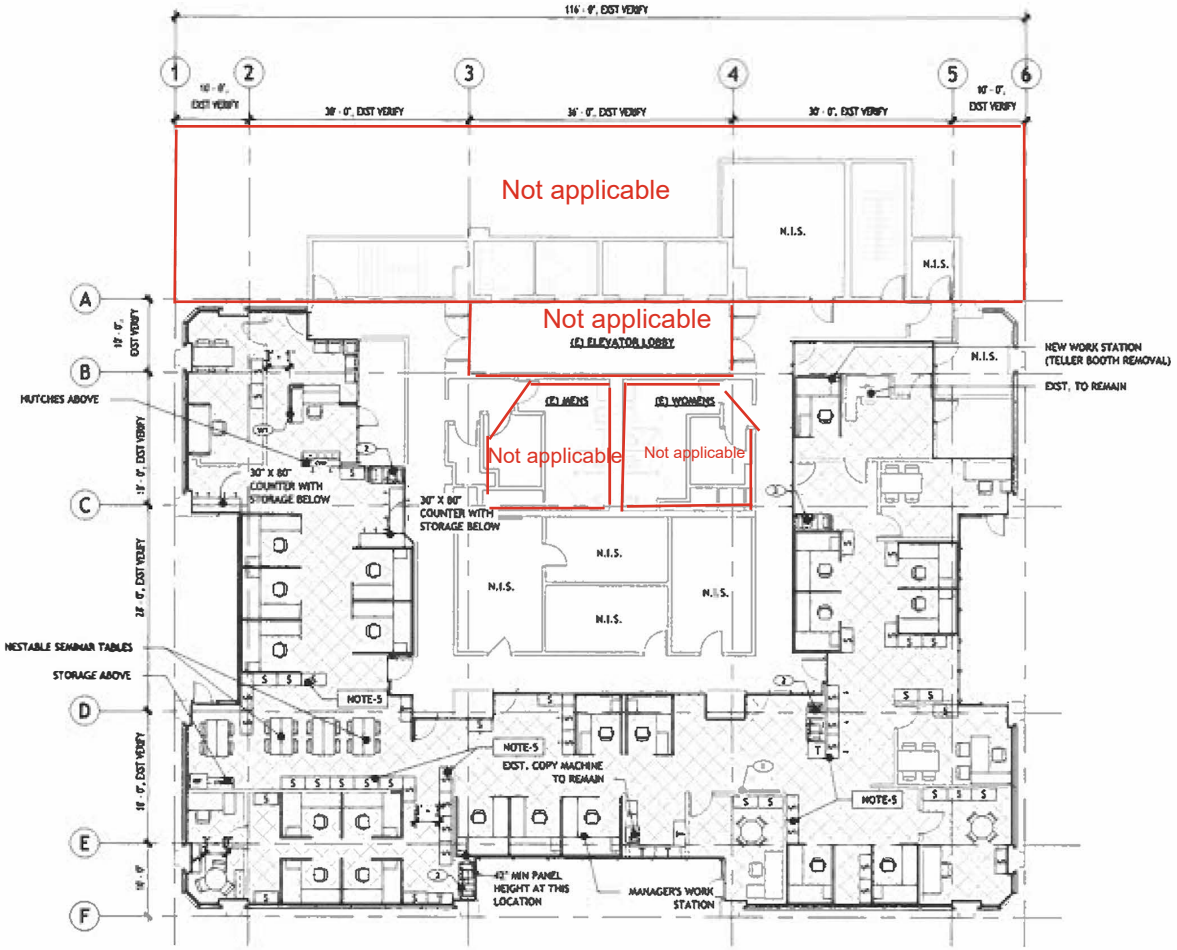

0 8' 16' 32'
0 2"
1/16" = 1'-0"

13TH FLOOR
1/16" = 1'-0"

FURNITURE PLAN KEY NOTES:

1 — 60" FLAT PANEL MONITOR W/ MONITOR MOUNT

2 — (E) PRINTING STATION (TO REMAIN)

W1 — PARTITION - 18" FROM CEILING W/ ADA COMPLIANT SINGLE DOOR

FURNITURE PLAN NOTES:

1. MODULAR PARTITION ON 13TH FLOOR WELCOME AREA TO BE INSTALLED 18" FROM CEILING.
2. WORKSTATIONS, SHELVES, LATERAL FILE CABINETS, AND OTHER SYSTEMS FURNITURE ALONG WINDOWS SHALL BE CONFIGURED TO ENSURE WINDOW OPENINGS REMAIN COMPLETELY UNOBSTRUCTED.
3. ADJACENT TO WINDOWS, UTILIZE LOW PARTITIONS OR A PERIMETER PARTITION ALONG WINDOW EDGE.
4. WORKSTATIONS WILL FEATURE HIGHLY ADJUSTABLE ERGONOMIC TASK CHAIRS, WHILE MEETING AREAS WILL USE CONFERENCE CHAIRS WITH BASIC PNEUMATIC HEIGHT ADJUSTMENTS.
5. LATERAL FILE CABINETS TO BE LOCATED ON THE 13TH FLOOR SHALL INCLUDE A TOTAL OF FIVE (5) DRAWERS WITH FIVE (5) FULLY RETRACTABLE SHELVES.
6. A TWO (2) DRAWER PEDESTAL FILING CABINET IS TO BE INCLUDED AT EVERY WORKSTATION ON BOTH 12TH AND 13TH FLOOR. A TWO (2) DRAWER LATERAL FILING CABINET
7. A TWO (2) DRAWER LATERAL FILING CABINET IS TO BE INCLUDED AT EVERY WORKSTATION ON BOTH THE 12TH AND 13TH FLOOR.
8. ADJUSTABLE HEIGHT EXEC DESK WITH SIDE TABLE/CREDENZA.
9. CARPET
PRIOR TO SYSTEM FURNITURE INSTALLATION, PROVIDE 12" x 36" MODULAR CARPET TILE PLANK AND 4" RUBBER WALL BASE. PROVIDE PER STATE COORDINATED/ RECOMMENDED PATTERN AND COLOR WITH MANUFACTURER RECOMMENDED ADHESIVE. (SEE

OMIZU architecture

REVISIONS:

REV	DATE	DESCRIPTION

SHEET TITLE
13TH FLOOR FURNITURE PLAN

DRAWING NO.
A102

DATE: 5/6/2026
PROJECT NO.: 251202