STATE OF HAWAI‘I

DEPARTMENT OF HAWAIIAN HOME LANDS
91-5420 Kapolei Parkway,
Kapolei, HI. 96707

PLANS

FOR

FURNISHING LABOR AND MATERIALS FOR

Honokoa Gulch Brush Clearing and Ungulate Fencing Installation

Kawaihae, South Kohala, Island of Hawai‘i

T.M.K. (3) 6-1-001:003 (p)

IFB No.: IFB-27-HHL-006

November 2026

STATE OF HAWAI'I

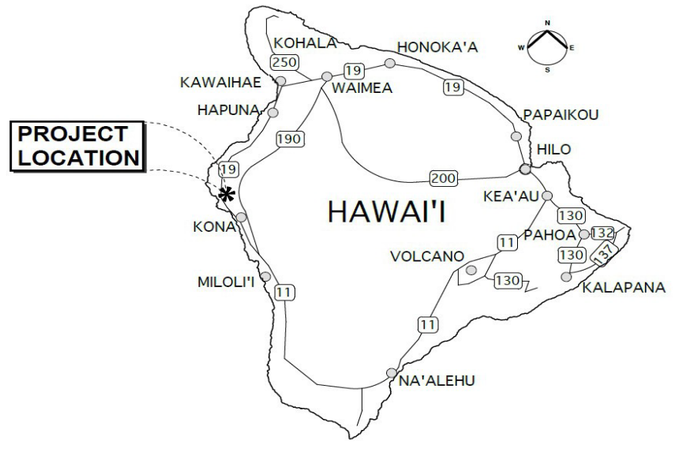
DEPARTMENT OF HAWAIIAN HOME LANDS
91-5420 Kapolei Parkway,
Kapolei, HI. 96707

IFB-27-HHL-006

Honokoa Gulch Brush Clearing and Ungulate Fencing Installation

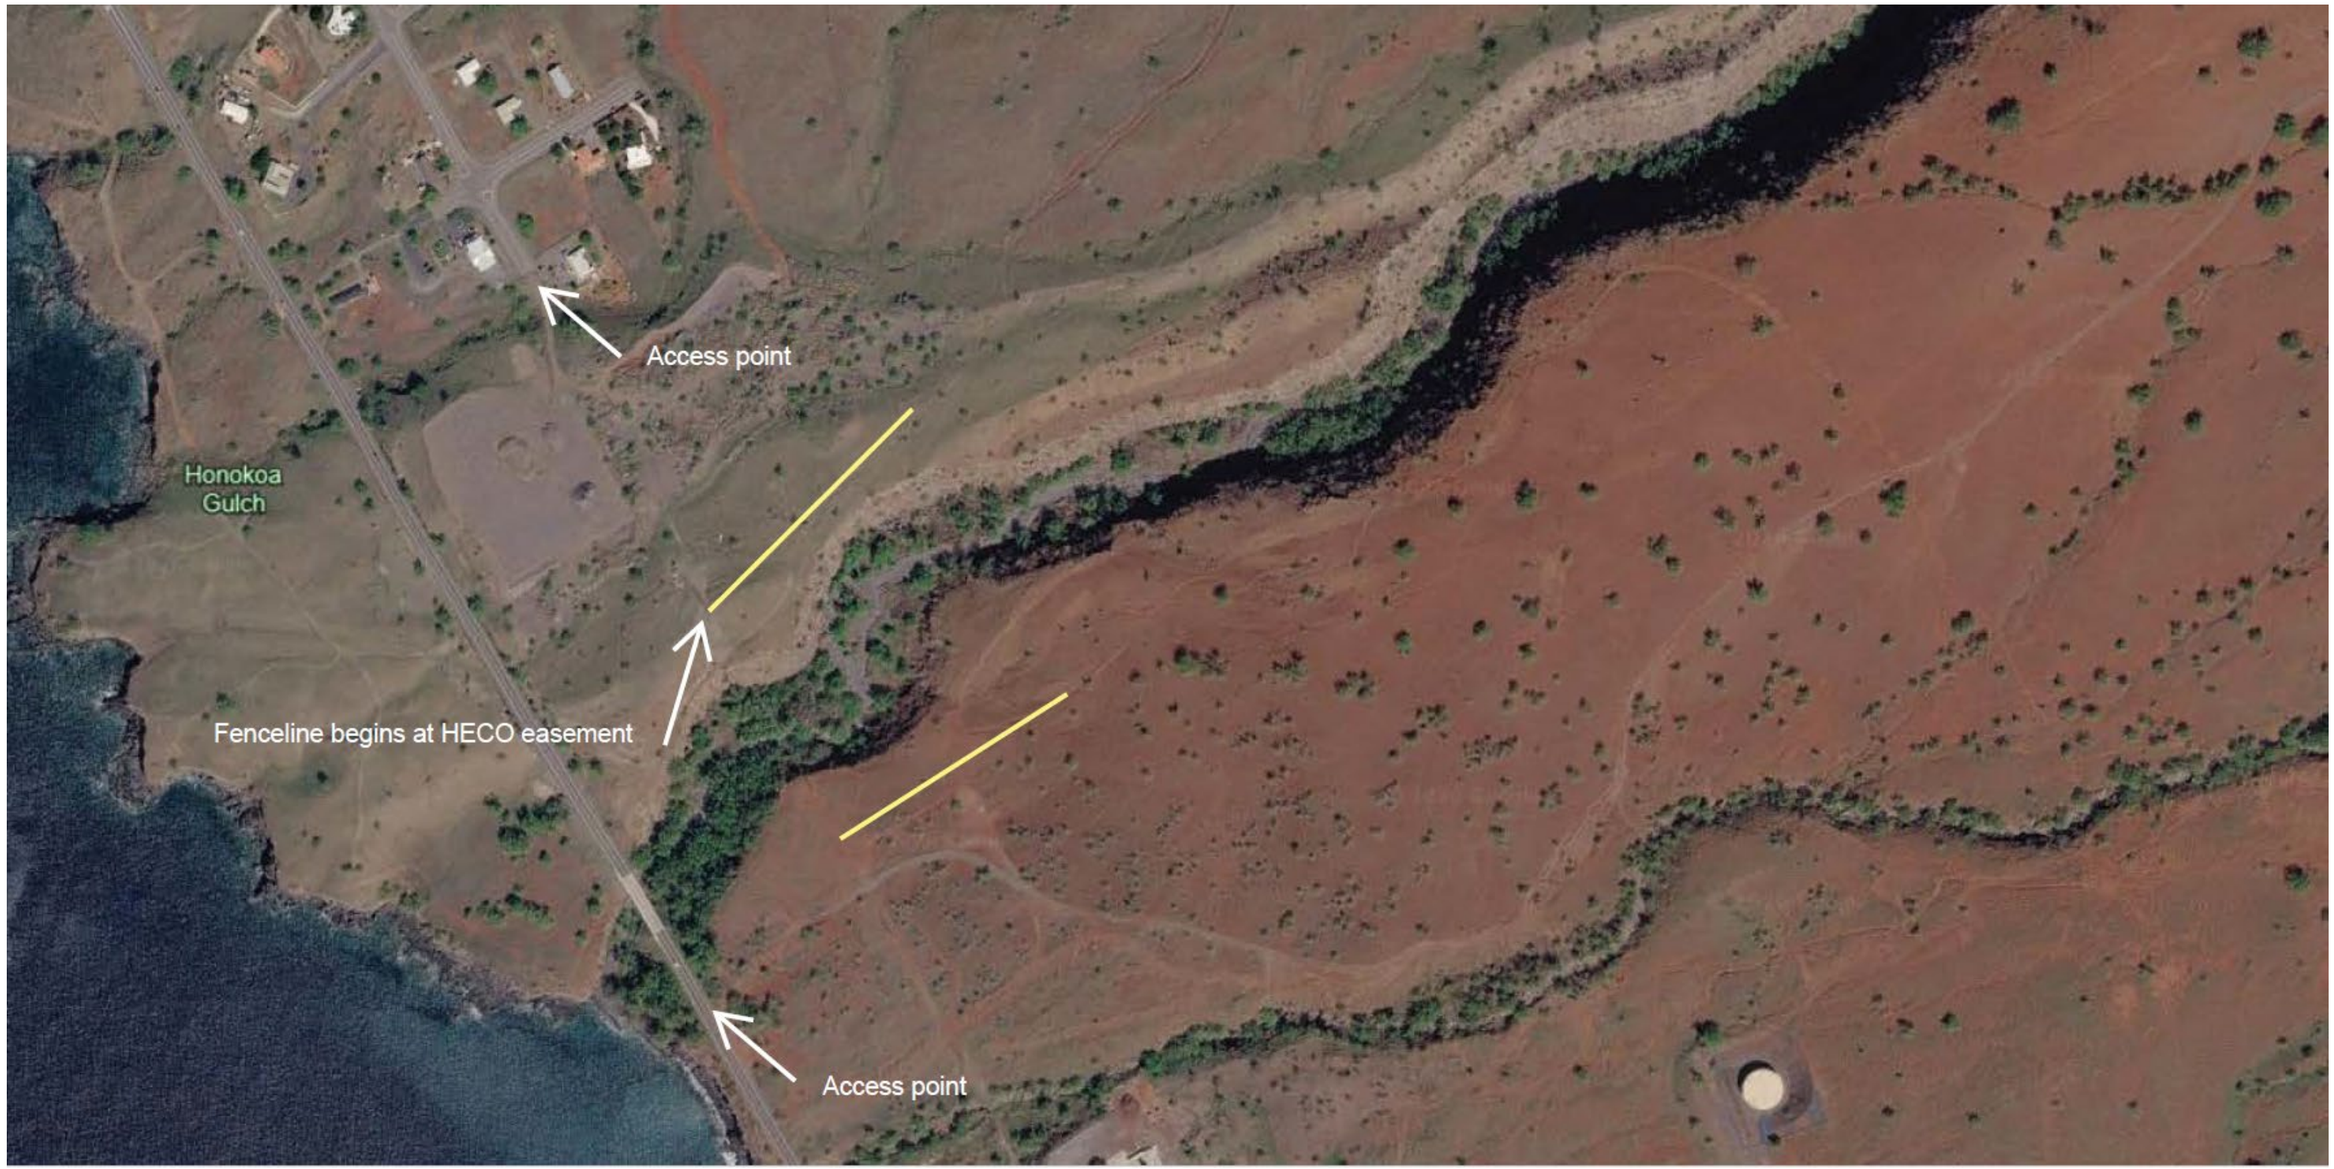
Kawaihae, South Kohala, Island of Hawai'i

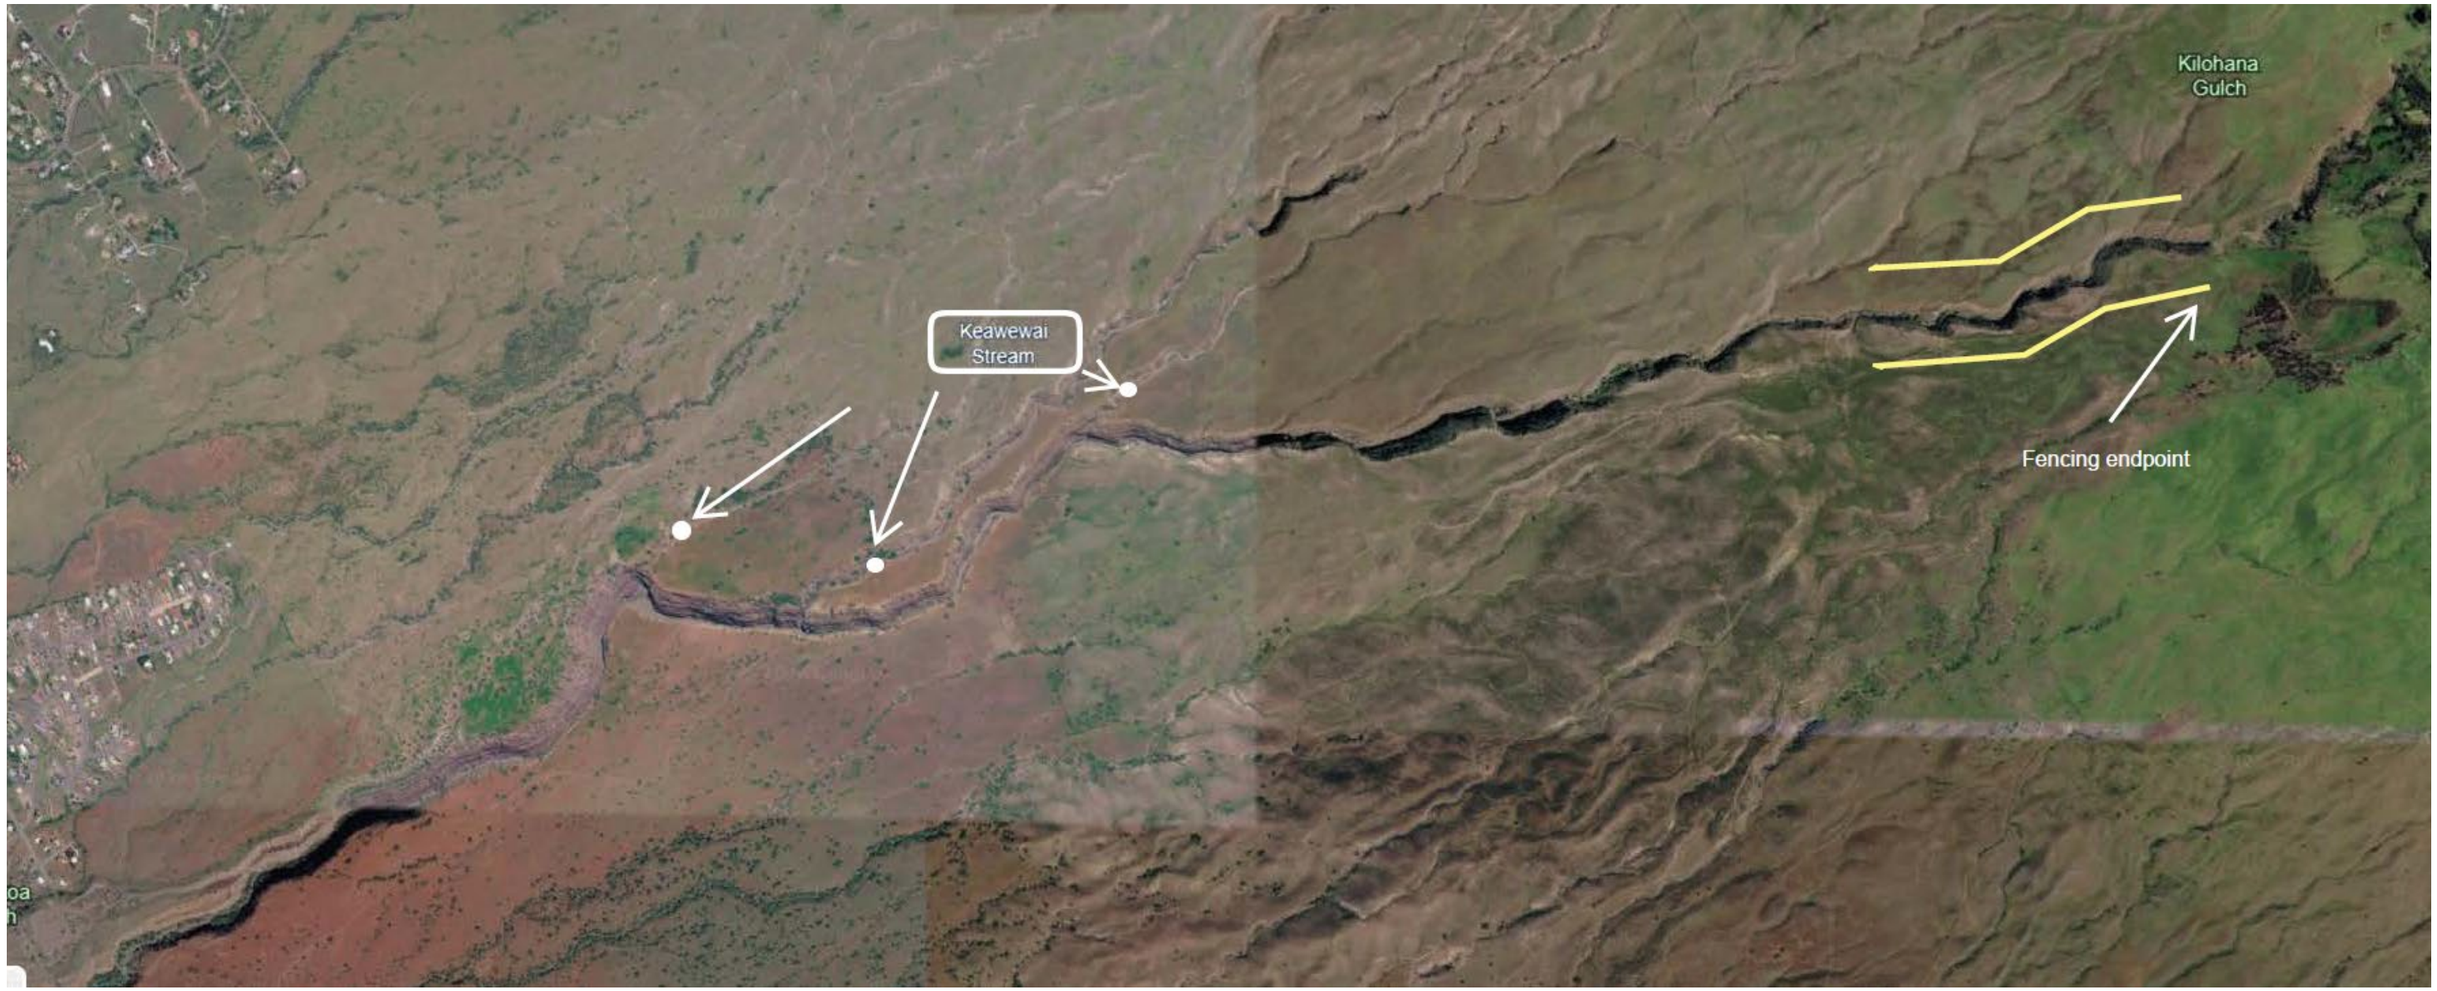
T.M.K. (3) 6-1-001:003 (p)



ISLAND OF HAWAII

NOT TO SCALE


Access point
Honokoa
Gulch
Fenceline begins at HECO easement
Access point


Kilohana
Gulch
Keawewai
Stream
Fencing endpoint