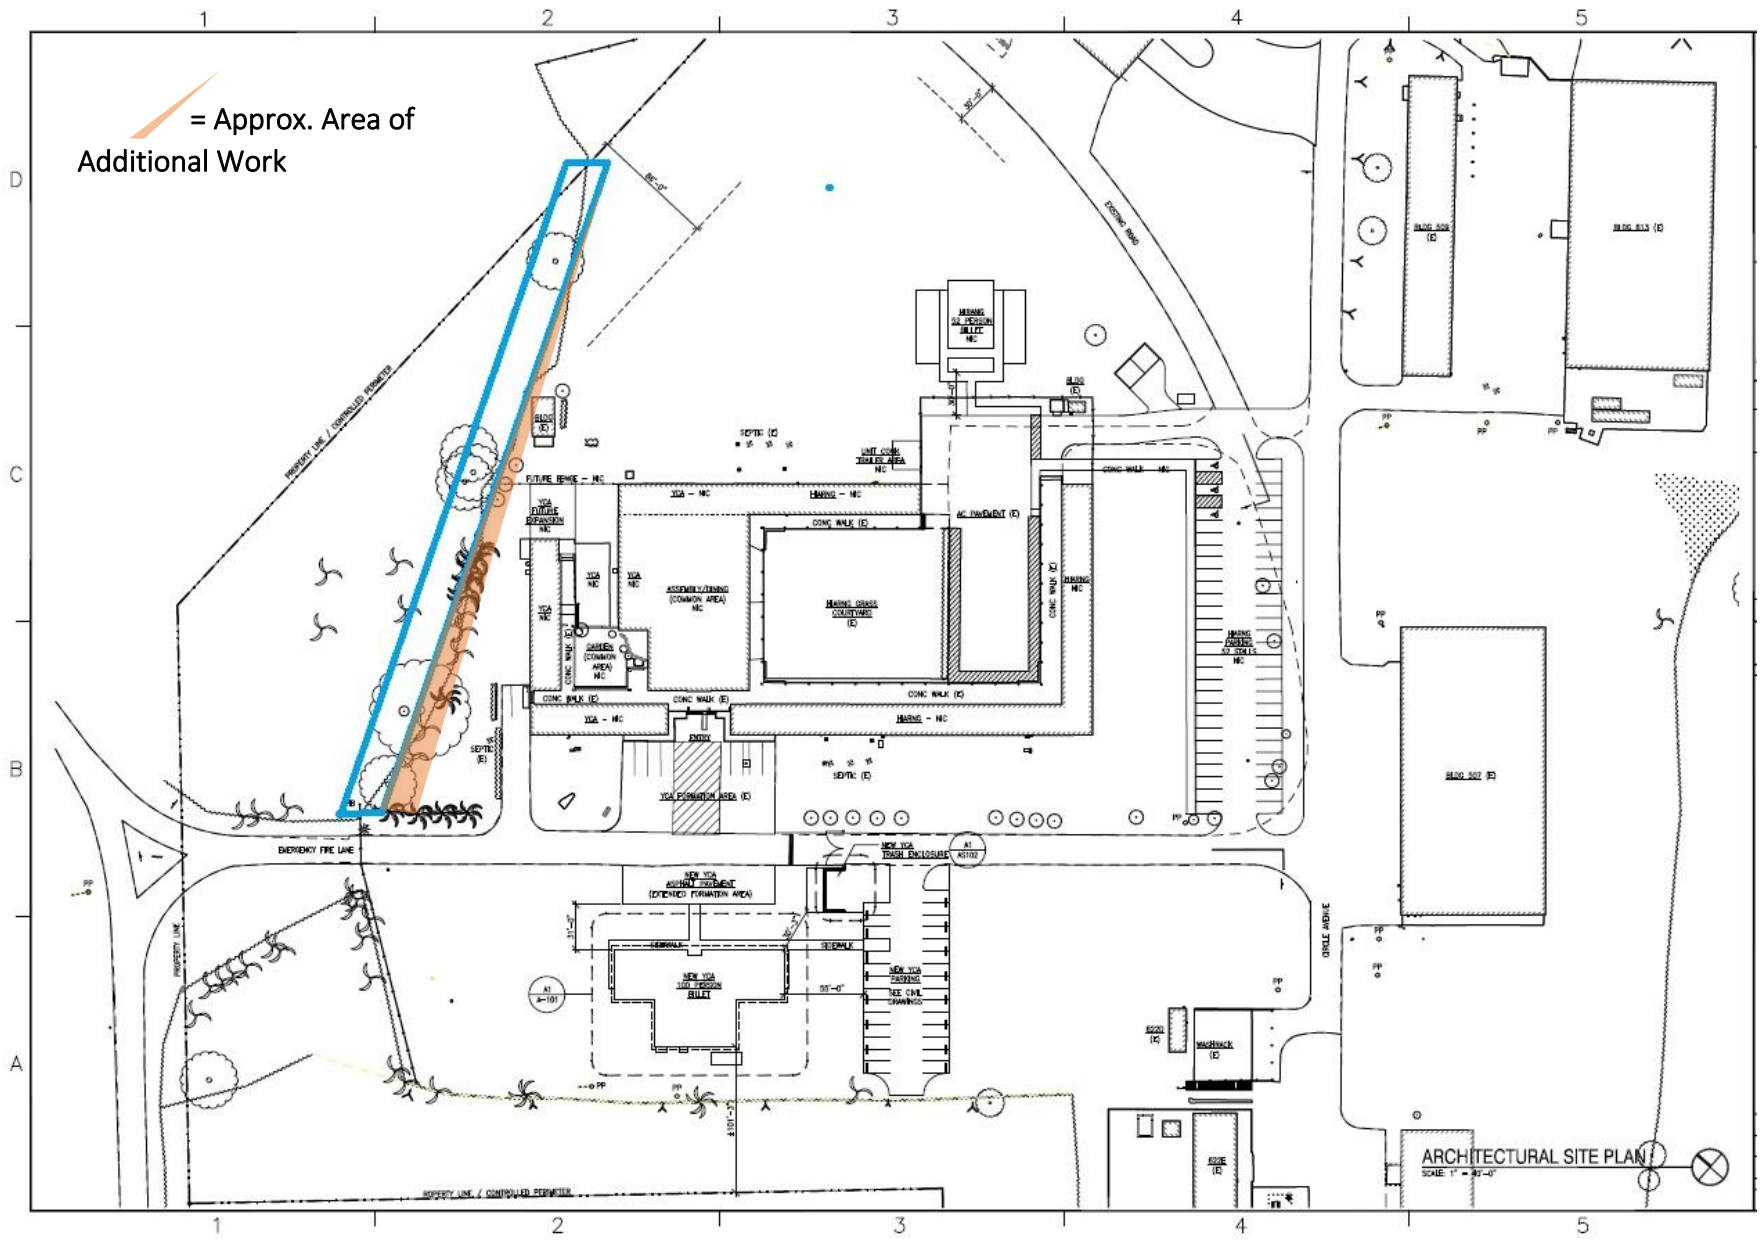
= Approx. Area of Additional Work
ARCHITECTURAL SITE PLAN