WIC

11-19-21

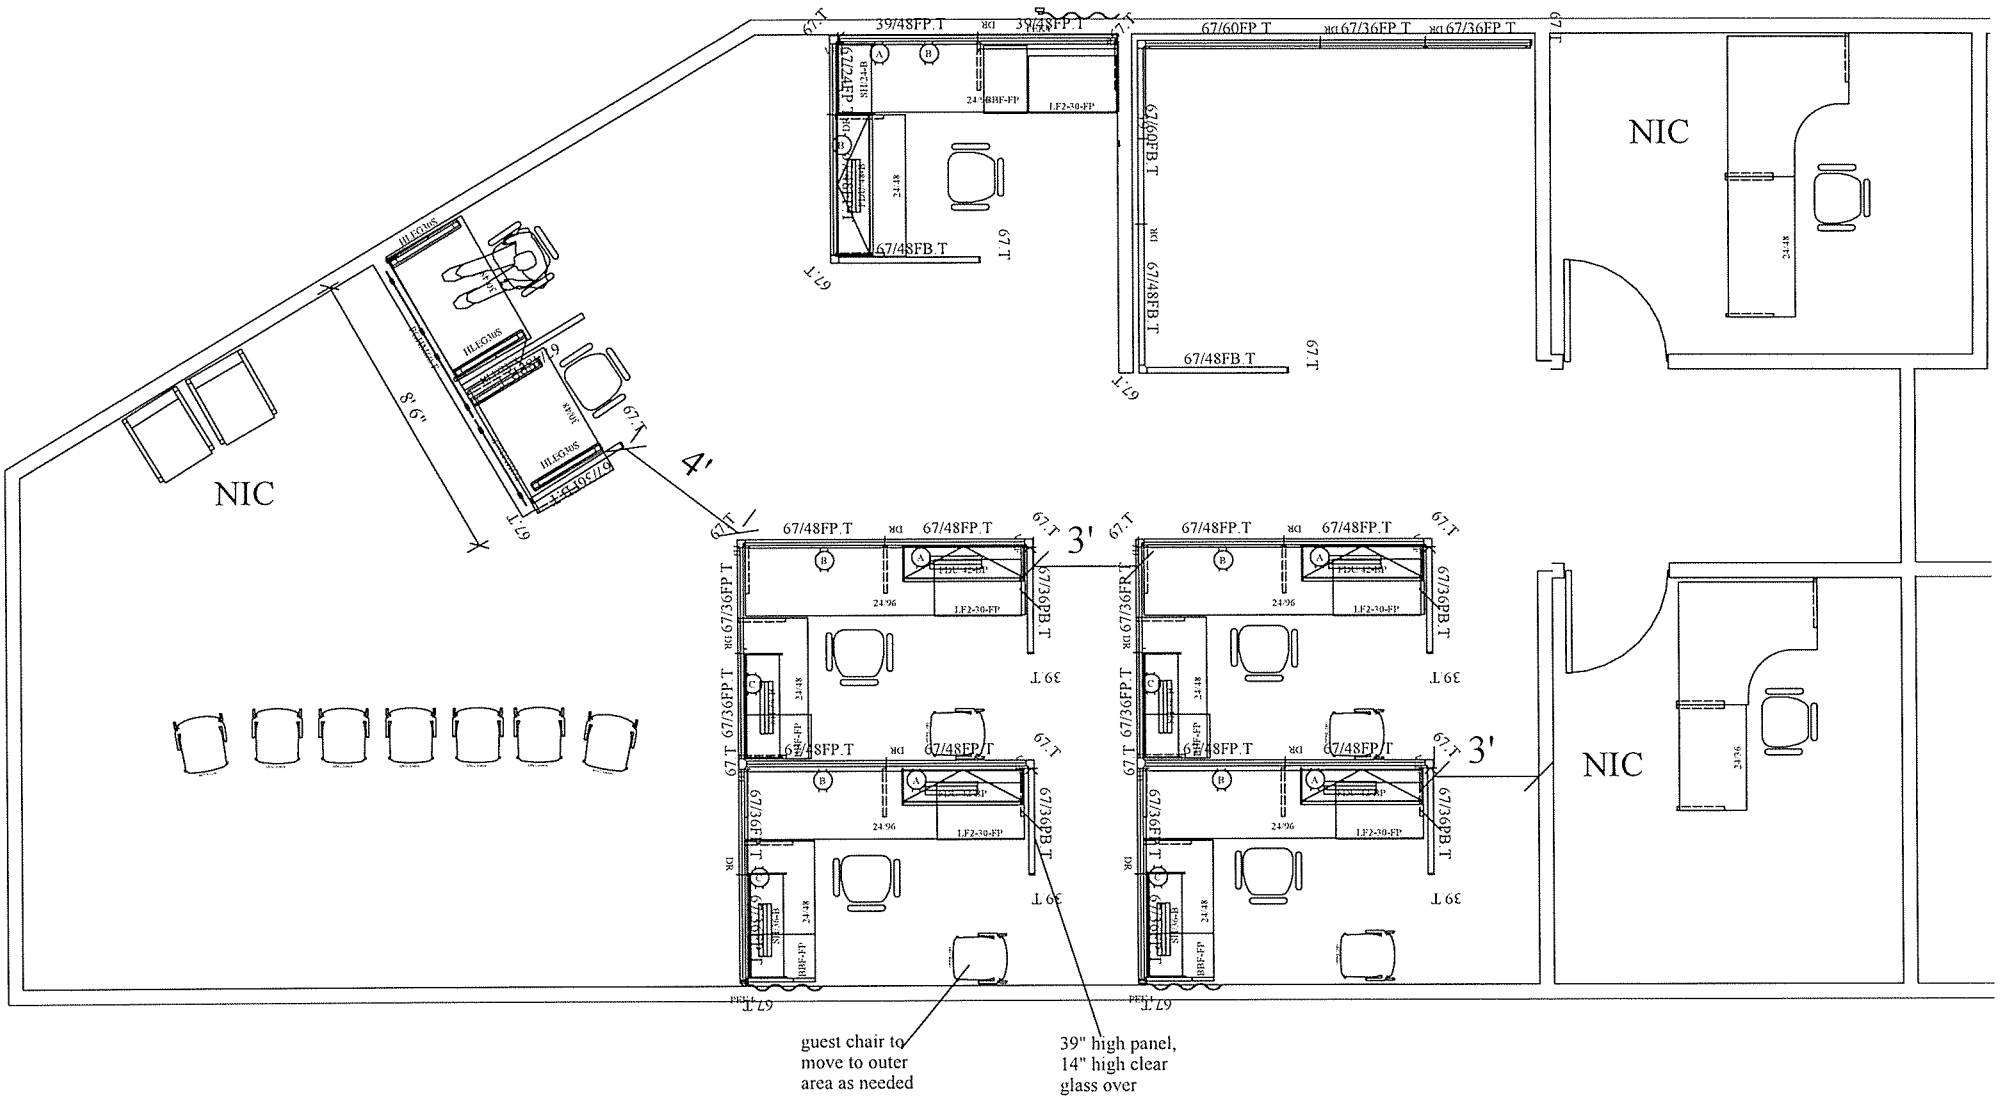
NIC
NIC
NIC
8' 6"
4'
3'
3'
guest chair to move to outer area as needed
39" high panel, 14" high clear glass over