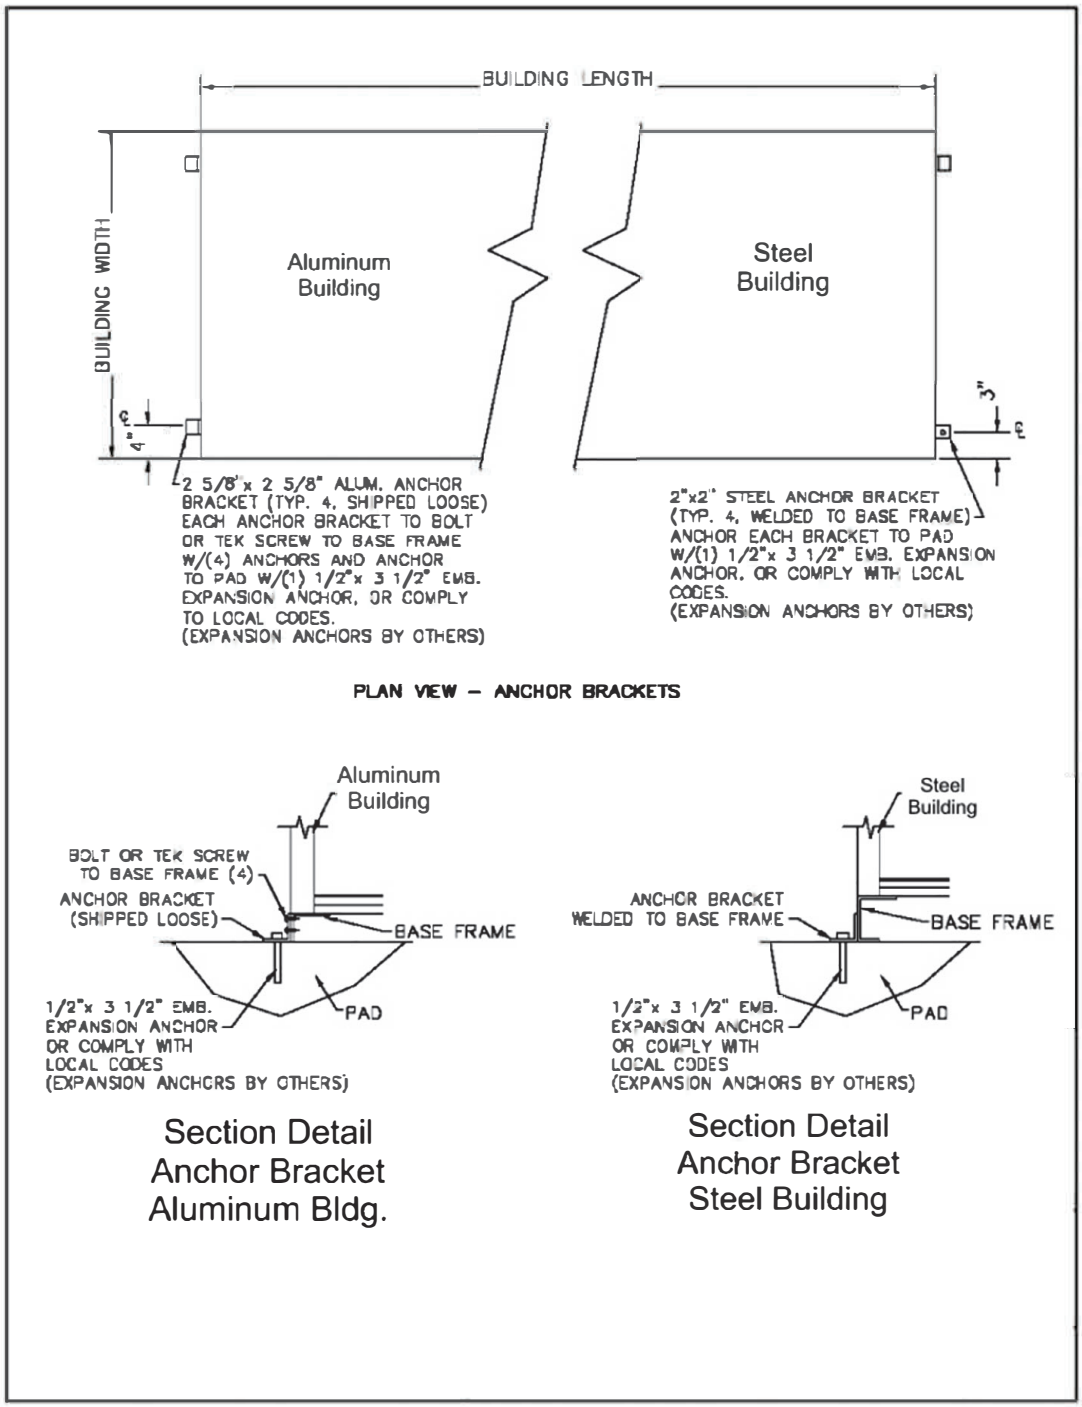ANCHOR DETAILS PREASSEMBLED BUILDINGS